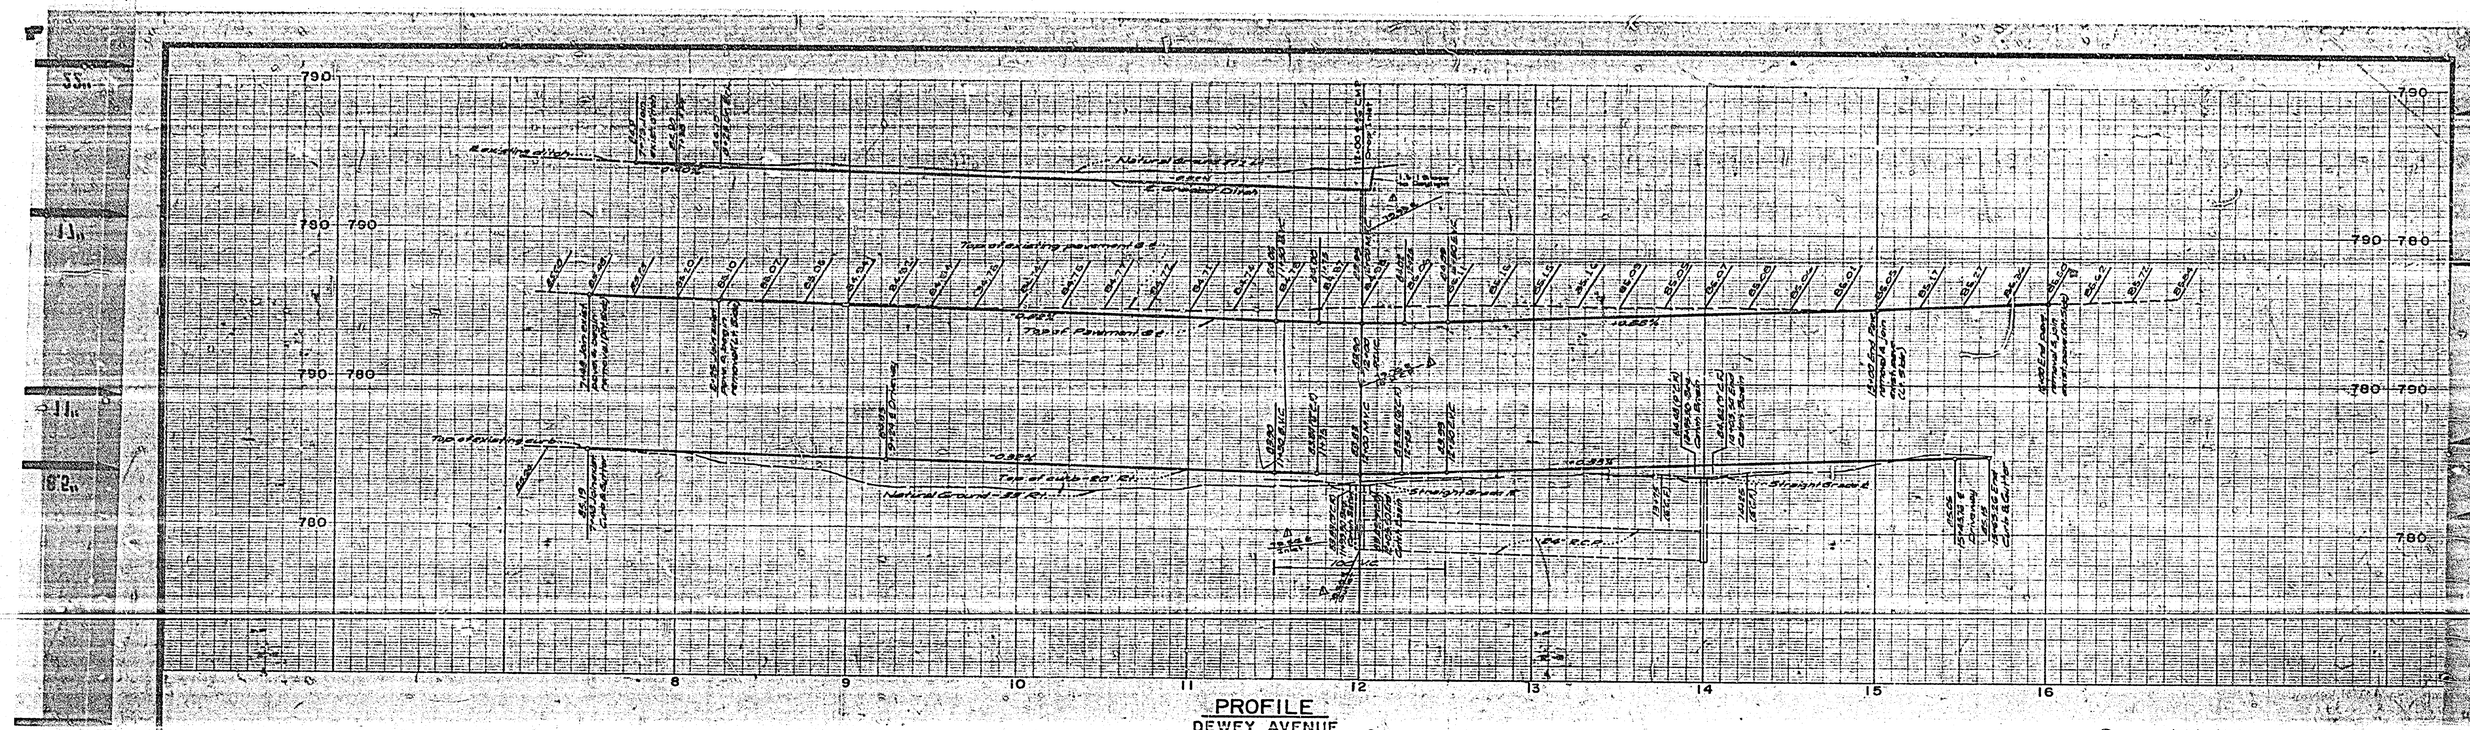

PROFILE
DEWEY AVENUE

NOTE:
The City of Riverside shall participate in the expense of removing the existing pavement, regrading the subgrade and shoulder and replacing the new pavement, on all that portion of Dewey Avenue lying North of the center line of the Mile Construction alone not include any portion of the Storm Drain facilities.
The Contractor shall contact the City Engineer's office prior to begining construction to determine the amount of their participation.

General Notes:
1. Construction shall be in accordance with the Standard Specifications for Public Works Construction 1973 Edition & the City of Riverside Standard Drawings.
2. All flagged elevations shall be staked in the field by the Engineer.
3. The Subdivider shall arrange for a soil test to be made by Soils Engineer after the Street has been prepared to rough grade. Depth of base, & thickness of A.C. paving shall be determined by the City of Riverside Dept. Standard and Test Procedures.

SECTION "B"-A

A.C. APRON DETAIL
No Scale

TYPICAL SECTION
DEWEY AVENUE

PLAN
DEWEY AVENUE

LIMITS OF THIS CONTRACT

DEWEY AVENUE

SIDEWALK DETAIL AT POWER POLES
No Scale

ALBERT A. WEBB ASSOCIATES
CIVIL ENGINEERS
RIVERSIDE, CALIFORNIA
APPROVED BY [signature] DATE 6/7/74
R.E. No. 18586
170-126 FOR: A.C. NEUDLEY PH. 12PM

CITY OF RIVERSIDE, CALIFORNIA
PUBLIC WORKS DEPARTMENT
APPROVED BY: PRINCIPAL ENGINEER; PARK DEPARTMENT; GRAPHIC DIVISION
APPROVED BY: DIRECTOR OF PUBLIC WORKS
DATE 12-4-74
DESIGNED BY: J.T.J. DRAWN BY: CHECKED BY:

TRACT NO. 14670
CITY PARTICIPATION
IN DEWEY AVENUE
BETWEEN MEDIA DR & STREETER AVE
SCALE: HORIZ. 1" = 40' VERT. 1" = 4'

ACCOUNT No. 60-310-0001
DRAWING NUMBER R-16461
SHEET 1 OF 1

ADAPTED FROM PLAN # R-1646