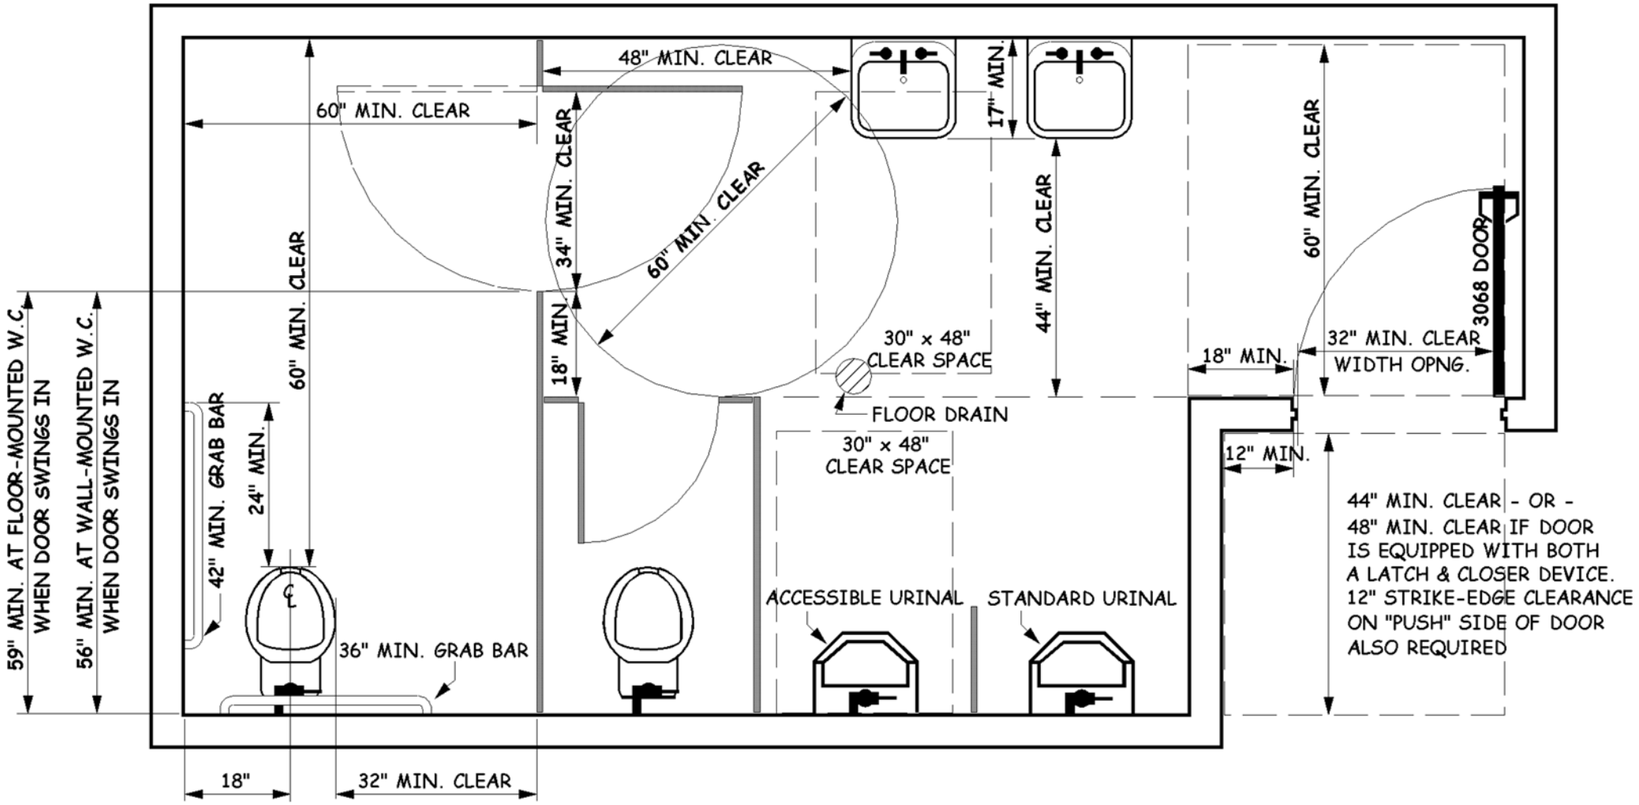

TYPICAL MULTIPLE-ACCOMMODATION TOILET ROOM

FIXTURE LAYOUTS MAY VARY

(ref. 2007 CBC sec. 1115B.3.1)

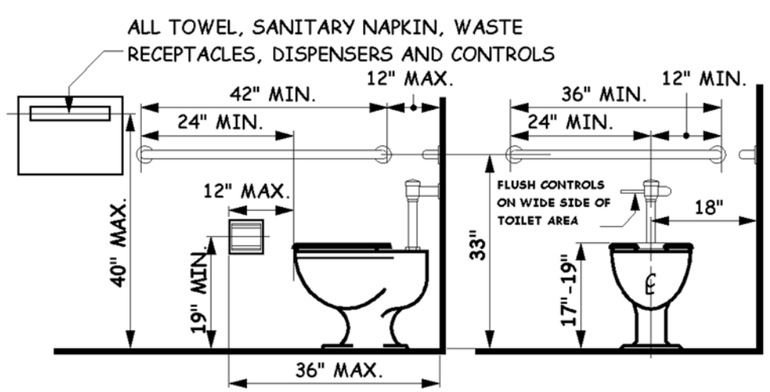

SIDE FRONT

ACCESSIBLE WATER CLOSET

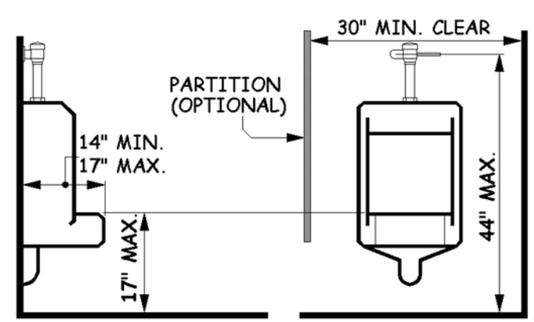

SIDE FRONT

ACCESSIBLE URINAL

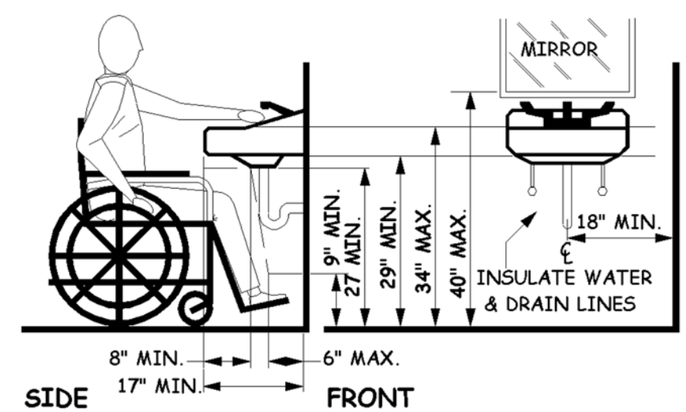

SIDE FRONT

ACCESSIBLE LAVATORY

CITY OF RIVERSIDE

City of Riverside
Building & Safety Division
DISABLED ACCESS STANDARDS

SCALE NONE

PGH 07 / 01 / 08
DRAWN DATE

REV.	DATE	APPR.
1		
2		
3		

MULTIPLE STALL ACCESSIBLE RESTROOM

RDA - 3.3

SHEET