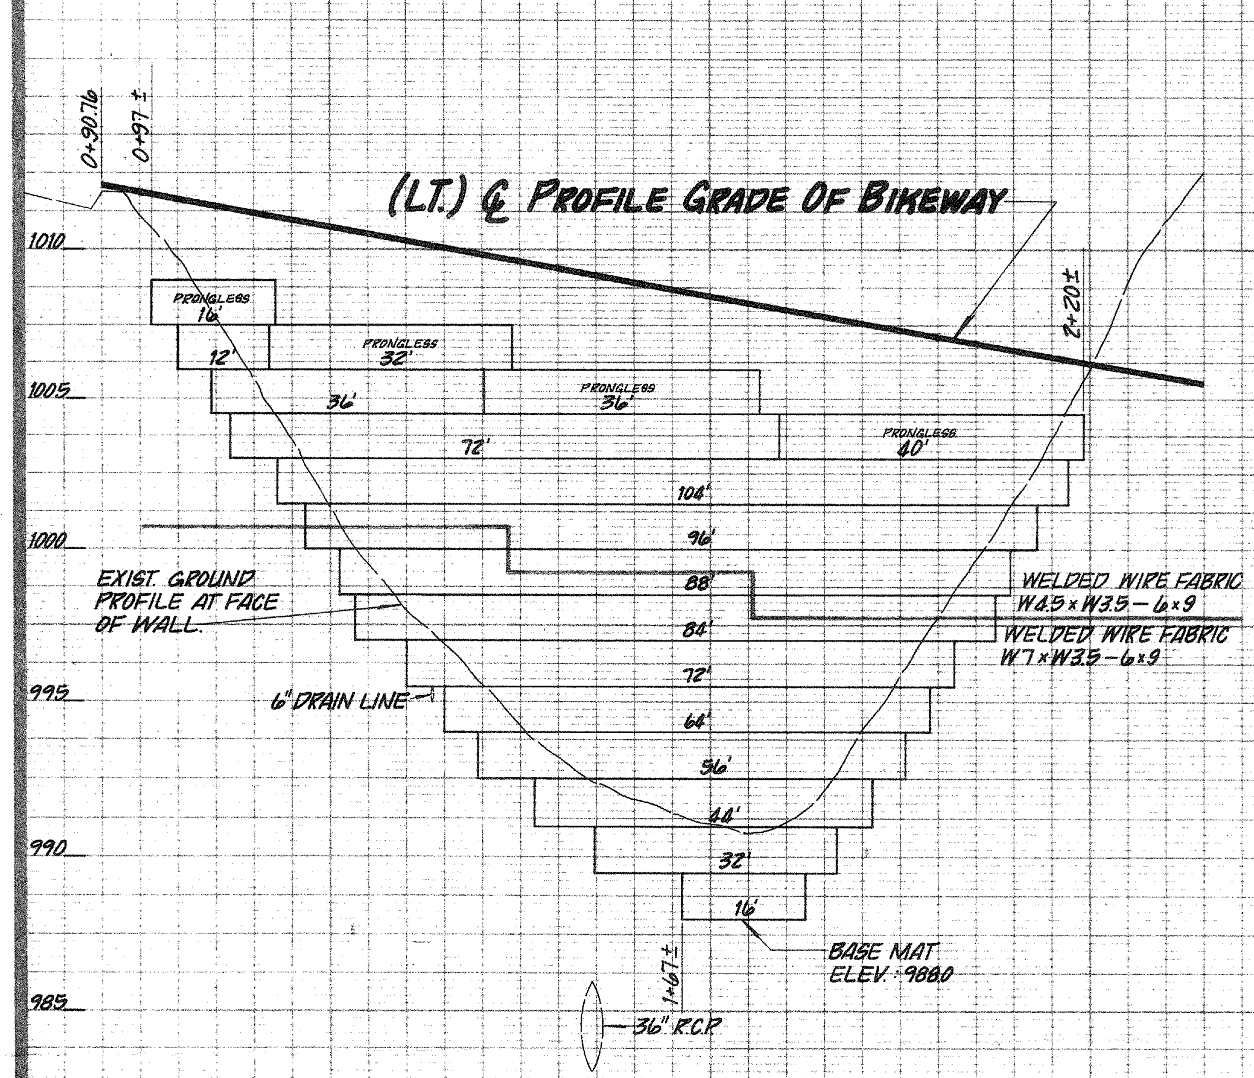

HORZ.: 1" = 20'
VERT.: 1" = 5'

SECTION AT FACE OF WALL

NOTE

GUNITE TO BE EITHER BROWN, OR AN EARTH TONE COLOR.

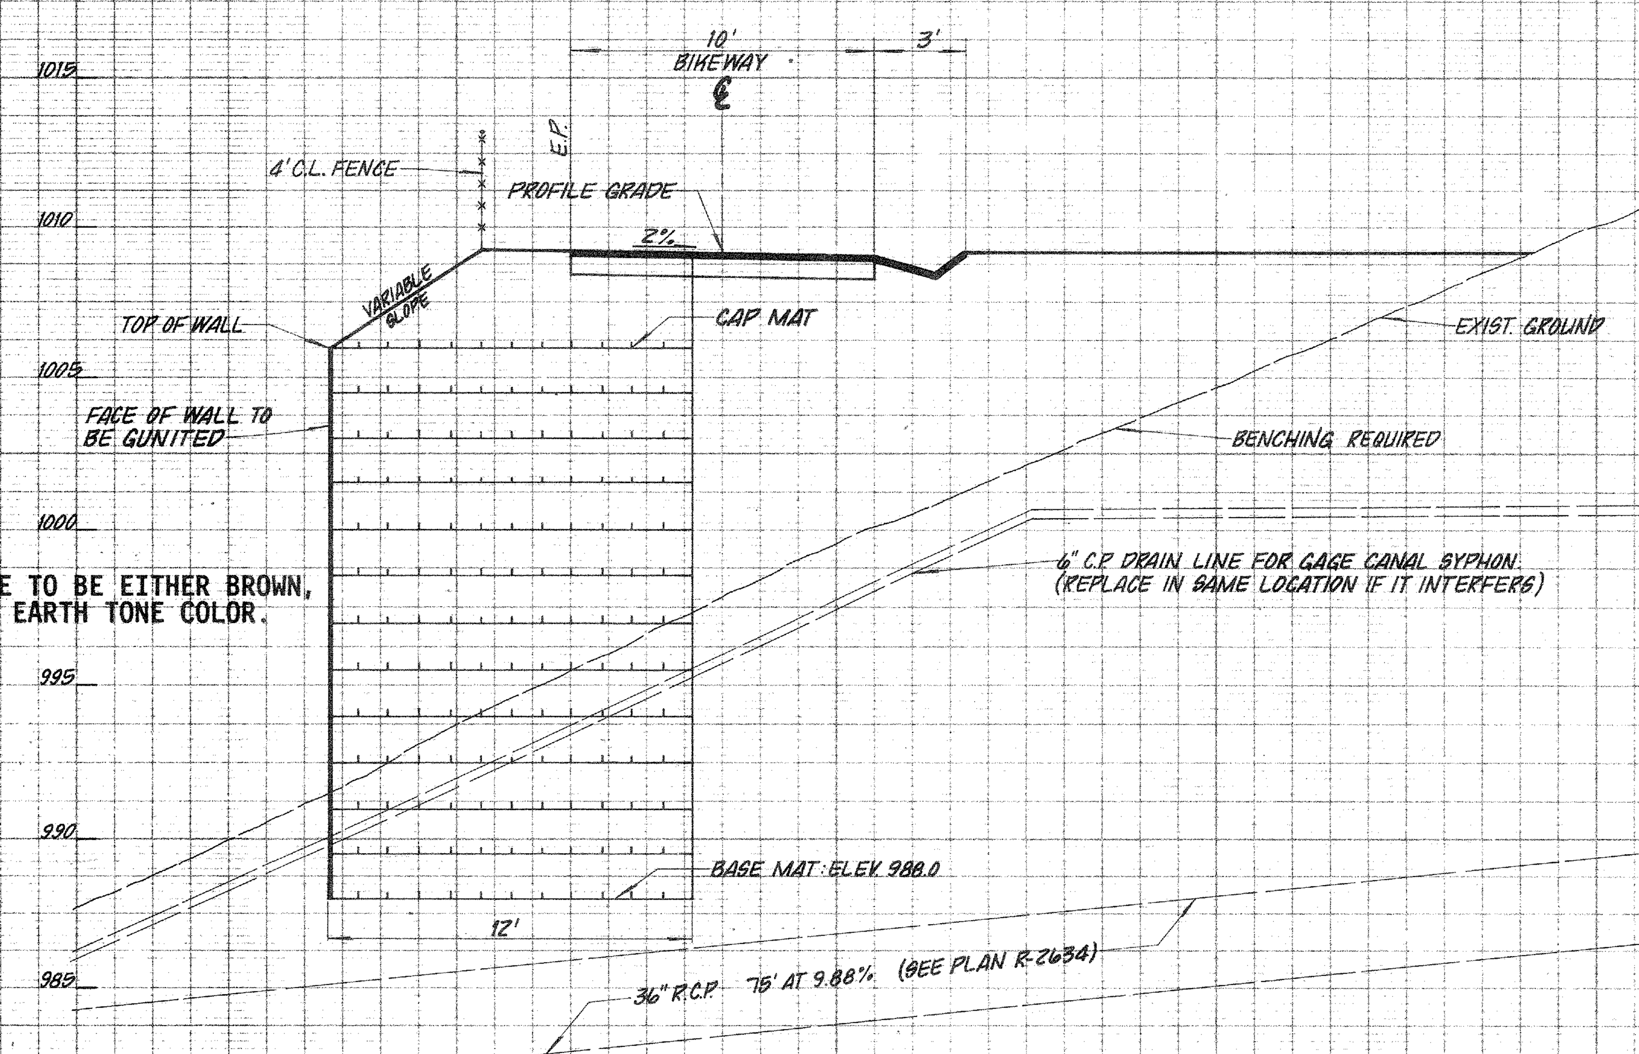

HORZ.: 1" = 5'
VERT.: 1" = 5'

CROSS SECTION AT STA. 1+65

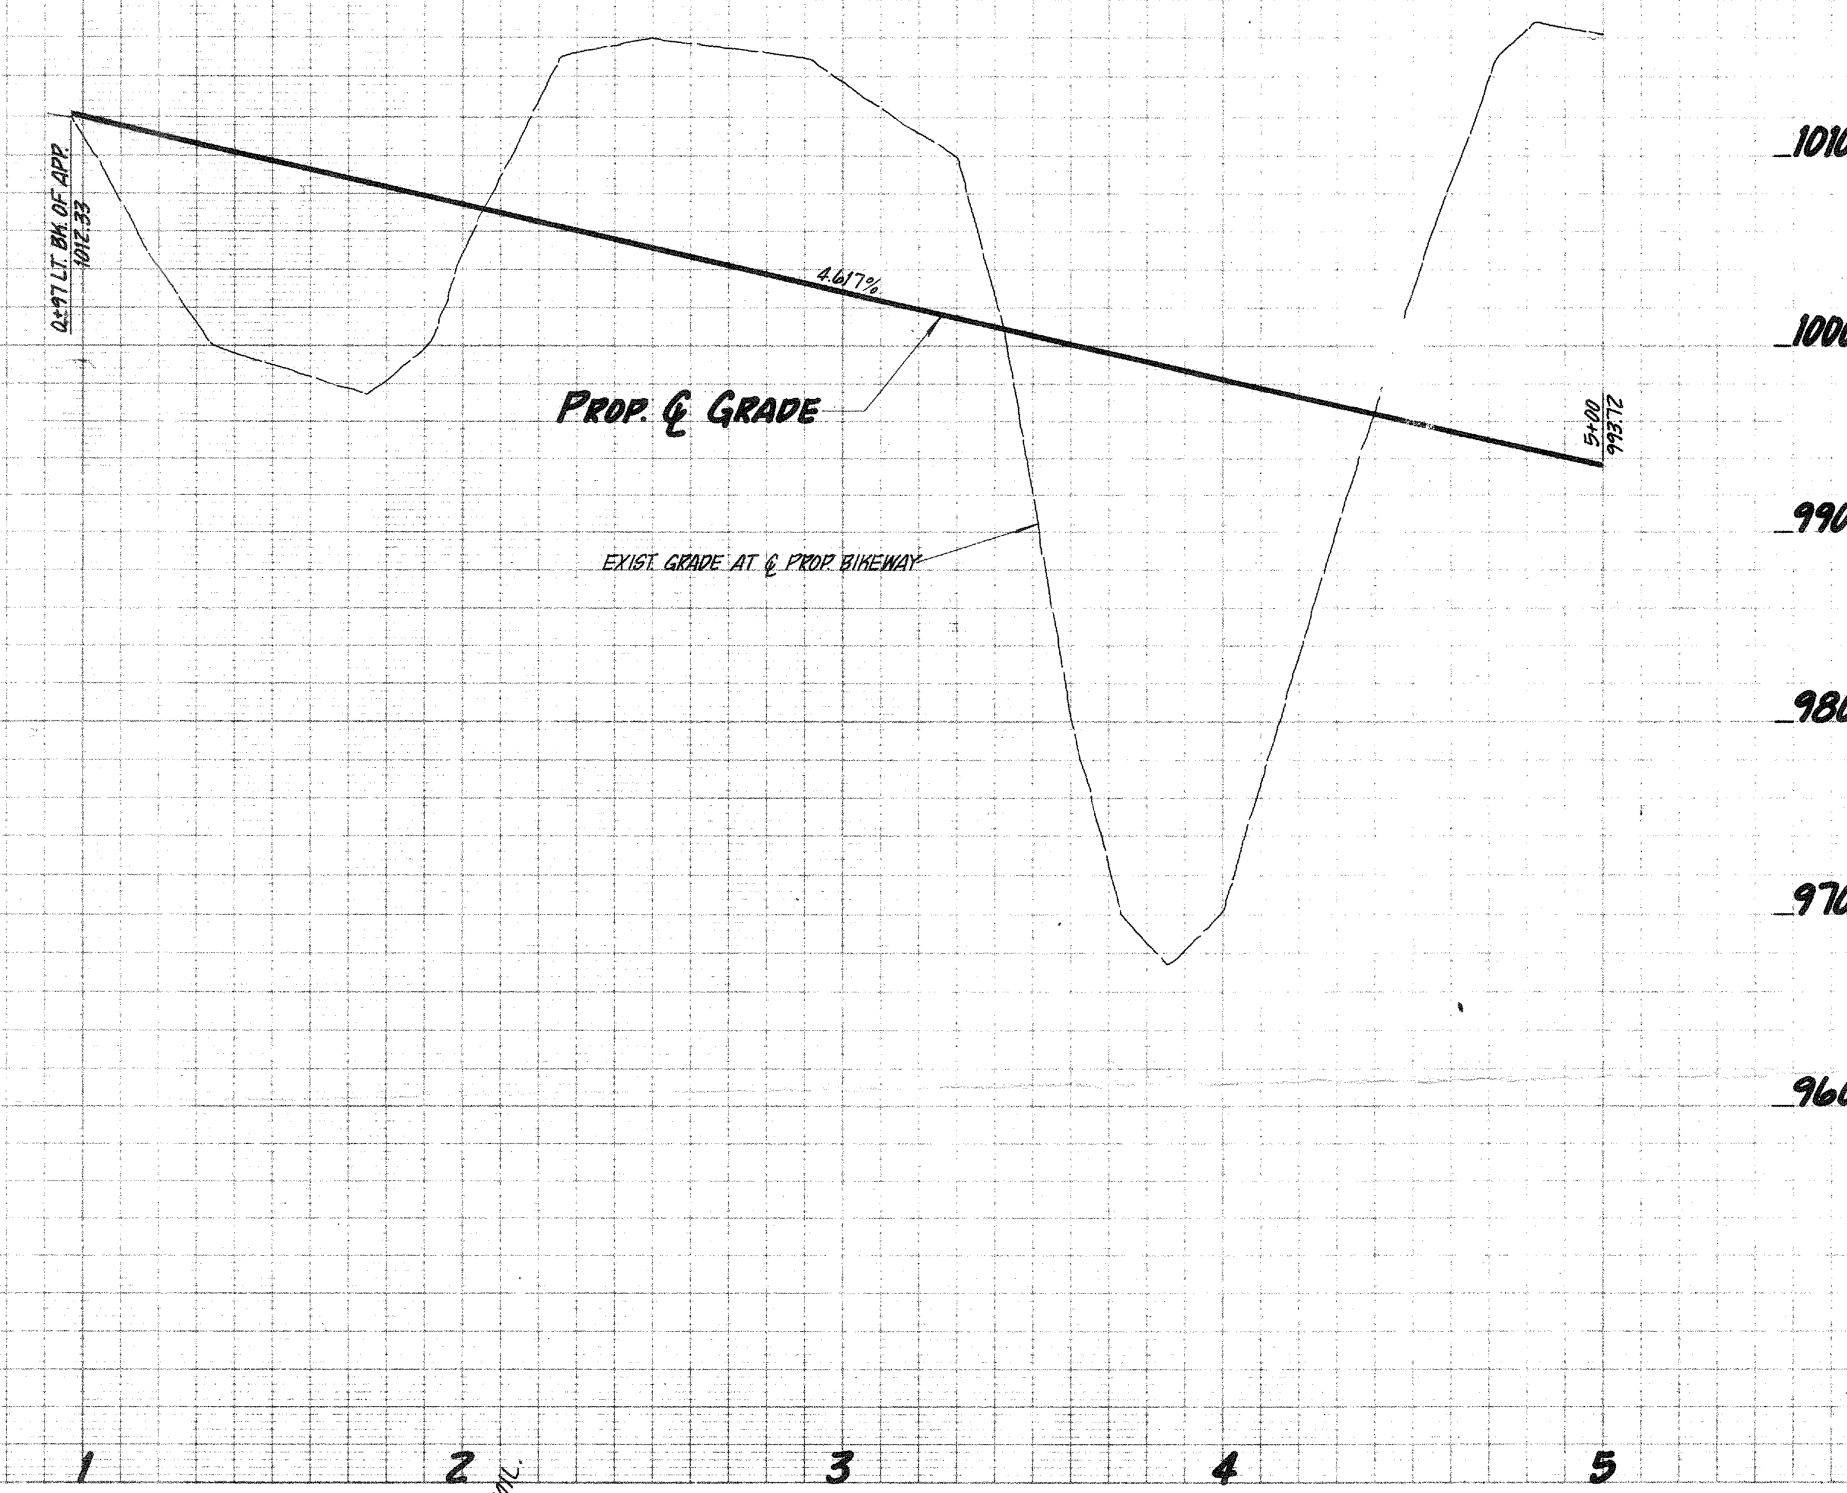

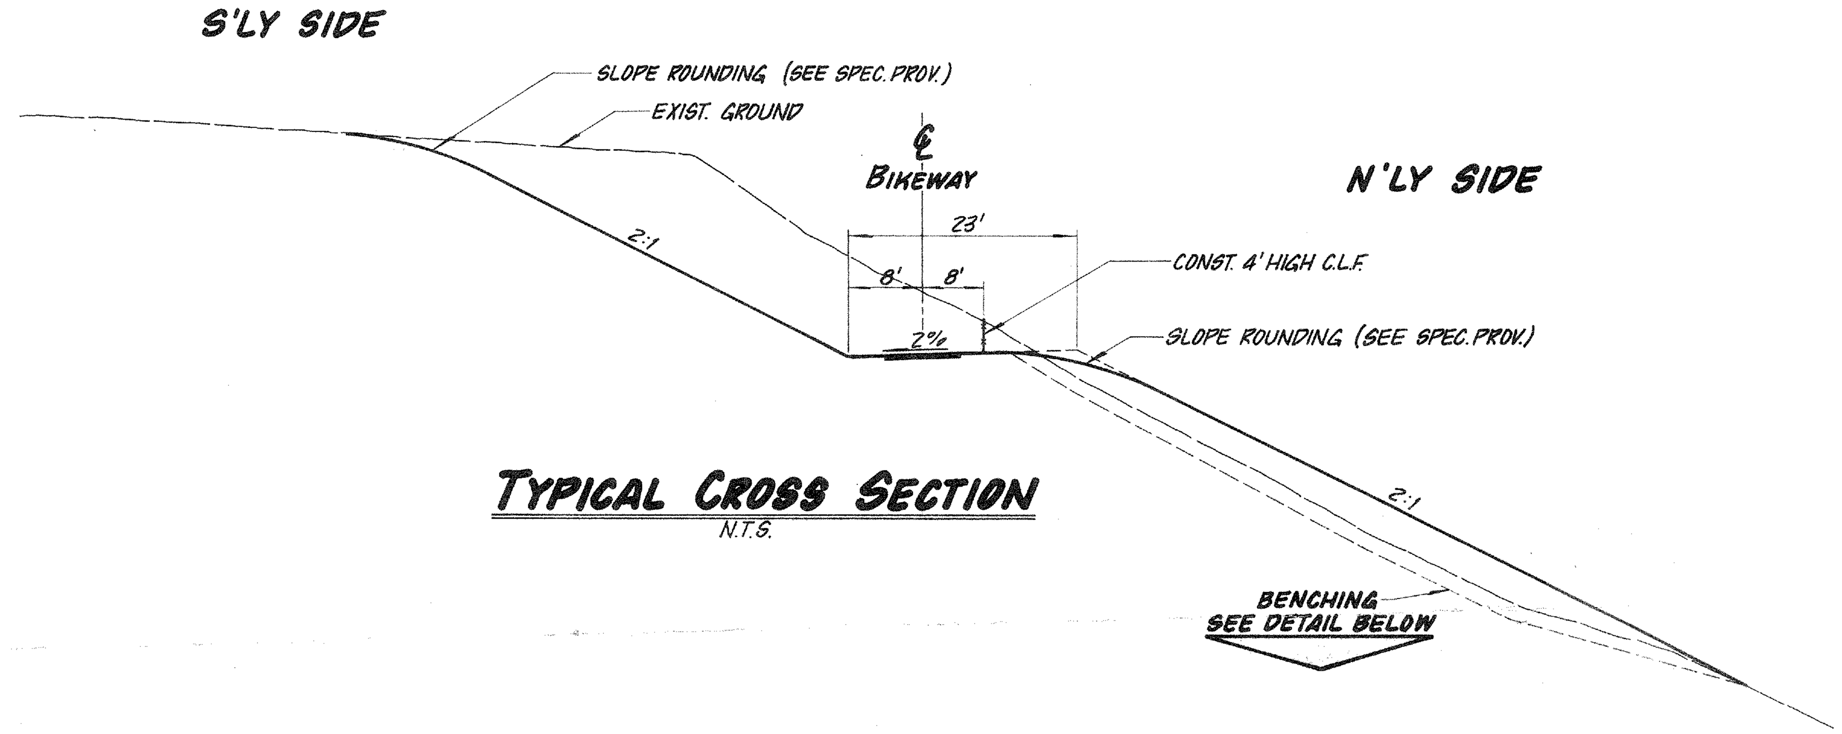

TYPICAL CROSS SECTION

N.T.S.

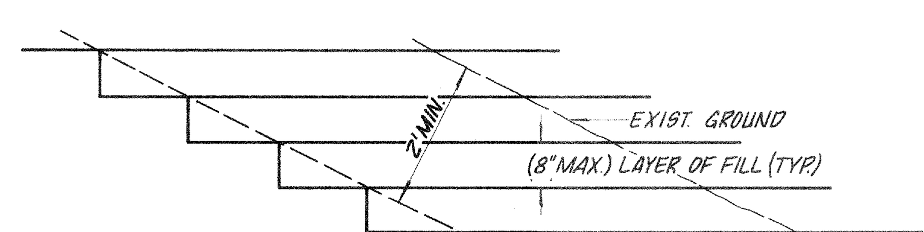

DETAIL OF BENCHING

(NO SCALE)

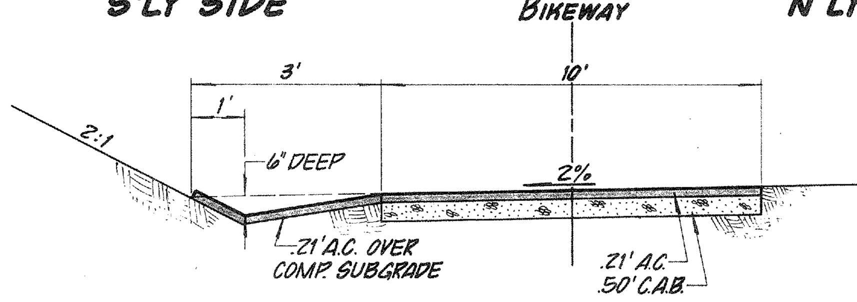

TYPICAL CROSS SECTION OF BIKEWAY

N.T.S.

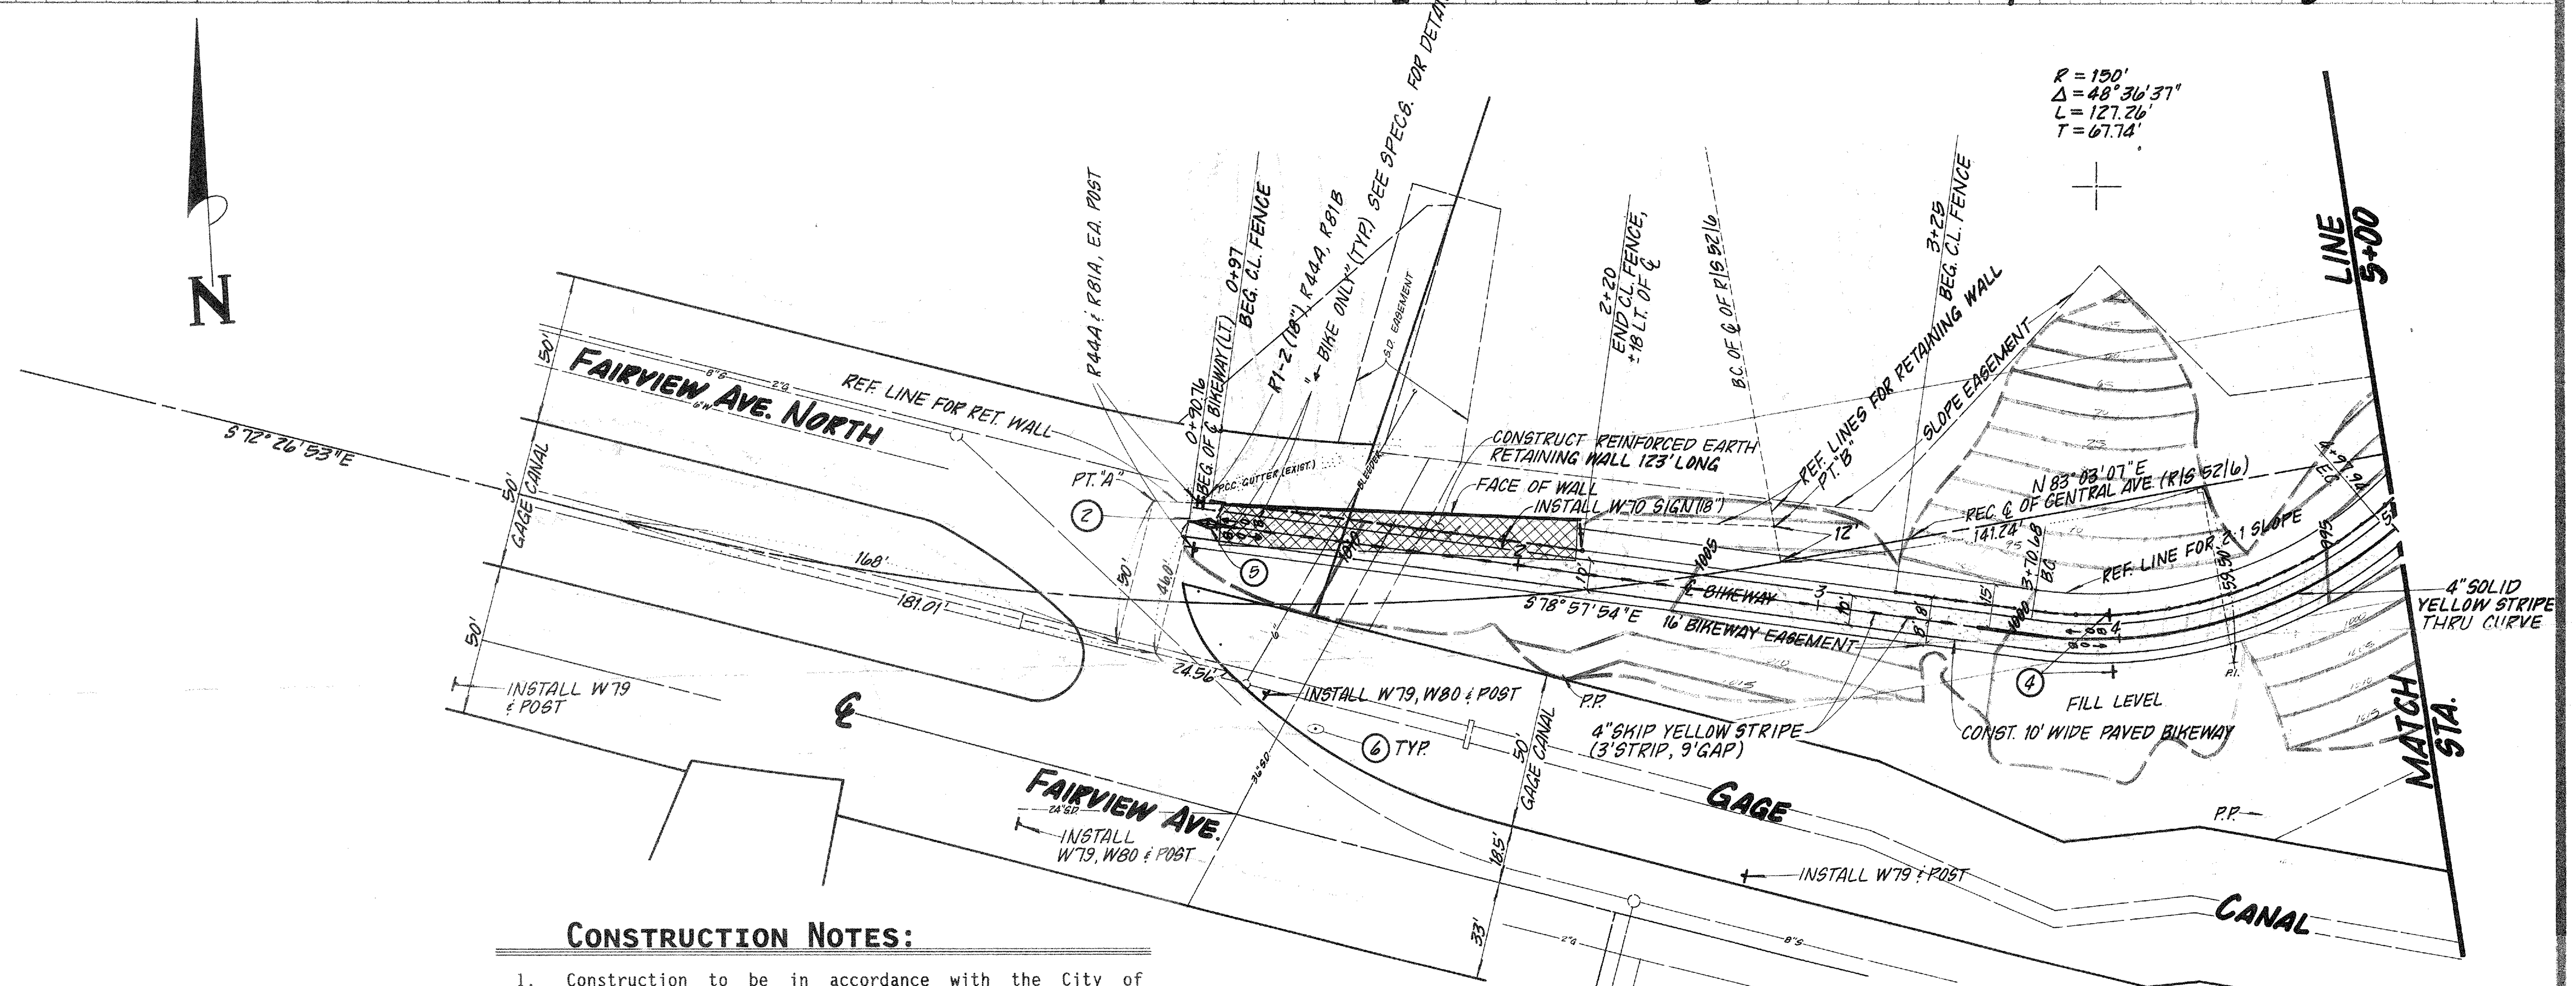

CONSTRUCTION NOTES:

1. Construction to be in accordance with the City of Riverside, Department of Public Works, Standard Drawings, and Standard Specifications for Public Works construction 1988 Edition.

(2) Construct Driveway Depression as per Standard Drawing No.303, A=10', B=14'. (Station 0+90.76)

(3) Construct Driveway Depression as per Standard Drawing No.303, A=10', B=14'. (Station 16+28.16)

(4) Install R44A Signs (12" x 24"), and Posts at ±300' O.C.

(5) See Barrier Post Detail in Specifications for Post & Striping Requirements.

(6) Replace Steel Post and Cable Barrier after construction is completed. But leave an opening for the Bikeway.

GAGE CANAL SYSTEM

John M. Hocking — 1-31-1989
PRESIDENT - GENERAL MANAGER — DATE

ENGINEER IN RESPONSIBLE CHARGE

HANS J. KAMRATH
RCE 14712 expires 3/31/89
DATE 3/22/1989

REGISTERED PROFESSIONAL ENGINEER HANS J. KAMRATH NO: 14712 CIVIL STATE OF CALIFORNIA

MARK	REVISIONS	APPR	DATE

DESIGNED BY Hans DRAWN BY Dan CHECKED BY

CITY OF RIVERSIDE

PUBLIC WORKS DEPARTMENT

APPROVED BY		
PRINCIPAL ENGINEER		3-27-89
PARK DEPARTMENT		
TRAFFIC DIVISION		3-27-89
CHIEF P.W. ENGINEER		3-30
Surveyor		2/22/89
CHIEF P.W. INSPECTOR		

APPROVED BY
PUBLIC WORKS DIRECTOR
DATE 3/31/89

FAIRVIEW AVENUE BIKEWAY

CHICAGO AVE. TO END OF FAIRVIEW AVE.

HORIZ. SCALE: 1" = 40' VERT. SCALE: 1" = 8'

ACCOUNT NO. 30-575-213-07

R-2852

SHEET 1 OF 2

FILE NO. APR 0 5 1989

NOTE:
SEE DIAGRAM AND PROFILE IN SPECIFICATION PACKAGE FOR LAYING OUT THE CURBS FOR PARK ENTRANCE ROAD.

PARK ENTRANCE CURVE DATA

Curve	R	Δ	L	T
1	30.00'	180°00'00"	94.25'	
2	50.00'	80°51'16"	70.56'	42.59'
3	61.00'	100°51'16"	107.37'	73.81'
4	100.00'	10°00'00"	17.45'	8.75'
5	30.00'	90°51'16"	47.57'	30.45'

ENGINEER IN RESPONSIBLE CHARGE
HANS J. KAMRATH
R.C.E. 14712 expires 3/31/89
DATE 3/22/1989

REGISTERED PROFESSIONAL ENGINEER HANS J. KAMRATH NO: 14712 CIVIL STATE OF CALIFORNIA

MARK | REVISIONS | APPR | DATE
DESIGNED BY [signature] DRAWN BY Dan CHECKED BY

CITY OF RIVERSIDE
PUBLIC WORKS DEPARTMENT

APPROVED BY
PRINCIPAL ENGINEER 1-27-89
PARK DEPARTMENT 1-19-89
TRAFFIC DIVISION 3-27-89
CHIEF P.W. ENGINEER 3.30
Surveyor 3/28/89
CHIEF P.W. INSPECTOR 3/29/89

APPROVED BY [signature]
PUBLIC WORKS DIRECTOR
DATE 3/31/89

FAIRVIEW AVENUE BIKEWAY
CHICAGO AVE. TO END OF FAIRVIEW AVE.
HORIZ. SCALE: 1" = 40' VERT. SCALE: 1" = 8'

ACCOUNT NO 30-575-213-07
R-2852
SHEET 2 OF 2
APR 05 1989
FILE NO.