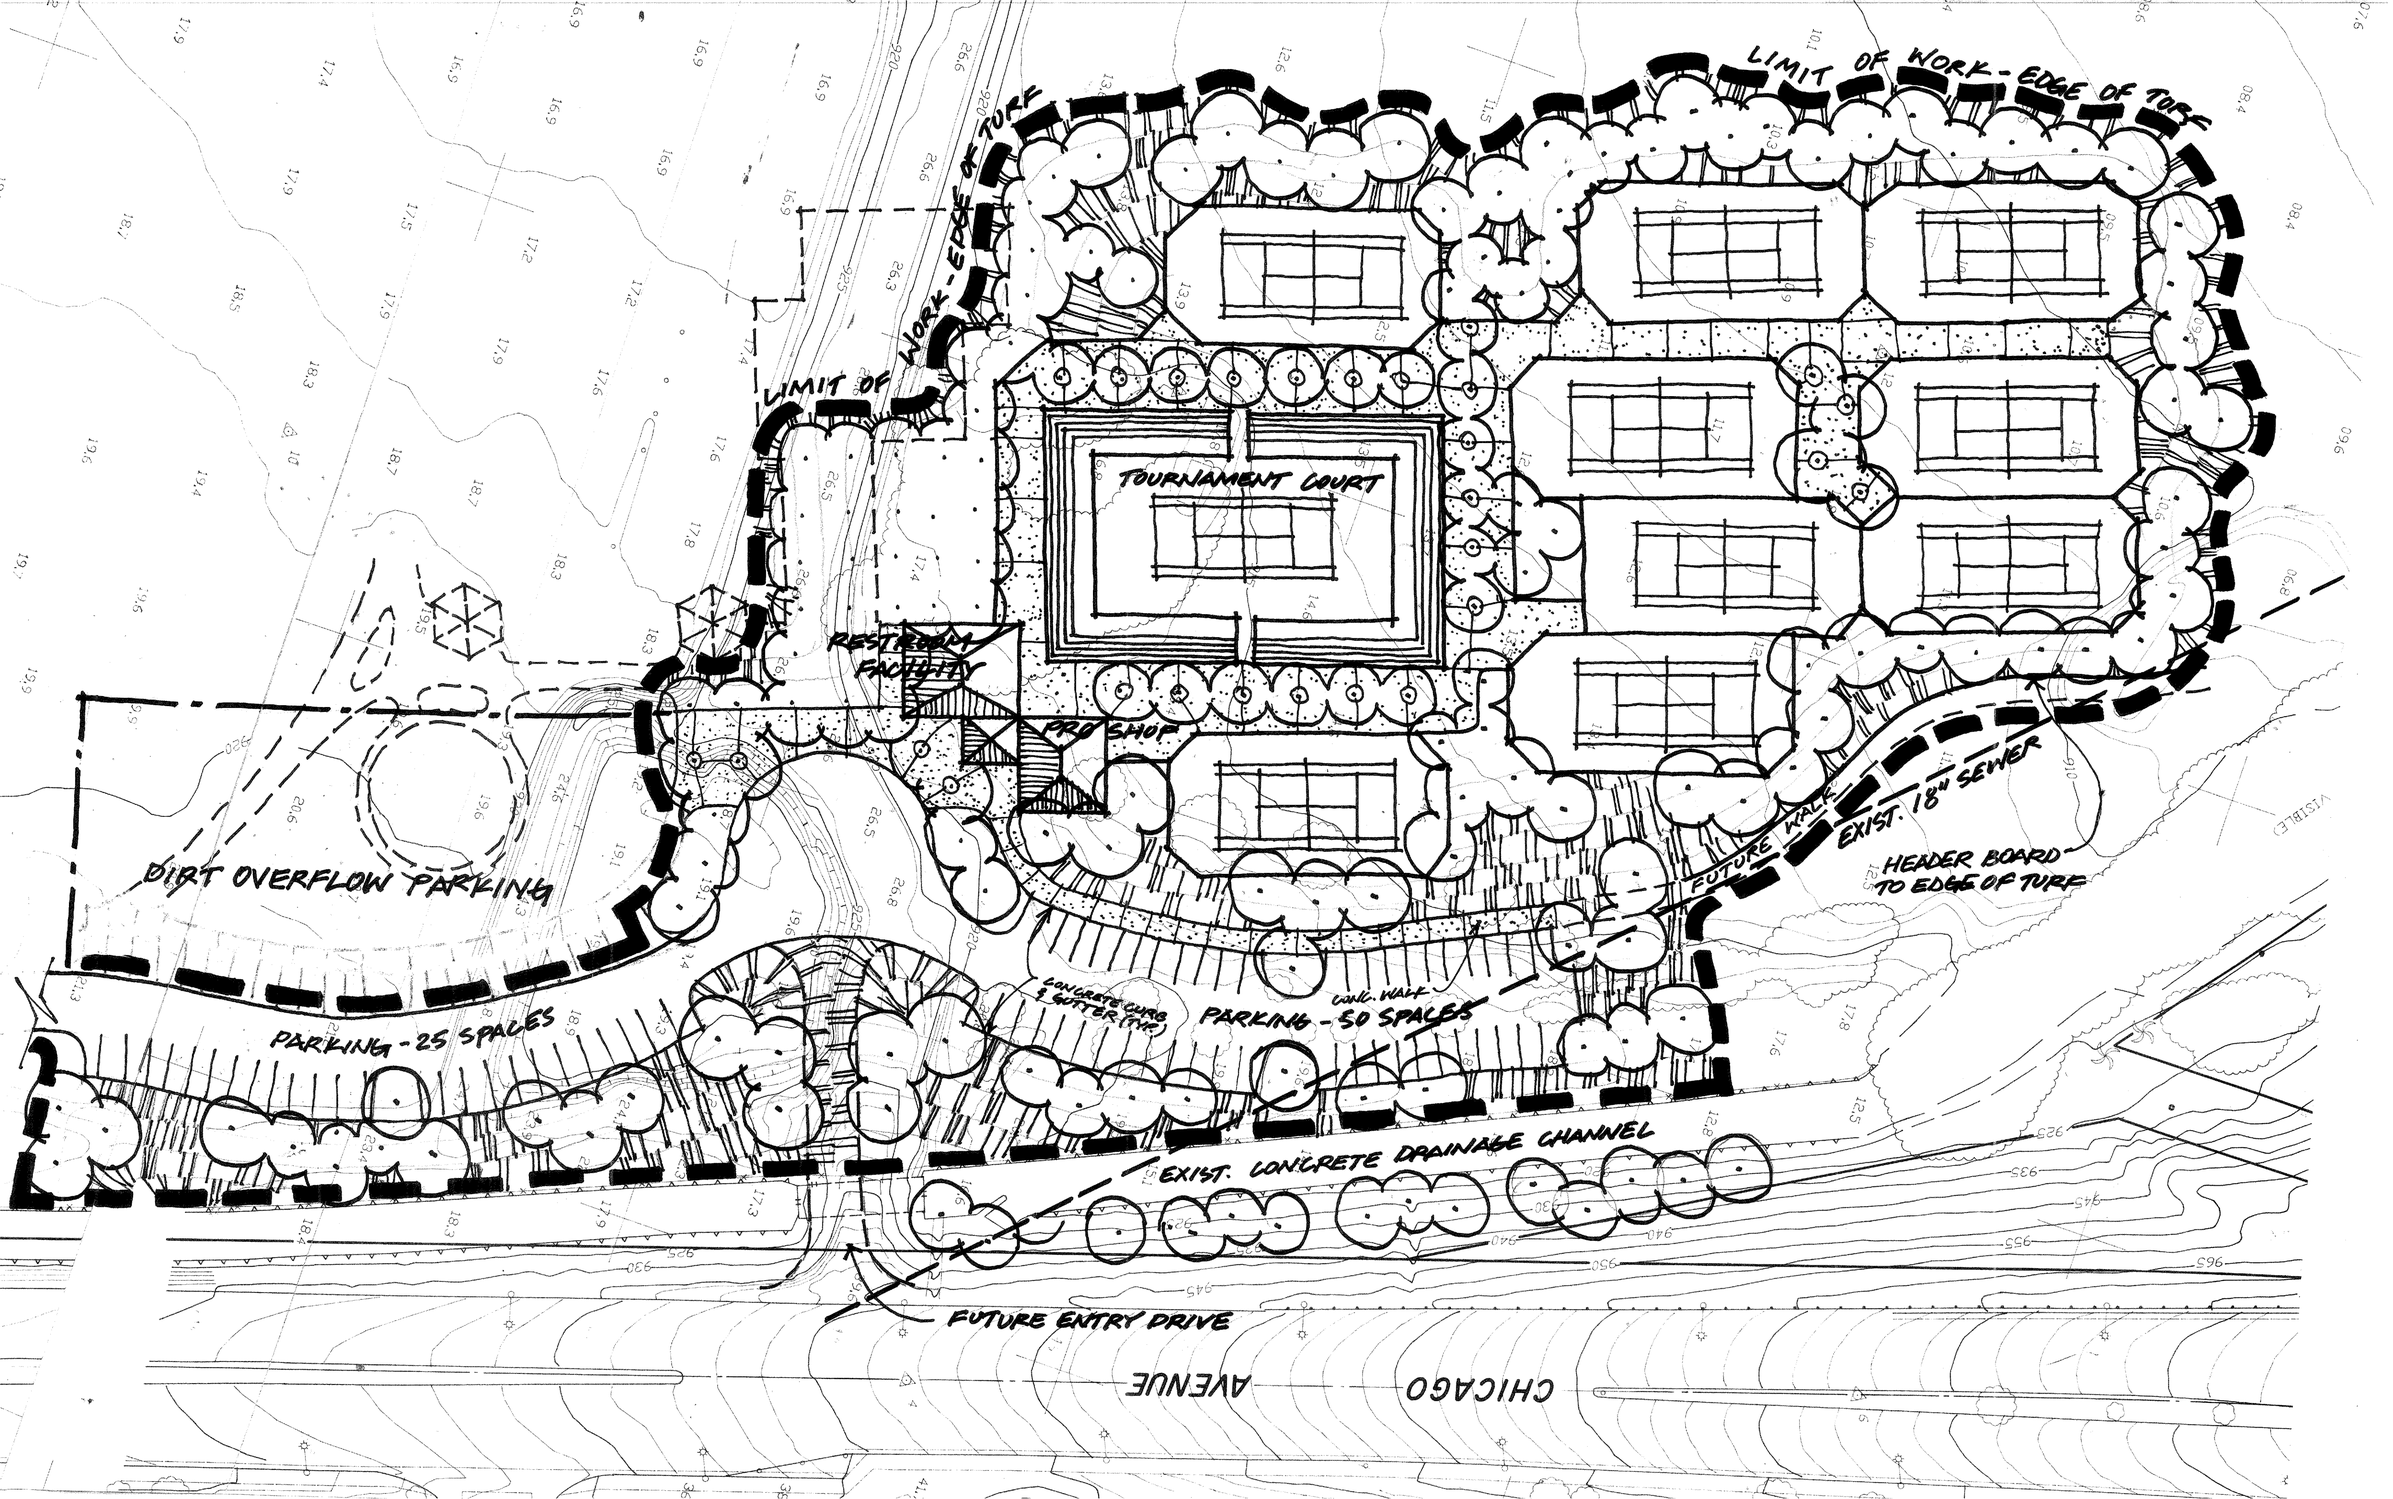
LIMIT OF WORK - EDGE OF TURF
LIMIT OF WORK - EDGE OF TURF
TOURNAMENT COURT
RESTROOM FACILITY
PRO SHOP
DIRT OVERFLOW PARKING
EXIST. 18" SEWER
FUTURE WALK
HEADER BOARD TO EDGE OF TURF
CONCRETE CURB & GUTTER (TYP.)
CONC. WALK
PARKING - 50 SPACES
PARKING - 25 SPACES
EXIST. CONCRETE DRAINAGE CHANNEL
FUTURE ENTRY DRIVE
CHICAGO AVENUE

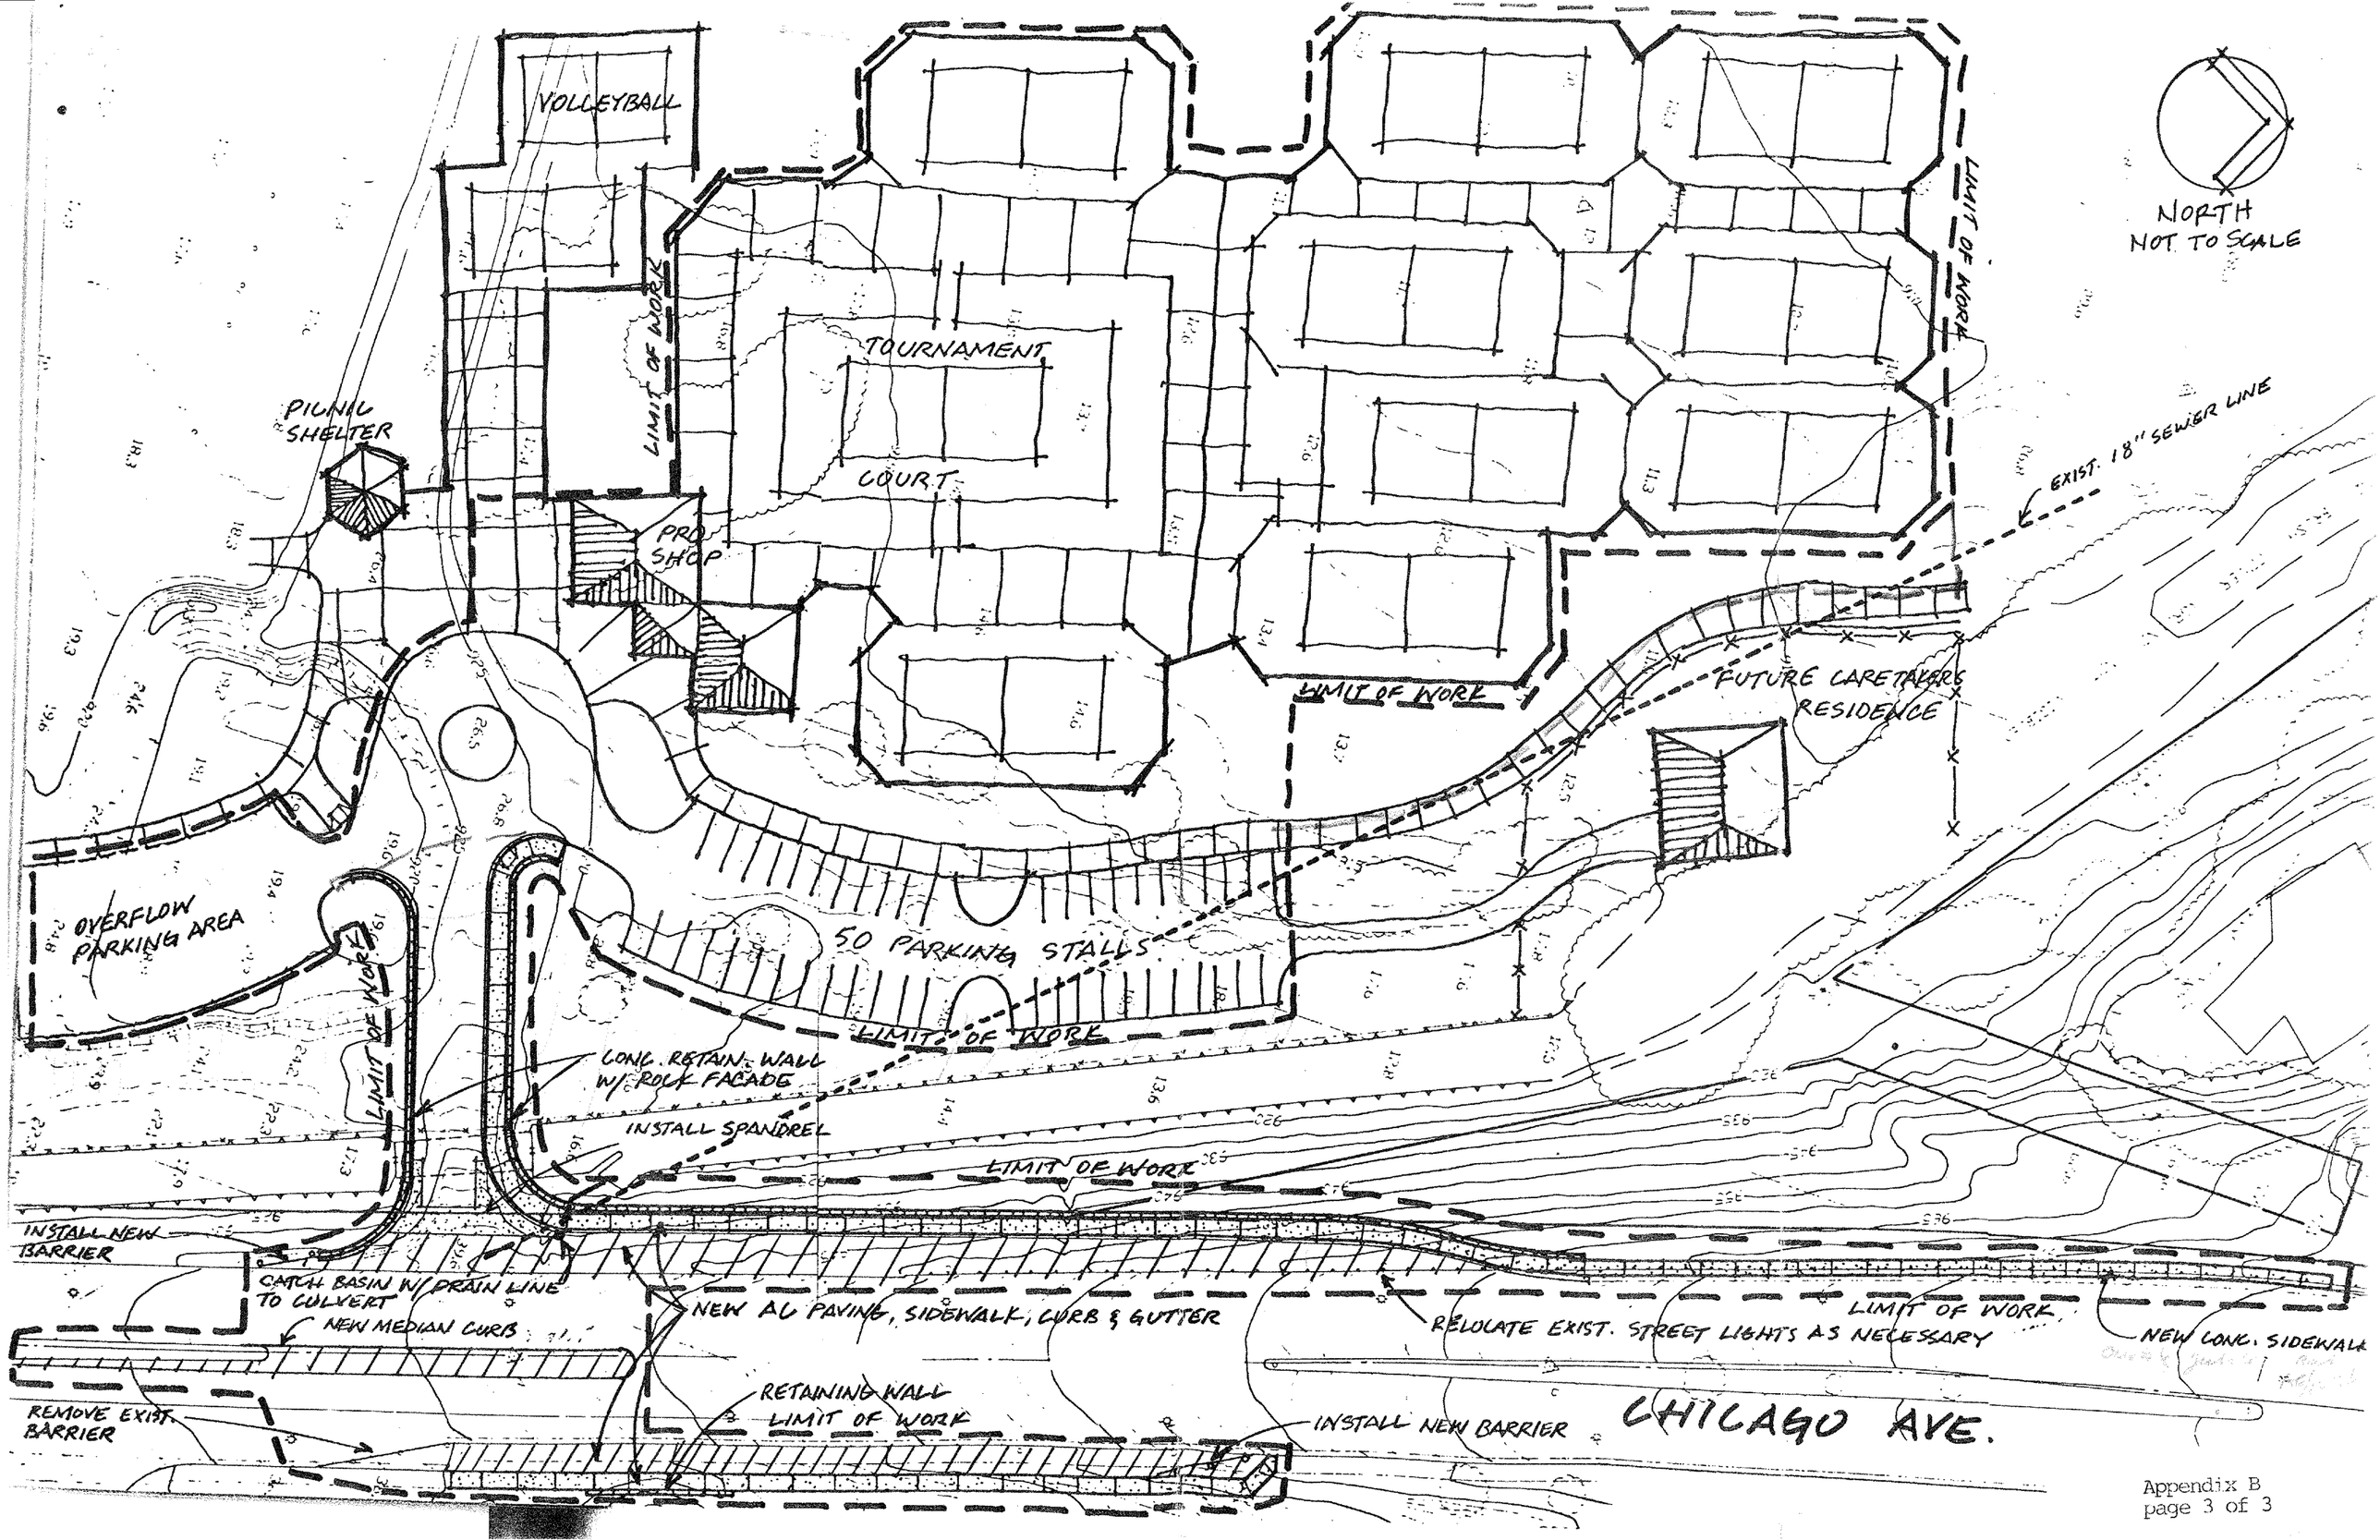
VOLLEYBALL
LIMIT OF WORK
TOURNAMENT
COURT
PICNIC SHELTER
PRO SHOP
LIMIT OF WORK
LIMIT OF WORK
NORTH
NOT TO SCALE
EXIST. 18" SEWER LINE
FUTURE CARETAKERS RESIDENCE
OVERFLOW PARKING AREA
50 PARKING STALLS
LIMIT OF WORK
LIMIT OF WORK
CONC. RETAIN. WALL W/ ROCK FACADE
INSTALL SPANDREL
LIMIT OF WORK
INSTALL NEW BARRIER
CATCH BASIN W/ DRAIN LINE TO CULVERT
NEW MEDIAN CURB
NEW AC PAVING, SIDEWALK, CURB & GUTTER
RELOCATE EXIST. STREET LIGHTS AS NECESSARY
LIMIT OF WORK
NEW CONC. SIDEWALK
REMOVE EXIST. BARRIER
RETAINING WALL LIMIT OF WORK
INSTALL NEW BARRIER
CHICAGO AVE.

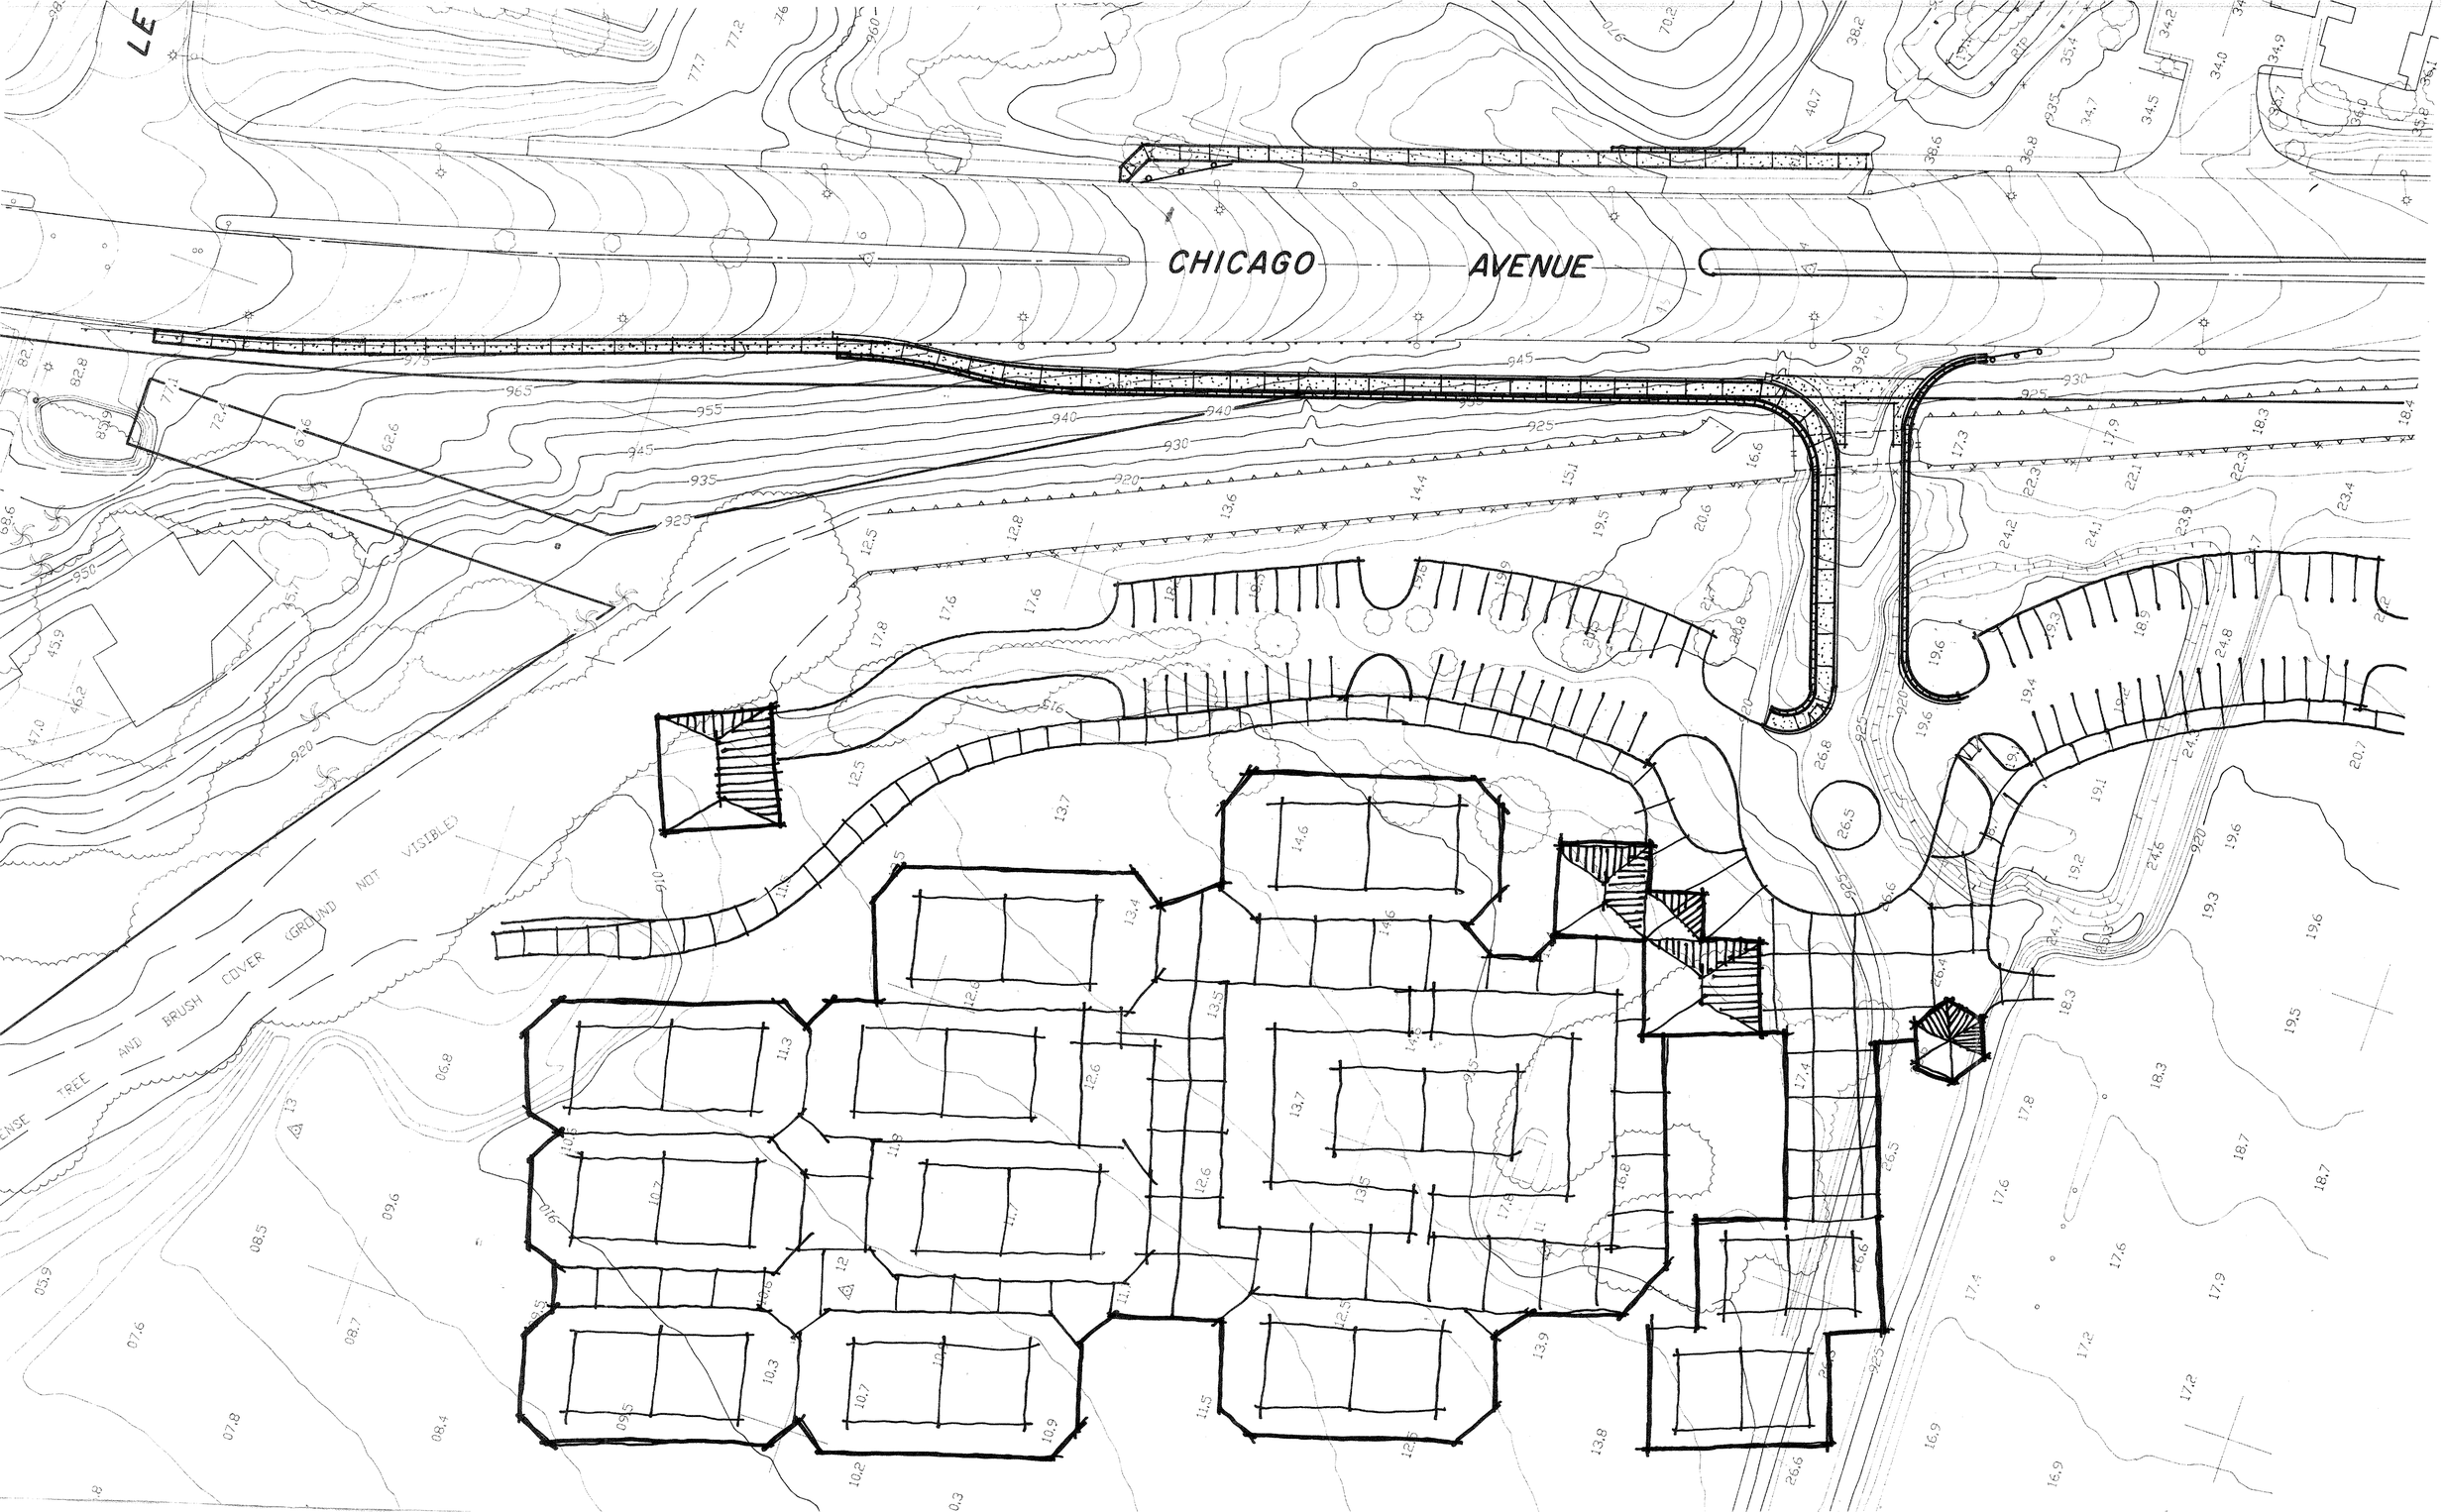
CHICAGO AVENUE
DENSE TREE AND BRUSH COVER (GROUND NOT VISIBLE)