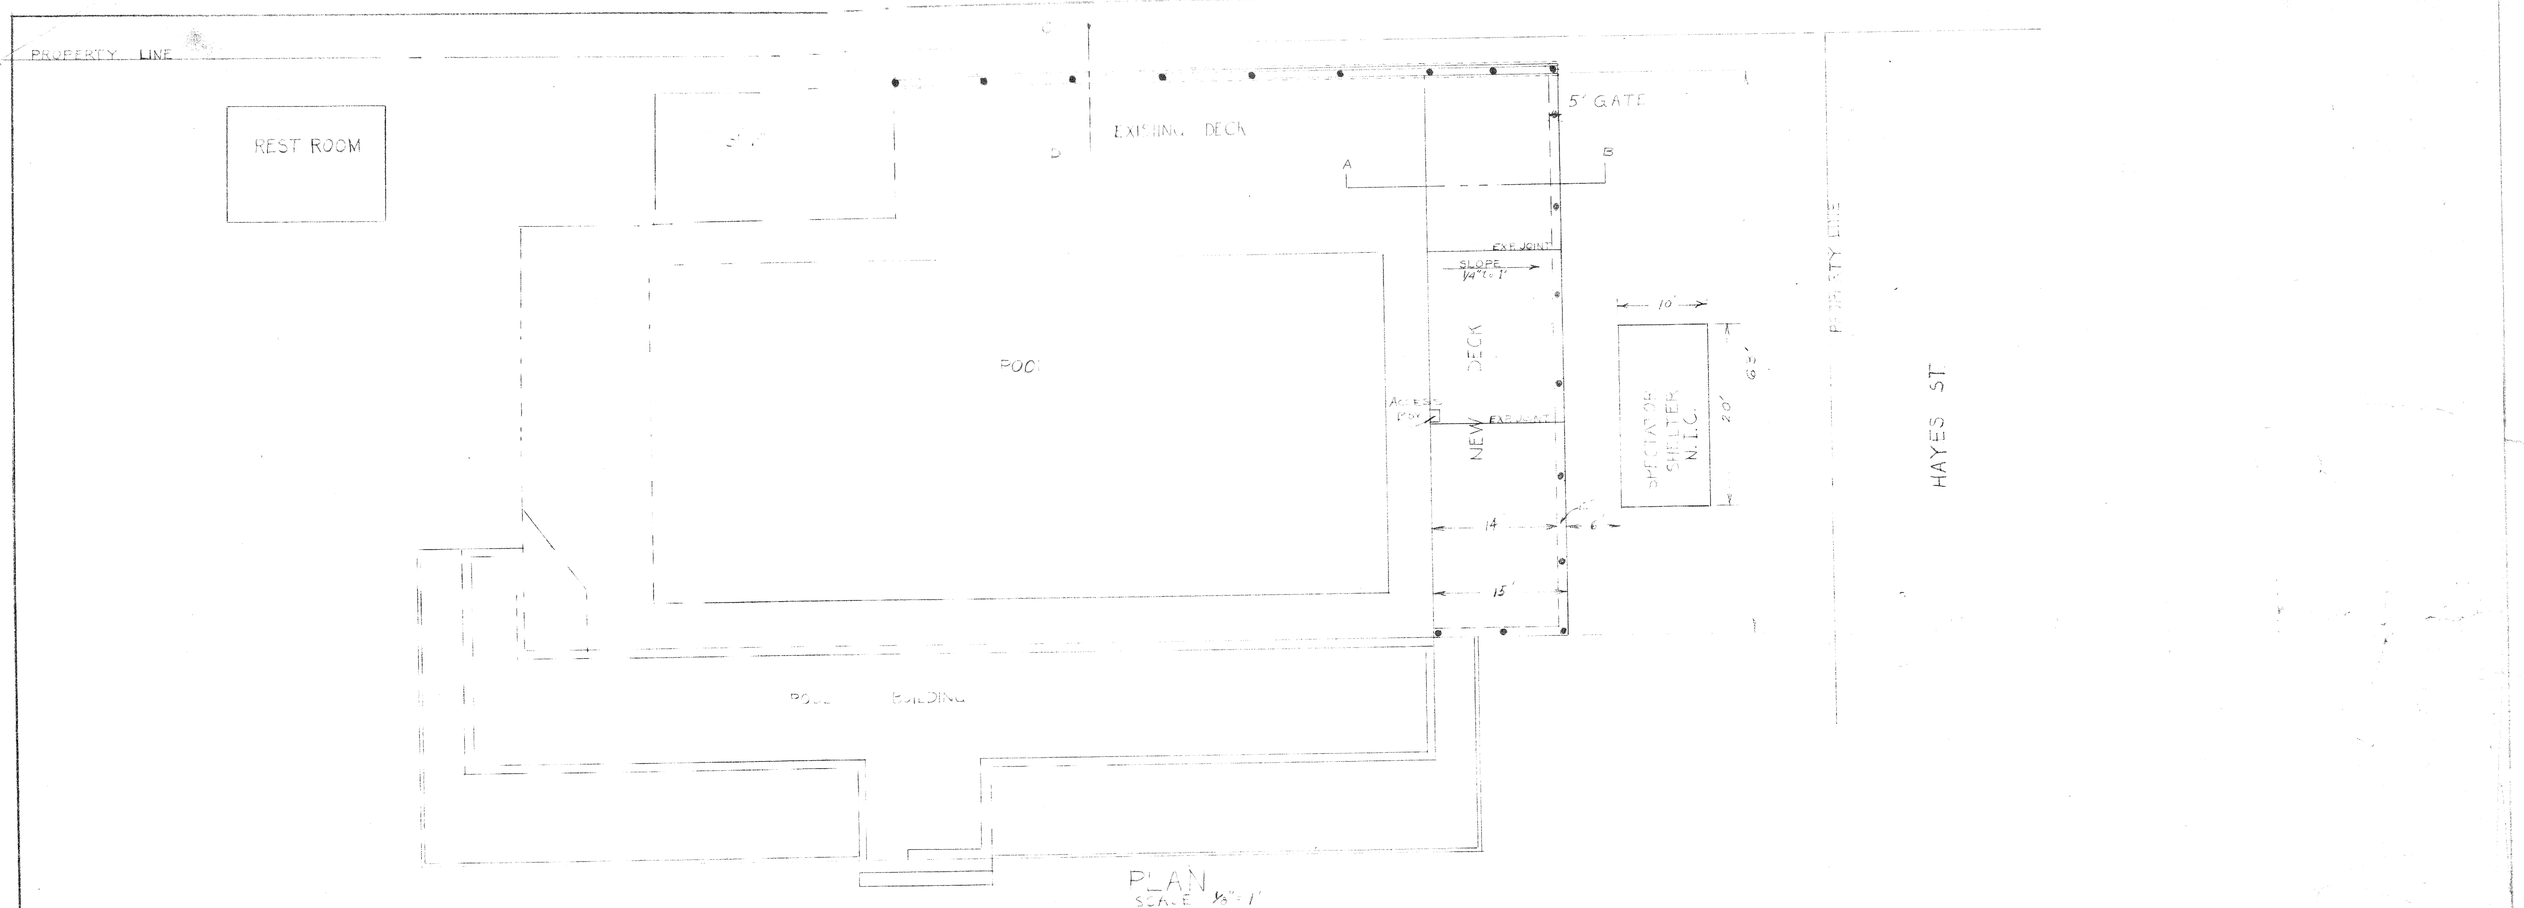

PLAN
SCALE 1/8" = 1'

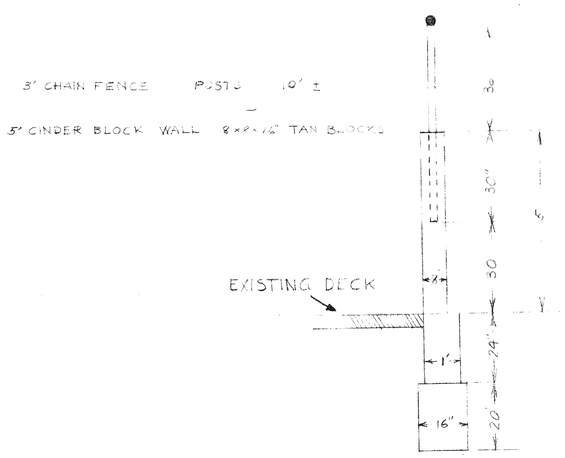

SECTION C-D
SCALE 1/2" = 1'

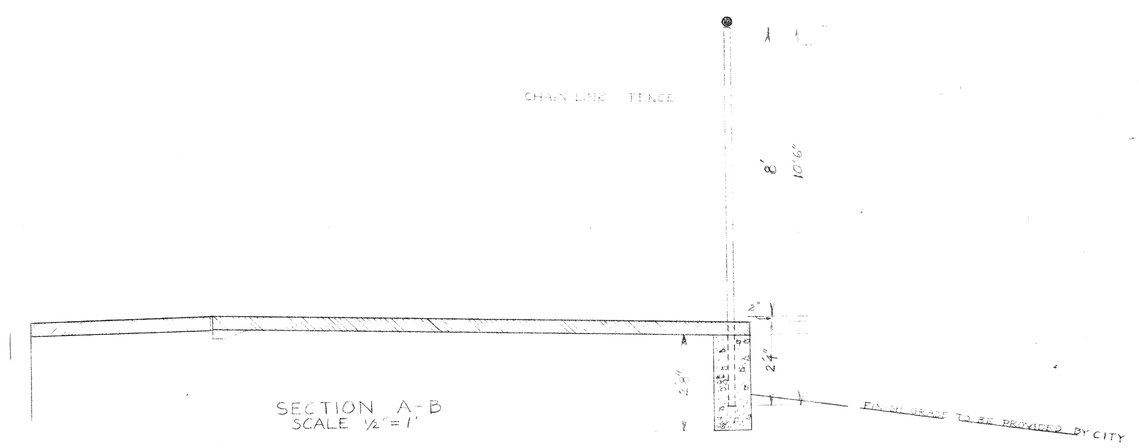

SECTION A-B
SCALE 1/2" = 1'

CITY OF RIVERSIDE PARK AND RECREATION DEPT. ARLINGTON POOL MODIFICATION	
DATE: MAY 4, 1959	CHECKED BY:
SCALE: AS INDICATED	APPROVED BY:
DRAWN BY:	

P-253