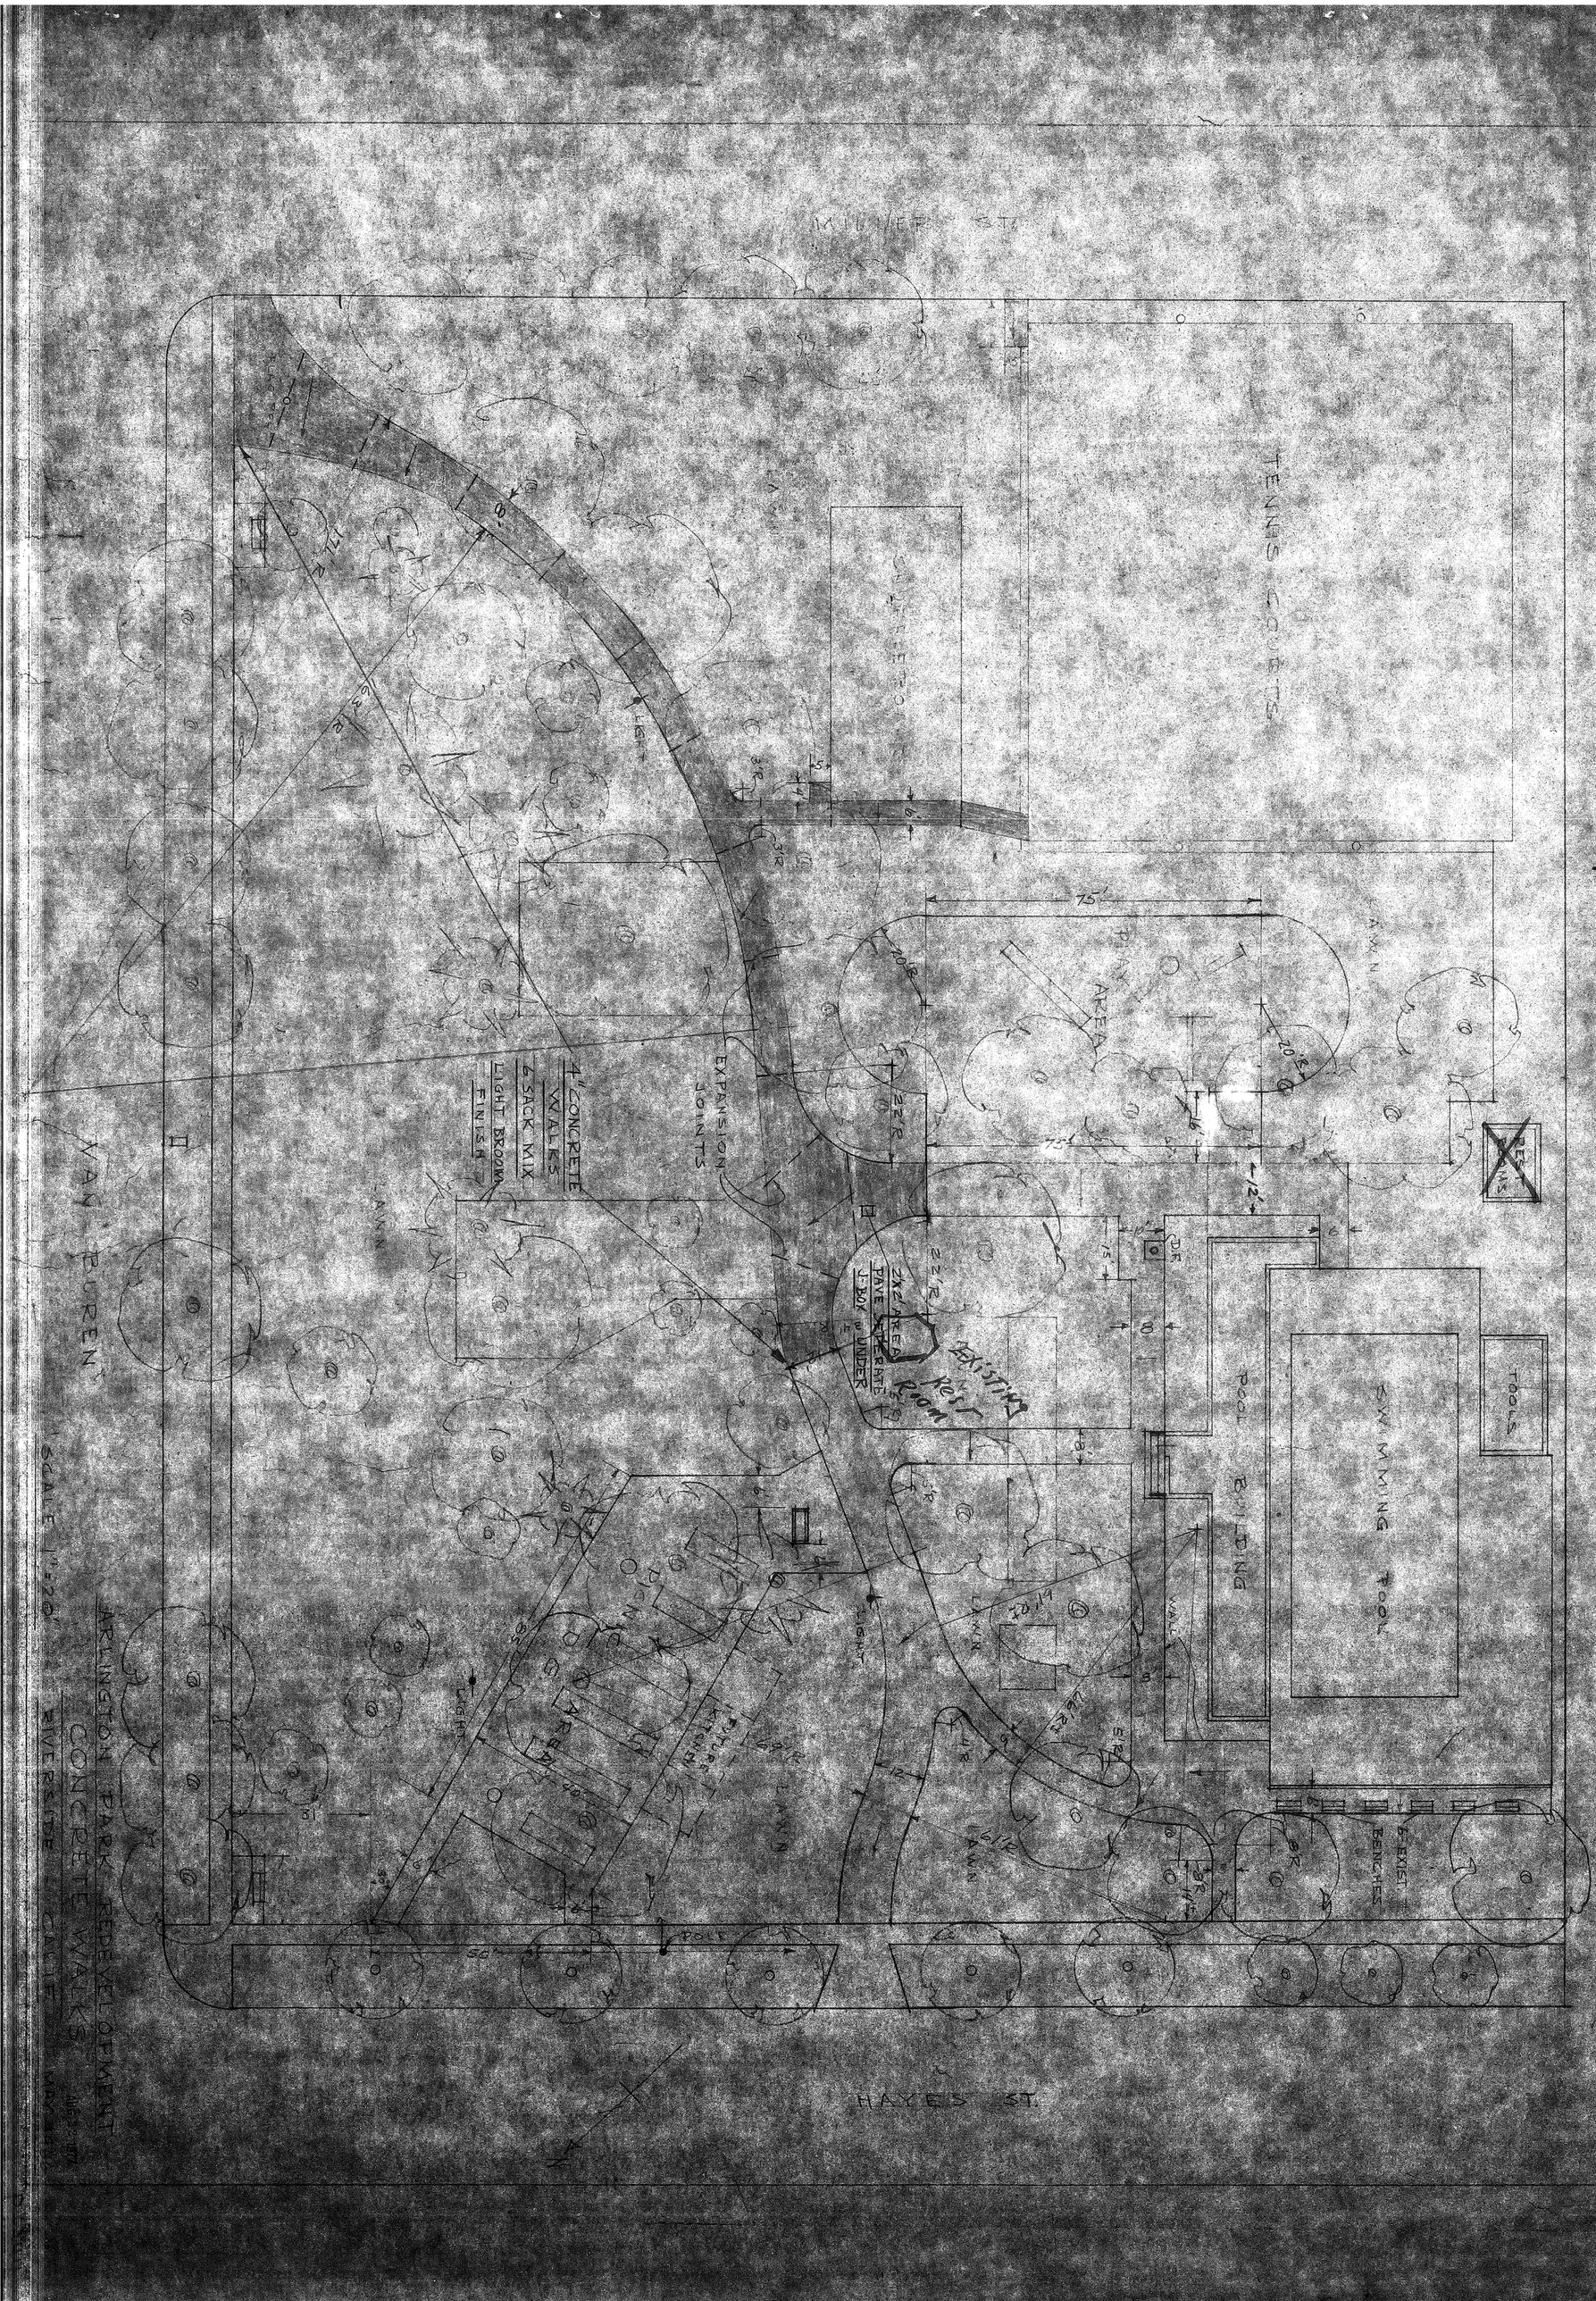

TENNIS COURTS
4" CONCRETE WALKS
6 SACK MIX
LIGHT BROOM FINISH
EXPANSION JOINTS
PLAY AREA
EXISTING REST ROOM
POOL BUILDING
SWIMMING POOL
TOOLS
6' EXIST. BENCHES
LAWN
HAYES ST.
VAN BUREN
ARLINGTON PARK REDEVELOPMENT
CONCRETE WALKS
RIVERSIDE CALIF.
SCALE 1"=20'