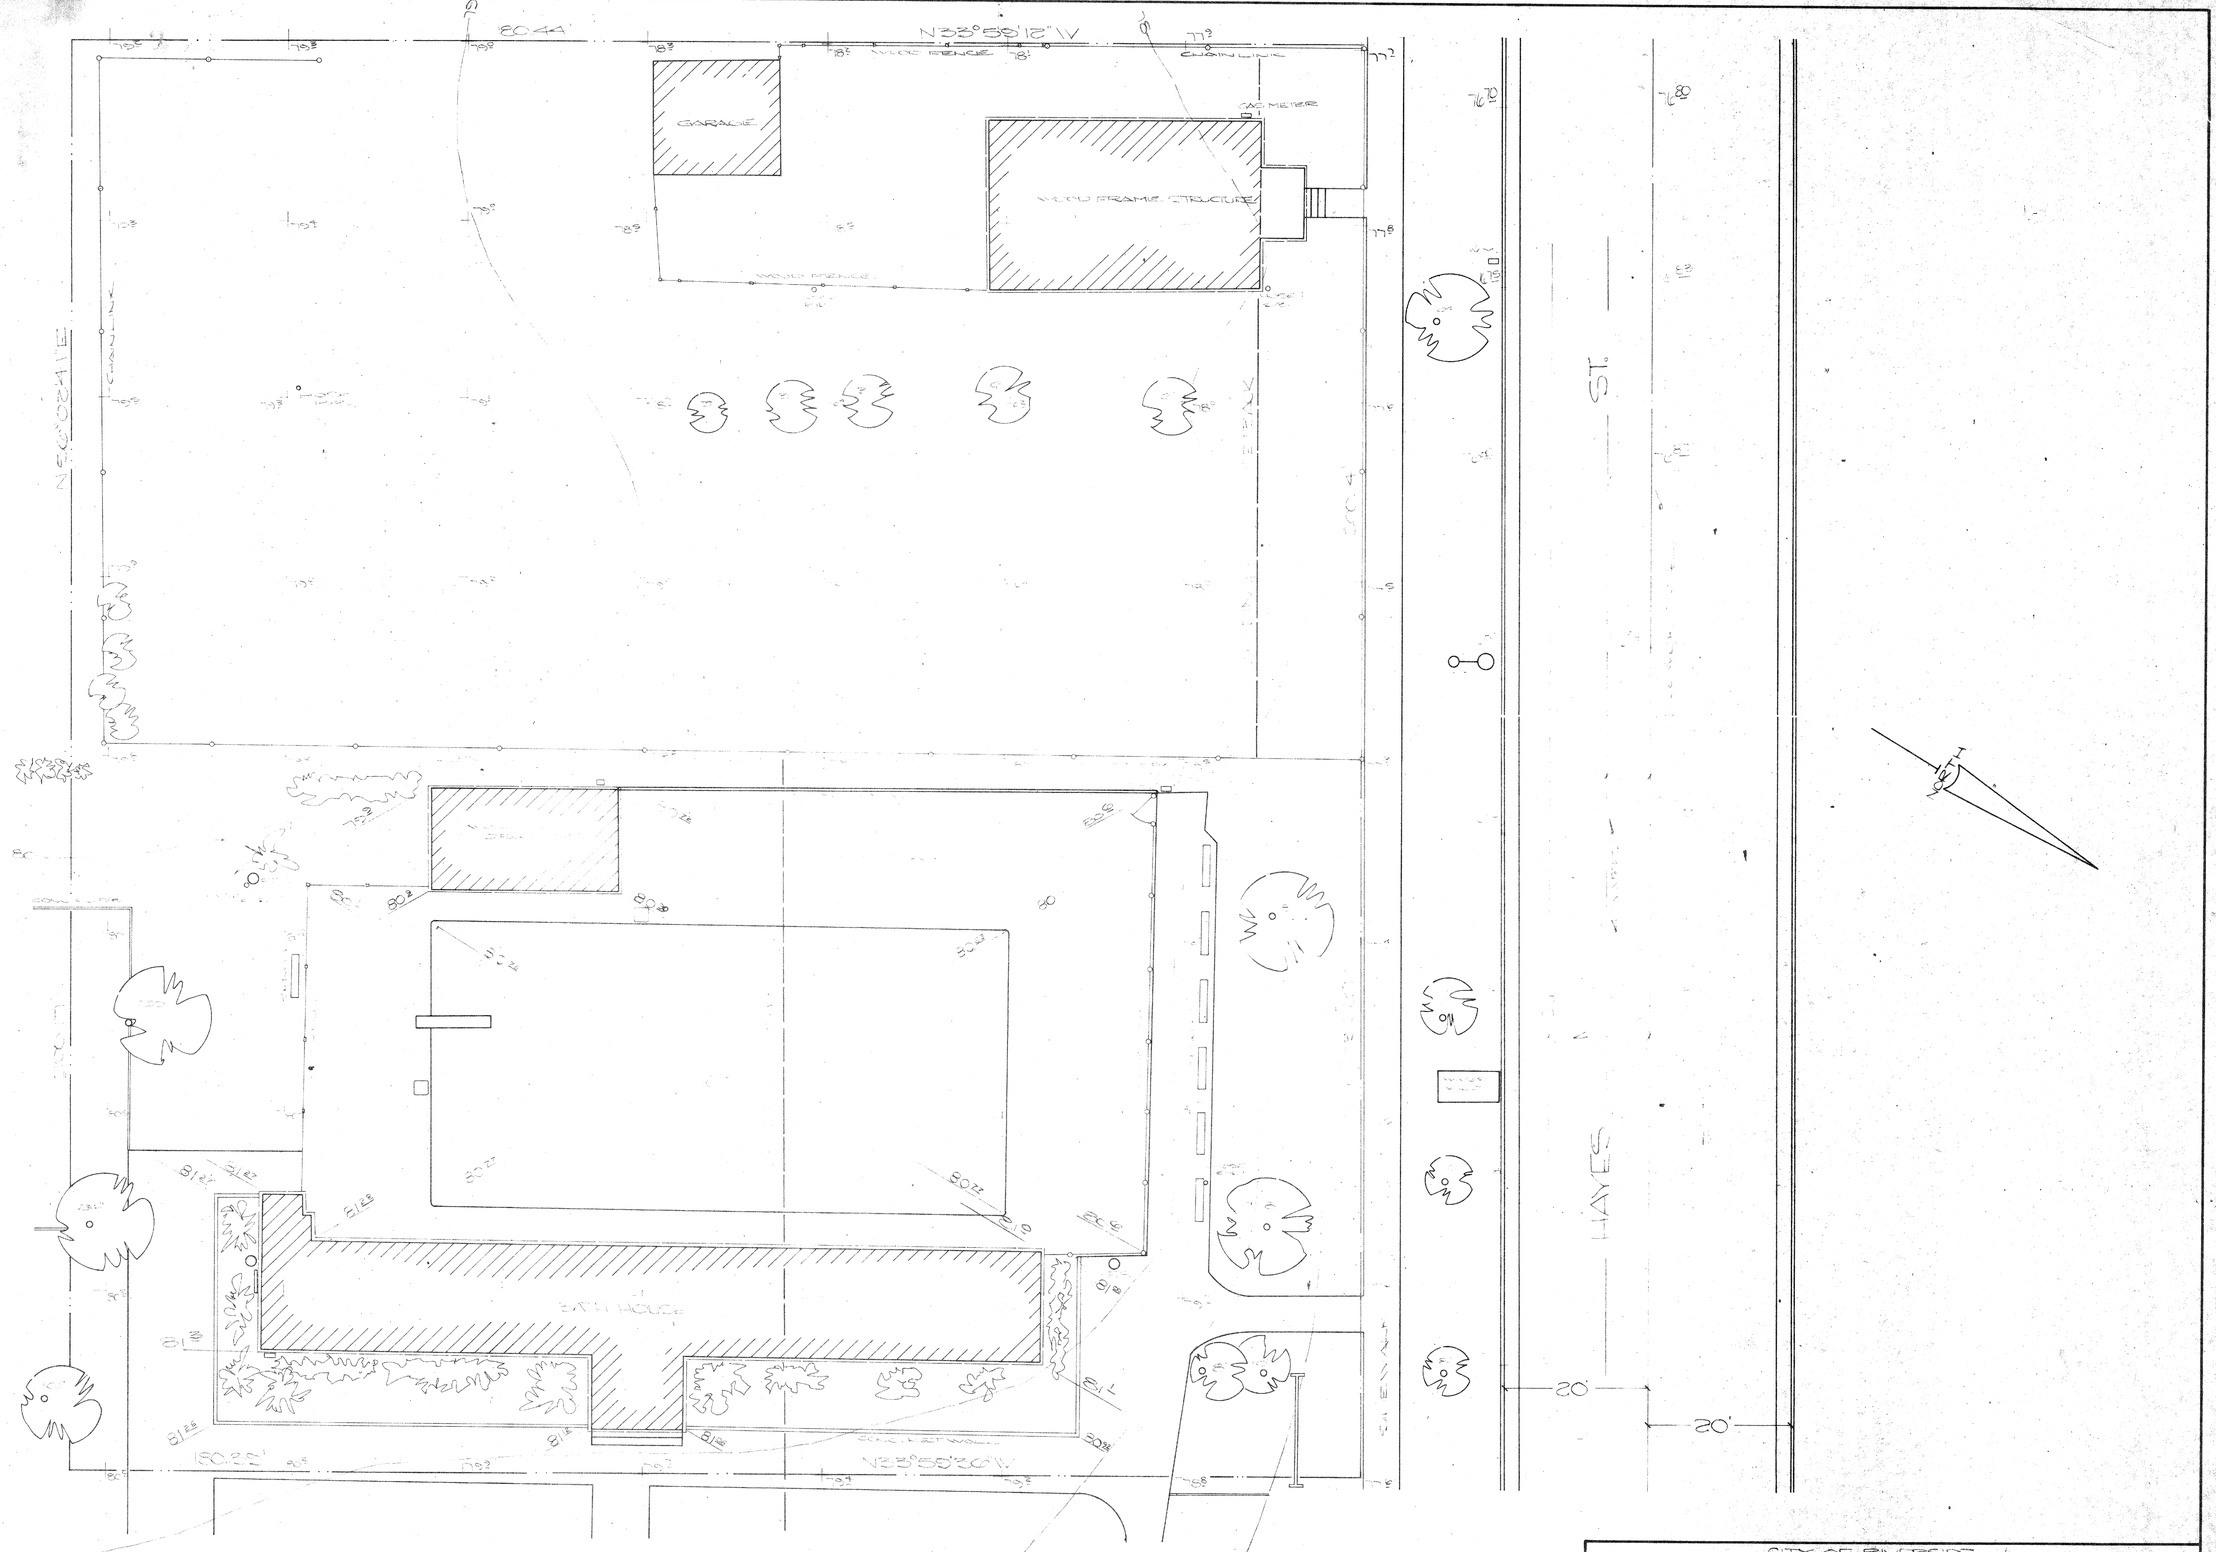

CITY OF RIVERSIDE
PUBLIC WORKS DEPT.
ARLINGTON PARK BATH HOUSE PLOT PLAN
APRIL, 1977 SCALE 1"=10' DRAWN BY AE

[redacted]