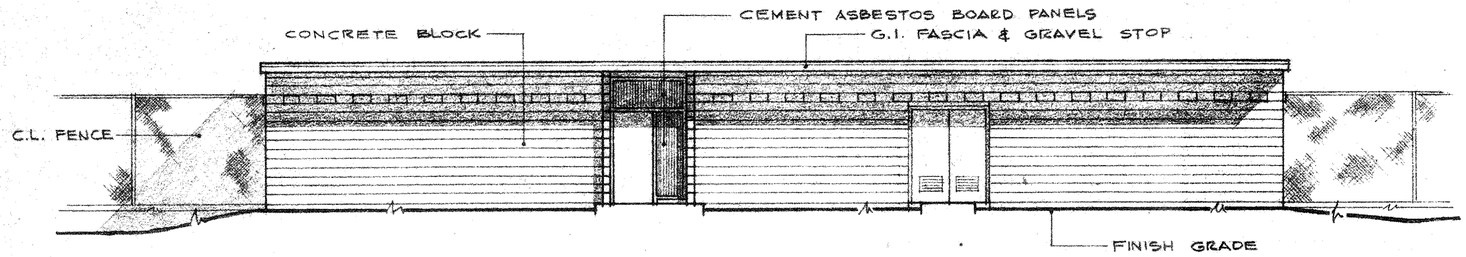

WEST ELEVATION

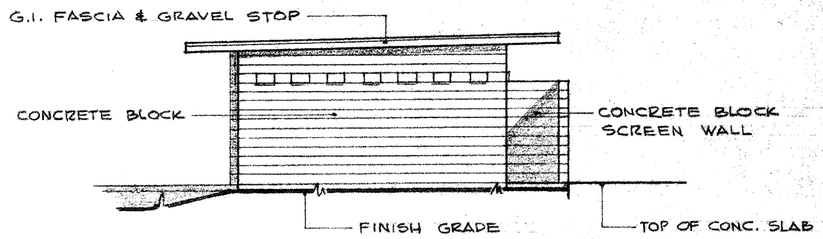

SOUTH ELEVATION

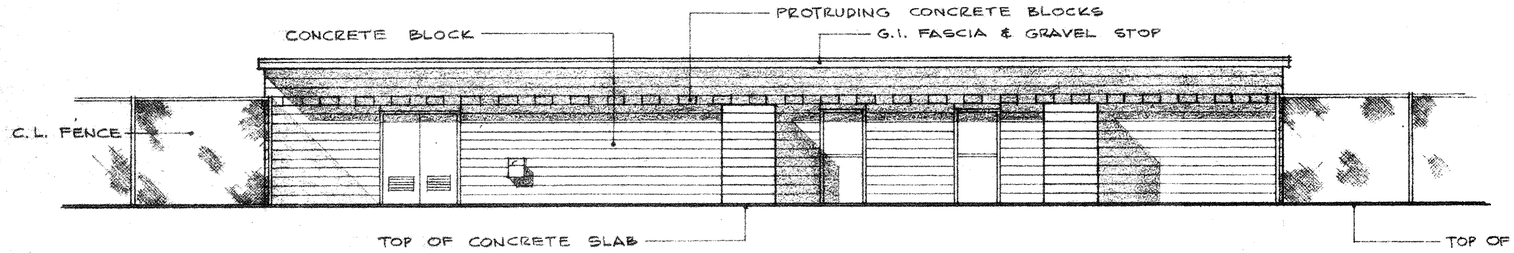

EAST ELEVATION

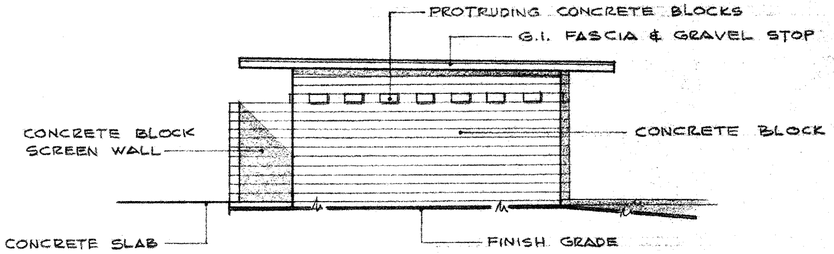

NORTH ELEVATION

EXTERIOR ELEVATIONS SCALE - 1/8" = 1'-0"

NOTES:

1. ALL EXTERIOR HORIZONTAL CONC. BLK JOINTS TO BE RAKED 1/2" DEEP. ALL VERTICAL JOINTS TO BE TOOLED SLIGHTLY CONCAVE.

5/18/78

SWIMMING POOL BATHHOUSE AT ARLINGTON PARK CITY OF RIVERSIDE	WENDELL M. HARBACH - ARCHITECT MEMBER OF THE AMERICAN INSTITUTE OF ARCHITECTS 2661 SIXTH ST., RIVERSIDE, CALIFORNIA 92501	SHEET NO. 2 OF 2