150023

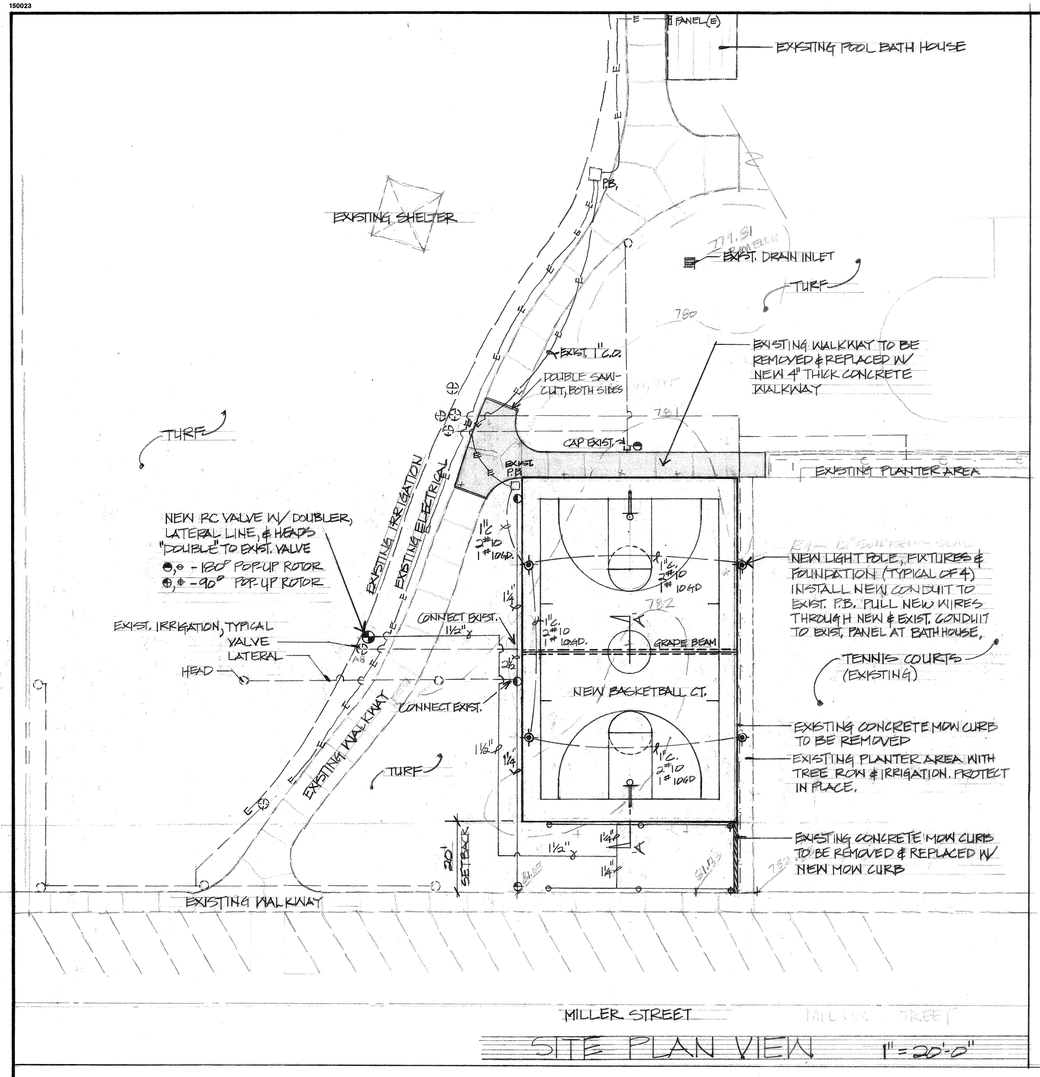

SITE PLAN VIEW 1" = 20'-0"

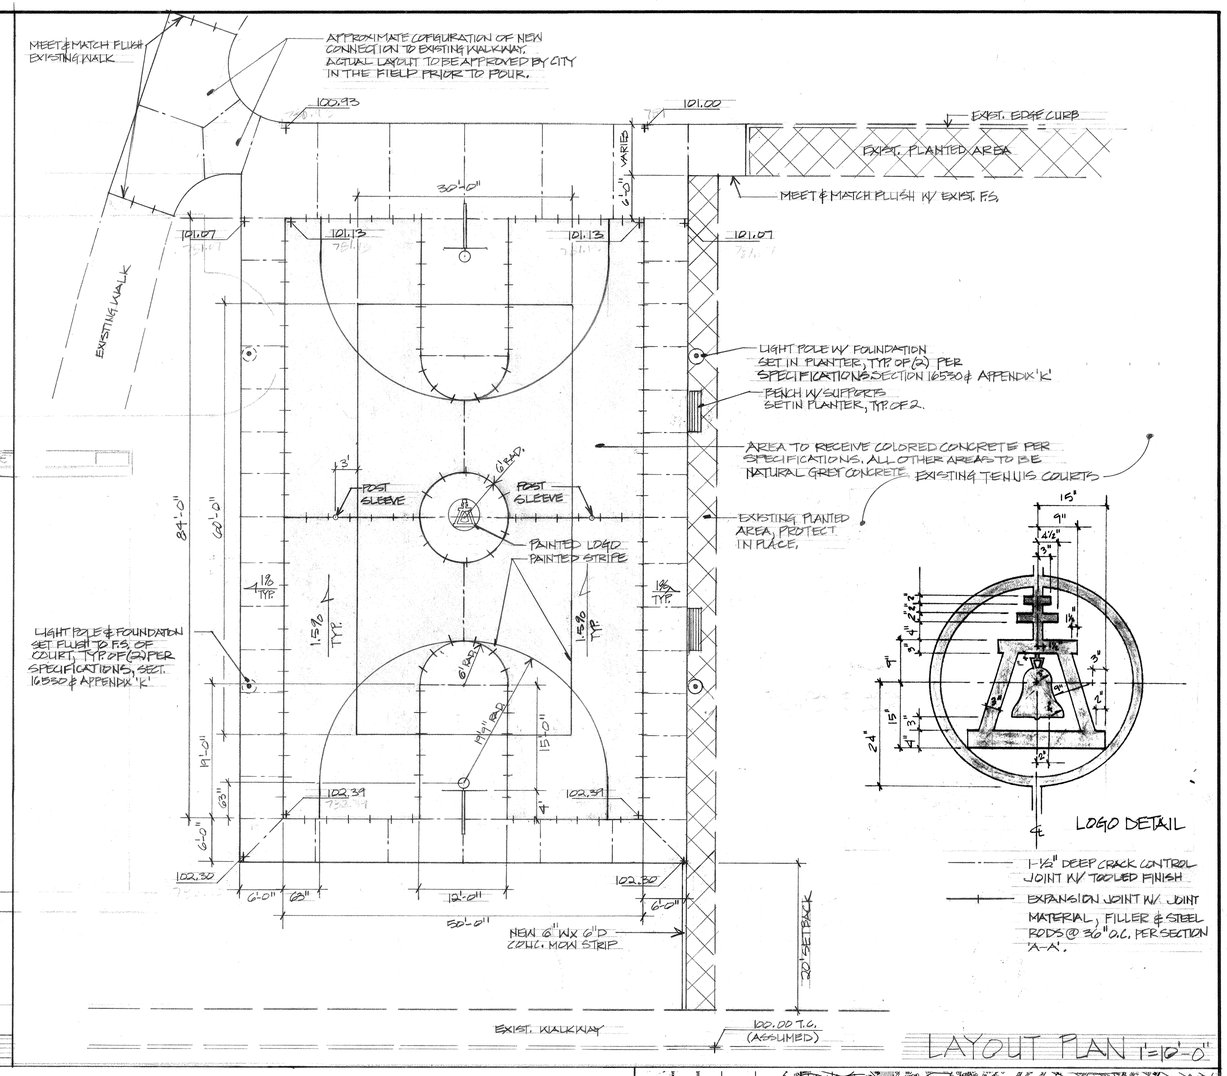

LAYOUT PLAN 1" = 10'-0"

LOGO DETAIL

1-1/2" DEEP CRACK CONTROL JOINT W/ TOOLED FINISH

EXPANSION JOINT W/ JOINT MATERIAL, FILLER & STEEL RODS @ 36" O.C. PER SECTION 'A-A'.

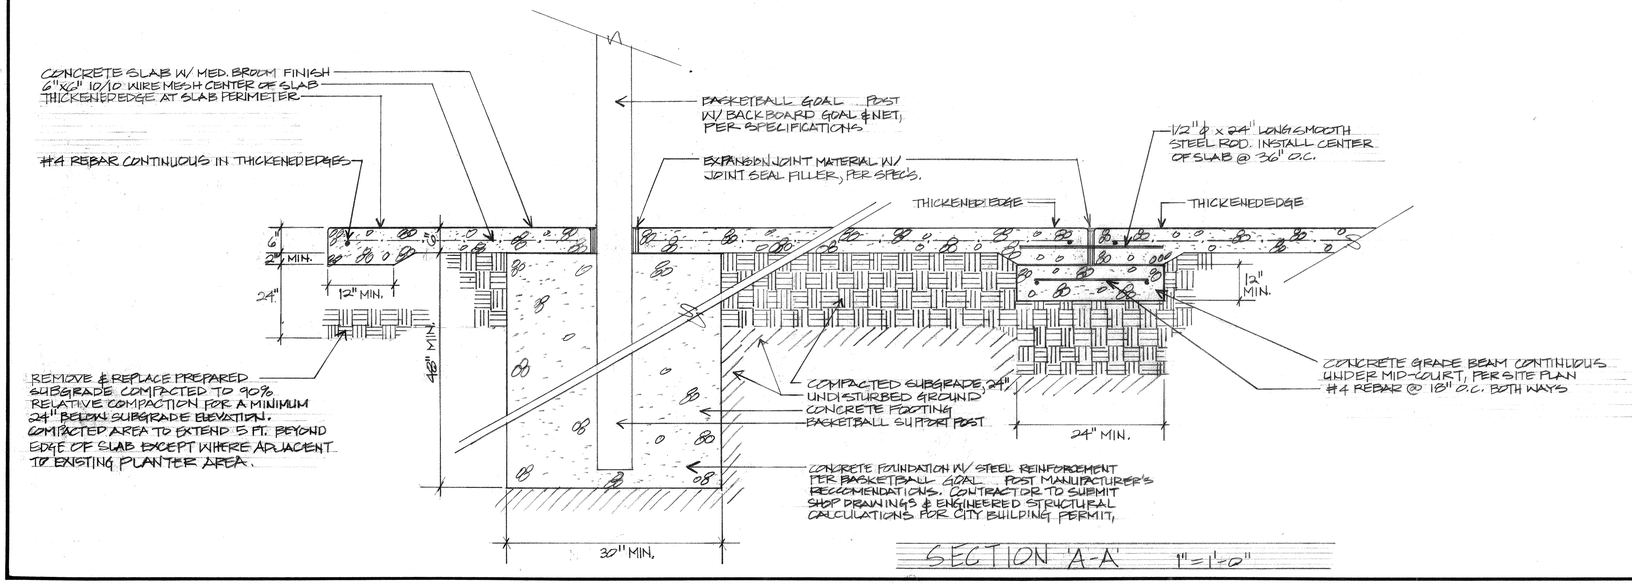

SECTION 'A-A' 1" = 1'-0"

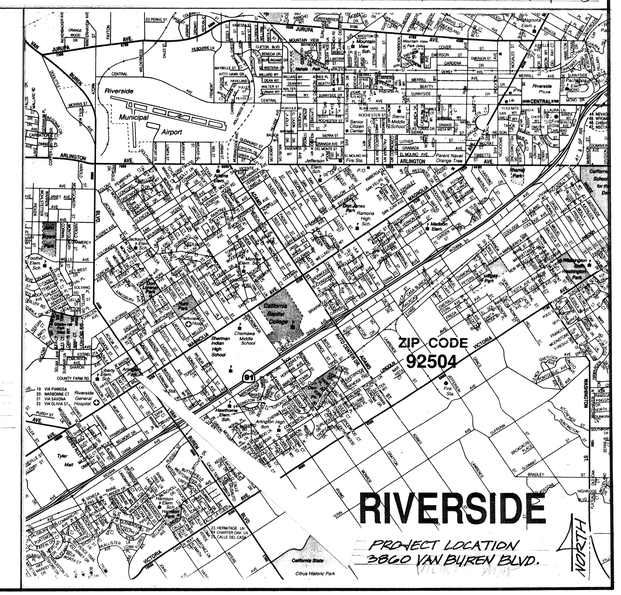

ARLINGTON PARK BASKETBALL COURT

3860 VAN BUREN BLVD. RIVERSIDE, CA

city of riverside
park & recreation
department

3900 MAIN ST RIVERSIDE, CALIFORNIA 92522

revisions	by

date	3·13·95
design	
drawn	
check	
acc't. no.	
SHEET	1 of ONE

P-0420