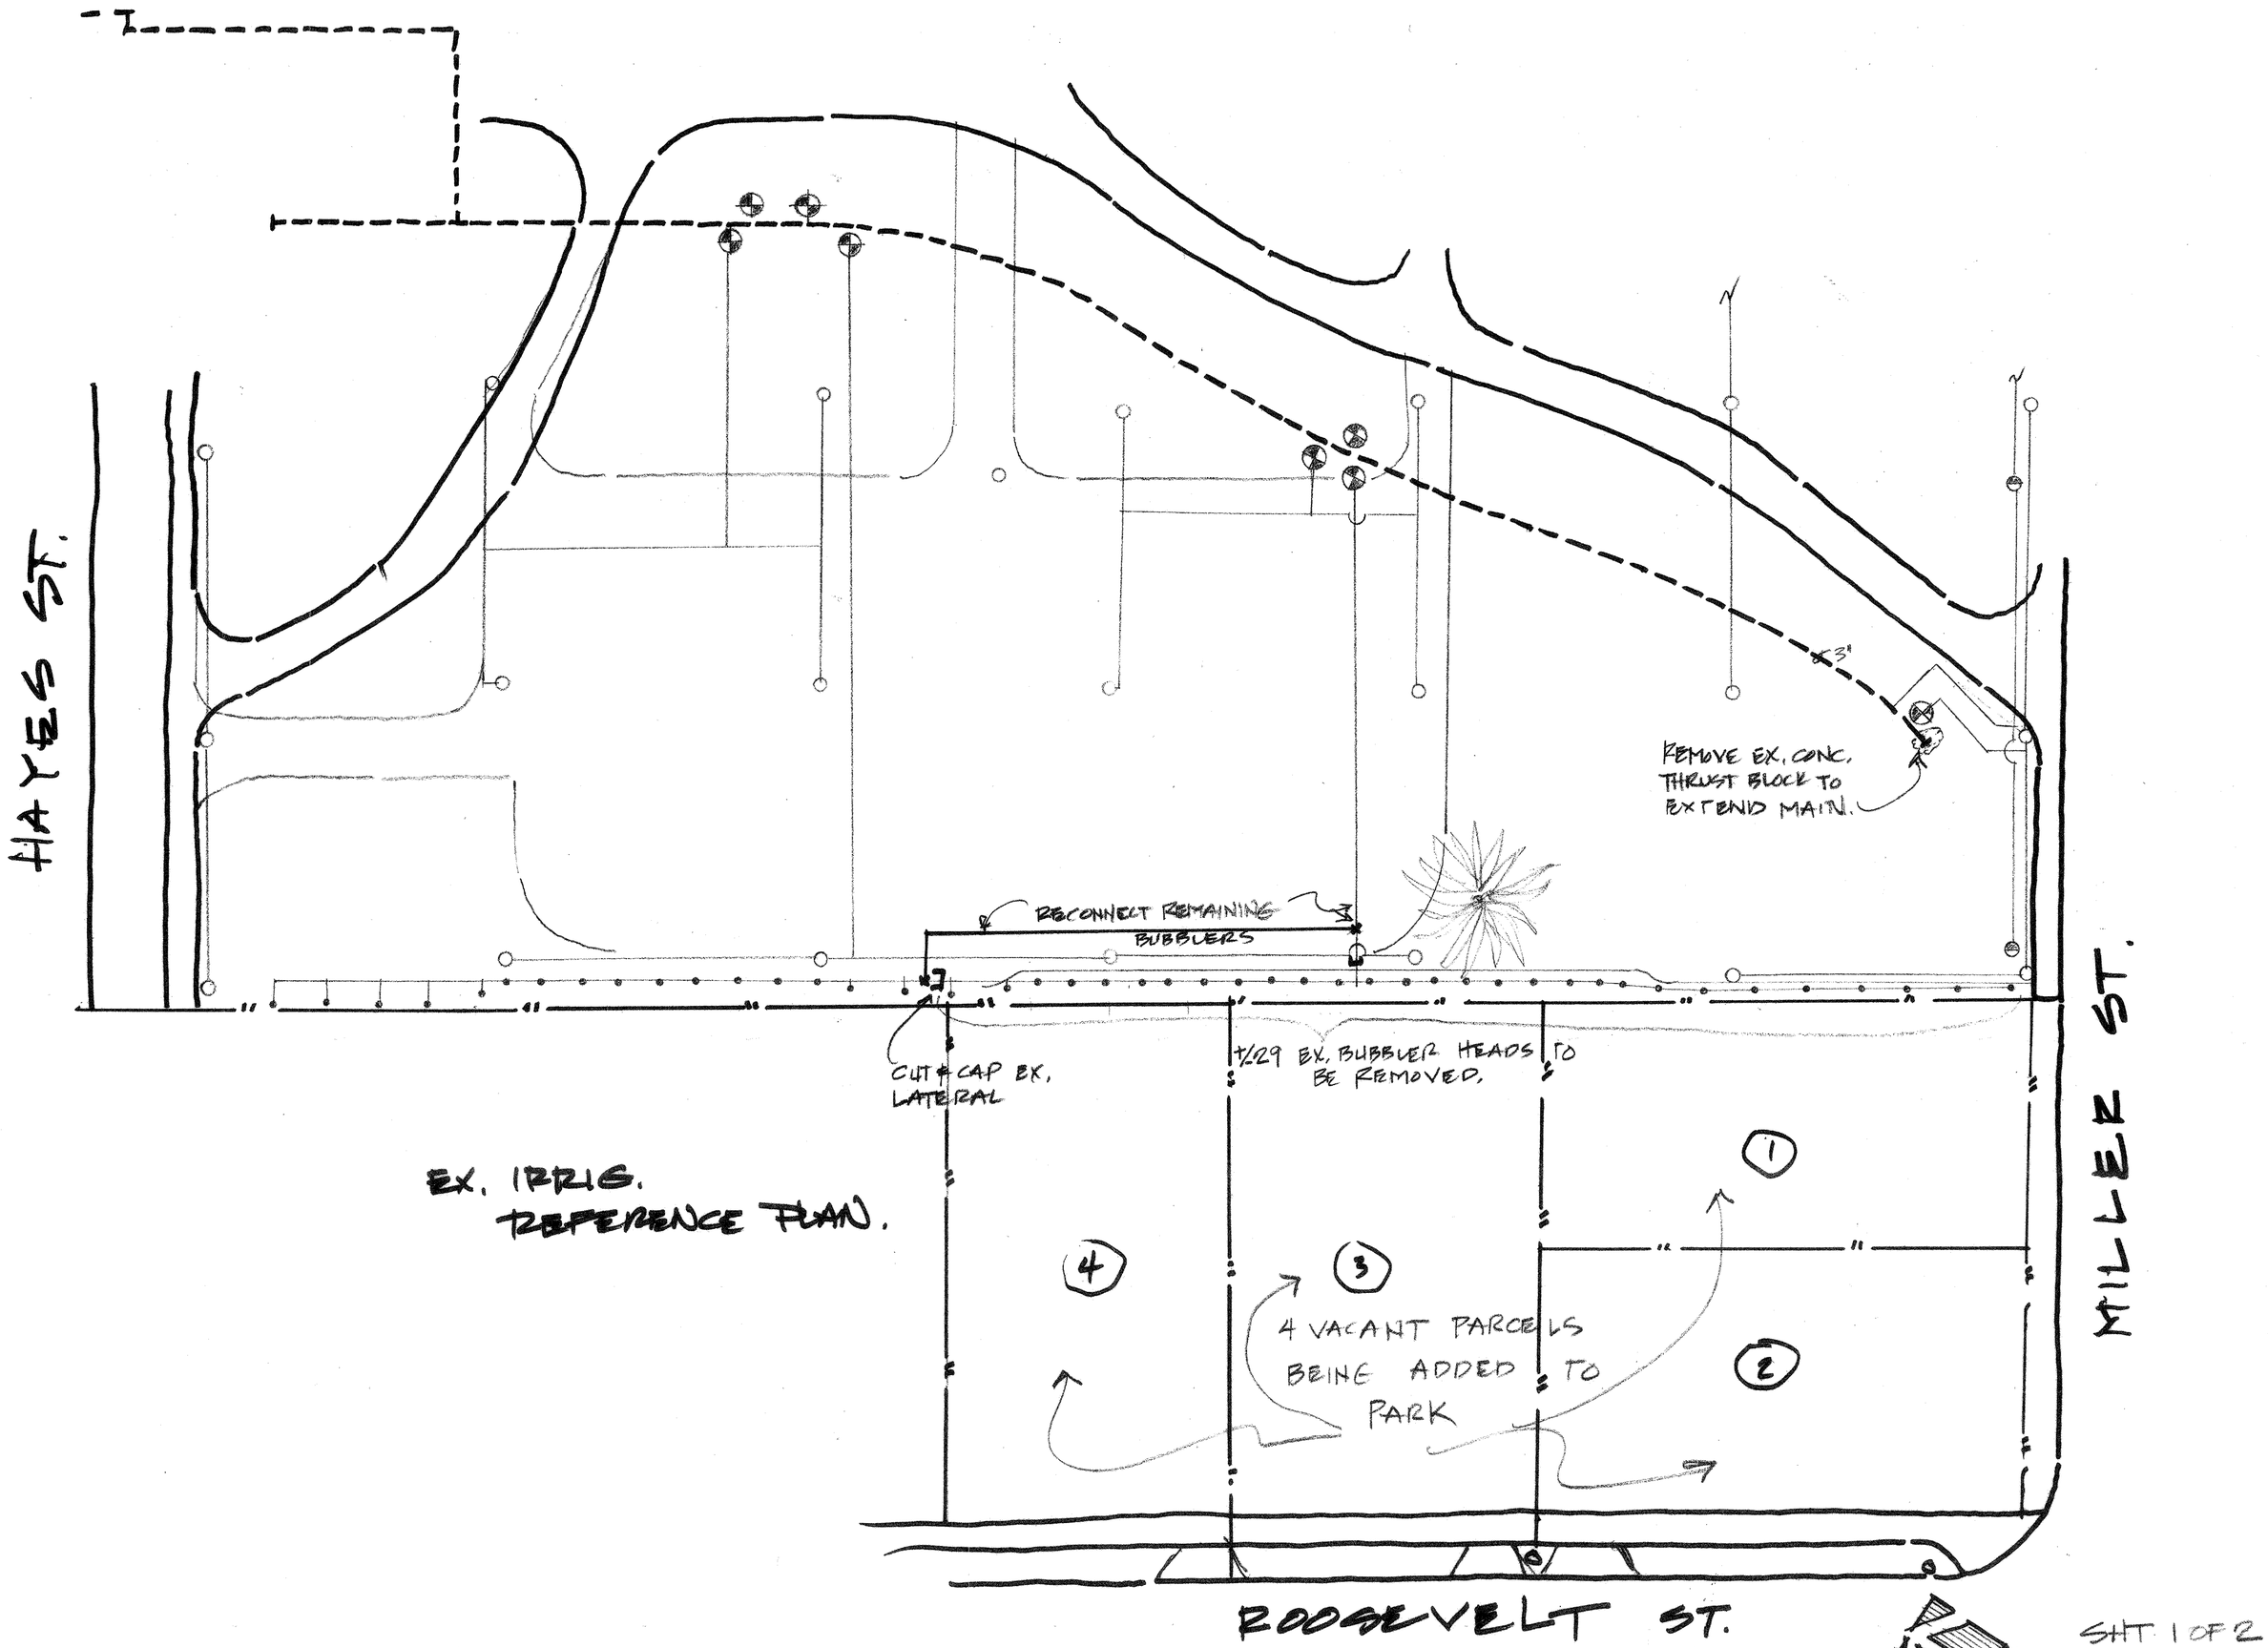

ARLINGTON PARK EXPANSION

SCALE = 1" = 20'-0"

SHT 1 OF 2

P-40575
2005

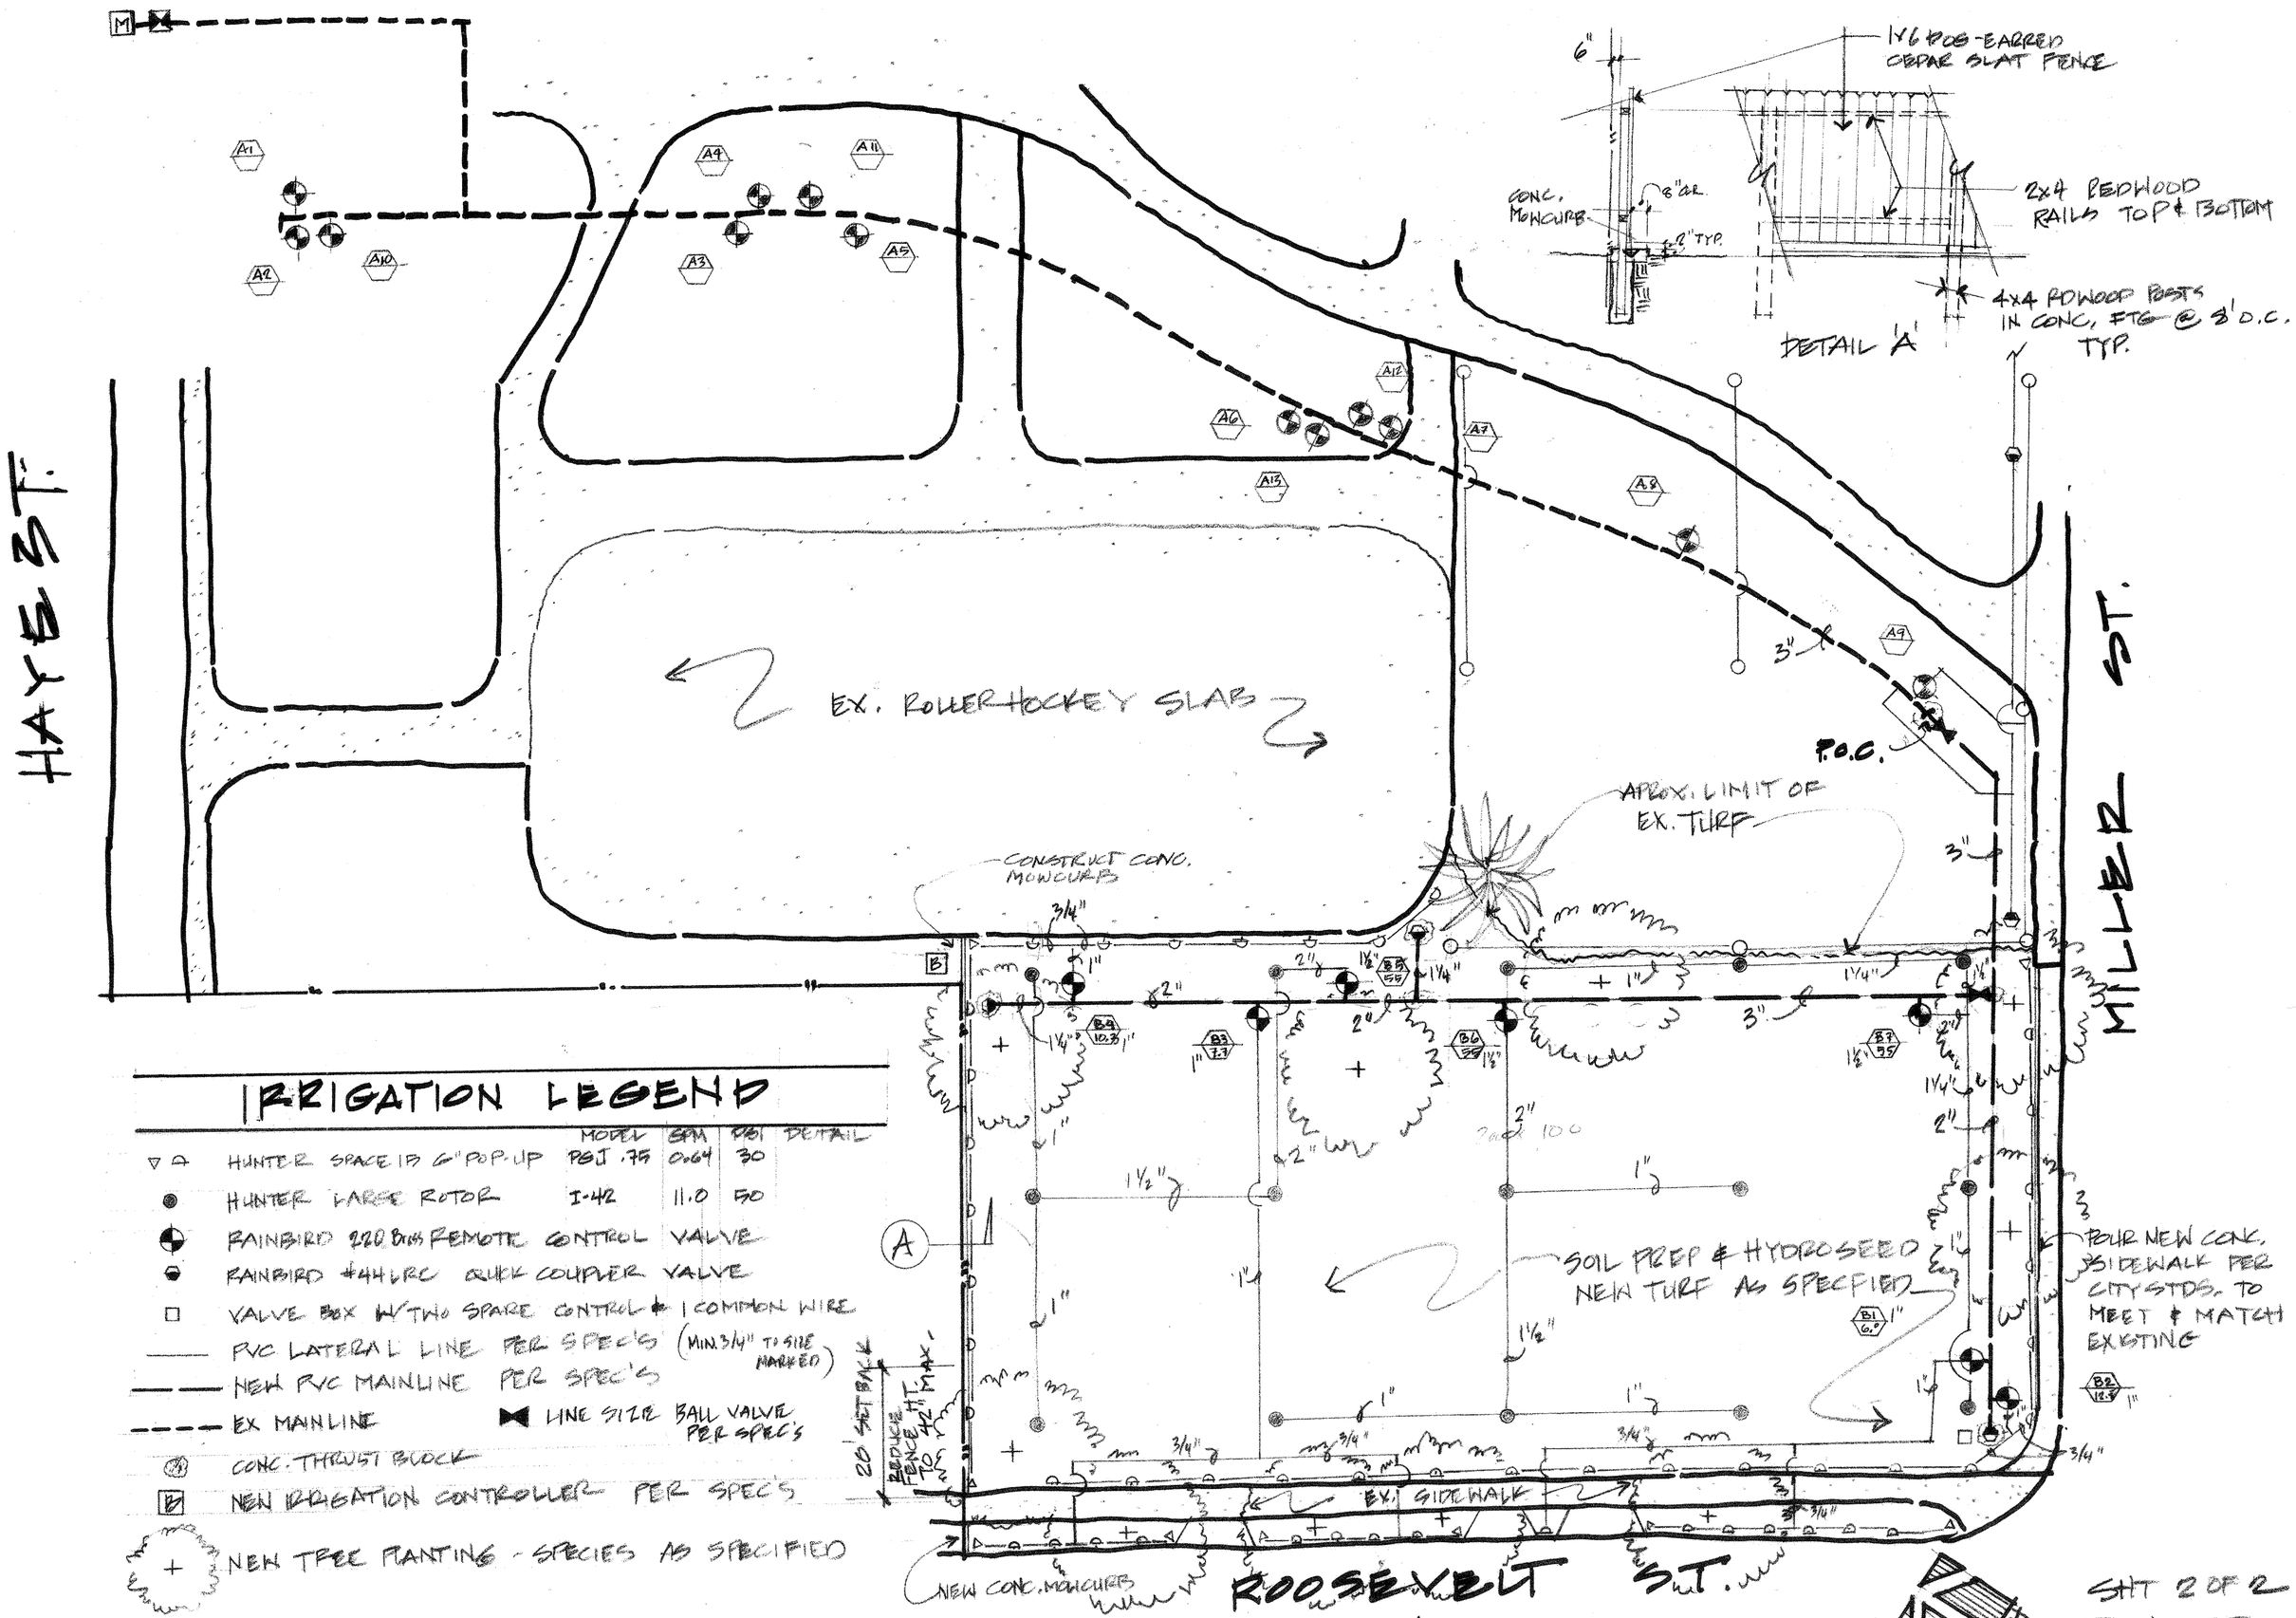

ARLINGTON PARK EXPANSION

SHT 2 OF 2
P-40575
2005