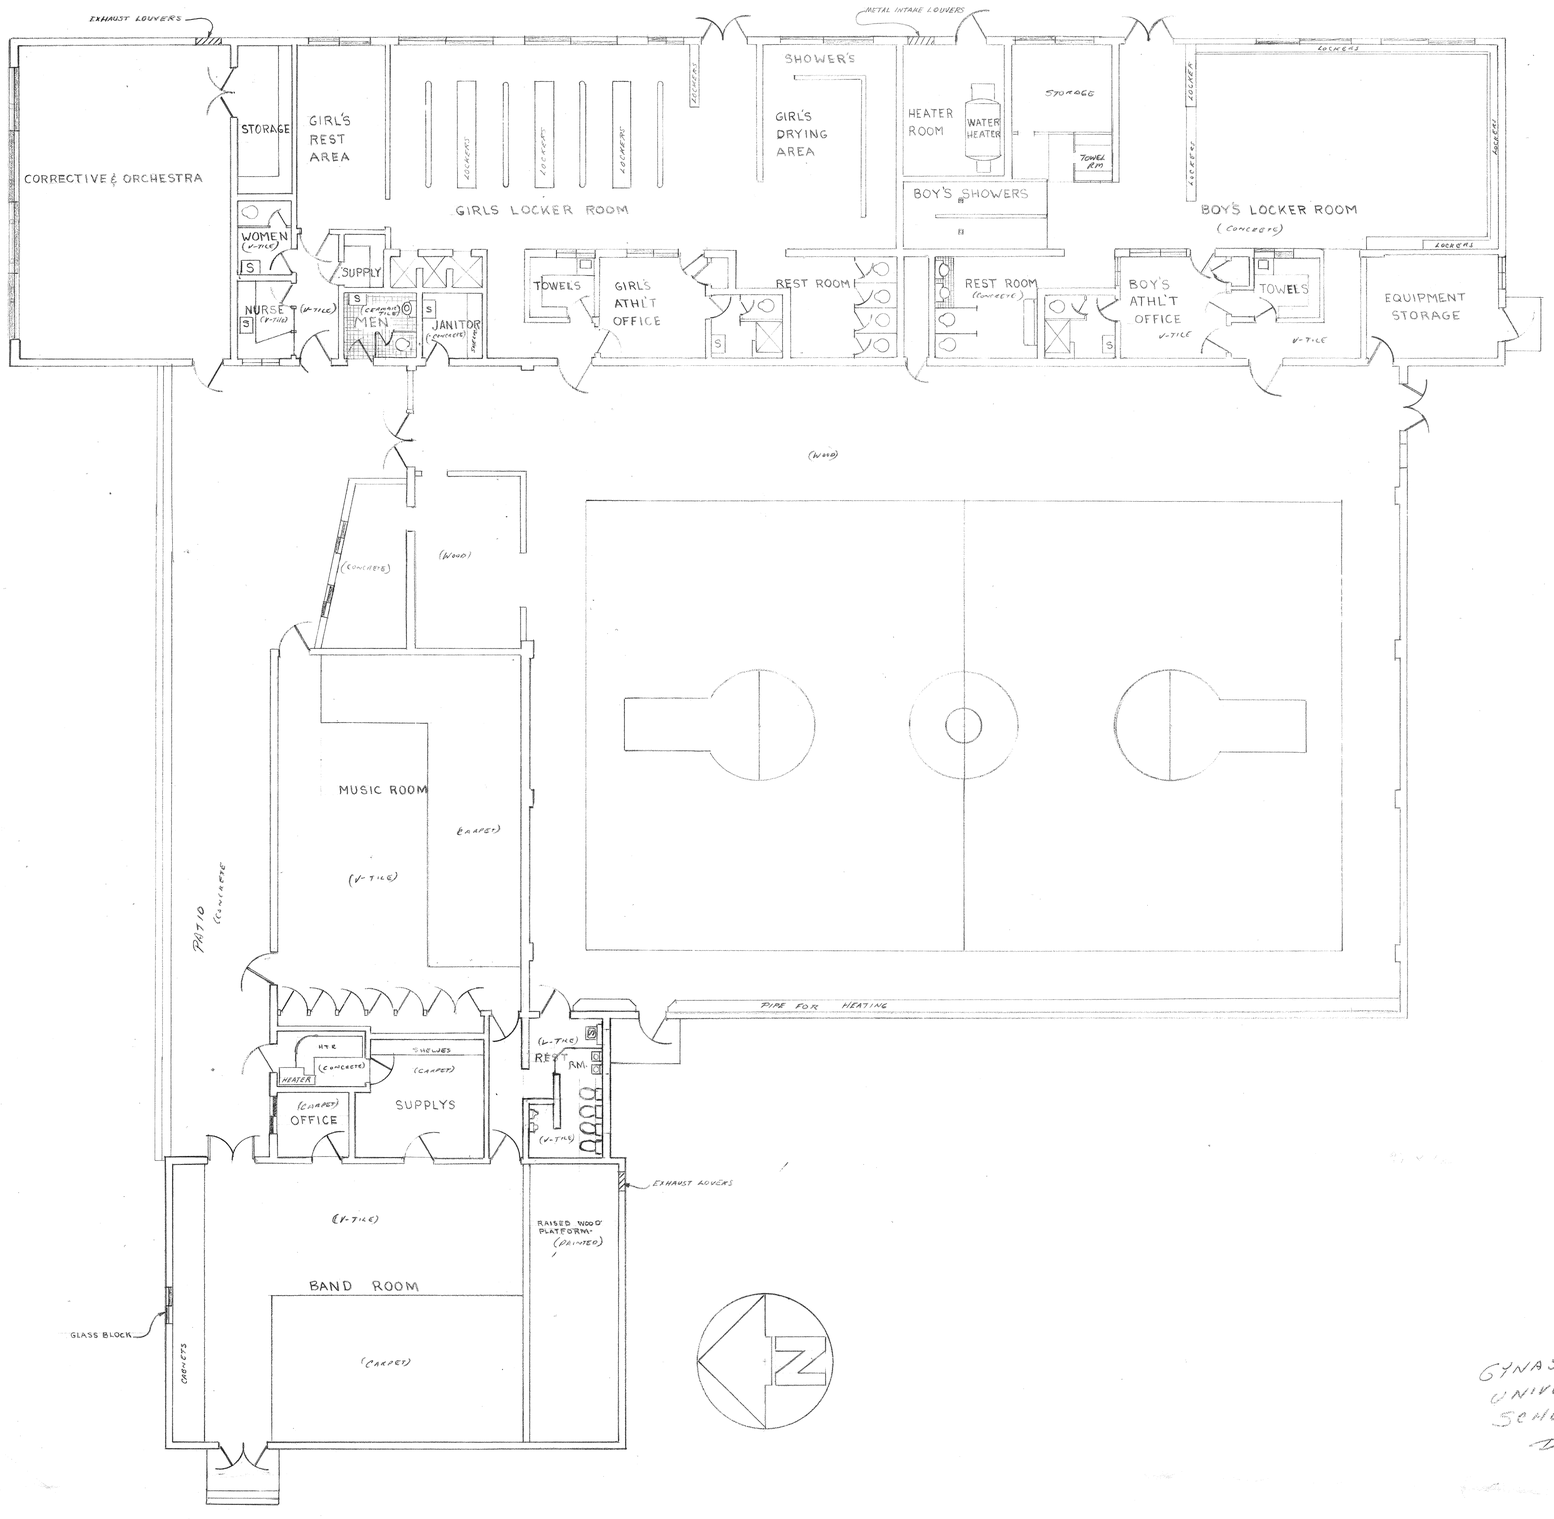

FLOOR SCHEDULE

		CERAMIC TILE & FLRS & BASE	CEMENT PLAIN	HARDWOOD	CEMENT ABRASIVE	ASPHALT TILE
1	ENTRY			O		
2	GYMNASIUM		O			
3	CORRECTIVE & ORCHRESTRA					O
4	INSTRUMENT STORAGE		O			
5	WOMEN'S TOLET	O				
6	NURSE					O
7	GIRL'S REST AREA					O
8	BLANKET STORAGE					O
9	MEN'S TOILET	O				
10	JANITOR'S CLOSET		O			
11	INDIVIDUAL SHOWER & DR RM	O				
12	GIRL'S LOCKER ROOM		O			
13	" DRYING AREA				O	
14	" SHOWER'S				O	
15	" CORRIDOR		O			
16	" TOWEL ROOM		O			
17	" ATHLETIC DIR. OFF		O			
18	" ATH. DIR. WASH		O			
19	" TOILET				O	
20	ACCESS TO PLUMBING		O			
21	BOY'S TOILET				O	
22	" SHOWER				O	
23	HEATING ROOM		O			
24	BOY'S DRYING SPACE					O
25	" LOCKER ROOM		O			
26	" ATH DIR. WASH RM.		O			
27	" ATHLETIC DIR. OFF.		O			
28	" TOWEL ROOM		O			
29	" CORRIDOR		O			
30	EQUIPMENT STORAGE		O			
31	VOCAL MUSIC ROOM					O
32	SHEET MUSIC & EQUIP. STOR					O
33	HEATING ROOM	O				
34	PRACTICE ROOM					O
35	BAND INSTRUMENT STOR.	O				
36	PRACTICE & KITCHENETTE					O
37	PRACTICE ROOM					O
38	BAND ROOM					O

1/8" = 1'

GYNASIUM AT
UNIVERSITY JUNIOR HIGH
SCHOOL, RIVERSIDE PA

DRAWN BY [illegible]
5-21-75 SCALE = 1/8" = 1'

Schedule