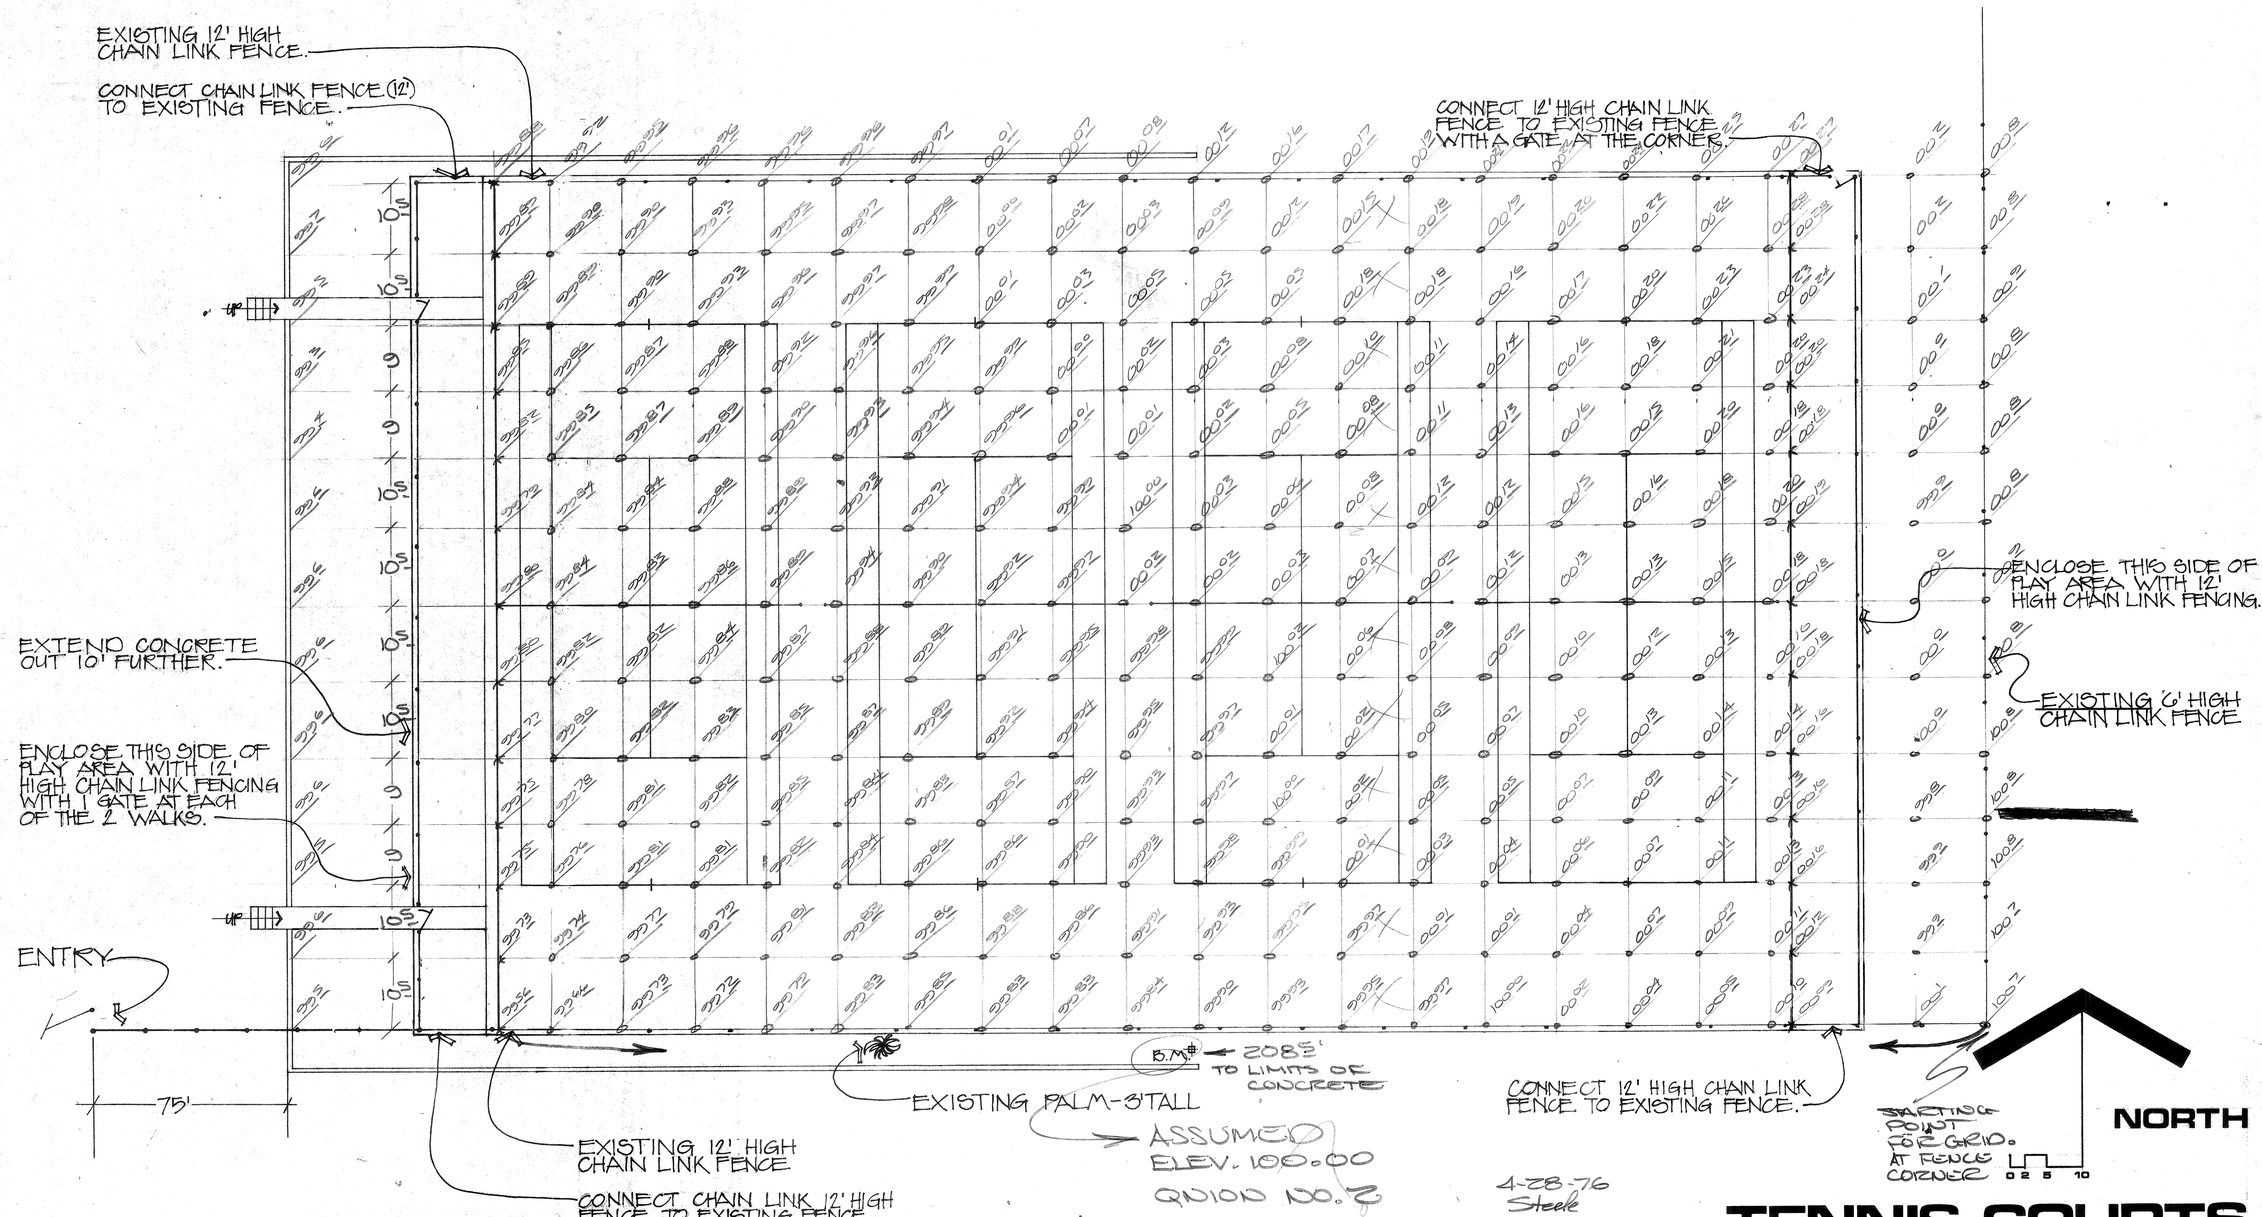

TENNIS COURTS

REVISIONS:

JOB NO.: 31-532-451

DATE:

PARK & RECREATION DEPARTMENT
CITY OF RIVERSIDE
2225 MARKET

UNIVERSITY PARK 3894 KANSAS AVE

LIGHTING PLAN

SCALE: 1"=10'

DESIGN BY:

DRAWN BY: KL ROD

SHEET OF