DRAWING NUMBER
BOB

PLAN HOLD CORPORATION • IRVINE, CALIFORNIA
REORDER BY NUMBER 075AR

DRAWING NUMBER
BB-70

PLAN HOLD CORPORATION • IRVINE, CALIFORNIA
REORDER BY NUMBER 075AR

DRAWING NUMBER

PLAN HOLD CORPORATION • IRVINE, CALIFORNIA
REORDER BY NUMBER 075AR

BATH HOUSE RE-ROOFING
BOBBY BONDS PARK

NOTES:

1. REMOVE ALL ROOFING MATERIAL DOWN TO ROOF DECK
2. CONTRACTOR SHALL VERIFY THAT EXIST. ROOF DECK CAN ADEQUATELY RECEIVE NEW ROOF.
3. REMOVE ALL EXISTING GRAVEL STOPS AND INSTALL NEW
4. ACCESS TO ROOF SHALL BE ONLY FROM LOCATIONS SHOWN ON THE PLAN.
5. INSTALL CANT STRIPS AT ALL VERTICAL PROJECTIONS.
6. APPLY CLASS A ROOF CONFORMING TO PIONEER FLINTCOAT SPEC MW-391 OR EQUAL. SUBMIT CATALOG DATA FOR APPROVAL.
7. CONTRACTOR SHALL PROTECT IN PLACE ALL EXISTING SITE FEATURES.
8. ANY DAMAGE TO EXISTING SITE FEATURES INCLUDING IRRIGATION SYSTEM AND LAWN ETC. SHALL BE REPAIRED AT THE CONTRACTORS EXPENSE.

AREA TO BE RE-ROOFED

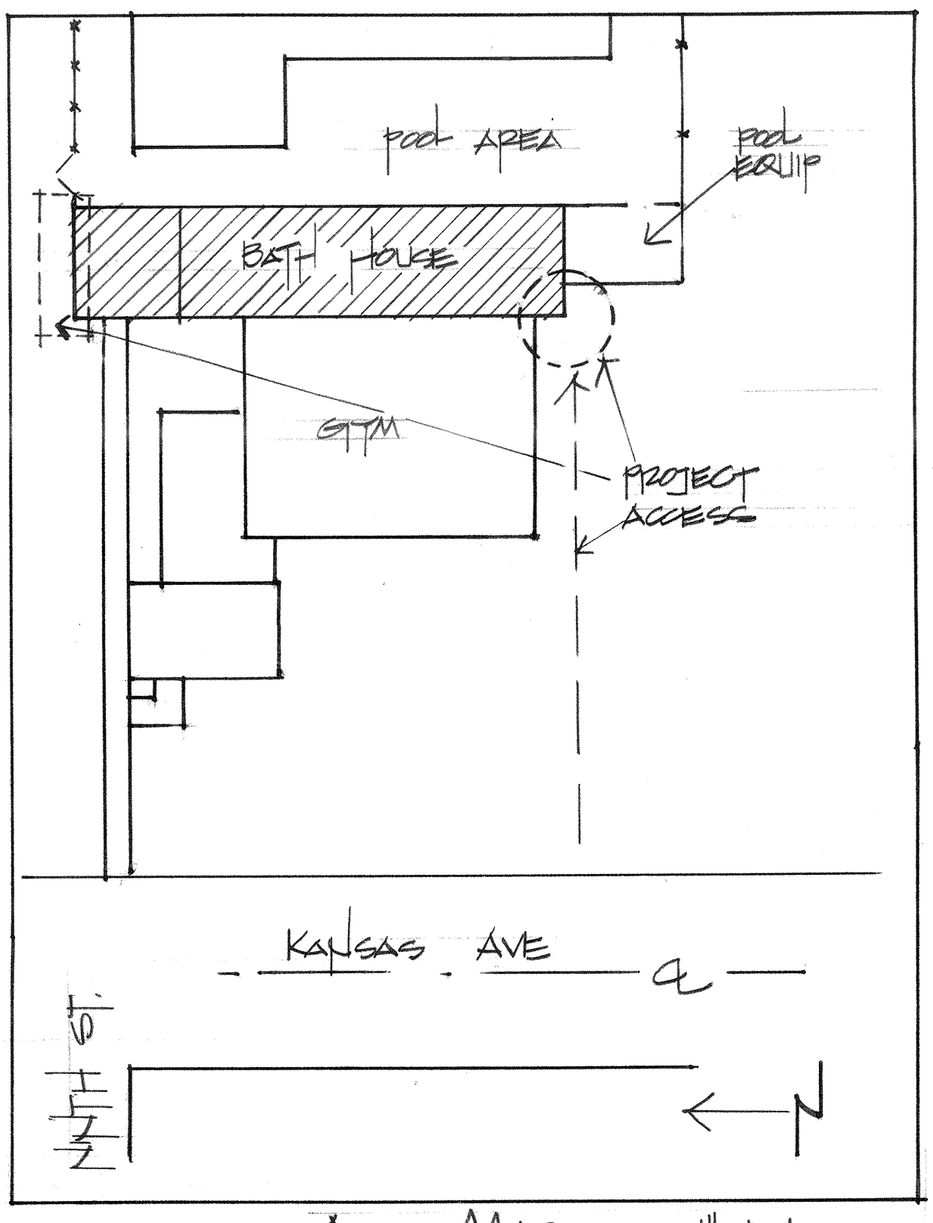

AREA MAP 1"=40'

VICINITY MAP NO SCALE

city of riverside
park & recreation department
3900 MAIN ST RIVERSIDE, CALIFORNIA 92522
(714) 787-7223

revisions	by

date	6/07/84
design	K.H
drawn	S.T.
check	
acc't.no.	01-532-592

SHEET 1 of 1