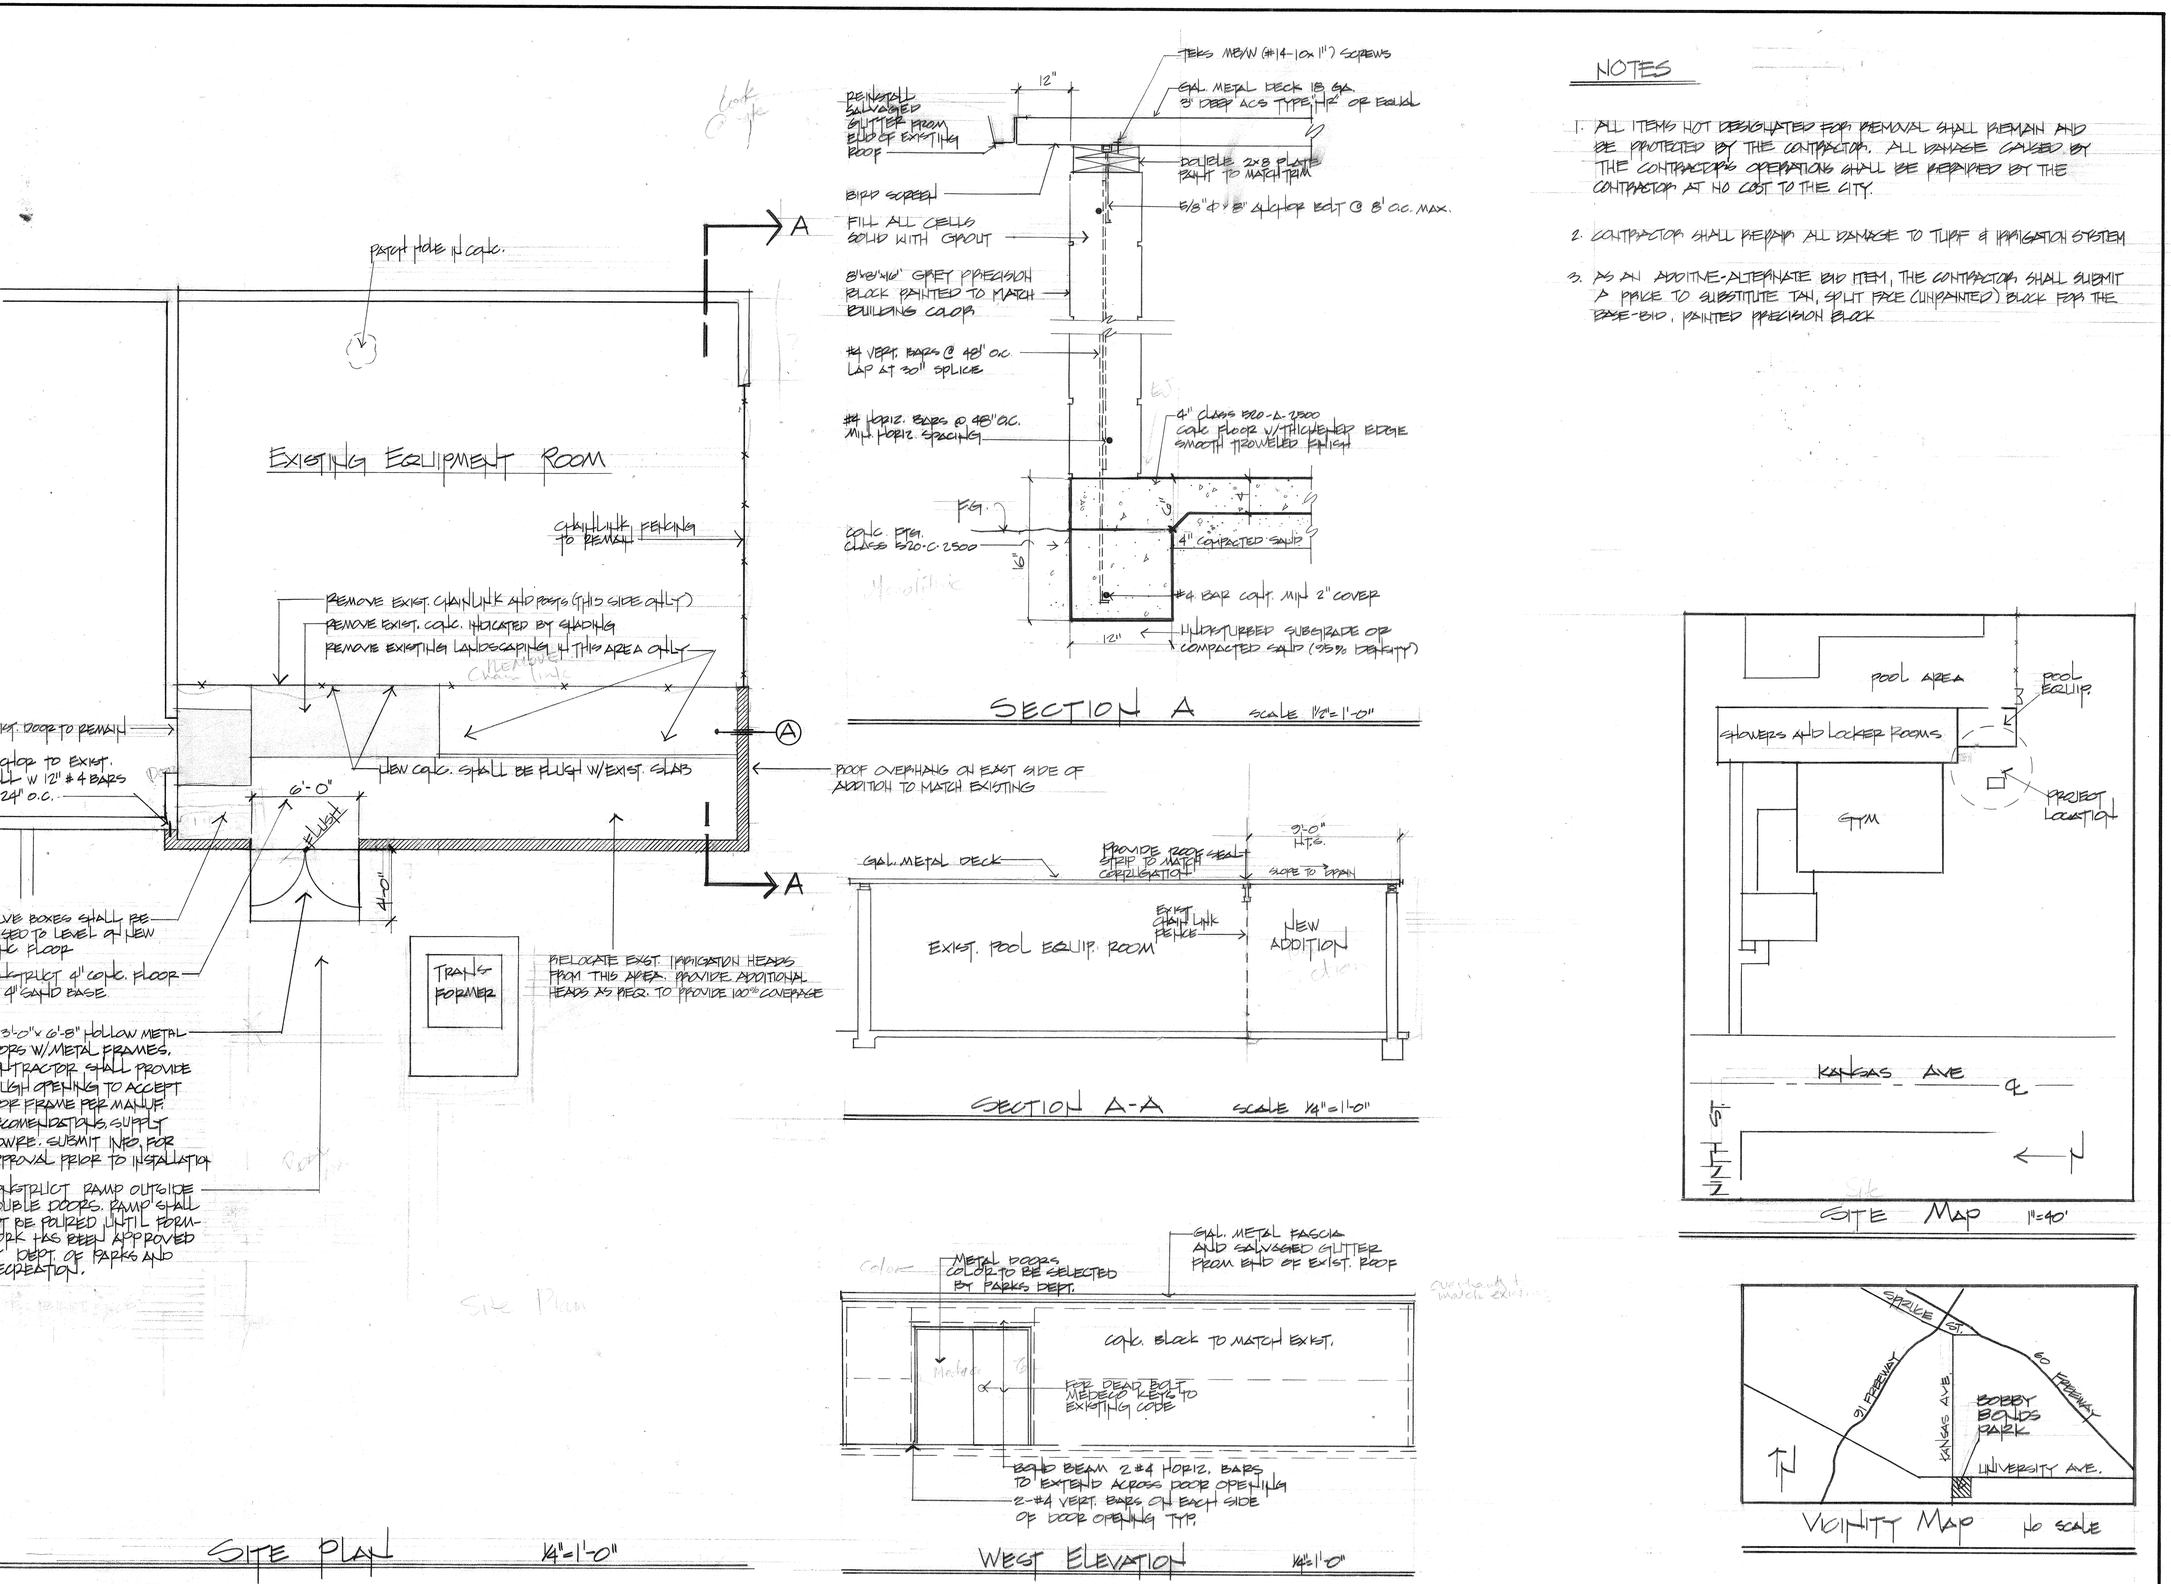

NOTES

1. ALL ITEMS NOT DESIGNATED FOR REMOVAL SHALL REMAIN AND BE PROTECTED BY THE CONTRACTOR. ALL DAMAGE CAUSED BY THE CONTRACTOR'S OPERATIONS SHALL BE REPAIRED BY THE CONTRACTOR AT NO COST TO THE CITY.
2. CONTRACTOR SHALL REPAIR ALL DAMAGE TO TURF & IRRIGATION SYSTEM
3. AS AN ADDITIVE-ALTERNATE BID ITEM, THE CONTRACTOR SHALL SUBMIT A PRICE TO SUBSTITUTE TAN, SPLIT FACE (UNPAINTED) BLOCK FOR THE BASE-BID, PAINTED PRECISION BLOCK

ROOM ADDITION
BOBBY BONDS PARK
A HUD PROJECT

city of riverside
park & recreation
department
(714) 787-7223
3900 MAIN ST RIVERSIDE, CALIFORNIA 92522

revisions	by

date	7-17-84
design	
drawn	ST.
check	KH
acc't.no.	
SHEET	ONE of 1

DRAWING NUMBER BOB
PLAN HOLD CORPORATION • IRVINE, CALIFORNIA
REORDER BY NUMBER 07548

DRAWING NUMBER
PLAN HOLD CORPORATION • IRVINE, CALIFORNIA
REORDER BY NUMBER 07548

DRAWING NUMBER
PLAN HOLD CORPORATION • IRVINE, CALIFORNIA
REORDER BY NUMBER 07548

DRAWING NUMBER BB-102
PLAN HOLD CORPORATION • IRVINE, CALIFORNIA
REORDER BY NUMBER 07548