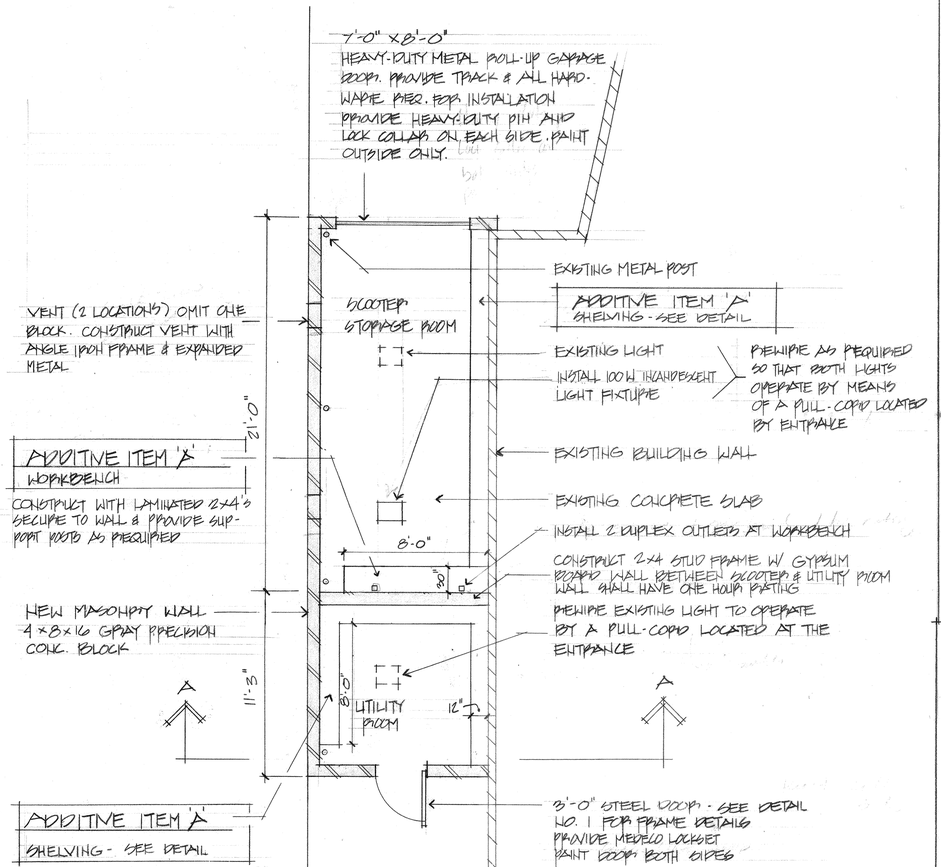

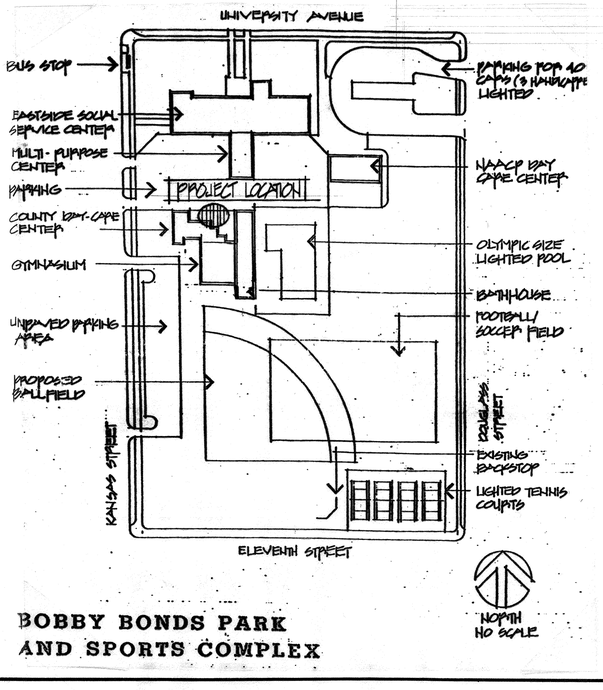

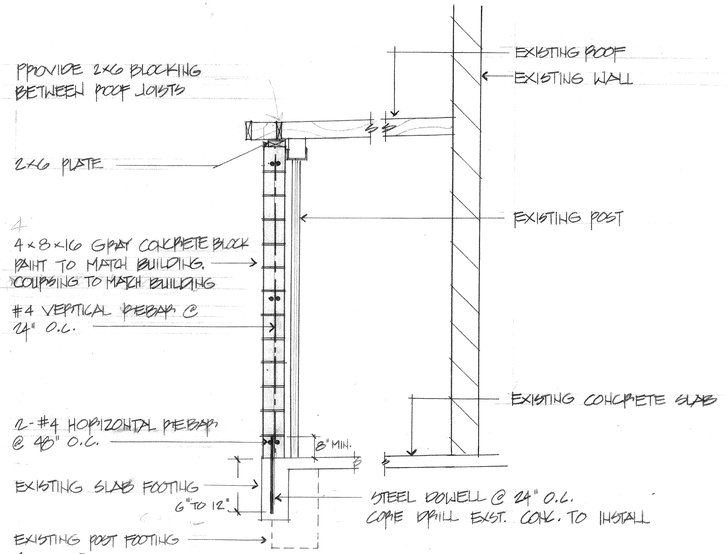

SCALE: 1/2" = 1'-0"

SECTION A-A

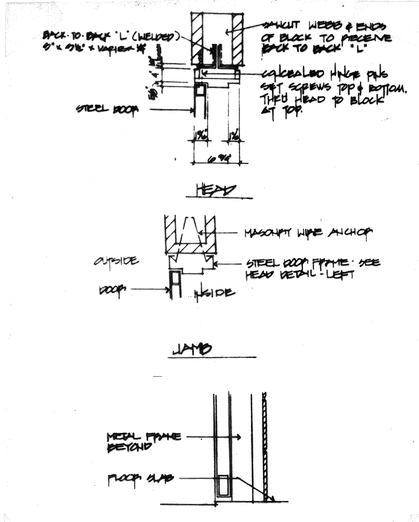

N.T.S.

DOOR FRAME DETAILS

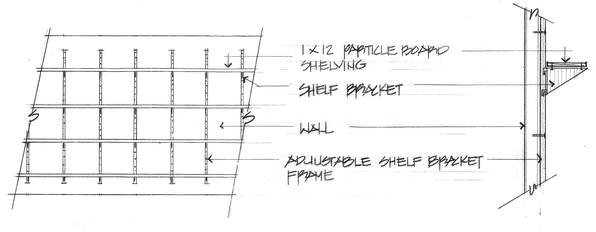

N.T.S.

SHELVING DETAILS

BOBBY BONDS PARK
EQUIPMENT STORAGE ROOM

city of riverside
park & recreation
department

3900 MAIN ST RIVERSIDE, CALIFORNIA 92522
(714) 787-7223

revisions	by

date	FEB. 1985
design	K.D.H.
drawn	K.D.H.
check	
acc't. no.	
SHEET	ONE of 1

DRAWING NUMBER 80B

DRAWING NUMBER 86-104

PLAN HOLD CORPORATION • IRVINE, CALIFORNIA
REORDER BY NUMBER 07SAR