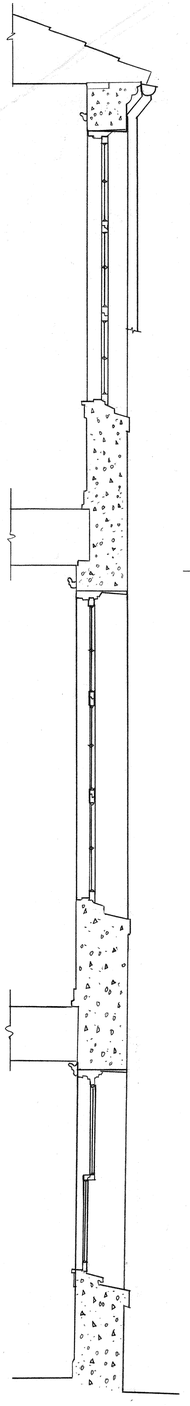

TYPICAL EXTERIOR WALL SECTION - SOUTH ELEVATION
SCALE ½" = 1'-0"

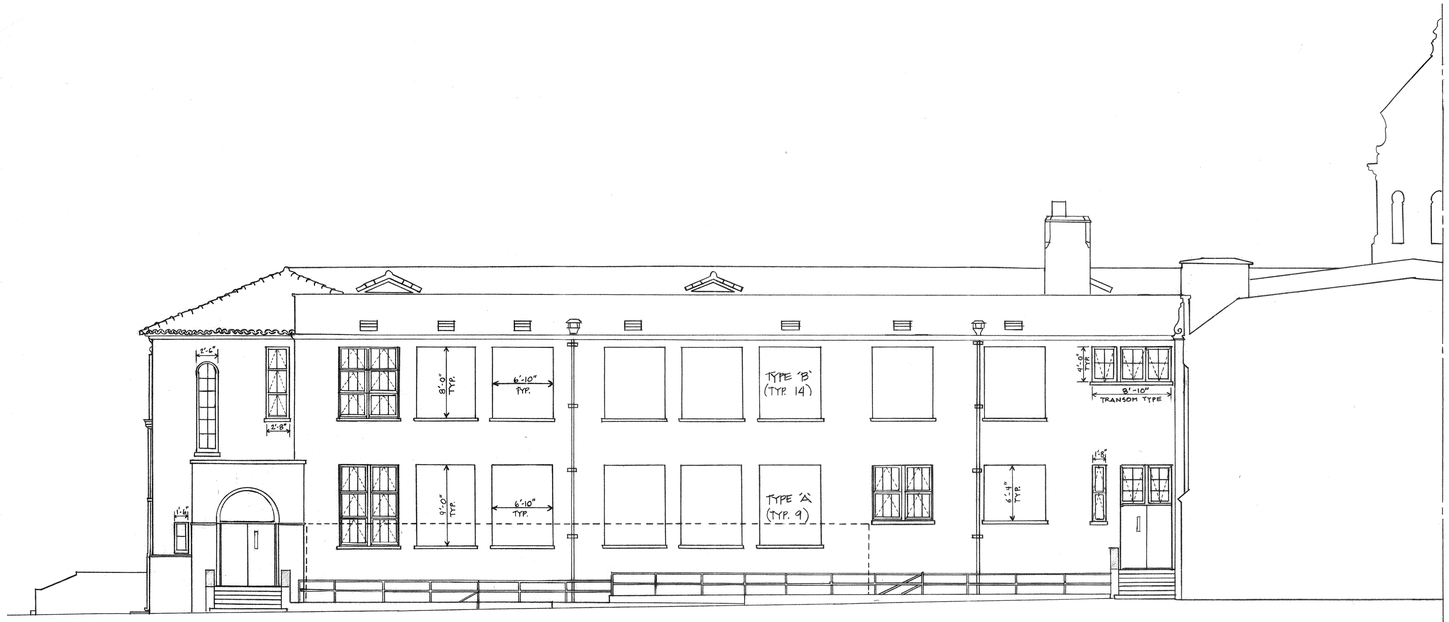

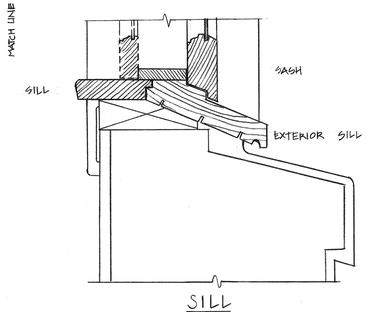

SILL
SCALE 3" = 1'-0"

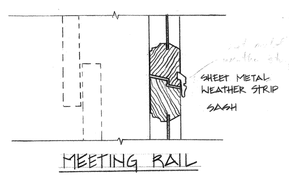

MEETING RAIL

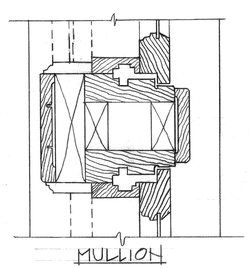

MULLION

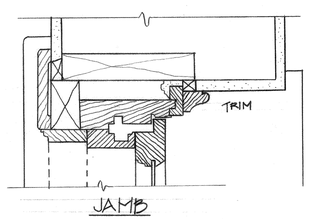

JAMB

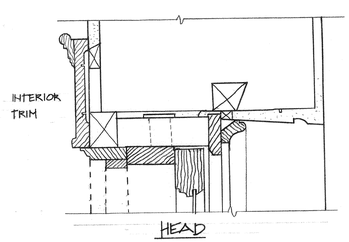

HEAD

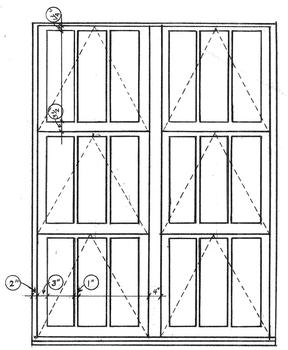

WINDOW 'A' SCALE ½"=1'-0"
WINDOW TYPES B & C SIMILAR

NOTE:
MEASUREMENTS ARE TYPICAL FOR WINDOW TYPES A, B & C. LARGEST AWNING TYPE WINDOWS OPERATE AS SETS OF THREE SECTIONS, OPENING AND CLOSING TOGETHER. OTHERS SIMILAR. CARE MUST BE TAKEN TO MATCH THE EXISTING EXTERIORS OF THE WINDOWS, FRAMES AND OPERATING HARDWARE. THESE DRAWINGS ARE FOR REFERENCE ONLY.

RIVERSIDE COMMUNITY CENTER
SOUTH FACADE
WINDOW REPLACEMENT PROJECT
REFERENCE ONLY

P-0913

city of riverside
park & recreation
department
(714) 787-7223
3900 MAIN ST RIVERSIDE, CALIFORNIA 92522

revisions	by

date	SEPT. 1989
design	L.C.
drawn	L.C.
check	
acc't. no.	15-650-485-0113-09
SHEET	1 of 1