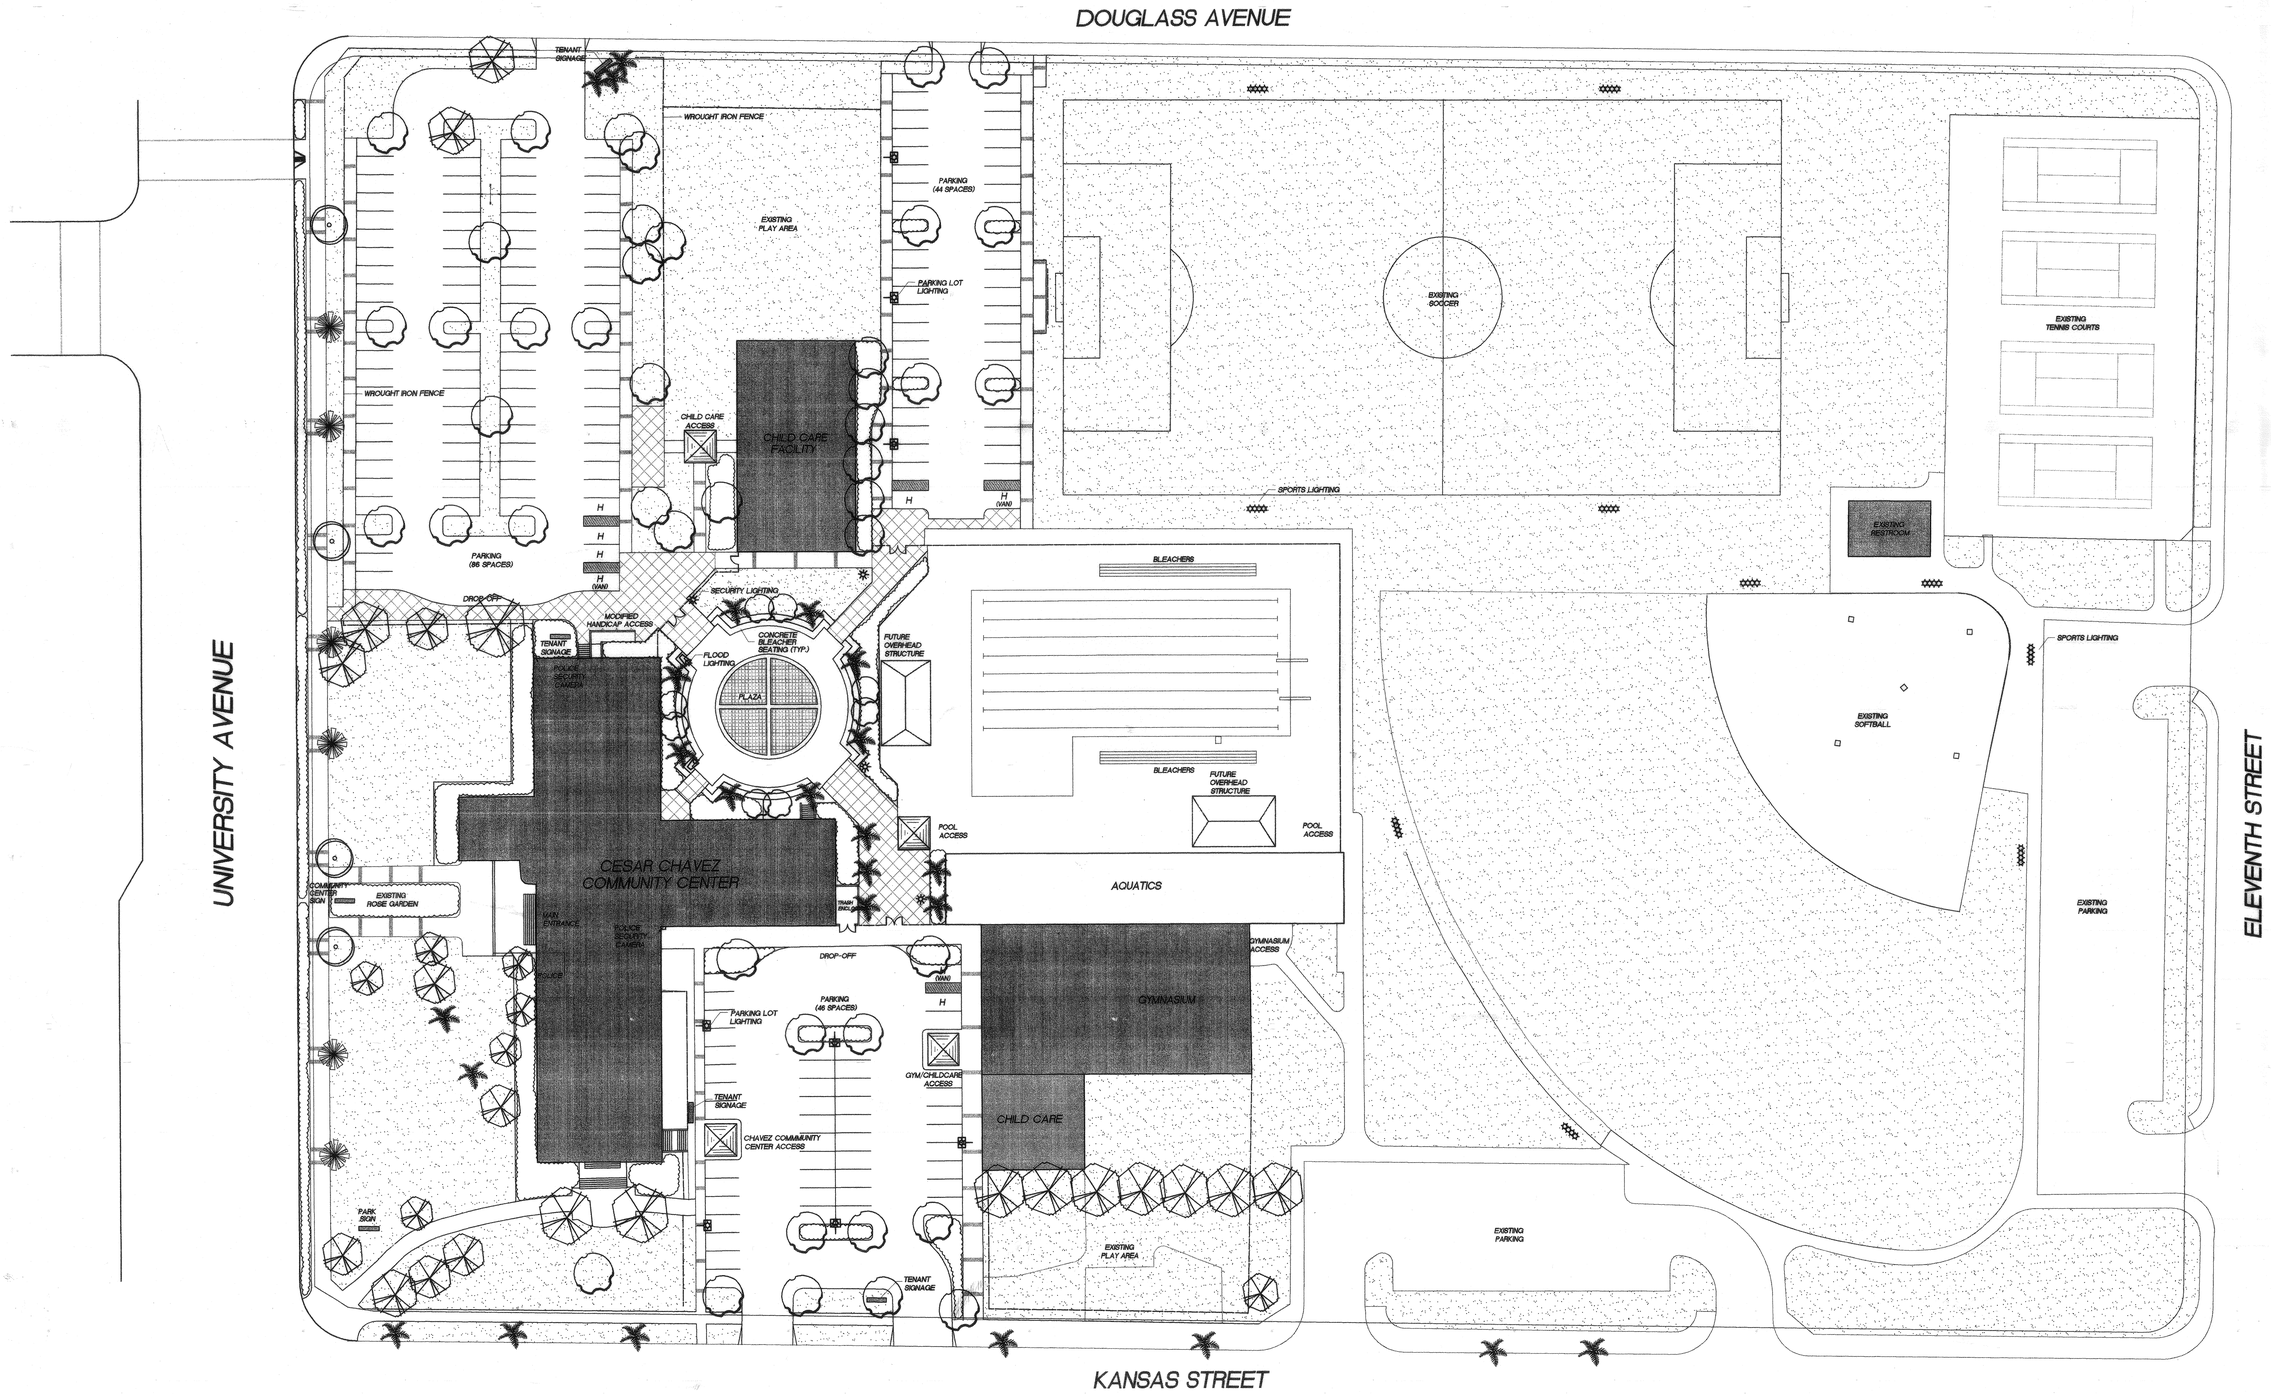


# PRELIMINARY PARKING LOT MASTER PLAN

# BOBBY BONDS SPORTS COMPLEX

## CITY OF RIVERSIDE

0 30' 60' 120'

NORTH

COMMUNITY WORKS DESIGN GROUP

3750 University Avenue
Suite 175
Riverside, CA 92501
(909) 369-0700
Fax (909) 369-4039
e-mail: comworks@pe.net
http://www.pe.net/comworks

DATE: JANUARY 2000