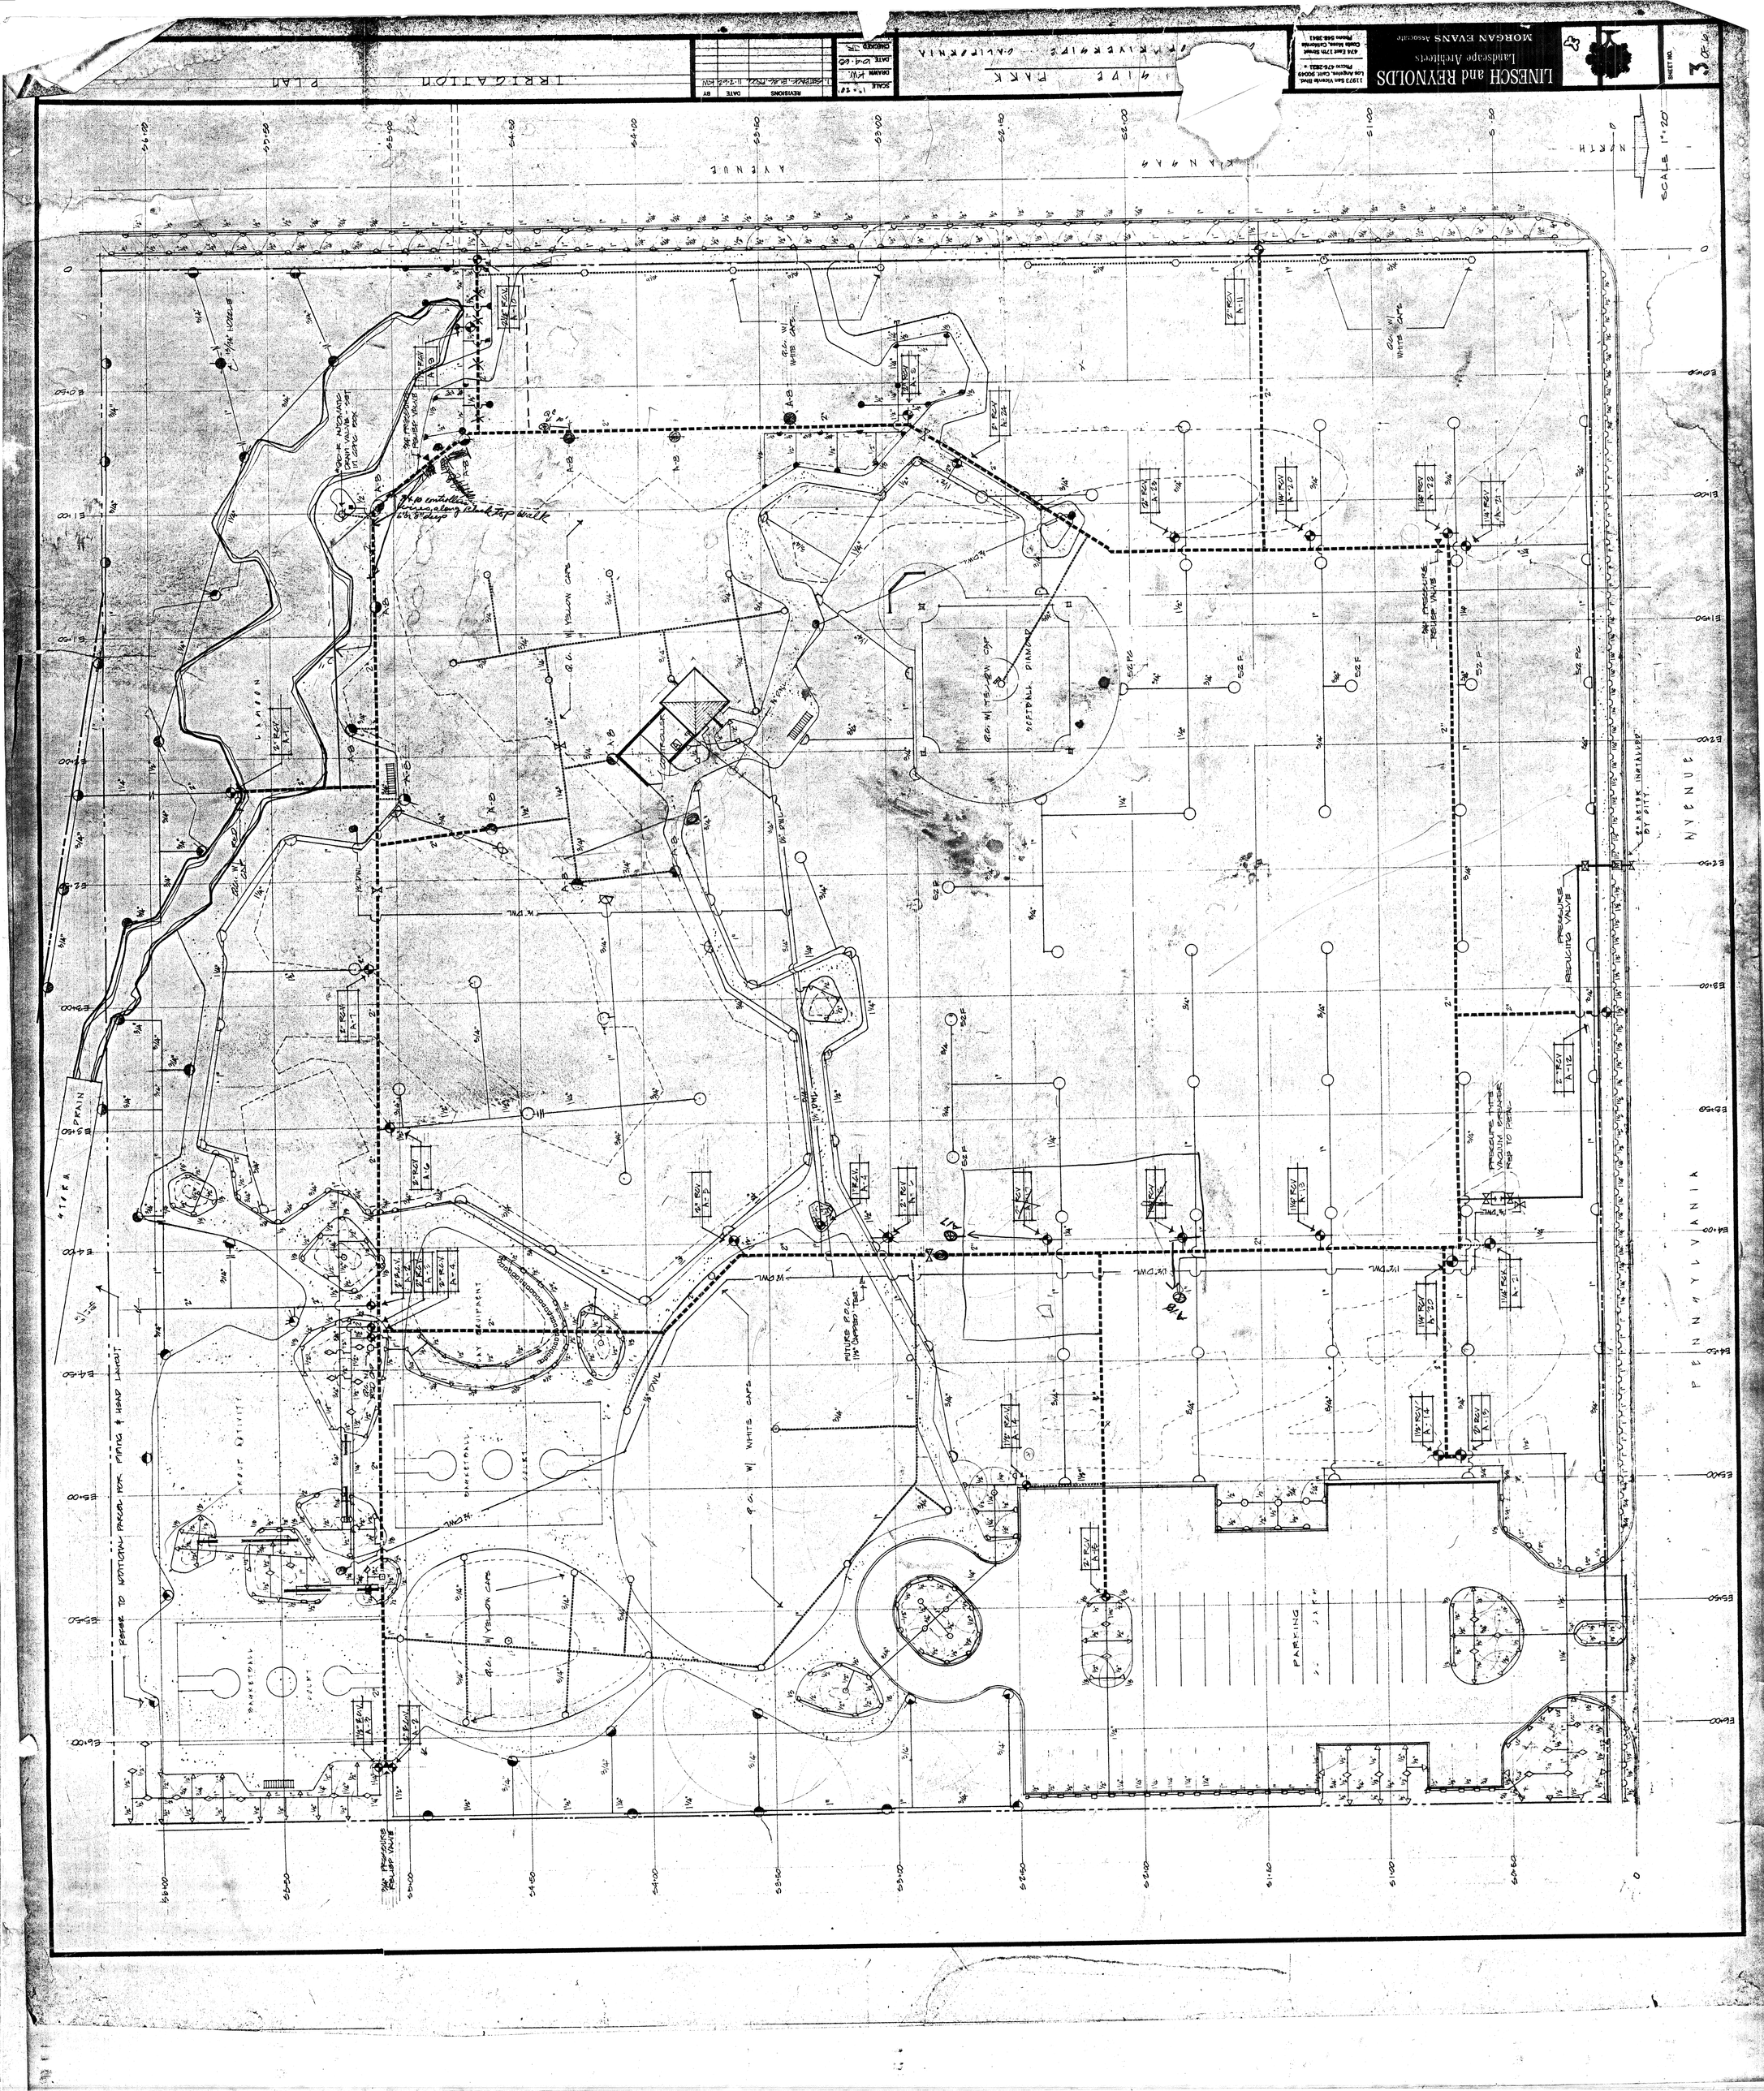

LINESCH and REYNOLDS
Landscape Architects
MORGAN EVANS Associate
SHEET NO. 3
IRRIGATION PLAN
SCALE 1" = 20'
NORTH
KANSAS
AVENUE
PENNSYLVANIA
AVENUE
PARKING
SOFTBALL DIAMOND
BASKETBALL COURT
PRESSURE REDUCING VALVE