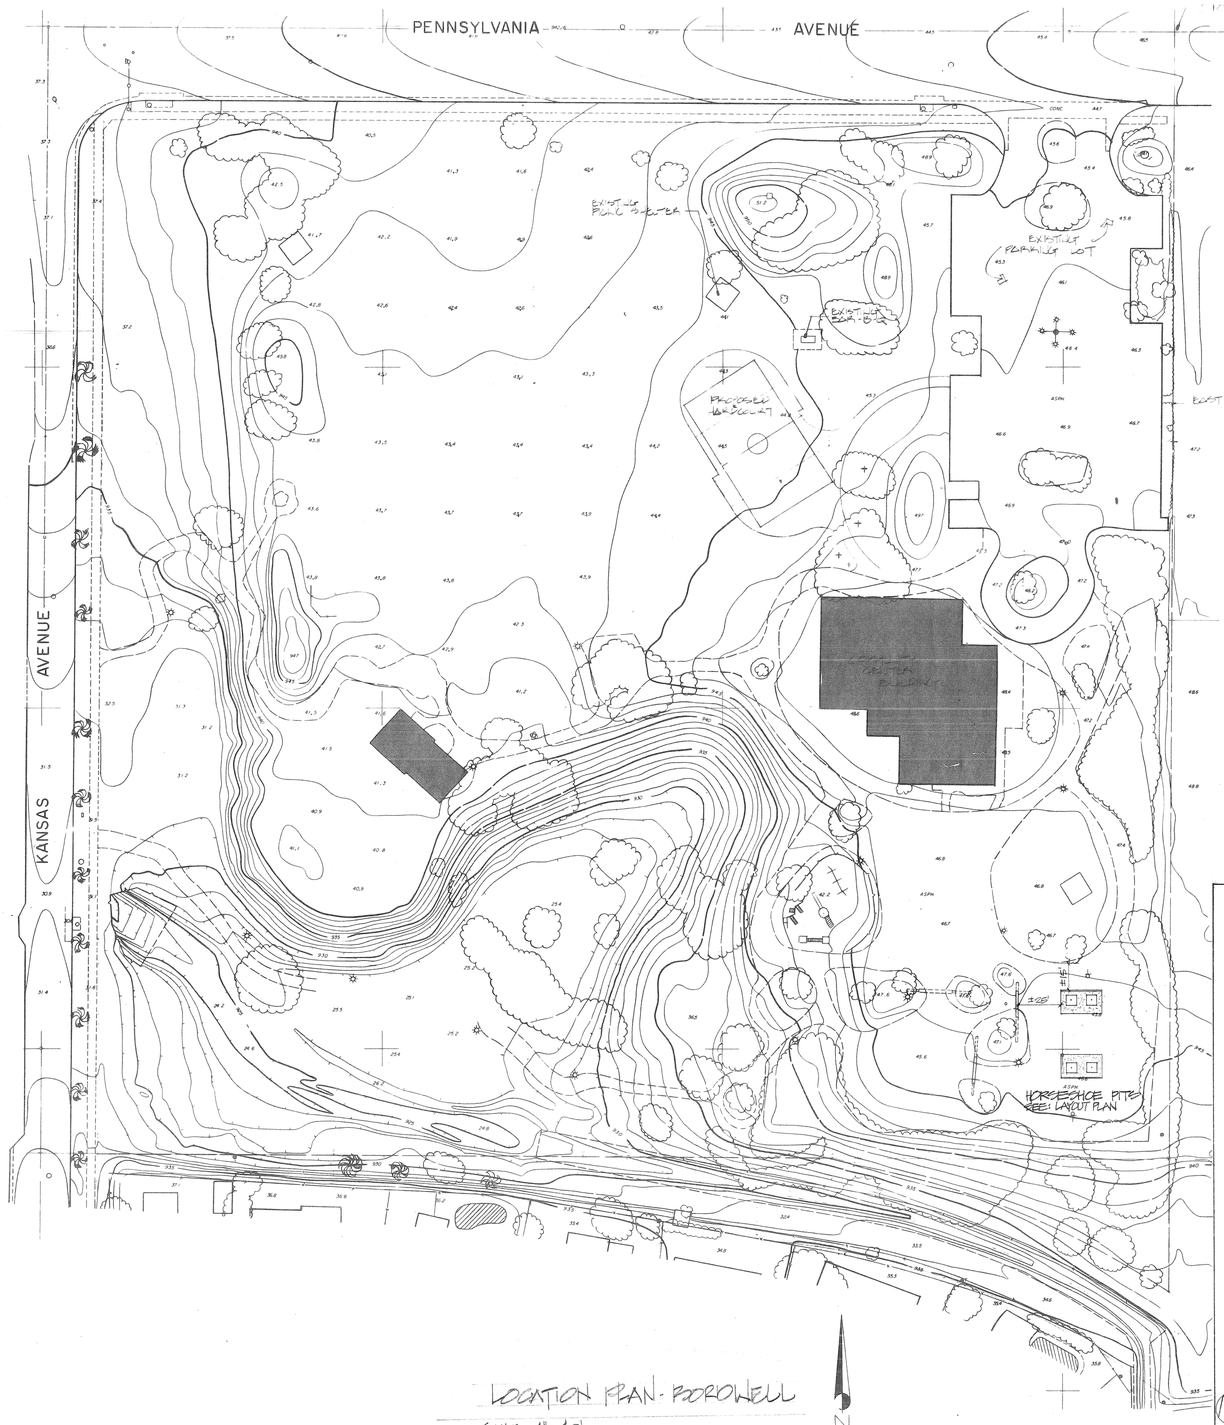

LOCATION PLAN - BORDWELL

SCALE 1" = 40'

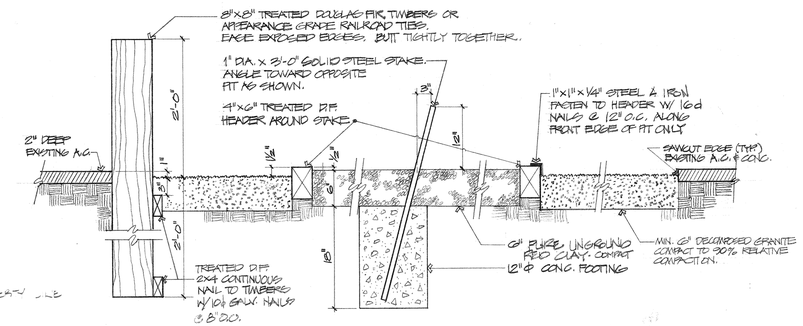

(A) TYPICAL SECT. - HORSESHOE PIT

SCALE 1" = 1'-0" (WHITE PARK SIMILAR)

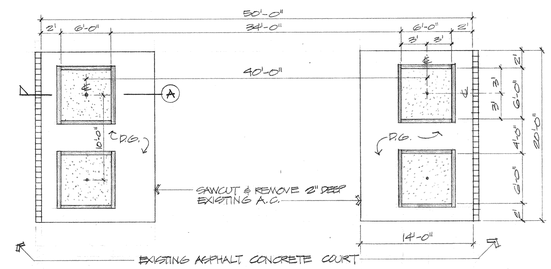

DET. LAYOUT PLAN - HORSESHOE PITS
BORDWELL PARK (WHITE PARK SIMILAR)

SCALE 1/8" = 1'-0"

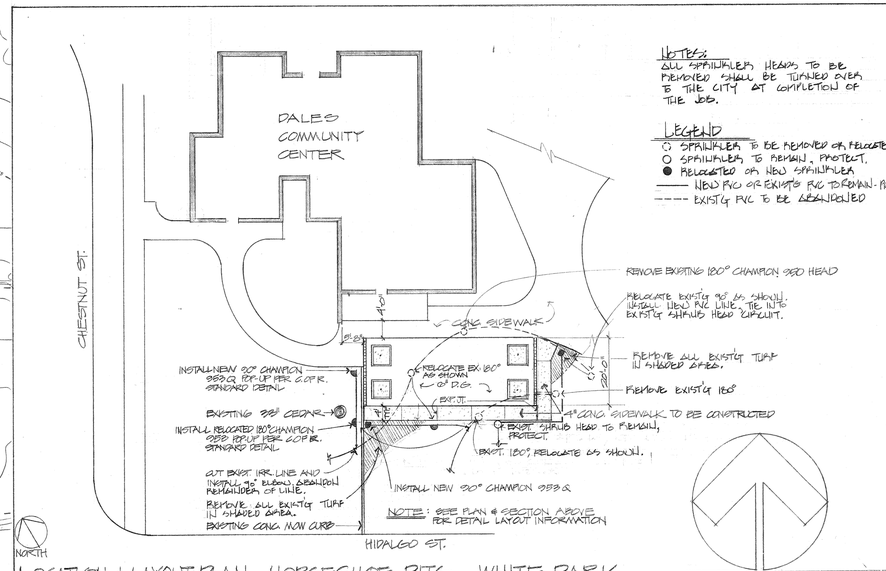

NOTES:
ALL SPRINKLER HEADS TO BE REMOVED SHALL BE TURNED OVER TO THE CITY AT COMPLETION OF THE JOB.

LEGEND
- SPRINKLER TO BE REMOVED OR RELOCATED
- SPRINKLER TO REMAIN, PROTECT.
- RELOCATED OR NEW SPRINKLER
- NEW PVC OR EXISTG PVC TO REMAIN - PROTECT
- EXISTG PVC TO BE ABANDONED

LOCATION & LAYOUT PLAN - HORSESHOE PITS - WHITE PARK

SCALE 1" = 20'

P-105-22

P-1014

REVISIONS	DATE	BY

bordwell & white parks: horseshoe pits

city of riverside
park & recreation department
3900 MAIN STREET RIVERSIDE, CALIFORNIA

DATE: 10/6/81
DESIGNED: EWEOTT
DRAWN: EWEOTT
CHECKED:
ACCT NO:
SHEET 1 OF 1

DRAWING NUMBER
BO-48

DRAWING NUMBER

DRAWING NUMBER
BOR

DRAWING NUMBER