DRAWING NUMBER
PLAN HOLD CORPORATION • IRVINE, CALIFORNIA
REORDER BY NUMBER 075AR

DRAWING NUMBER
BD-56

DRAWING NUMBER
BOR

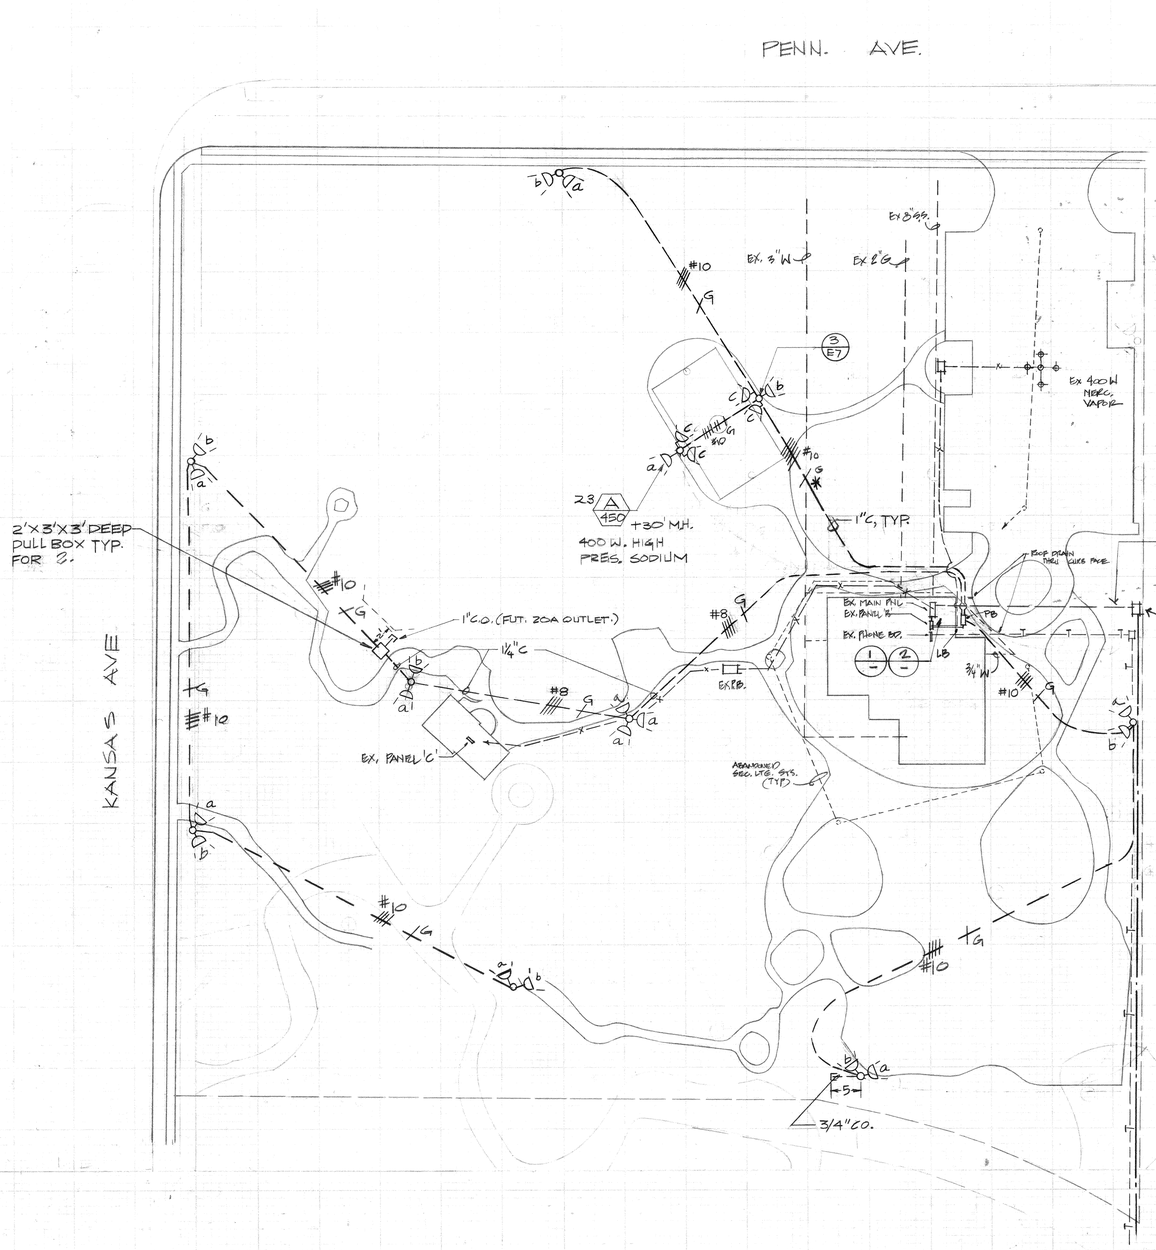

A — ELECTRICAL SITE PLAN
SCALE: 1"=40'-0"

NOTES:

1. FINAL LIGHT STANDARD LOCATIONS TO BE VERIFIED AND APPROVED IN THE FIELD BY THE PARKS DEPT. REPRESENTATIVE PRIOR TO INSTALLATION/DIGGING FOR FOOTINGS.
2. CONDUIT ROUTING IN PROXIMITY TO EXISTING TREES SHALL BE AS APPROVED BY THE CITY.

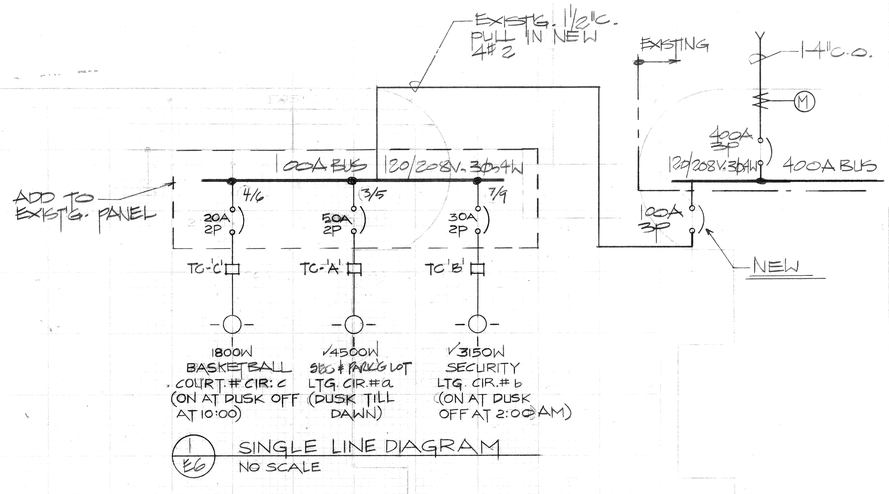

1/E6 — SINGLE LINE DIAGRAM
NO SCALE

CAUTION:
EXIST'G. HIGH VOLTAGE CONDUIT @ 36" BELOW FINGR. PROTECT

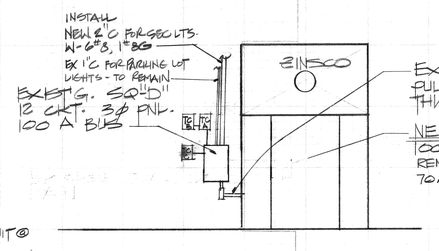

2/E6 — ELECT. EQUIP. ELEVATION
NOT TO SCALE

NORTH

"AS-BUILT"
(AS OF 9-29-88 RC)

MULLEN & ASSOCIATES INC.
CONSULTING ENGINEERS
1940 N. TUSTIN AVE., SUITE 113
ORANGE, CALIFORNIA 92665/714-637-6621

REGISTERED PROFESSIONAL ENGINEER — LARRY E. MULLEN — ELECTRICAL — 9-25-91 — STATE OF CALIFORNIA

RIVERSIDE PARK LIGHTING
CITY OF RIVERSIDE

BORDWELL PARK
ELECTRICAL PLAN
JOB # 3072

REVISIONS

DATE: 1982

SHEET E1 OF 2

PLAN # P1010

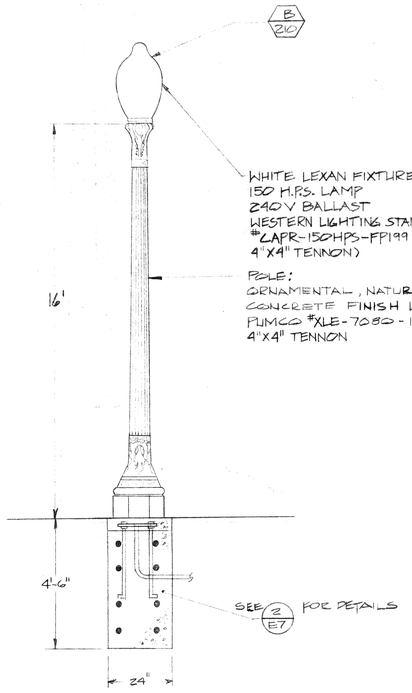

1/E7 SECURITY LIGHT DETAIL
N.T.S.

NOTES:

1. FINAL LIGHT STANDARD LOCATIONS TO BE VERIFIED AND APPROVED IN THE FIELD BY THE PARKS DEPT. REPRESENTATIVE PRIOR TO INSTALLATION/DIGGING FOR FOOTINGS.
2. CONDUIT ROUTING IN PROXIMITY TO EXISTING TREES SHALL BE AS APPROVED BY THE CITY.

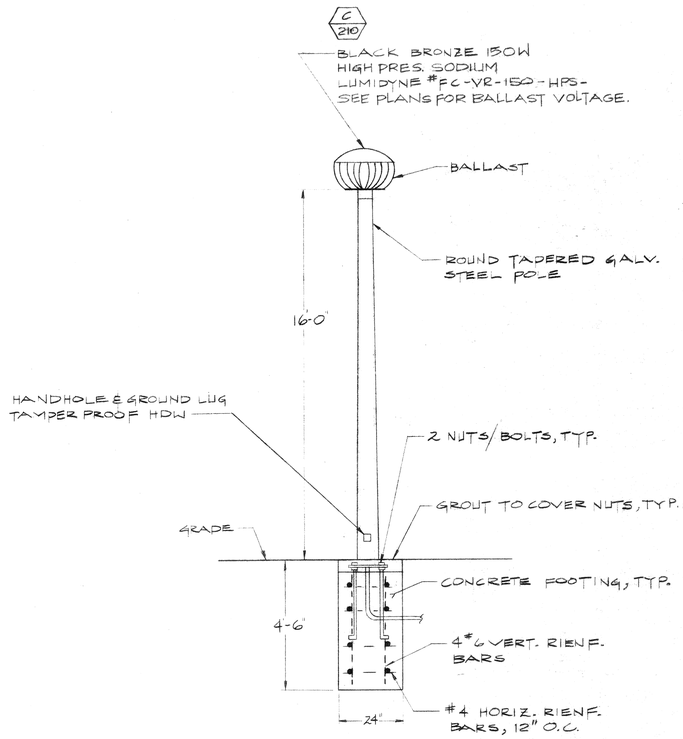

2/E7 PARKING/WALKWAY LIGHT DETAIL
N.T.S.

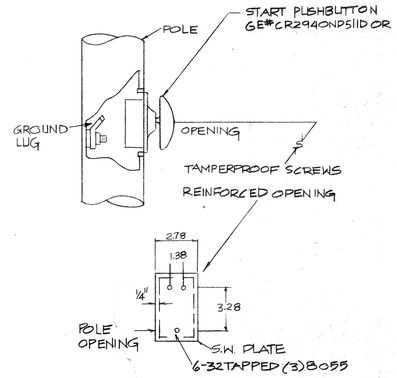

1/E5 HARD COURT PUSHBUTTON DETAIL
N.T.S.

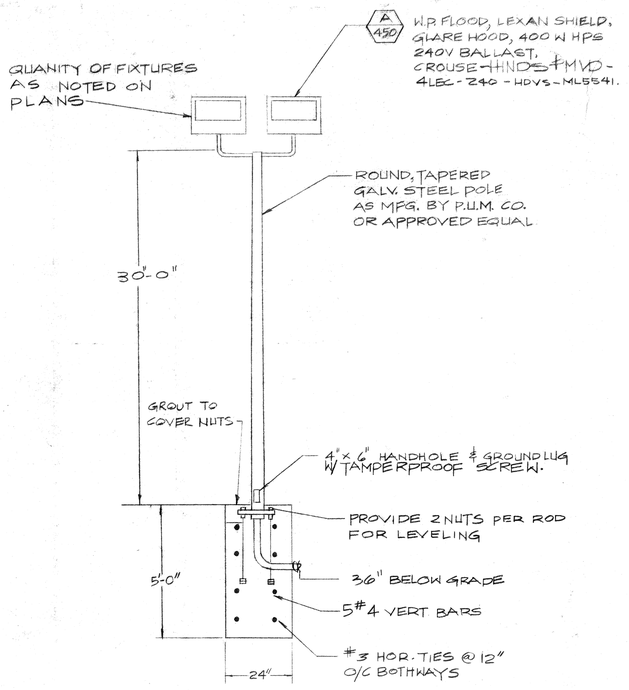

2/B4 FLOODLIGHT/HARD COURT LIGHTING DETAIL
NTS

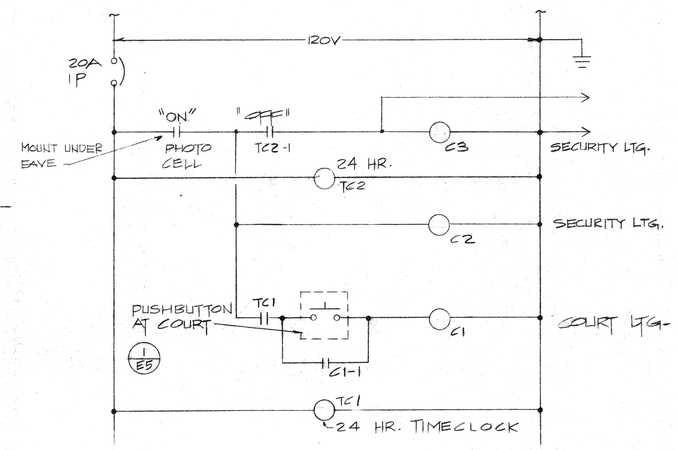

3/E4 LIGHT CONTROL DIAGRAM (BORDWELL PARK)
NO SCALE (TYP. FOR WHITE, REID, SHAMEL)

FOR REPRODUCIBLE OF THIS SHEET SEE WHITE PARK FILE.

MULLEN & ASSOCIATES INC.
CONSULTING ENGINEERS
1940 N. TUSTIN AVE., SUITE 113
ORANGE, CALIFORNIA 92665/714-637-6621

REGISTERED PROFESSIONAL ENGINEER LARRY D. MULLEN E 8279 ELECTRICAL STATE OF CALIFORNIA

RIVERSIDE PARK LIGHTING
CITY OF RIVERSIDE

ELECTRICAL PLAN JOB# 8072
BORDWELL PARK FILE

REVISIONS

DATE:

SHEET E 2 OF 8 2

PLAN # P-1010