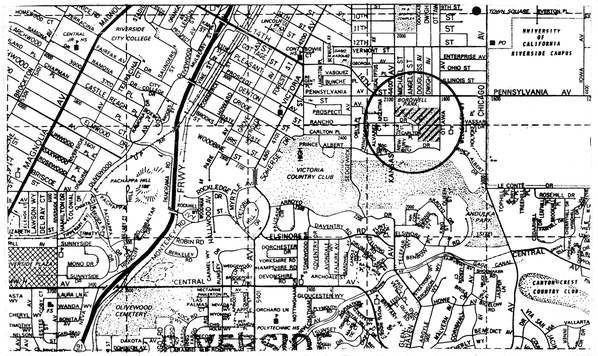

VICINITY MAP

ADDITIVE BID SCHEDULE IIC

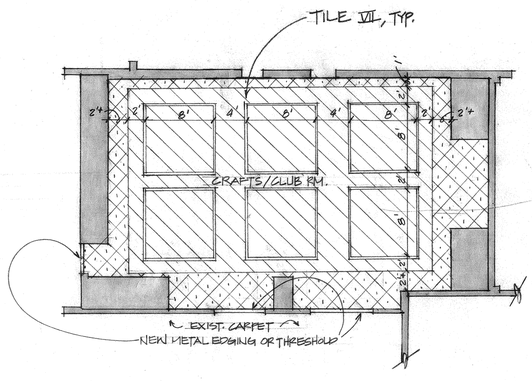

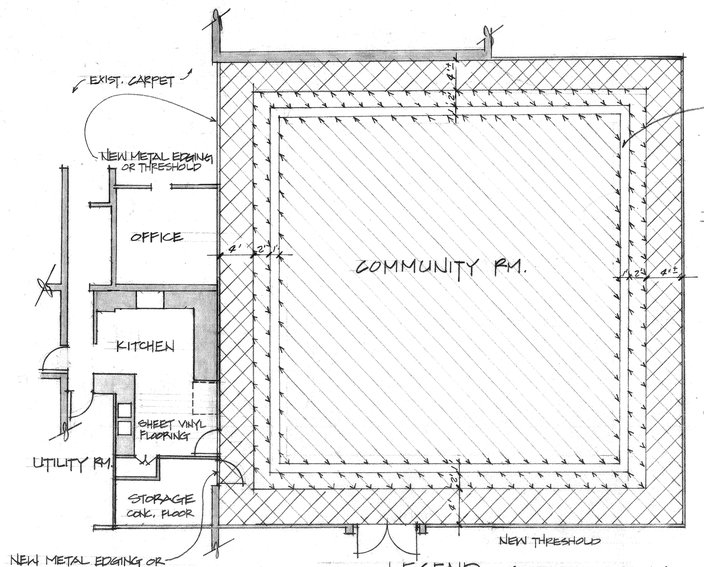

ADDITIVE BID SCHEDULE IIB

LEGEND (PER SPECIFICATIONS)

COMMUNITY ROOM	CRAFTS/CLUB RM.
TILE I	TILE IV
TILE II	TILE V & VI (CHECKERBOARD)
TILE III - (12" BAND)	TILE VII - (2" EDGING BAND)

NOTE:
CONTRACTOR TO SUBMIT TILE SAMPLES FOR APPROVAL

SCALE - 1/8"=1'-0"

BORDWELL PARK
STRATTON COMMUNITY CENTER
FLOORING REPLACEMENT

city of riverside
park & recreation
department
(909) 782-5223
3900 MAIN ST RIVERSIDE, CALIFORNIA 92522

revisions	by

date	11-18-98
design	J.H.
drawn	J.H.
check	
acc't.no.	
SHEET	3 of 3

PLAN NO. P-0214-K

DRAWING NUMBER

PLAN HOLD CORPORATION • IRVINE, CALIFORNIA
REORDER BY NUMBER 07049

DRAWING NUMBER

PLAN HOLD CORPORATION • IRVINE, CALIFORNIA
REORDER BY NUMBER 07049

