150023

BORDWELL PARK BACKSTOP

AND BRICKDUST INFIELD

2008 PENNSYLVANIA AVENUE, RIVERSIDE
CALIFORNIA

(FUNDED BY LOCAL PARK FEES)

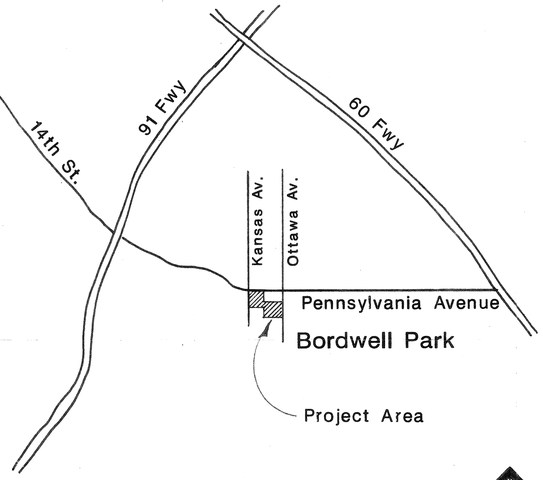

VICINITY MAP

North

N.T.S.

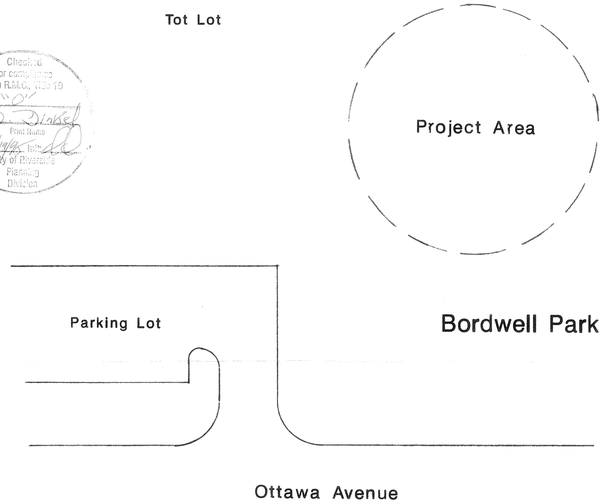

SITE MAP

North

N.T.S.

Checked for compliance with R.M.C. Title 19
Zone:
By:
Print Name
Date:
City of Riverside Planning Division

INDEX

SHEET NO.	DWG.	DESCRIPTION
1	T-1	TITLE SHEET
2	L-1	CONSTRUCTION PLAN

CITY OF RIVERSIDE
SET 2 OF 3 SUBMITTAL DATE: Sep 20, 1995
ADDRESS....: 2008 MARTIN LUTHER KING
LOCATION....:
APPLICANT....: CITY OF RIVERSIDE
DESCRIPTION: BASEBALL BACKSTOPS AND FUTURE ELECTRICAL
PLAN CHECK BIN #: 3-4
SUBMITTAL....: 6 2ND 3RD 4TH

OK to Issue

APPROVALS

Jerry Nielsen 8-11-95
Park and Recreation Director Date

Andrea Tinney (for BS) 8/11/95
Park Planning Coordinator Date

"APPROVED"
CITY OF RIVERSIDE
BUILDING & SAFETY
THIS APPROVAL DOES NOT AUTHORIZE VIOLATION OF ANY PROVISIONS OF STATE OR LOCAL BUILDING REGULATIONS NOR DOES IT PREVENT REQUIRING CORRECTIONS OF ANY ERROR SUBSEQUENTLY IDENTIFIED ON THESE PLANS OR CONSTRUCTED DUE TO ERRORS IN THESE PLANS.
Permit: 95-2886
Date: 2-8-96
By:

BID SET

city of riverside
park & recreation
department
(714) 782-5223
3900 MAIN ST RIVERSIDE, CALIFORNIA 92522

revisions	by

date Aug 1995
design MH
drawn MH
check
acc't no.
SHEET T-1
1 of 2

AUG 14 1995

PLAN # P-502

150023

CONSTRUCTION NOTES:

- —E.J.— EXPANSION JOINT
- —EX— EXISTING ELECTRICAL CONDUIT - PROTECT IN PLACE
- —E— NEW P.V.C. ELECTRICAL U.G. CONDUIT W/ NYLON PULL-CORD TERMINATE BROOKS # 5 P.B. – 36" MIN. COVER
- CONTRACTOR SHALL ADJUST GRADE AS REQ'D TO FEATHER INTO ADJACENT EX. GRADES @ 20:1 MAX. & TO SOD NEW TURF TO REPAIR & MATCH EX. TURF
- PROTECT ALL EX. UTILITIES, TREES, IRRIGATION SYSTEMS, WATER FOUNTAINS, TRASH RECEPTACLES.
- ALL IRRIG. HEADS NOT REINSTALLED SHALL BE TURNED OVER TO THE PARK PROJECTS INSP.
- PB EX. ELECT. PULLBOX 2' × 2' × 3' DEEP
- COMPACT SUBGRADE UNDER CONC. SLABS TO 90% MIN. RELATIVE COMPACTION TO MIN. 3' BEYOND SLAB
- INSTALL A MIN. 3' NEW TURF SOD ADJACENT TO NEW CONC. SLAB & MOLDED TO REPAIR DAMAGE FROM GRADING / TRENCHING OPERATION

REFERENCE # TO SPECIFICATIONS

LAYOUT PLAN

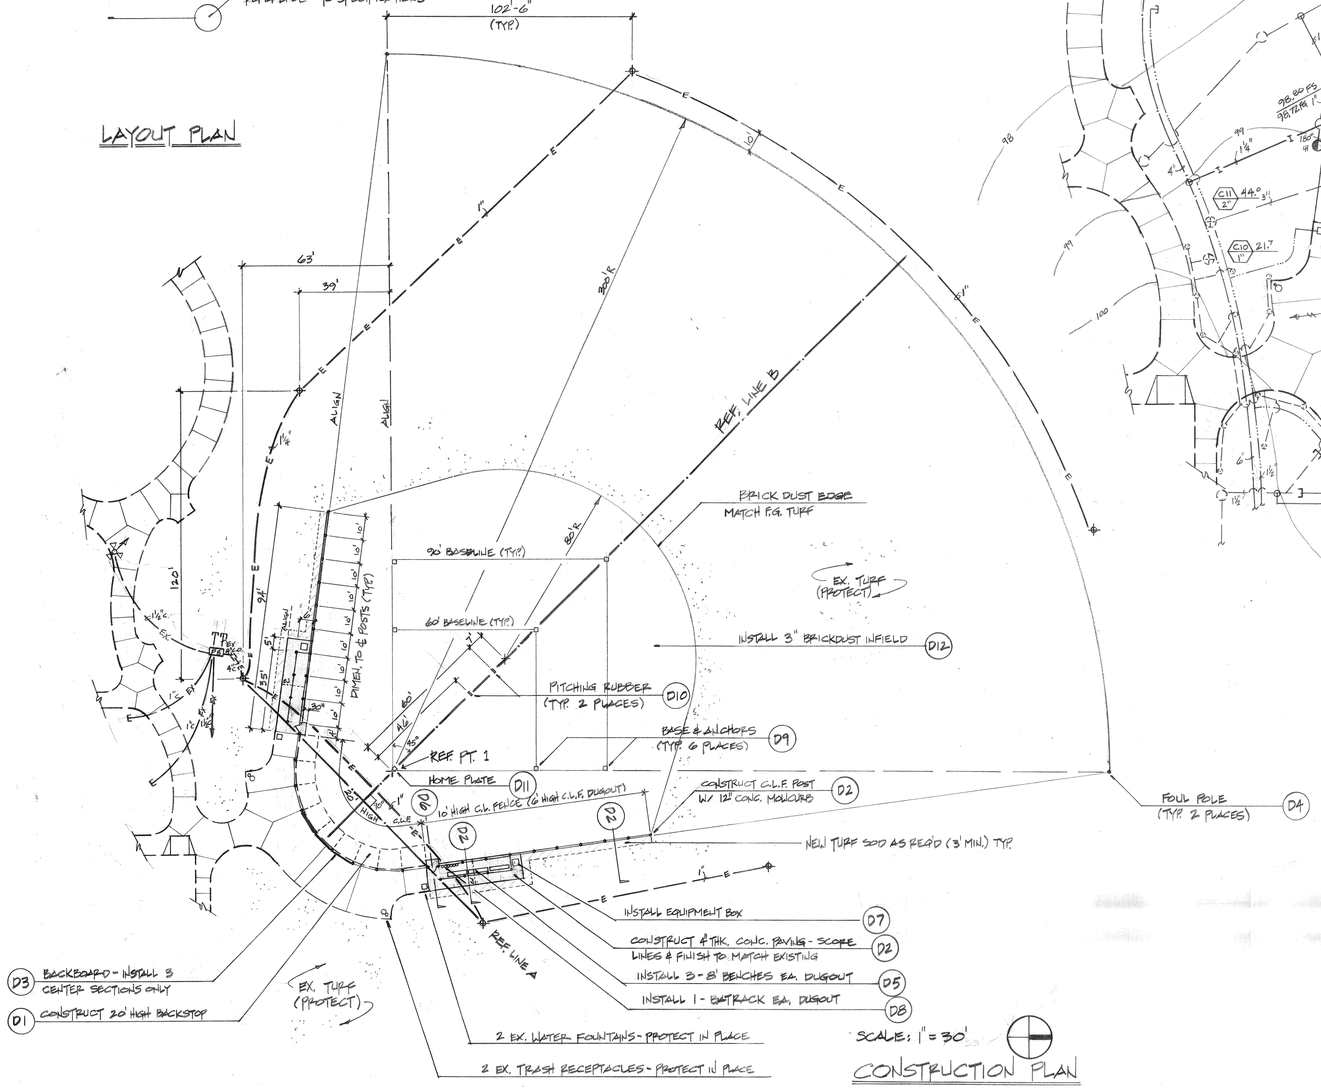

SCALE: 1" = 30'

CONSTRUCTION PLAN

- REF. LINE "A" - IS A LINE TANGENT TO THE NORTHWESTERLY CORNERS OF THE EX. CONC. PAVEMENT
- REF. LINE "B" - IS A LINE BISECTING REF. LINE "A" @ A 90° RIGHT ANGLE
- REF. PT. "1" - IS A POINT LOCATED ON REF. LINE "B" @ 90'-0" FROM THE EDGE OF THE EX. CONC. PAVEMENT AS MEASURED ALONG REF. LINE "B"
- ALL DIMENSIONS ARE SYMMETRICAL ABOUT REF. LINE "B"

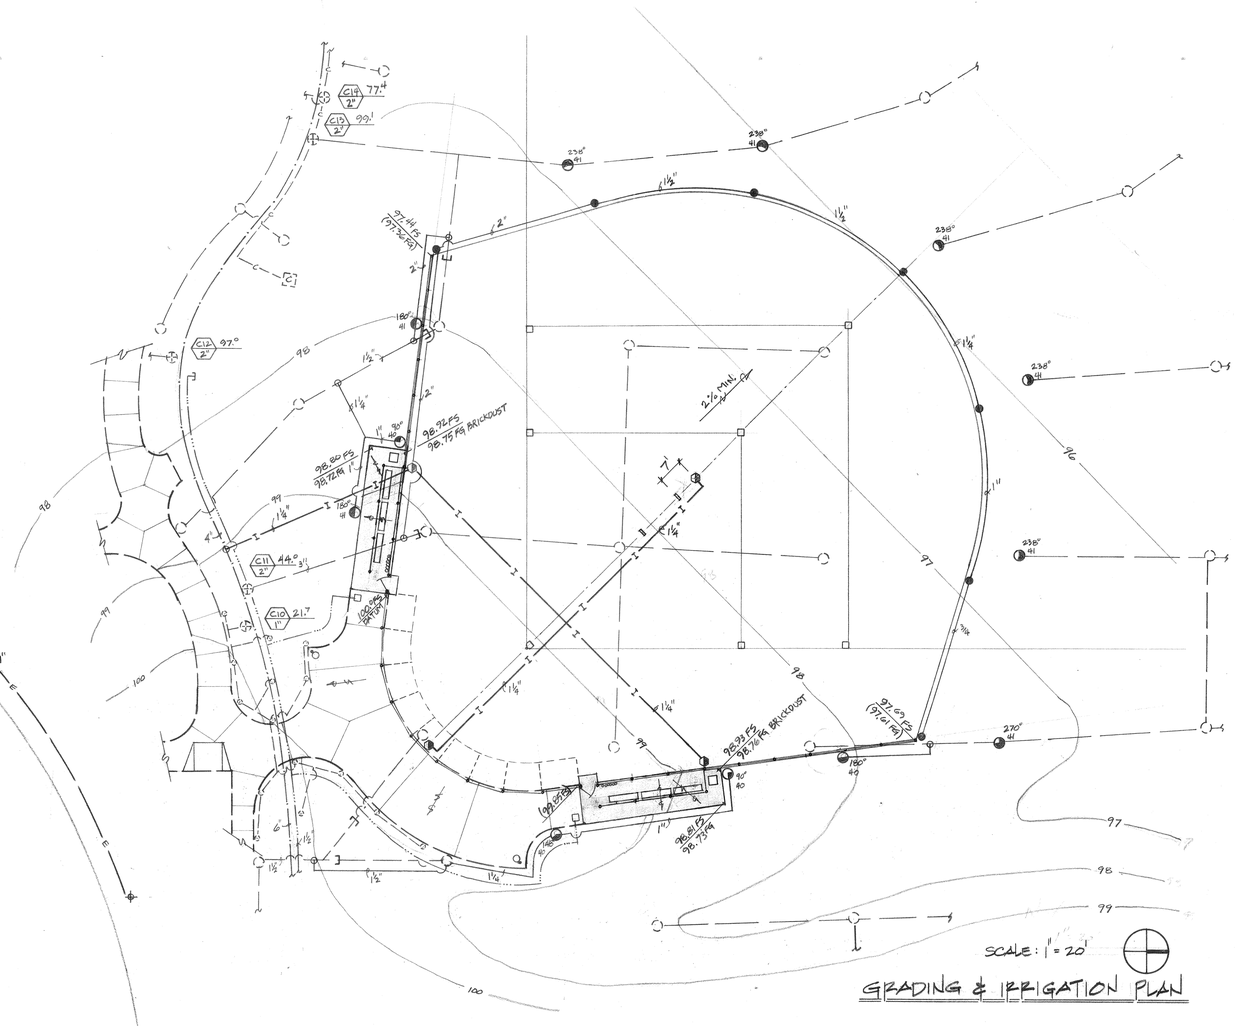

GRADING & IRRIGATION PLAN

LEGEND

SYMBOL	MODEL	DETAIL	P.S.I.	RADIUS	GPM	REMARKS
ARC NOZ.	TORO 640-02-40/H/42-APC PER PLANS		50	50'-55'	6.7/10.2/12.9	GEAR DRIVEN ROTOR W/ RUBBER COVER
●	TORO 570OC-PC-6.0		50	50'	6.3	" " "

- EX. IRRIG. PC VALVE
- EX. TORO 640 GEAR DRIVEN ROTOR
- EX. TORO 570 SPRAY HEAD
- EX. TORO NW8000 IRRIG. CONTROLLER
- CUT & CAP EX. IRRIG. LATERAL LINE
- POINT OF CONNECTION OF NEW IRRIG. TO EX. IRRIG. SYSTEM.
- NEW 1½" SCH 40 PVC IRRIG. MAINLINE
- EX. IRRIG. COMMUNICATION CABLE
- EX. PVC IRRIG. LATERAL LINE
- EX. PVC IRRIG. MAINLINE
- EX. 1½" PVC DOMESTIC POTABLE WATER LINE
- NEW CL 200 PVC IRRIG. LATERAL LINE - SIZE PER PLAN
- RAINBIRD 44 PC 1" QUICK COUPLER - INSTALL IN ROUND PLASTIC VALVE BOX

F.S. FINISH SURFACE OF PAVING
F.G. FINISH GRADE OF SOIL SURFACE, BRICKDUST
DATUM ASSUME A FINISH SURFACE ELEVATION OF 100.00' FOR PURPOSES OF THIS PLAN
INDICATES DIRECTION OF FLOW
STATION NO. — GPM OF STATION; EX. PC VALVE SIZE

BORDWELL PARK BACKSTOP AND BRICKDUST INFIELD

CONSTRUCTION PLAN

city of riverside
park & recreation department
3900 MAIN ST RIVERSIDE, CALIFORNIA 92522
(714) 782-5223

revisions	by

date	AUG '95
design	MH
drawn	MH
check	BJ
acc't. no.	

SHEET L-1
2 of 2

PLAN # P-502