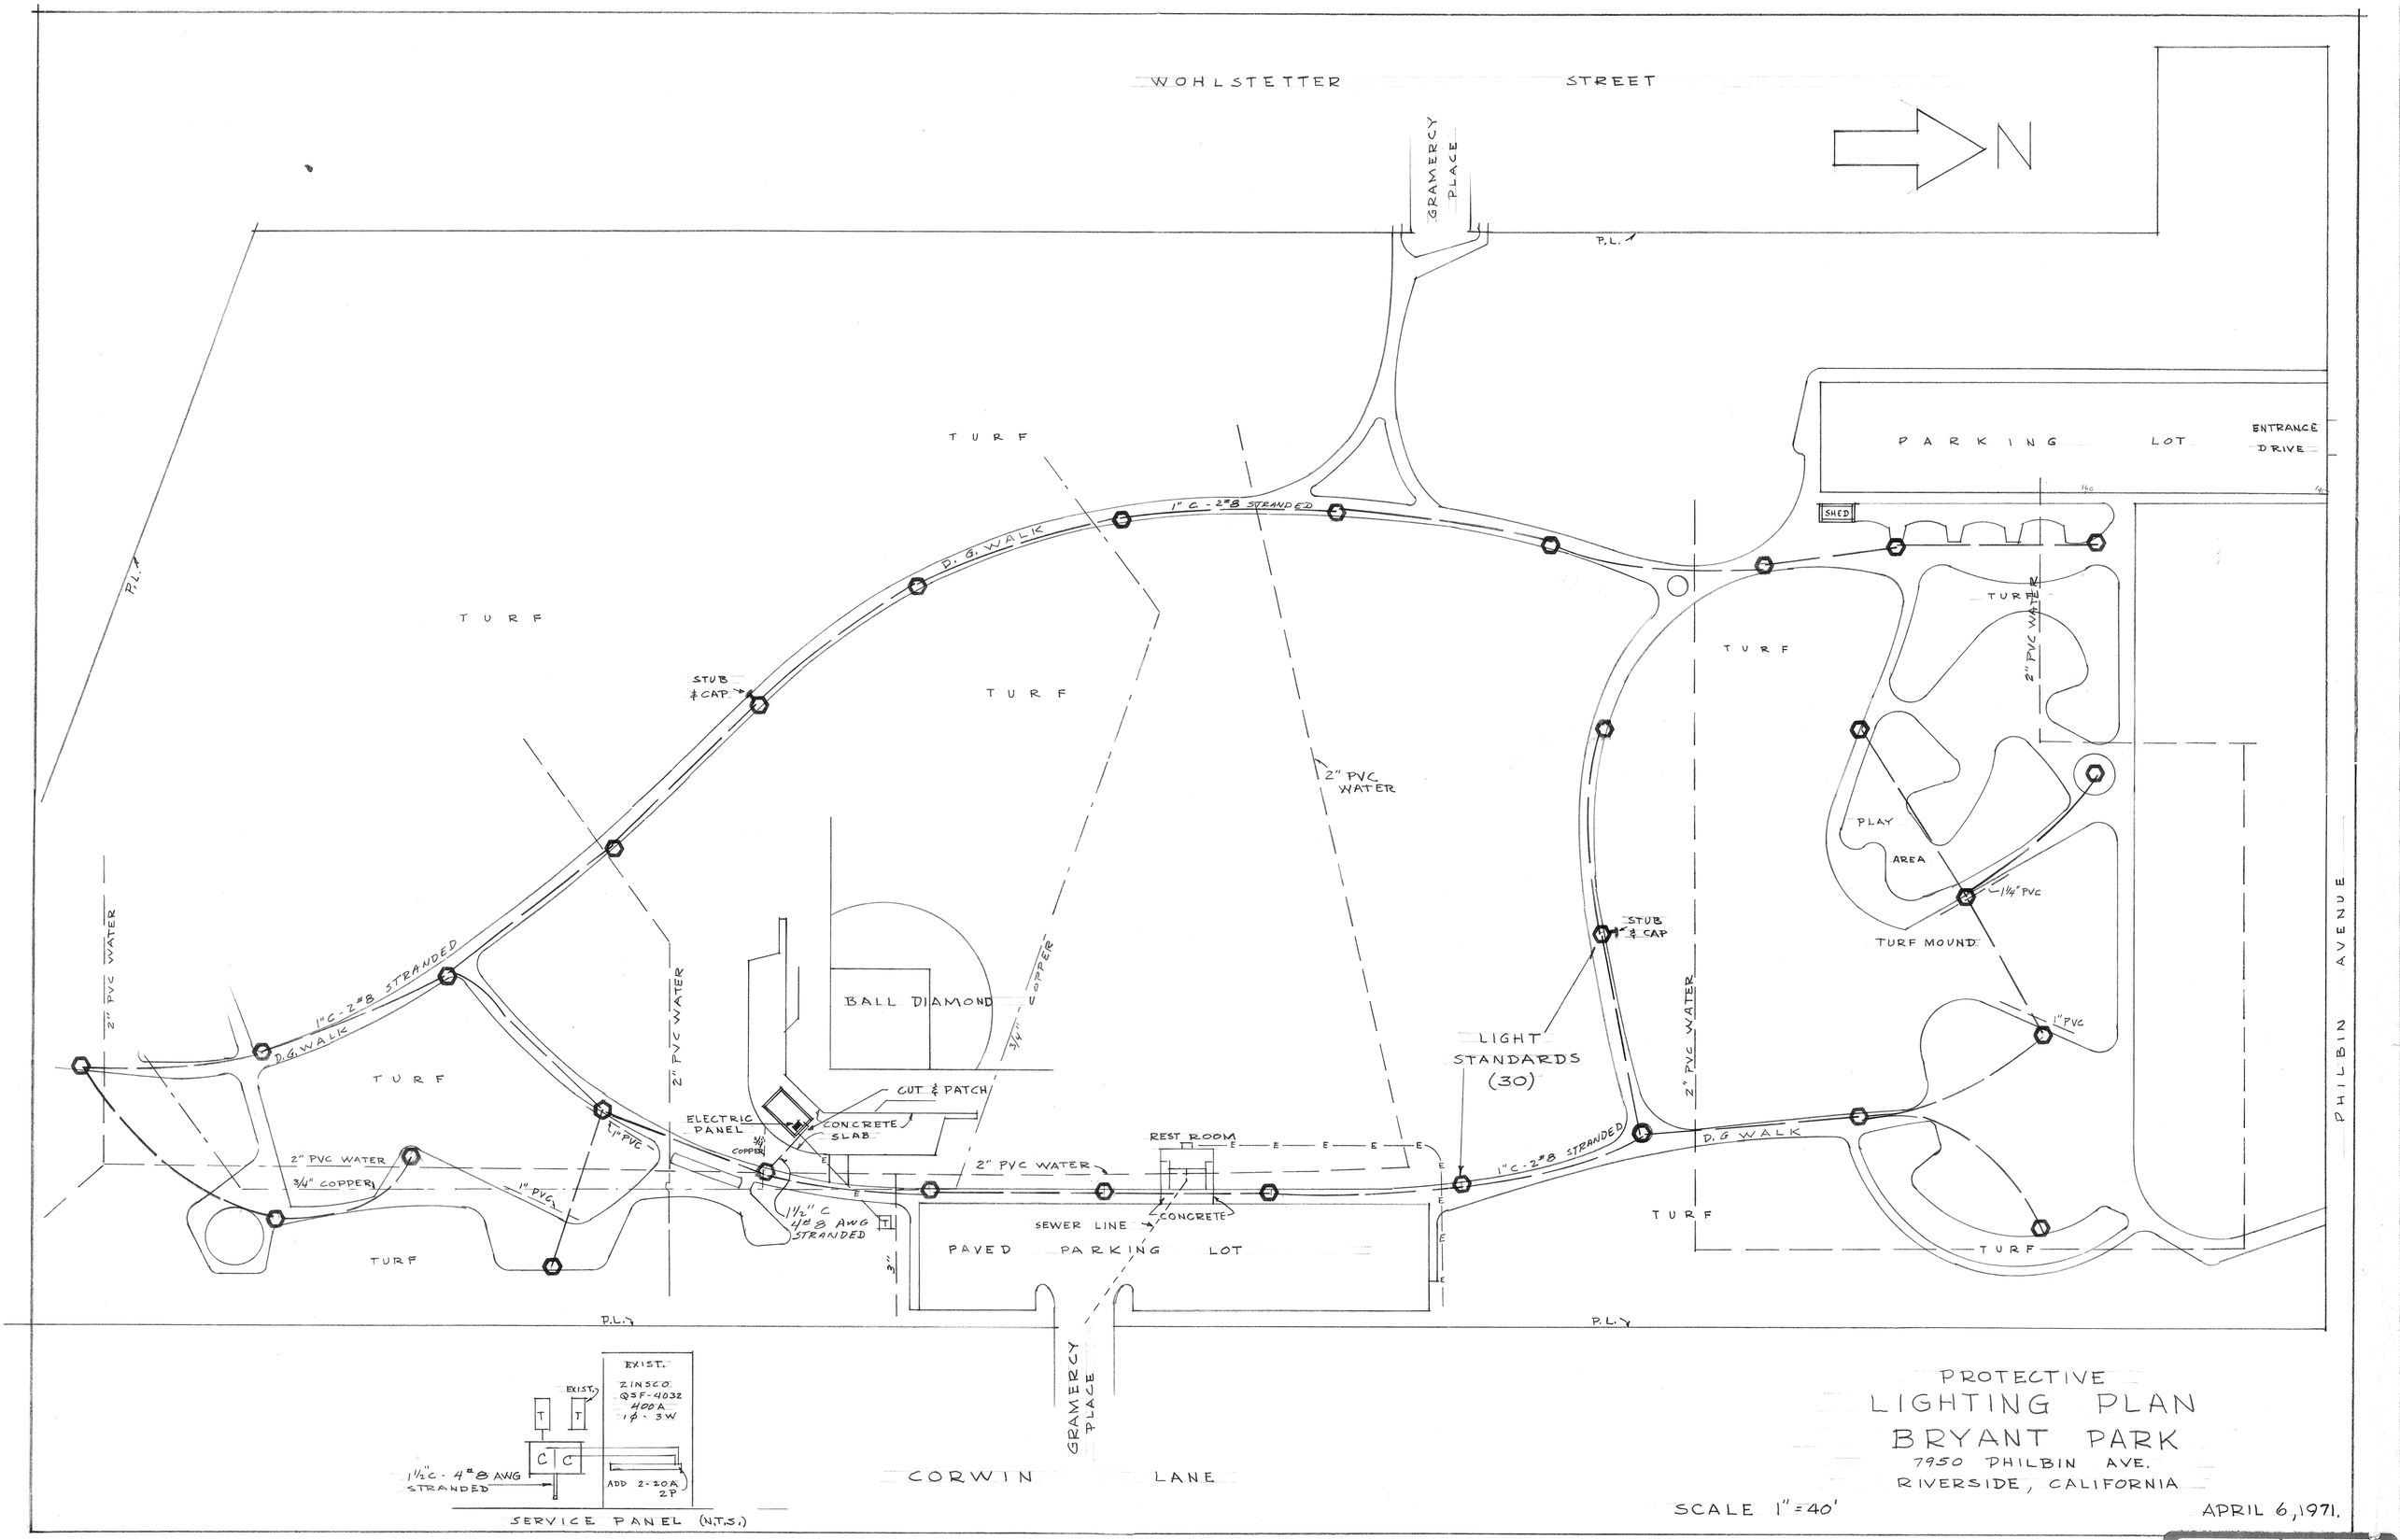
WOHLSTETTER STREET
GRAMERCY PLACE
N
P.L.
TURF
PARKING LOT
ENTRANCE DRIVE
SHED
1" C - 2#8 STRANDED
D.G. WALK
STUB & CAP
2" PVC WATER
PLAY AREA
1¼" PVC
TURF MOUND
1" PVC
PHILBIN AVENUE
BALL DIAMOND
3/4" COPPER
LIGHT STANDARDS (30)
CUT & PATCH
ELECTRIC PANEL
CONCRETE SLAB
REST ROOM
1½" C 4#8 AWG STRANDED
SEWER LINE
CONCRETE
PAVED PARKING LOT
GRAMERCY PLACE
CORWIN LANE
EXIST.
ZINSCO QSF-4032 400A 1φ - 3W
ADD 2-20A 2P
1½" C - 4#8 AWG STRANDED
SERVICE PANEL (N.T.S.)
PROTECTIVE
LIGHTING PLAN
BRYANT PARK
7950 PHILBIN AVE.
RIVERSIDE, CALIFORNIA
SCALE 1" = 40'
APRIL 6, 1971.

P-106-6