LEGEND

SYMBOL	DESCRIPTION
V & X	SPRINKLER HEADS THAT ARE TO BE REMOVED
◉	CONTROL VALVES THAT ARE TO BE REMOVED
⊕	NEW 3" GATE VALVE WITHIN CONCRETE VALVE BOX
— — — — — —	EXISTING MAIN LINE.
————	NEW 3" SCHEDULE 40. PVC
——— — ———	PERMANENT FLOOD CONTROL R/W
——— — — ———	CONSTRUCTION R/W
——— — — ———	FLOOD CONTROLS PROPOSED DISPOSAL AREA.
————	PARKS DEPT. PROPOSED DISPOSAL AREA

NOTE: PLASTIC PIPE FITTINGS SHALL BE SCHEDULE 40, HEAVY DUTY, MOLDED FITTINGS MANUFACTURED OF THE SAME MATERIAL AS THE PIPE AND SHALL BE SUITABLE FOR SOLVENT WELD OR SCREWED CONNECTIONS. PLASTIC PIPE SOLVENT SHALL BE AS RECOMMENDED BY THE PLASTIC PIPE AND FITTING MANUFACTURER.

ALL VALVES AND SPRINKLERS SHALL BE TURNED INTO RIVERSIDE CITY PARK & RECREATION DEPT.

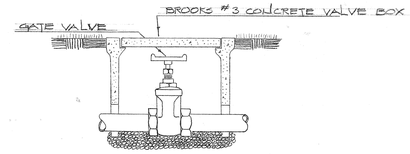

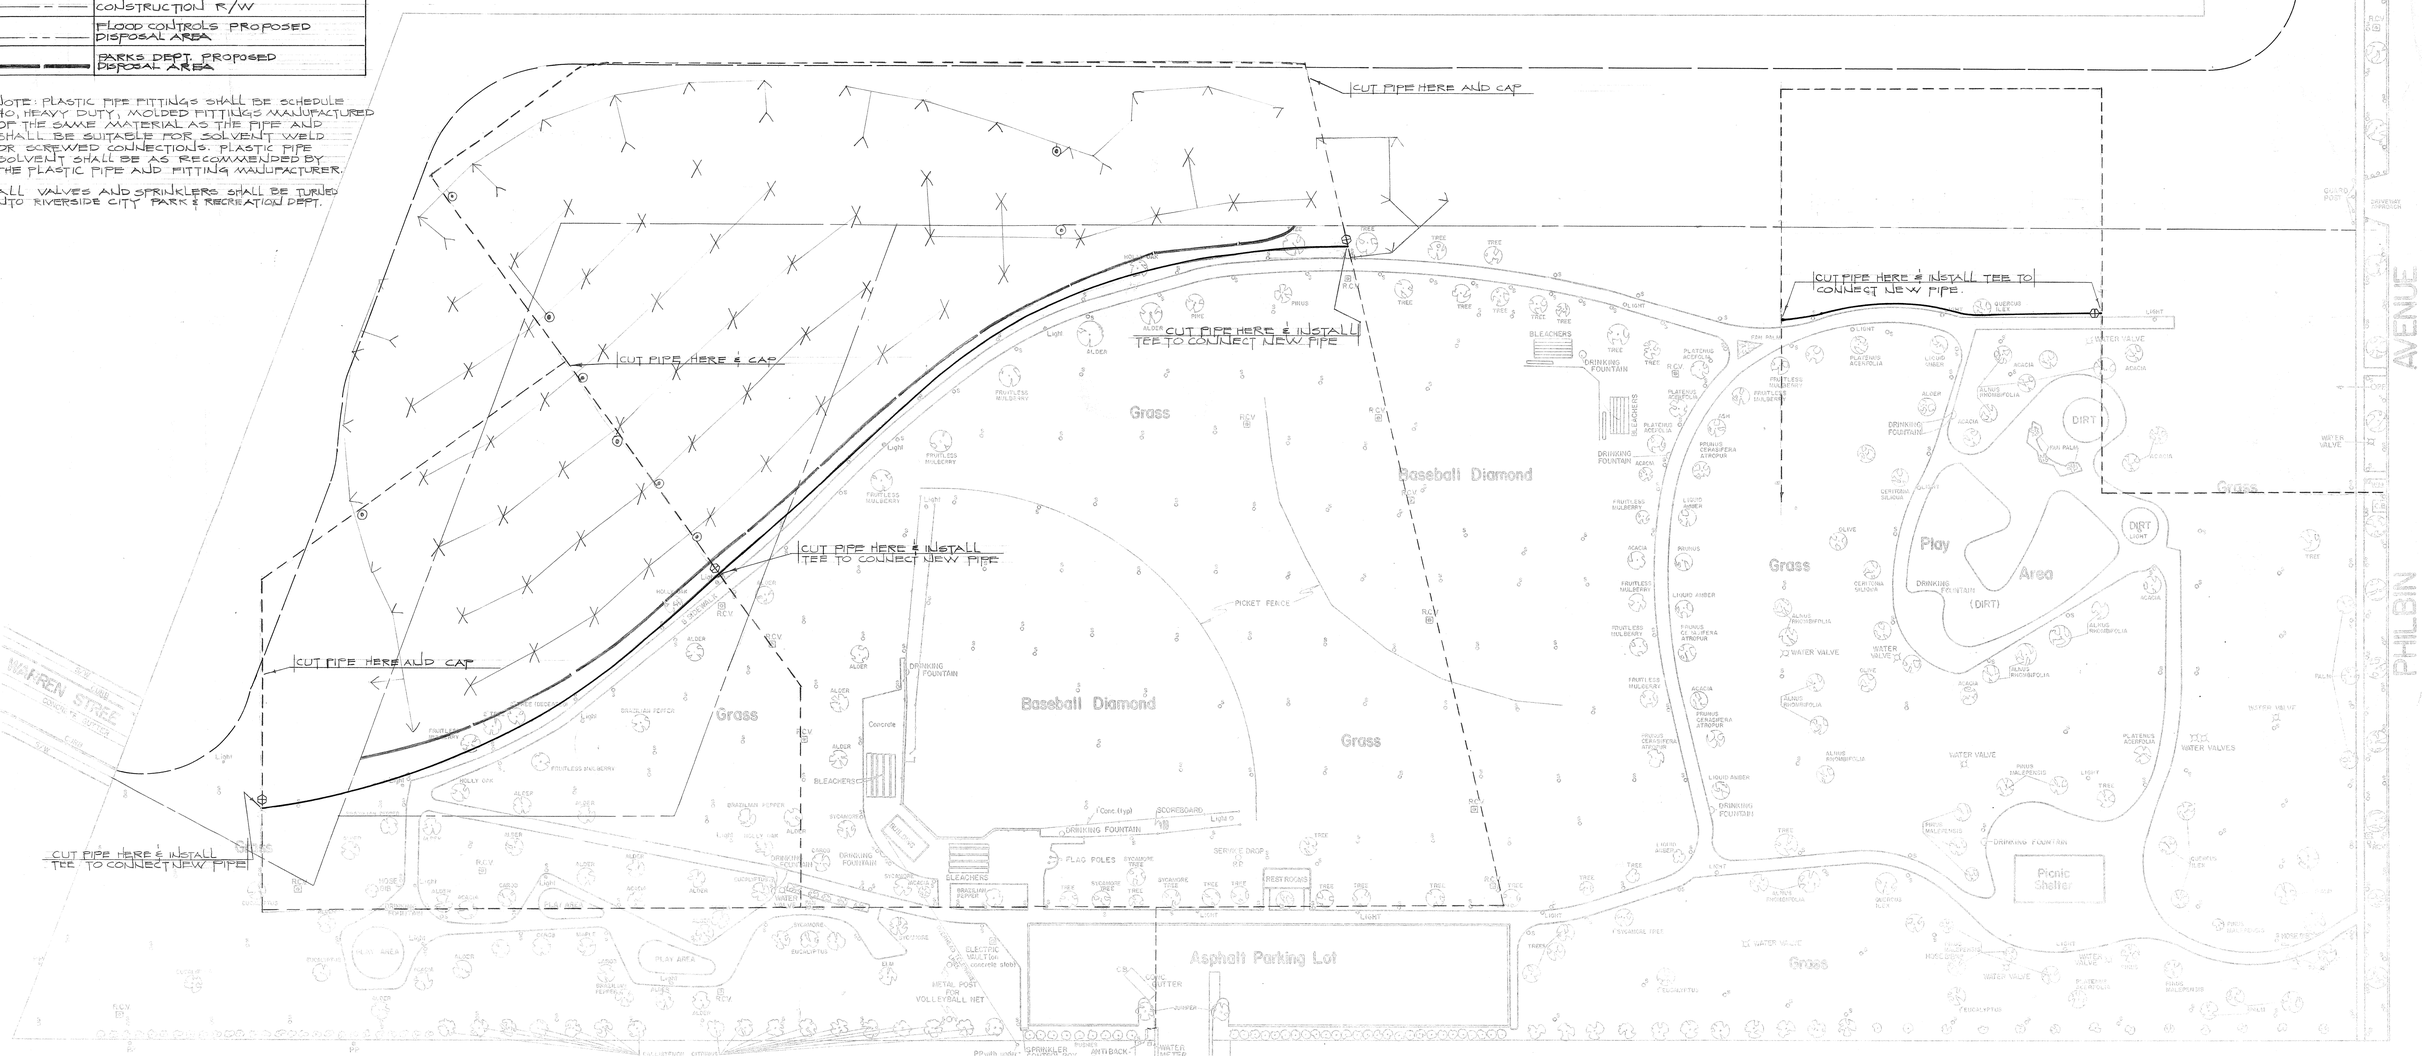

Map Of
BRYANT PARK
Prepared By The City Surveyor, Public Works Dept.
CITY OF RIVERSIDE, CALIF.
SCALE: 1"=40' SEPTEMBER, 1974 DRAWN BY: J.V.

P-106-13