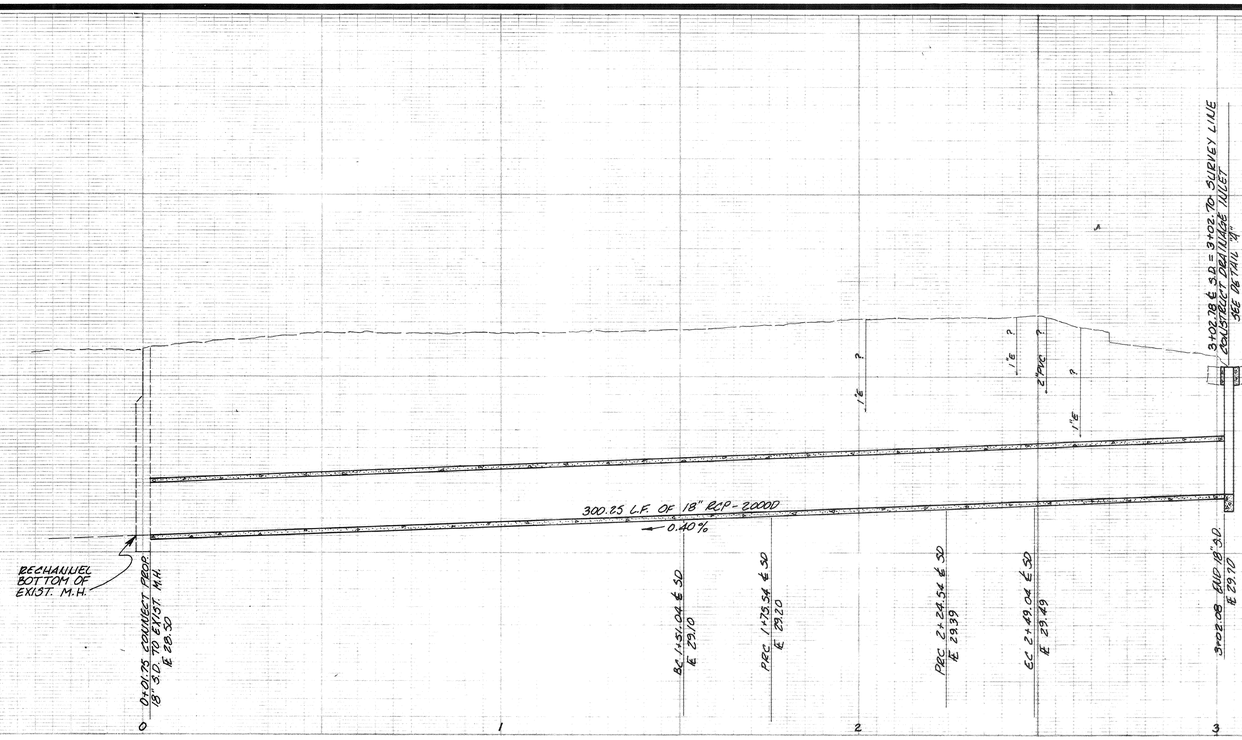

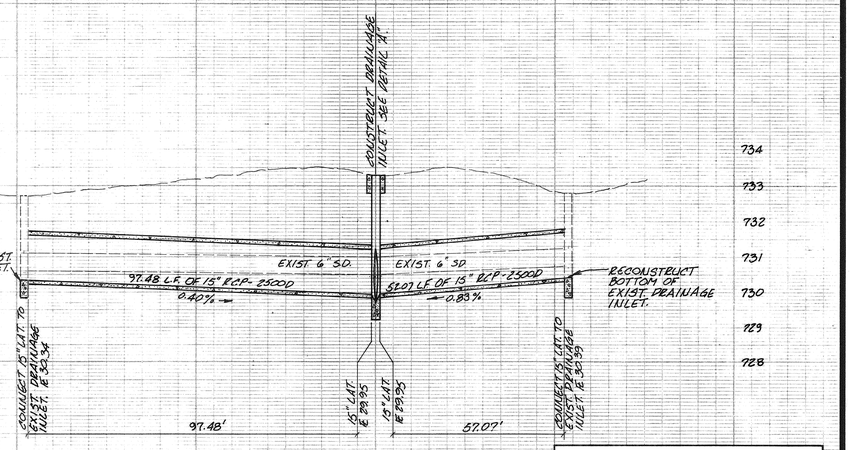

LATERAL PROFILES

BM: 734.32
SW'LY T.C. OF ASPHALT PARKING LOT PER PLAN M-238

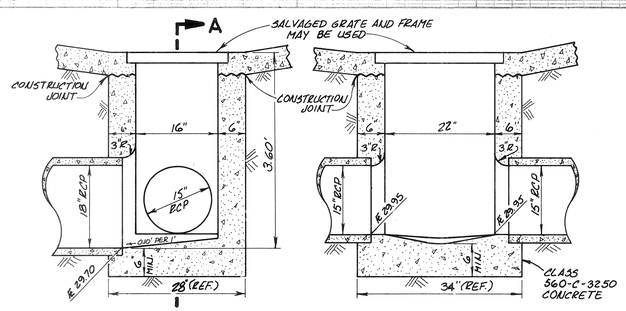

DETAIL "A"
N.T.S.

SECTION A-A
N.T.S.

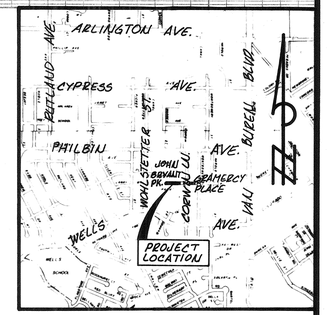

LOCATION MAP
1" = 1600'

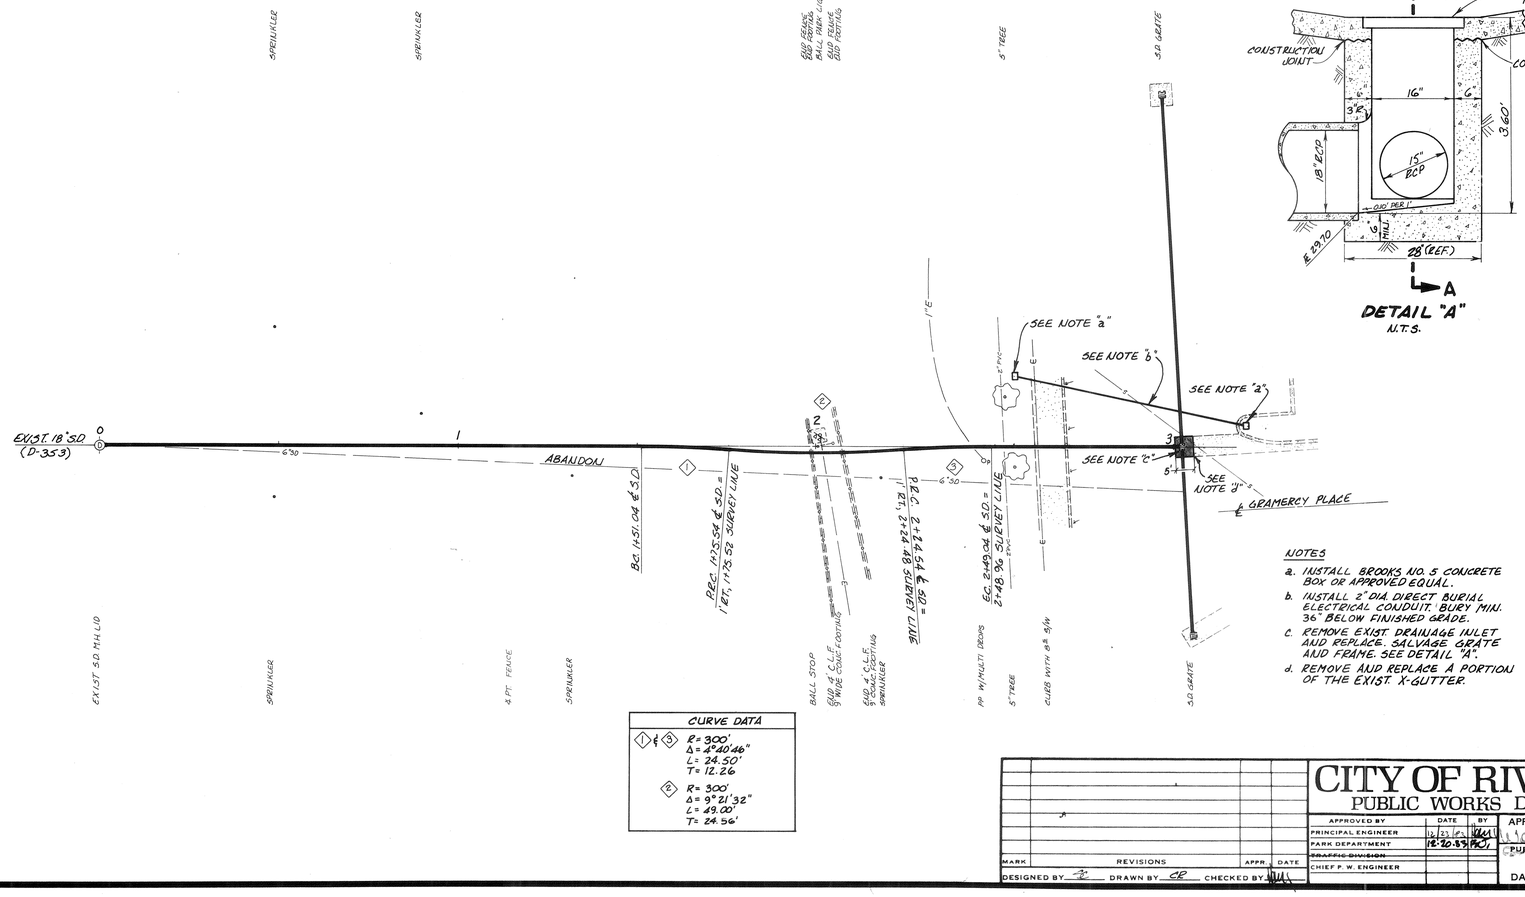

CURVE DATA
① & ③ R = 300' Δ = 4°40'46" L = 24.50' T = 12.26
② R = 300' Δ = 9°21'32" L = 49.00' T = 24.56'

NOTES

a. INSTALL BROOKS NO. 5 CONCRETE BOX OR APPROVED EQUAL.
b. INSTALL 2" DIA. DIRECT BURIAL ELECTRICAL CONDUIT. BURY MIN. 36" BELOW FINISHED GRADE.
c. REMOVE EXIST. DRAINAGE INLET AND REPLACE. SALVAGE GRATE AND FRAME. SEE DETAIL "A".
d. REMOVE AND REPLACE A PORTION OF THE EXIST. X-GUTTER.

GENERAL CONSTRUCTION NOTES

1. ALL DAMAGE TO THE IRRIGATION SYSTEM OCCURING DURING THE COURSE OF CONSTRUCTION SHALL BE REPAIRED ON THE SAME DAY THE DAMAGE OCCURED.
2. THE EXACT SIZE AND LOCATION OF THE IRRIGATION LINES ARE UNKNOWN, BUT IT IS ANTICIPATED THAT THE SIZES WILL BE LESS THAN 2" AND THE STRENGTH WILL BE NO GREATER THAN SCH. 40. COVER WILL BE 18" TO 18".
3. THE CONTRACTOR IS REQUIRED TO TAKE DUE PRECAUTIONARY MEASURES TO LOCATE AND PROTECT ALL UTILITIES WHETHER OR NOT SHOWN ON THIS PLAN. UTILITIES SHOWN IN THE PROFILE AS ( ) INDICATES THAT COVER IS UNKNOWN, BUT THE UTILITY IS NOT EXPECTED TO CONFLICT WITH THE PROPOSED IMPROVEMENTS.
4. CONSTRUCTION SHALL BE IN ACCORDANCE WITH THE CITY OF RIVERSIDE, DEPARTMENT OF PUBLIC WORKS STANDARD DRAWINGS, AND THE STANDARD SPECIFICATIONS FOR PUBLIC WORKS CONSTRUCTION, 1982 EDITION.

MARK	REVISIONS	APPR.	DATE

DESIGNED BY — DRAWN BY CR CHECKED BY

CITY OF RIVERSIDE
PUBLIC WORKS DEPARTMENT

APPROVED BY	DATE	BY
PRINCIPAL ENGINEER	12/23/83	
PARK DEPARTMENT	12-20-83	
~~TRAFFIC DIVISION~~		
CHIEF P. W. ENGINEER		

APPROVED BY
PUBLIC WORKS DIRECTOR
DATE 12-27-83

BRYANT PARK STORM DRAIN
AN HCD PROJECT

HORIZ. SCALE: 1" = 20' VERT. SCALE: 1" = 2

ACCOUNT NO. 15-550-556-1

D-440

SHEET 1 OF 1

81530

OZALID- NO.1