WARREN STREET

CORWIN LANE

7681 7681 7671 7661 7655 7645 7641 7613

PHILBIN AVENUE

21' S.D.

12" VCP

20'

40'

12"S

℄ INT = 10+00

15" S.D.

9 11 12 13

15" OAK 20" OAK 12" OAK

RCV

736 737 735 734

27" PALM 30" PALM 26" PALM

ELEC VAULT

PLAQUE FLAGPOLE

"NO PARKING" SIGN

IRR BOX

WM VAULT

AUTO BACKFLOW

4"WS W. VAULT W/ VALVE AUTO BACKFLOW 4" BFP 4" DC A POLE W/ 1/0 DROP & 2 GUY ANCHORS

BLDG COLUMN

TRANSFORMER W/PAD

18" PALM 20" PALM 15" PALM 12" PALM 12" PINE 28" PINE

TREE 12" TREE 14" TREE 19" TREE

HANDICAPPED SIGN

C.O. IN WM VAULT DROP INLET ELAGPOLE ELEC P.B

CO IN WM VAULT

10" OAK

PICNIC SHELTER

MATCHLINE SEE SHEET 2

6" CHAIN LINK FENCE

6" WOOD FENCE

5' CHAIN LINK FENCE

8" JUNIPER TREE/BUSH

4" JUNIPER TREE/BUSH

6" JUNIPER TREE/BUSH

8" FAN PALM

14" PALM

15" PALM

23" PALM

4" BOTTLE BRUSH

8' FAN PALM

10" BOTTLE BRUSH

11" JUNIPER TREE/BUSH

14" JUNIPER TREE/BUSH 6" FAN PALM

P POLE

5690 5684 5672 5664

30' 18' LANE CORWIN

| MARK | REVISIONS | APPR. | DATE |
|---|---|---|---|

DESIGNED BY _____ DRAWN BY CURT CHECKED BY _____

CITY OF RIVERSIDE, CALIFORNIA
PUBLIC WORKS DEPARTMENT

| APPROVED BY | BY | DATE |
|---|---|---|
| DEPUTY P.W. DIRECTOR | | |
| PRINCIPAL ENGINEER | | |
| CHIEF P.W. INSPECTOR | | |
| STREET SERVICES | | |
| SURVEYOR | | |
| TRAFFIC DIVISION | | |
| PARKS DEPARTMENT | | |

APPROVED BY

PUBLIC WORKS DIRECTOR

DATE _____

# BRYANT PARK TOPO

HORIZ. SCALE: 1" = 20'

ACCT. NO. 000-000000-000000-00000

R-0000

SHEET 1 OF 2

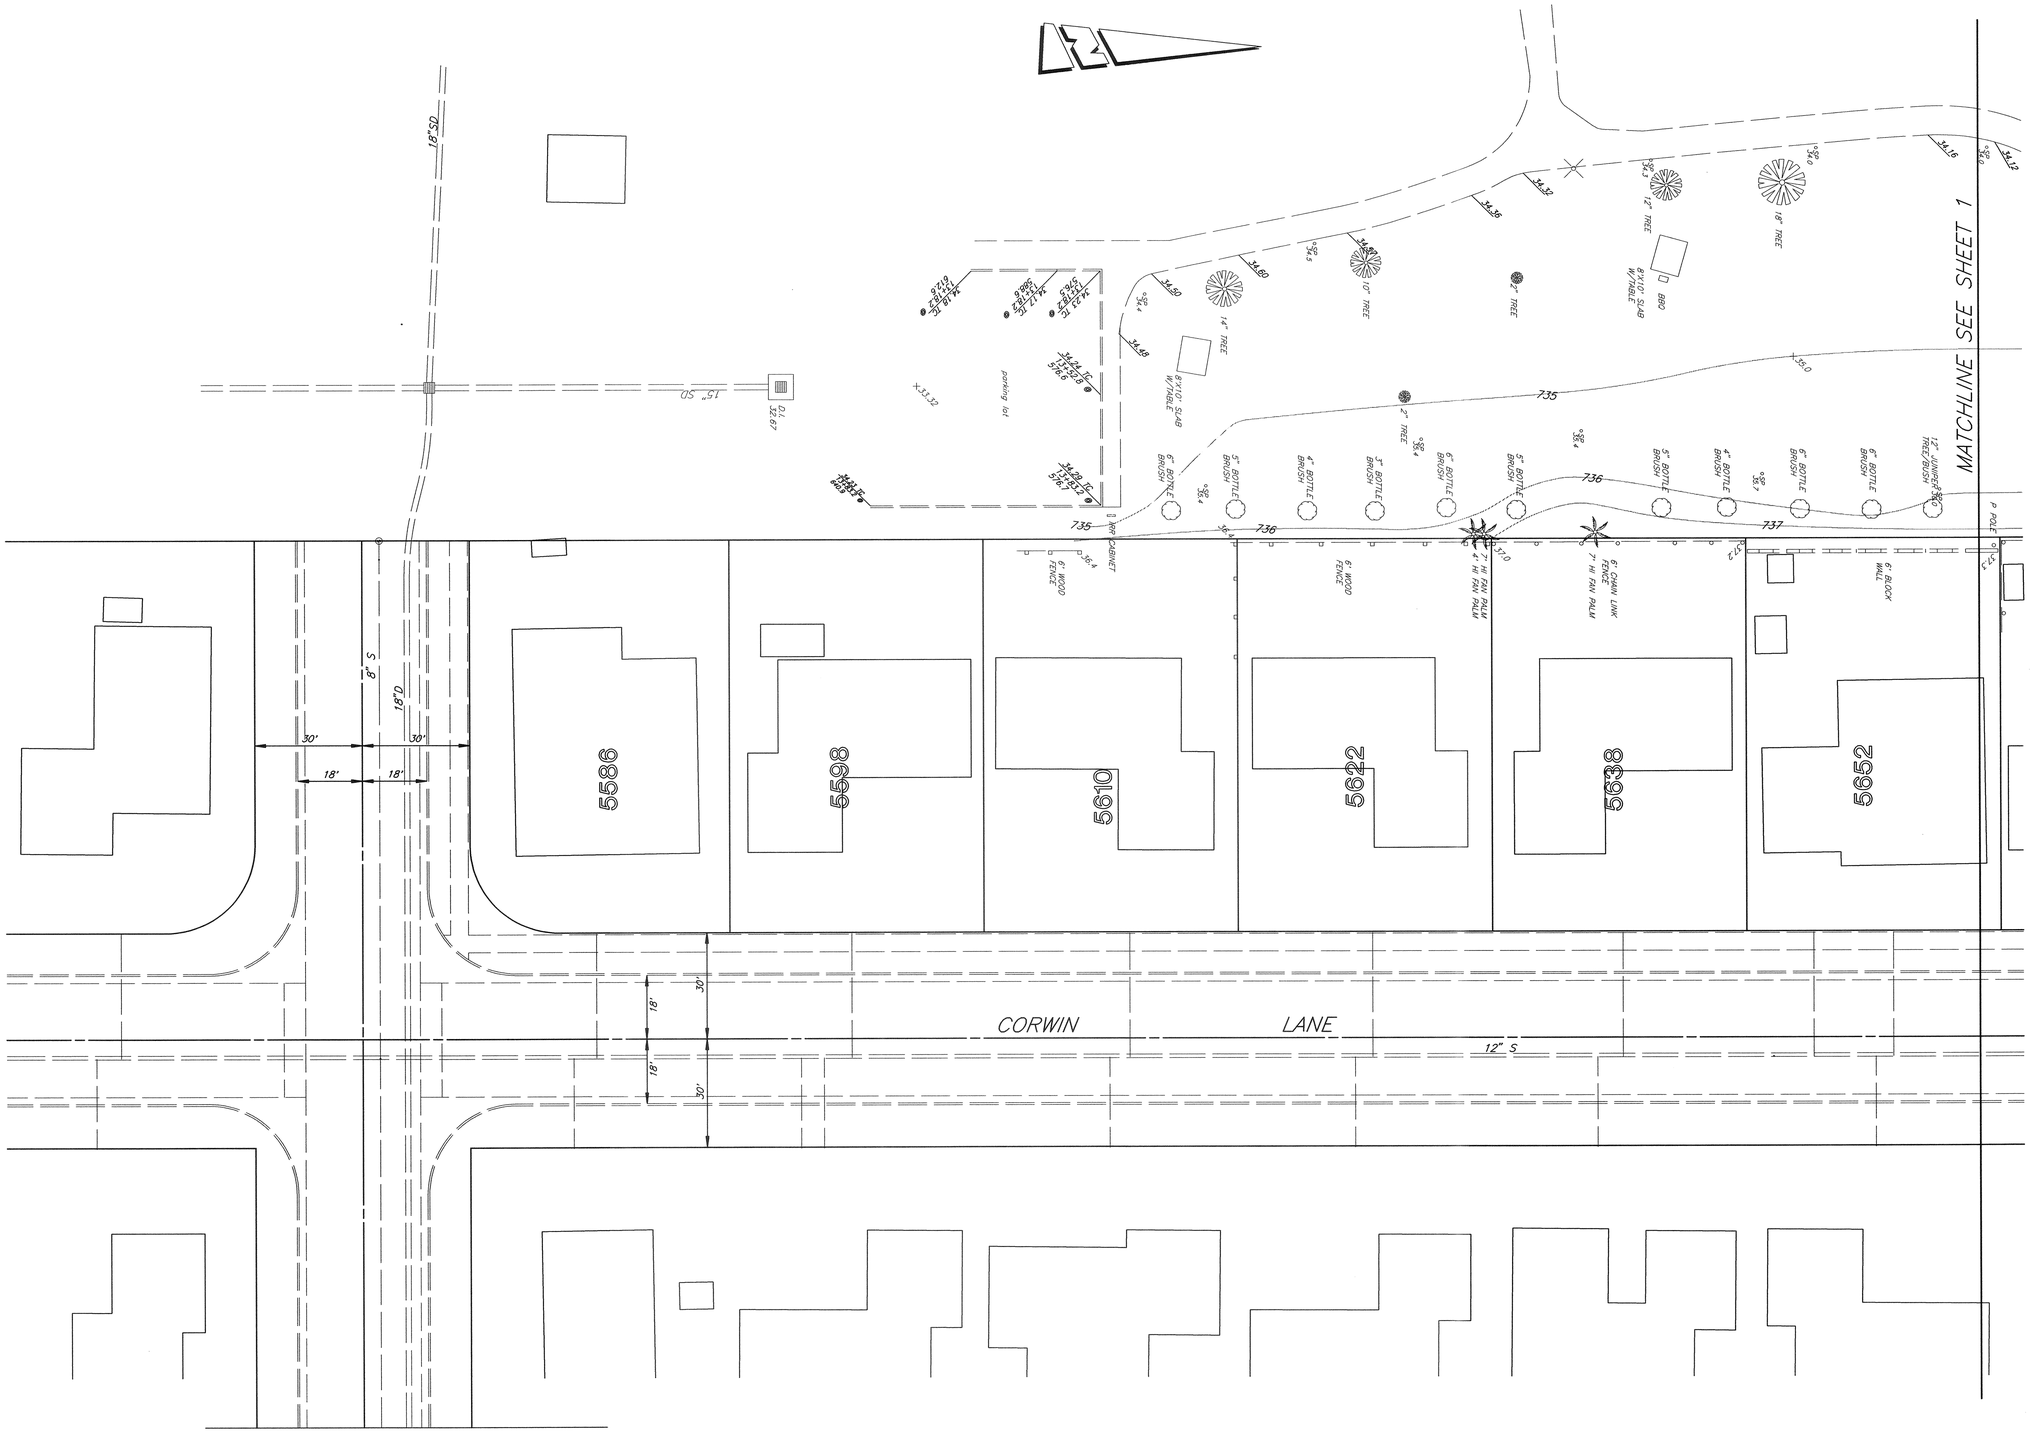


| | | | |
|---|---|---|---|
| MARK | REVISIONS | APPR. | DATE |

DESIGNED BY _____ DRAWN BY CURT CHECKED BY _____

CITY OF RIVERSIDE, CALIFORNIA
PUBLIC WORKS DEPARTMENT

| APPROVED BY | BY | DATE |
|---|---|---|
| DEPUTY P.W. DIRECTOR | | |
| PRINCIPAL ENGINEER | | |
| CHIEF P.W. INSPECTOR | | |
| STREET SERVICES | | |
| SURVEYOR | | |
| TRAFFIC DIVISION | | |
| PARKS DEPARTMENT | | |

APPROVED BY _____
PUBLIC WORKS DIRECTOR
DATE _____

BRYANT PARK
TOPO

HORIZ. SCALE: 1" = 20'

ACCT. NO. 000-000000-000000-00000

R-0000

SHEET 2 OF 2