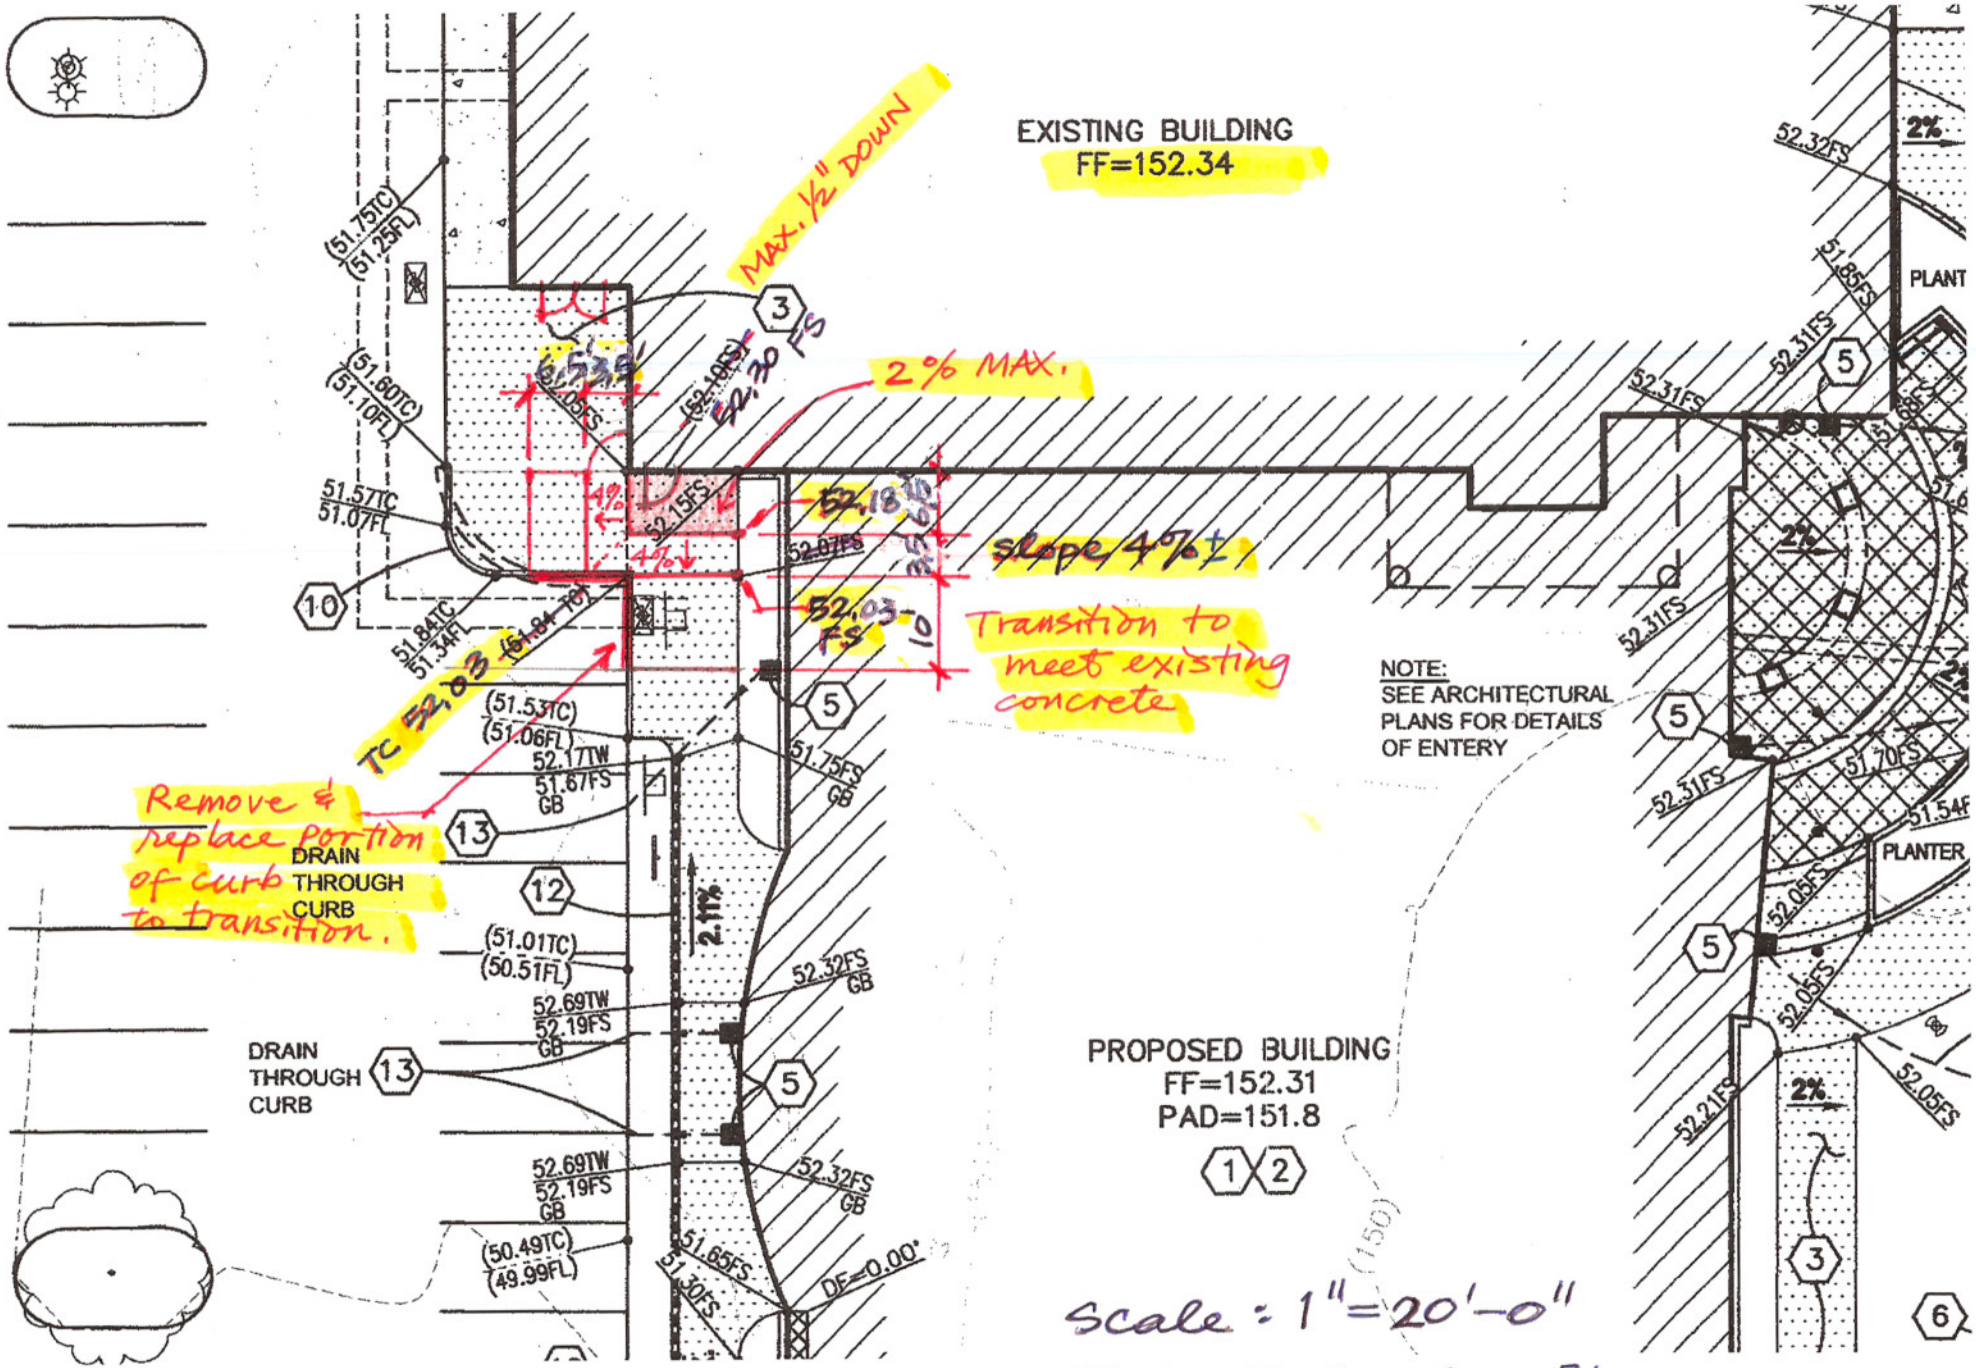
EXISTING BUILDING
FF=152.34
MAX. ½" DOWN
2% MAX.
slope 4%±
Transition to meet existing concrete
Remove & replace portion of curb to transition.
TC 52.03
NOTE:
SEE ARCHITECTURAL PLANS FOR DETAILS OF ENTERY
PROPOSED BUILDING
FF=152.31
PAD=151.8
DRAIN THROUGH CURB
PLANTER
Scale: 1"=20'-0"
July 15, 2008 EL