Drwng. No.	Sheet No.	Total Sheets	Field Books
1409	1	3	314, 315 & 316
Drawn	Checked	Approved	
D.M. Allen 1-25-36	M.M. Reynolds 1-6-36		

CITY OF RIVERSIDE
ENGINEERING DEPARTMENT

PLAN AND PROFILE OF

PROPOSED RUBIDOUX OUTFALL SEWER

FROM

BOY SCOUTS CAMP

TO

MAIN OUTFALL IN TEQUESQUITE AVENUE

SCALES PLAN: 1" = 200'
PROFILE: HOR. 1" = 200' VERT. 1" = 6'

APPROVED [signature] CITY ENGINEER

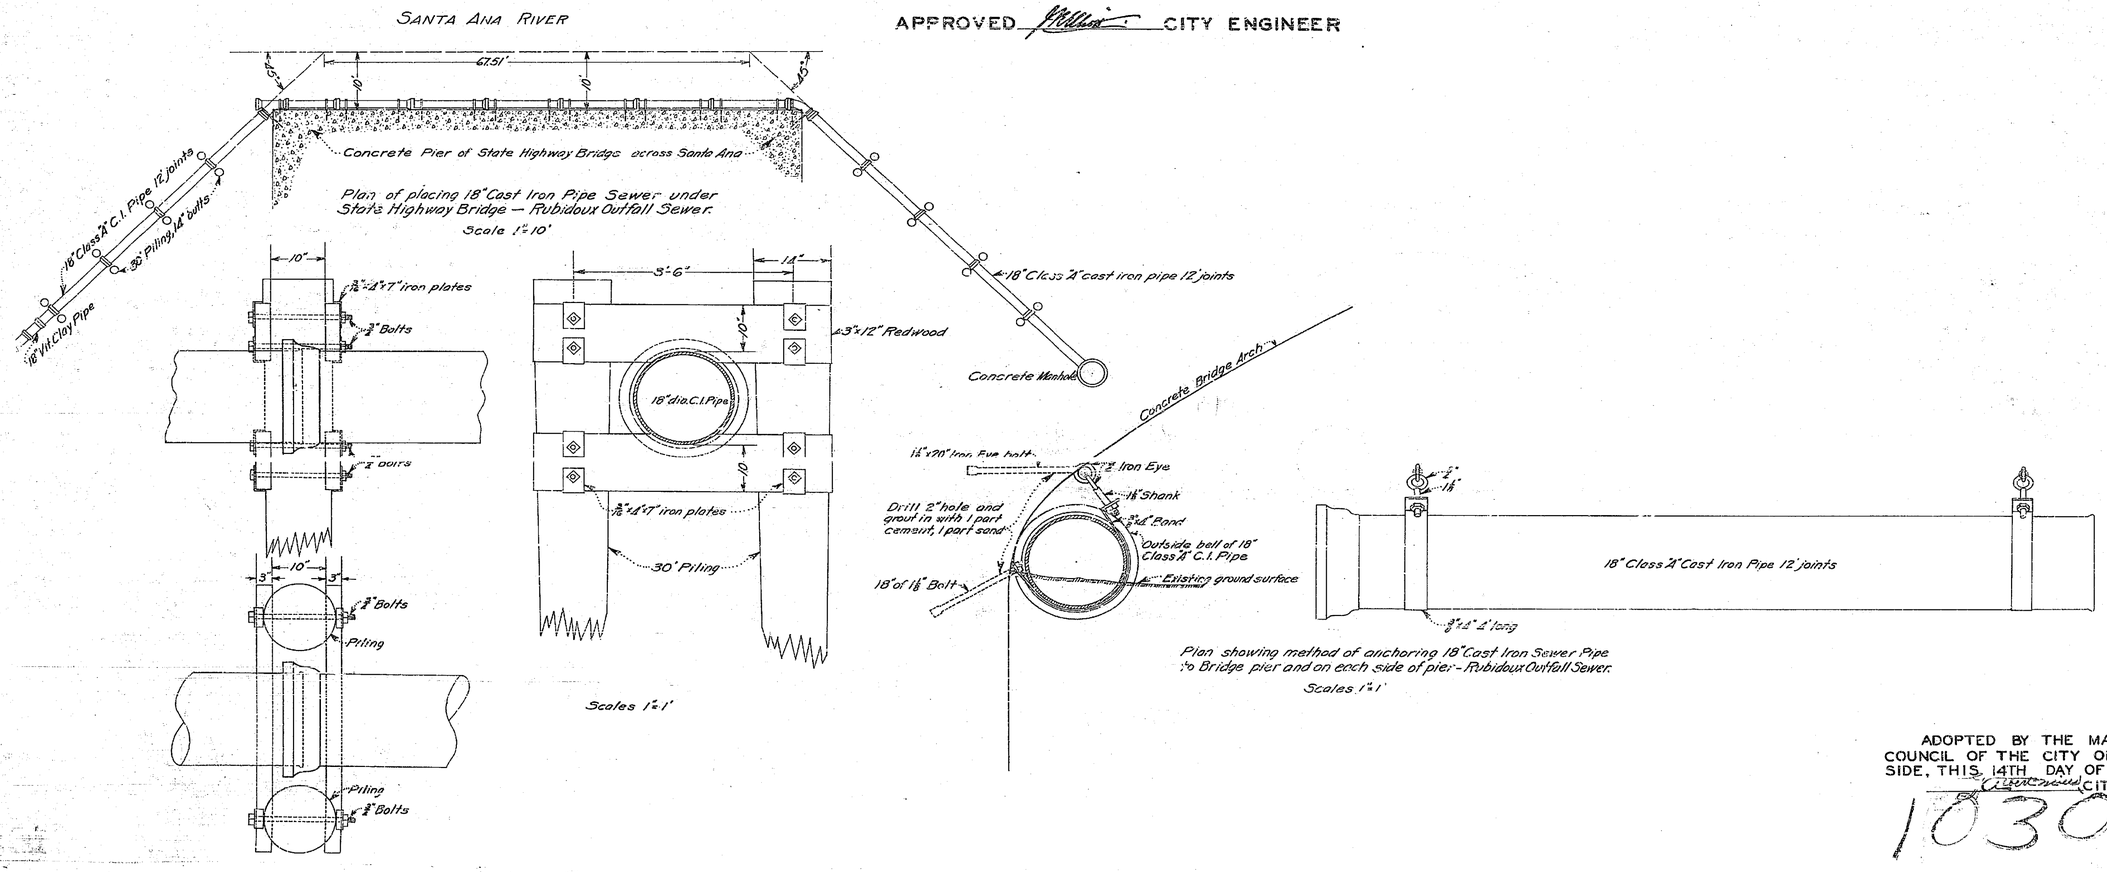

ADOPTED BY THE MAYOR AND COUNCIL OF THE CITY OF RIVERSIDE, THIS 14TH DAY OF JAN. 1936
[signature] CITY CLERK

1030C

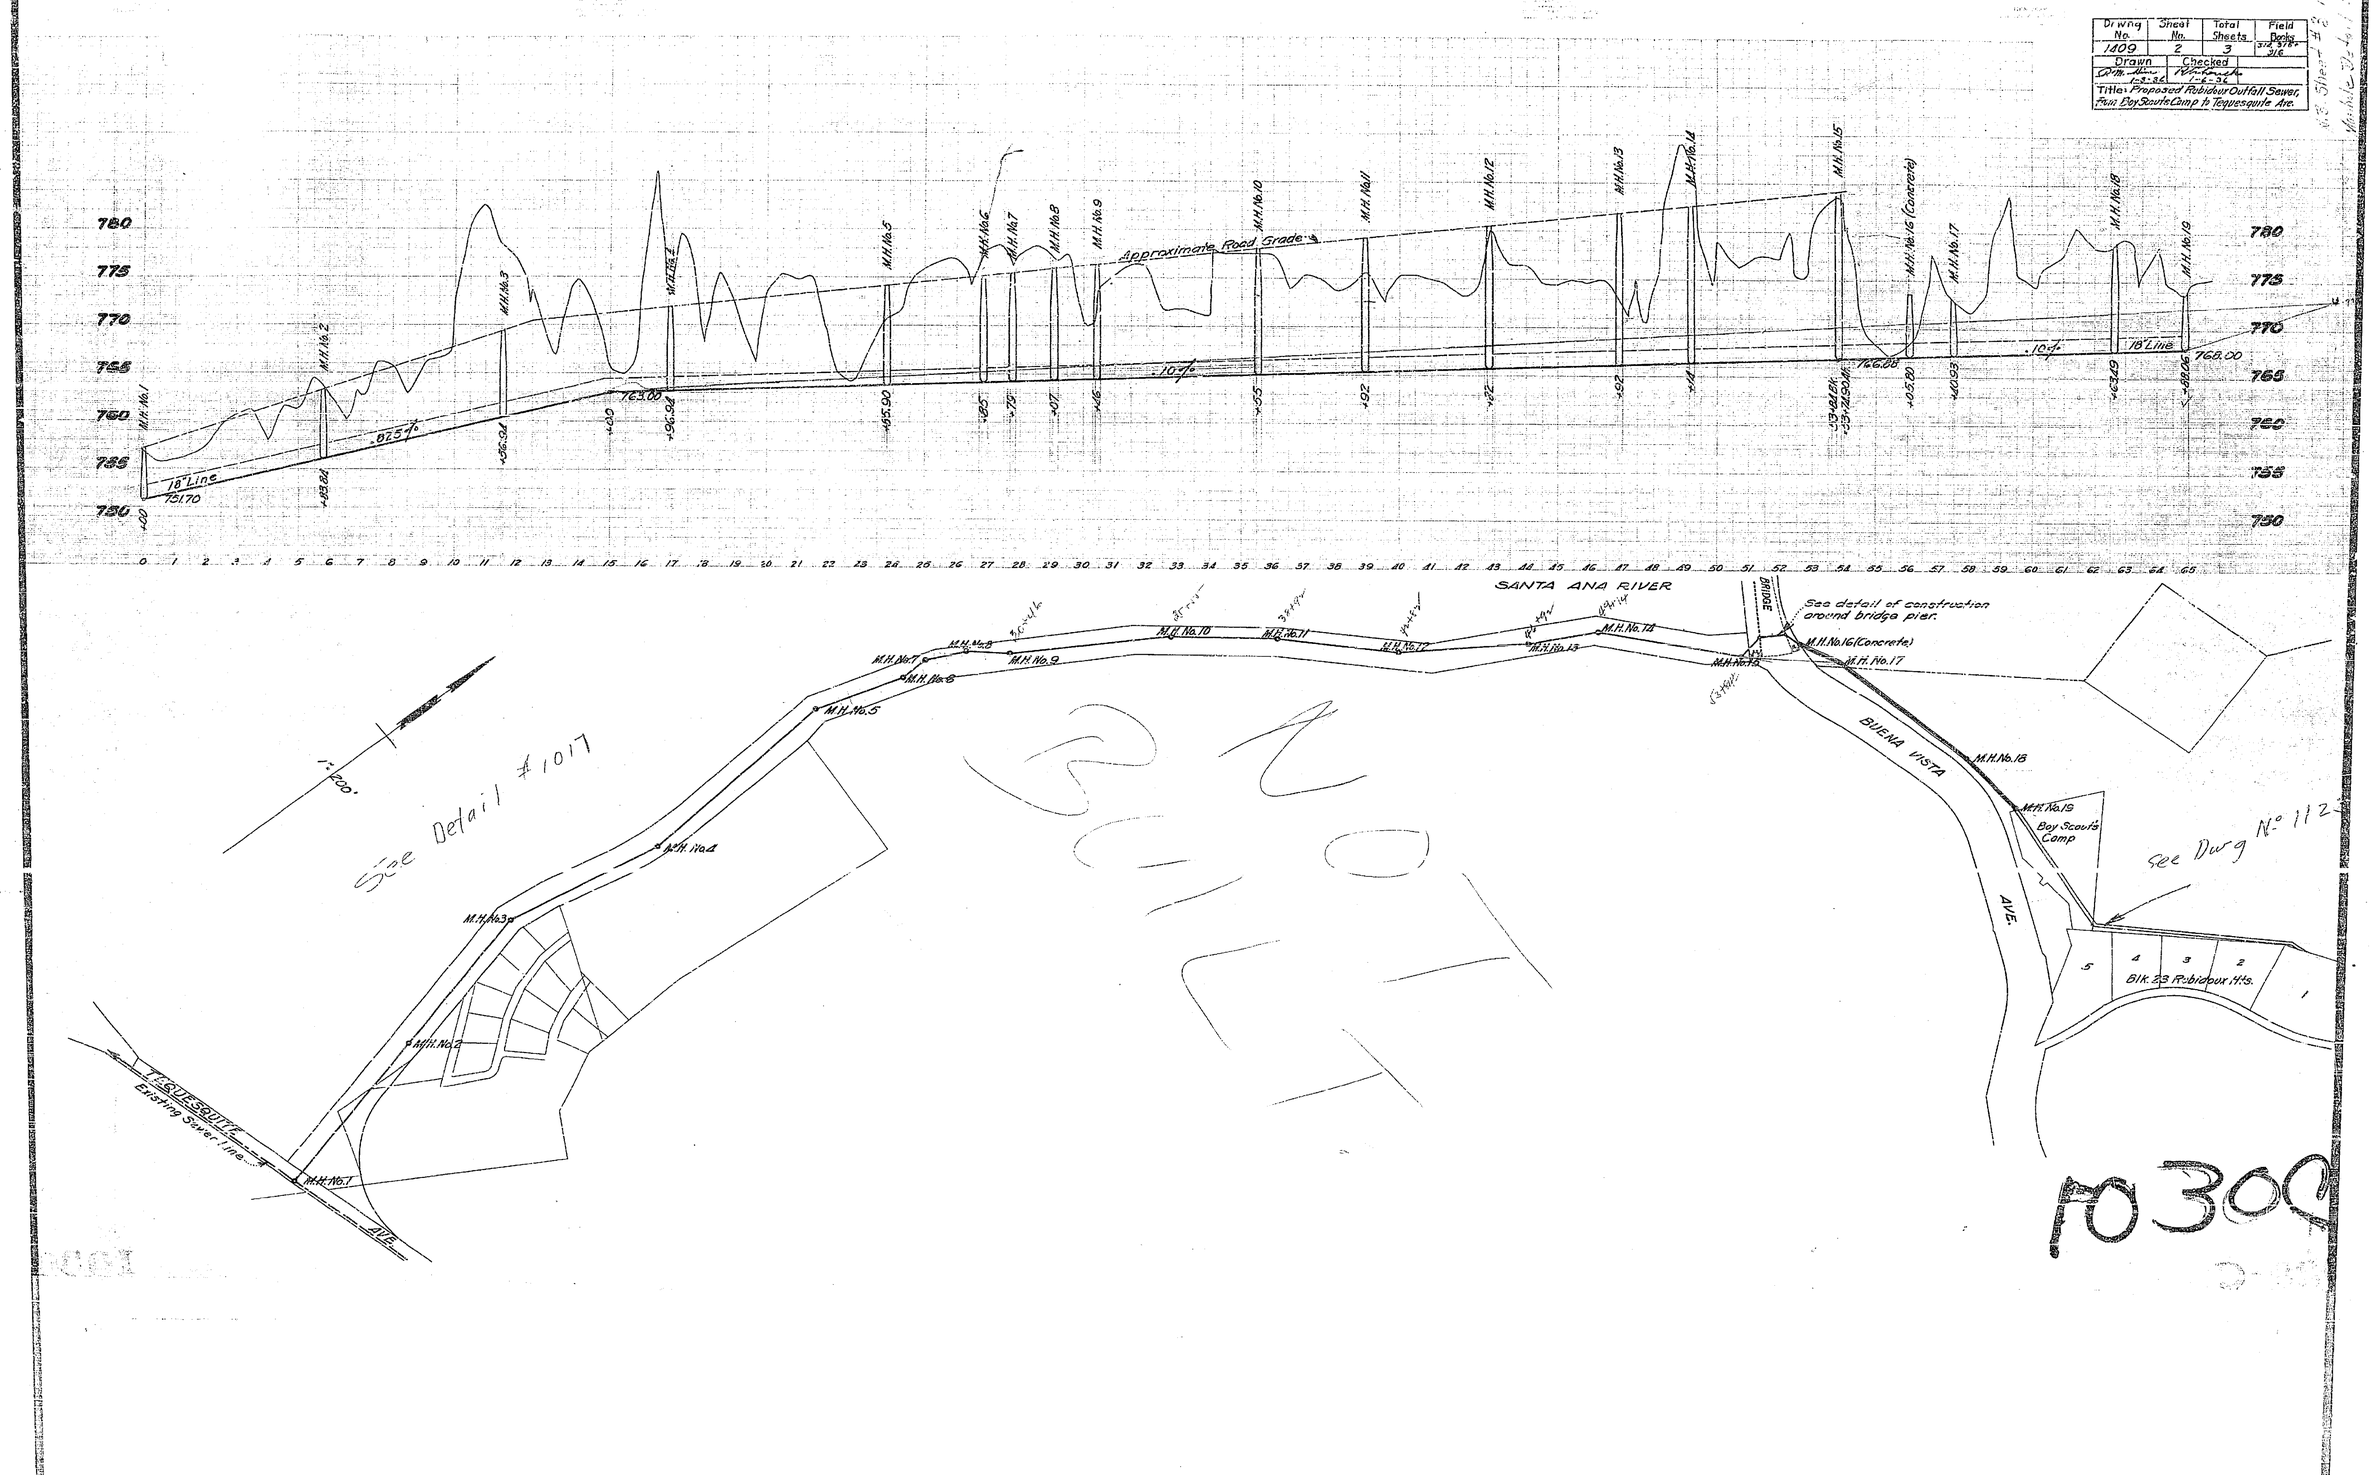

Drwng No. 1409
Sheet No. 2
Total Sheets 3
Field Books 314, 318, 316
Drawn
Checked
1-3-36
1-6-36
Title: Proposed Rubidoux Outfall Sewer, From Boy Scouts Camp to Tequesquite Ave.
Approximate Road Grade
18" Line
.10%
.82.5%
SANTA ANA RIVER
BRIDGE
See detail of construction around bridge pier.
BUENA VISTA AVE.
Boy Scout's Camp
Blk. 23 Rubidoux Hts.
TEQUESQUITE AVE.
Existing Sewer Line
See Detail #1017
See Dwg No. 112
NOT BUILT
10300

MISSING