GENERAL PLAN

WEST ENTRANCE PARK

CITY OF RIVERSIDE - PARK & REC. DEPT.

4-26-61

SCALE - 1" = 50'0"

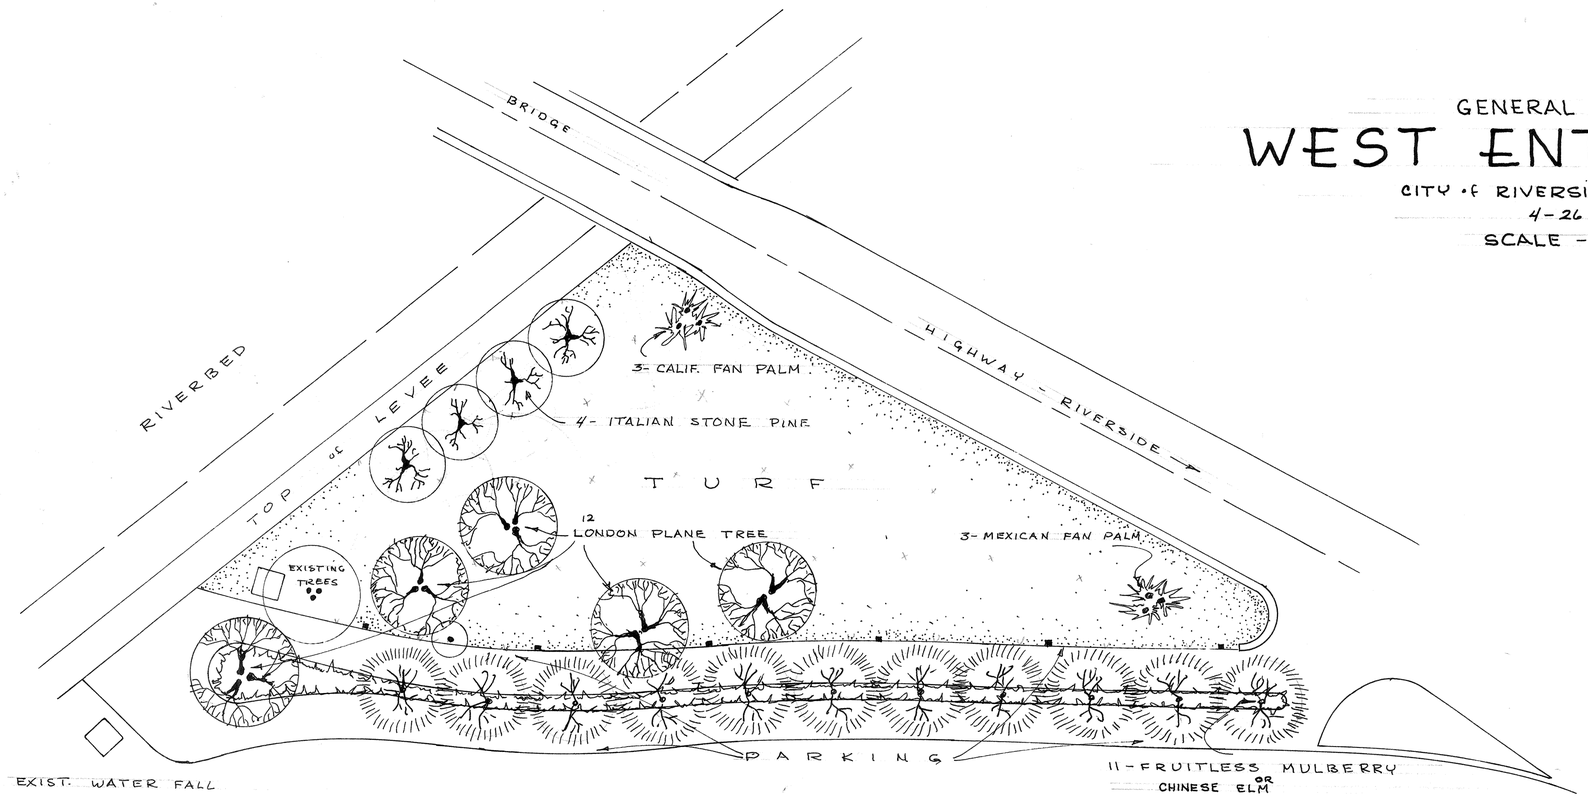

P-108-1