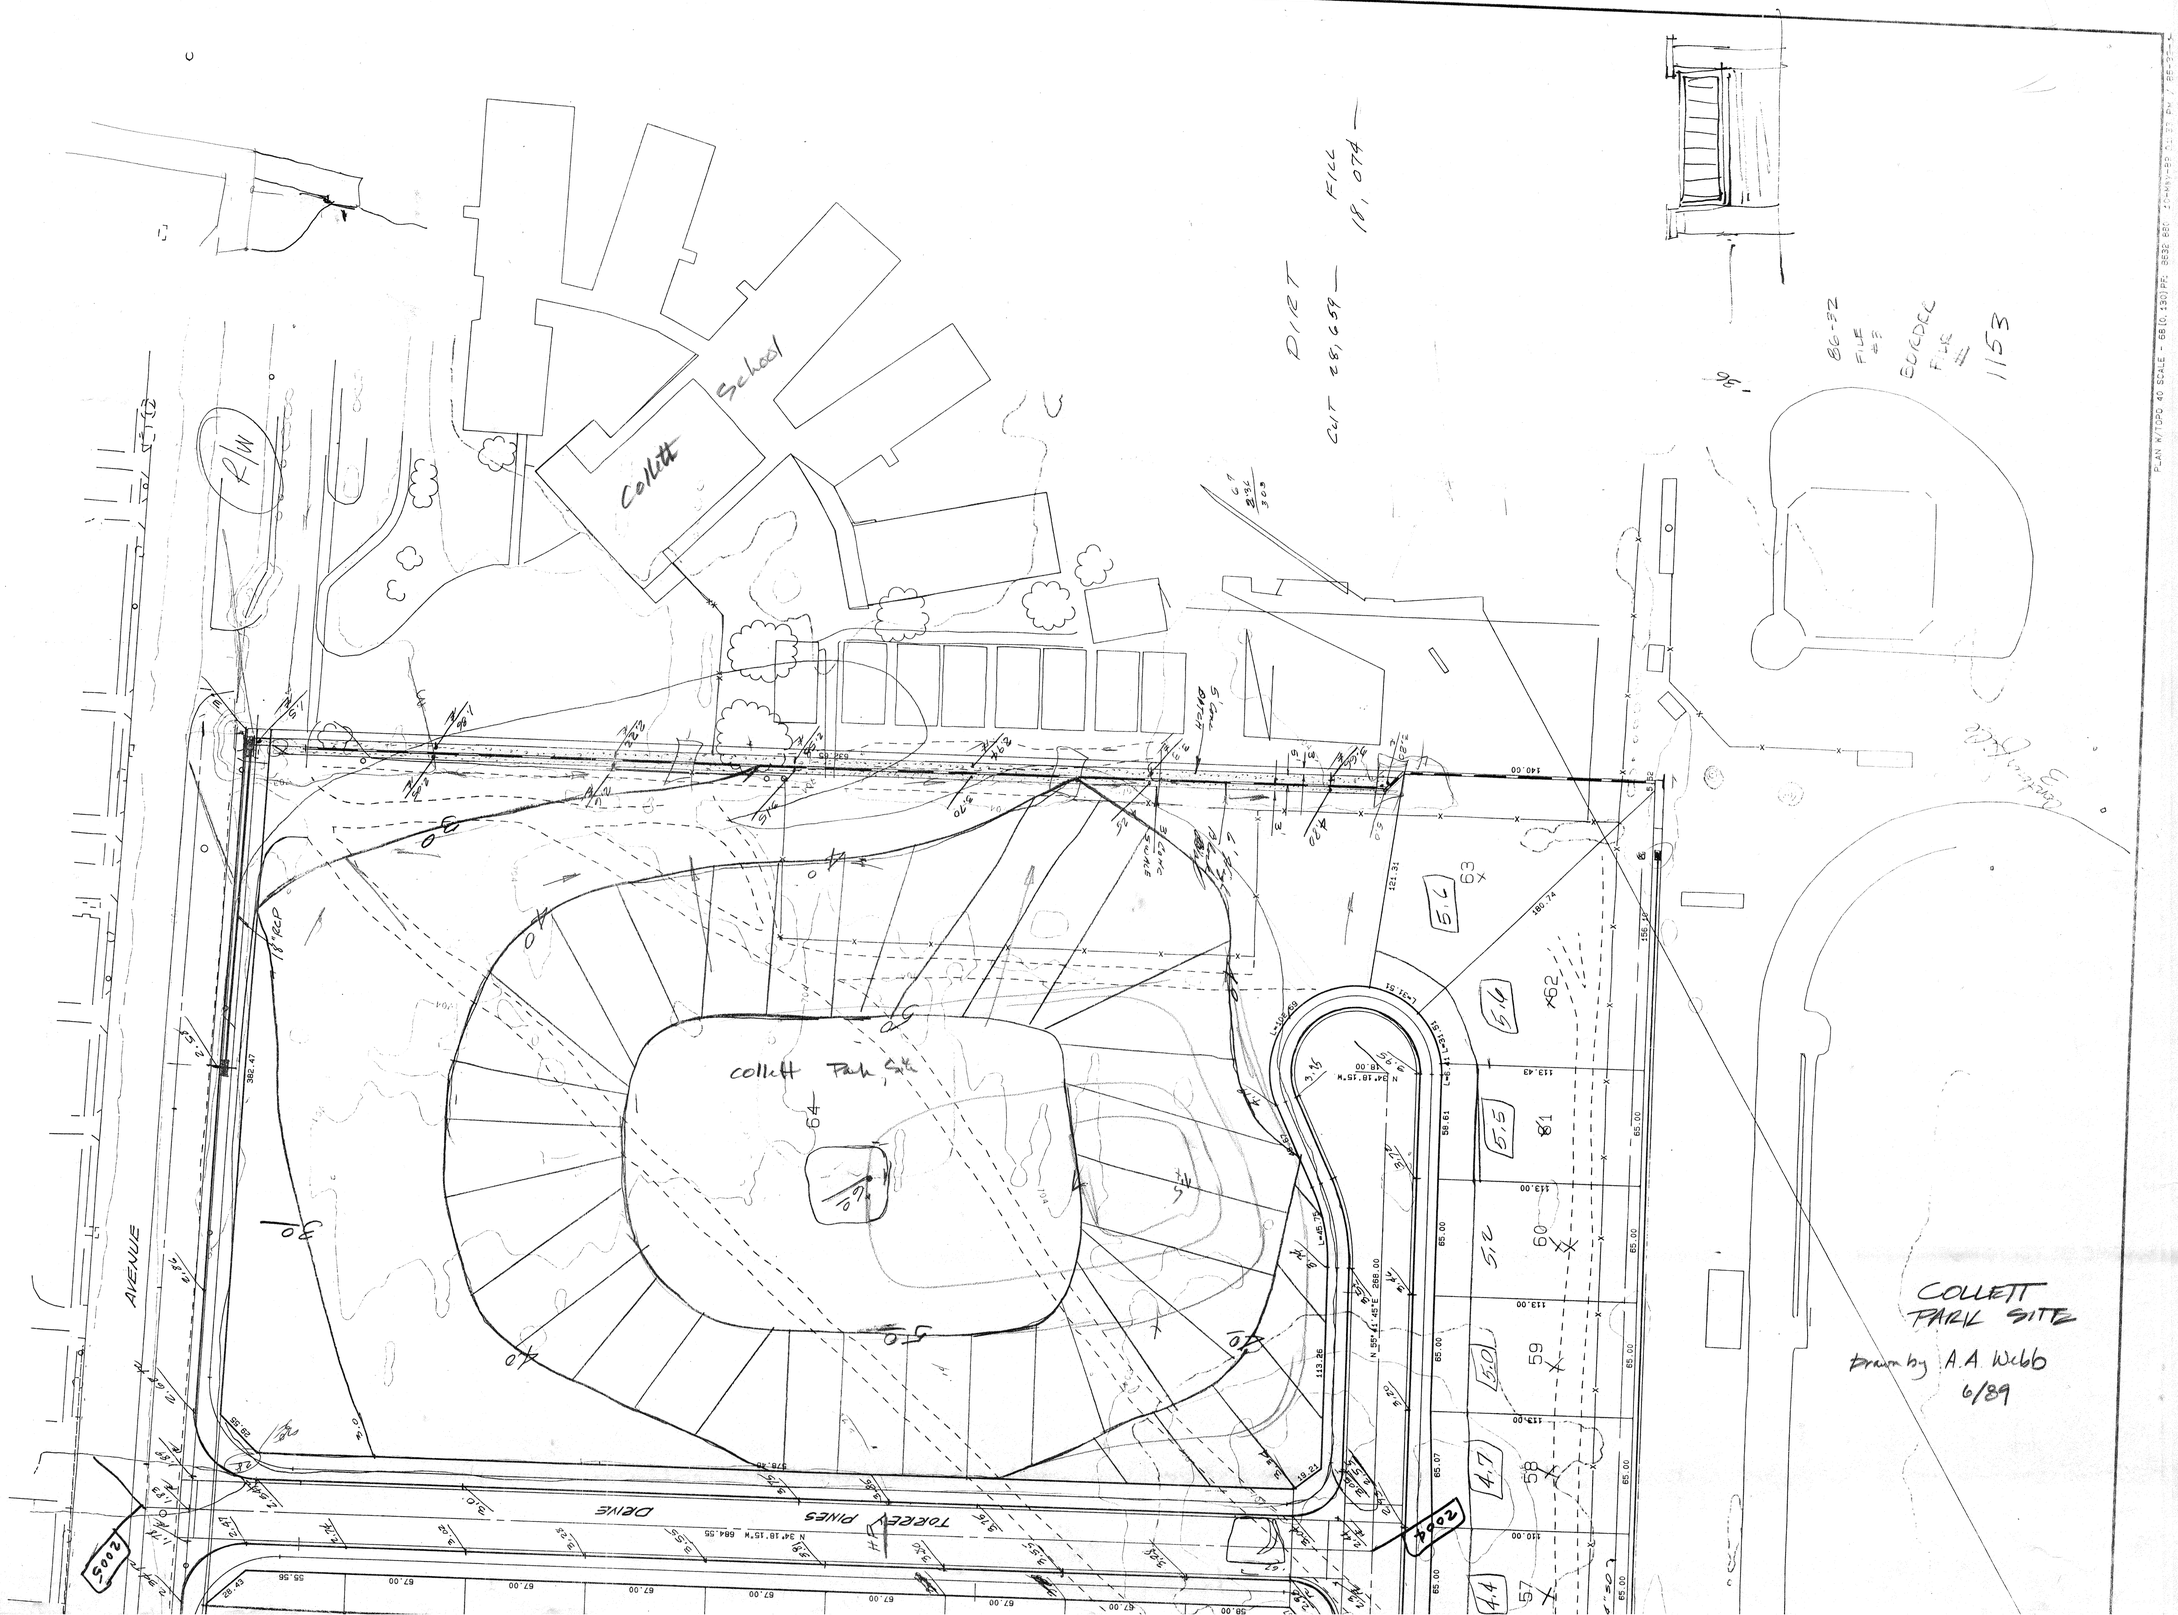

Collett School
DIRT
CUT 28,659
FILL
18,074
86-32
FILE
#3
BORDER
FILE
#
1153
Collett Park Site
AVENUE
TORREY PINES DRIVE
COLLETT
PARK SITE
Drawn by A.A. Webb
6/89