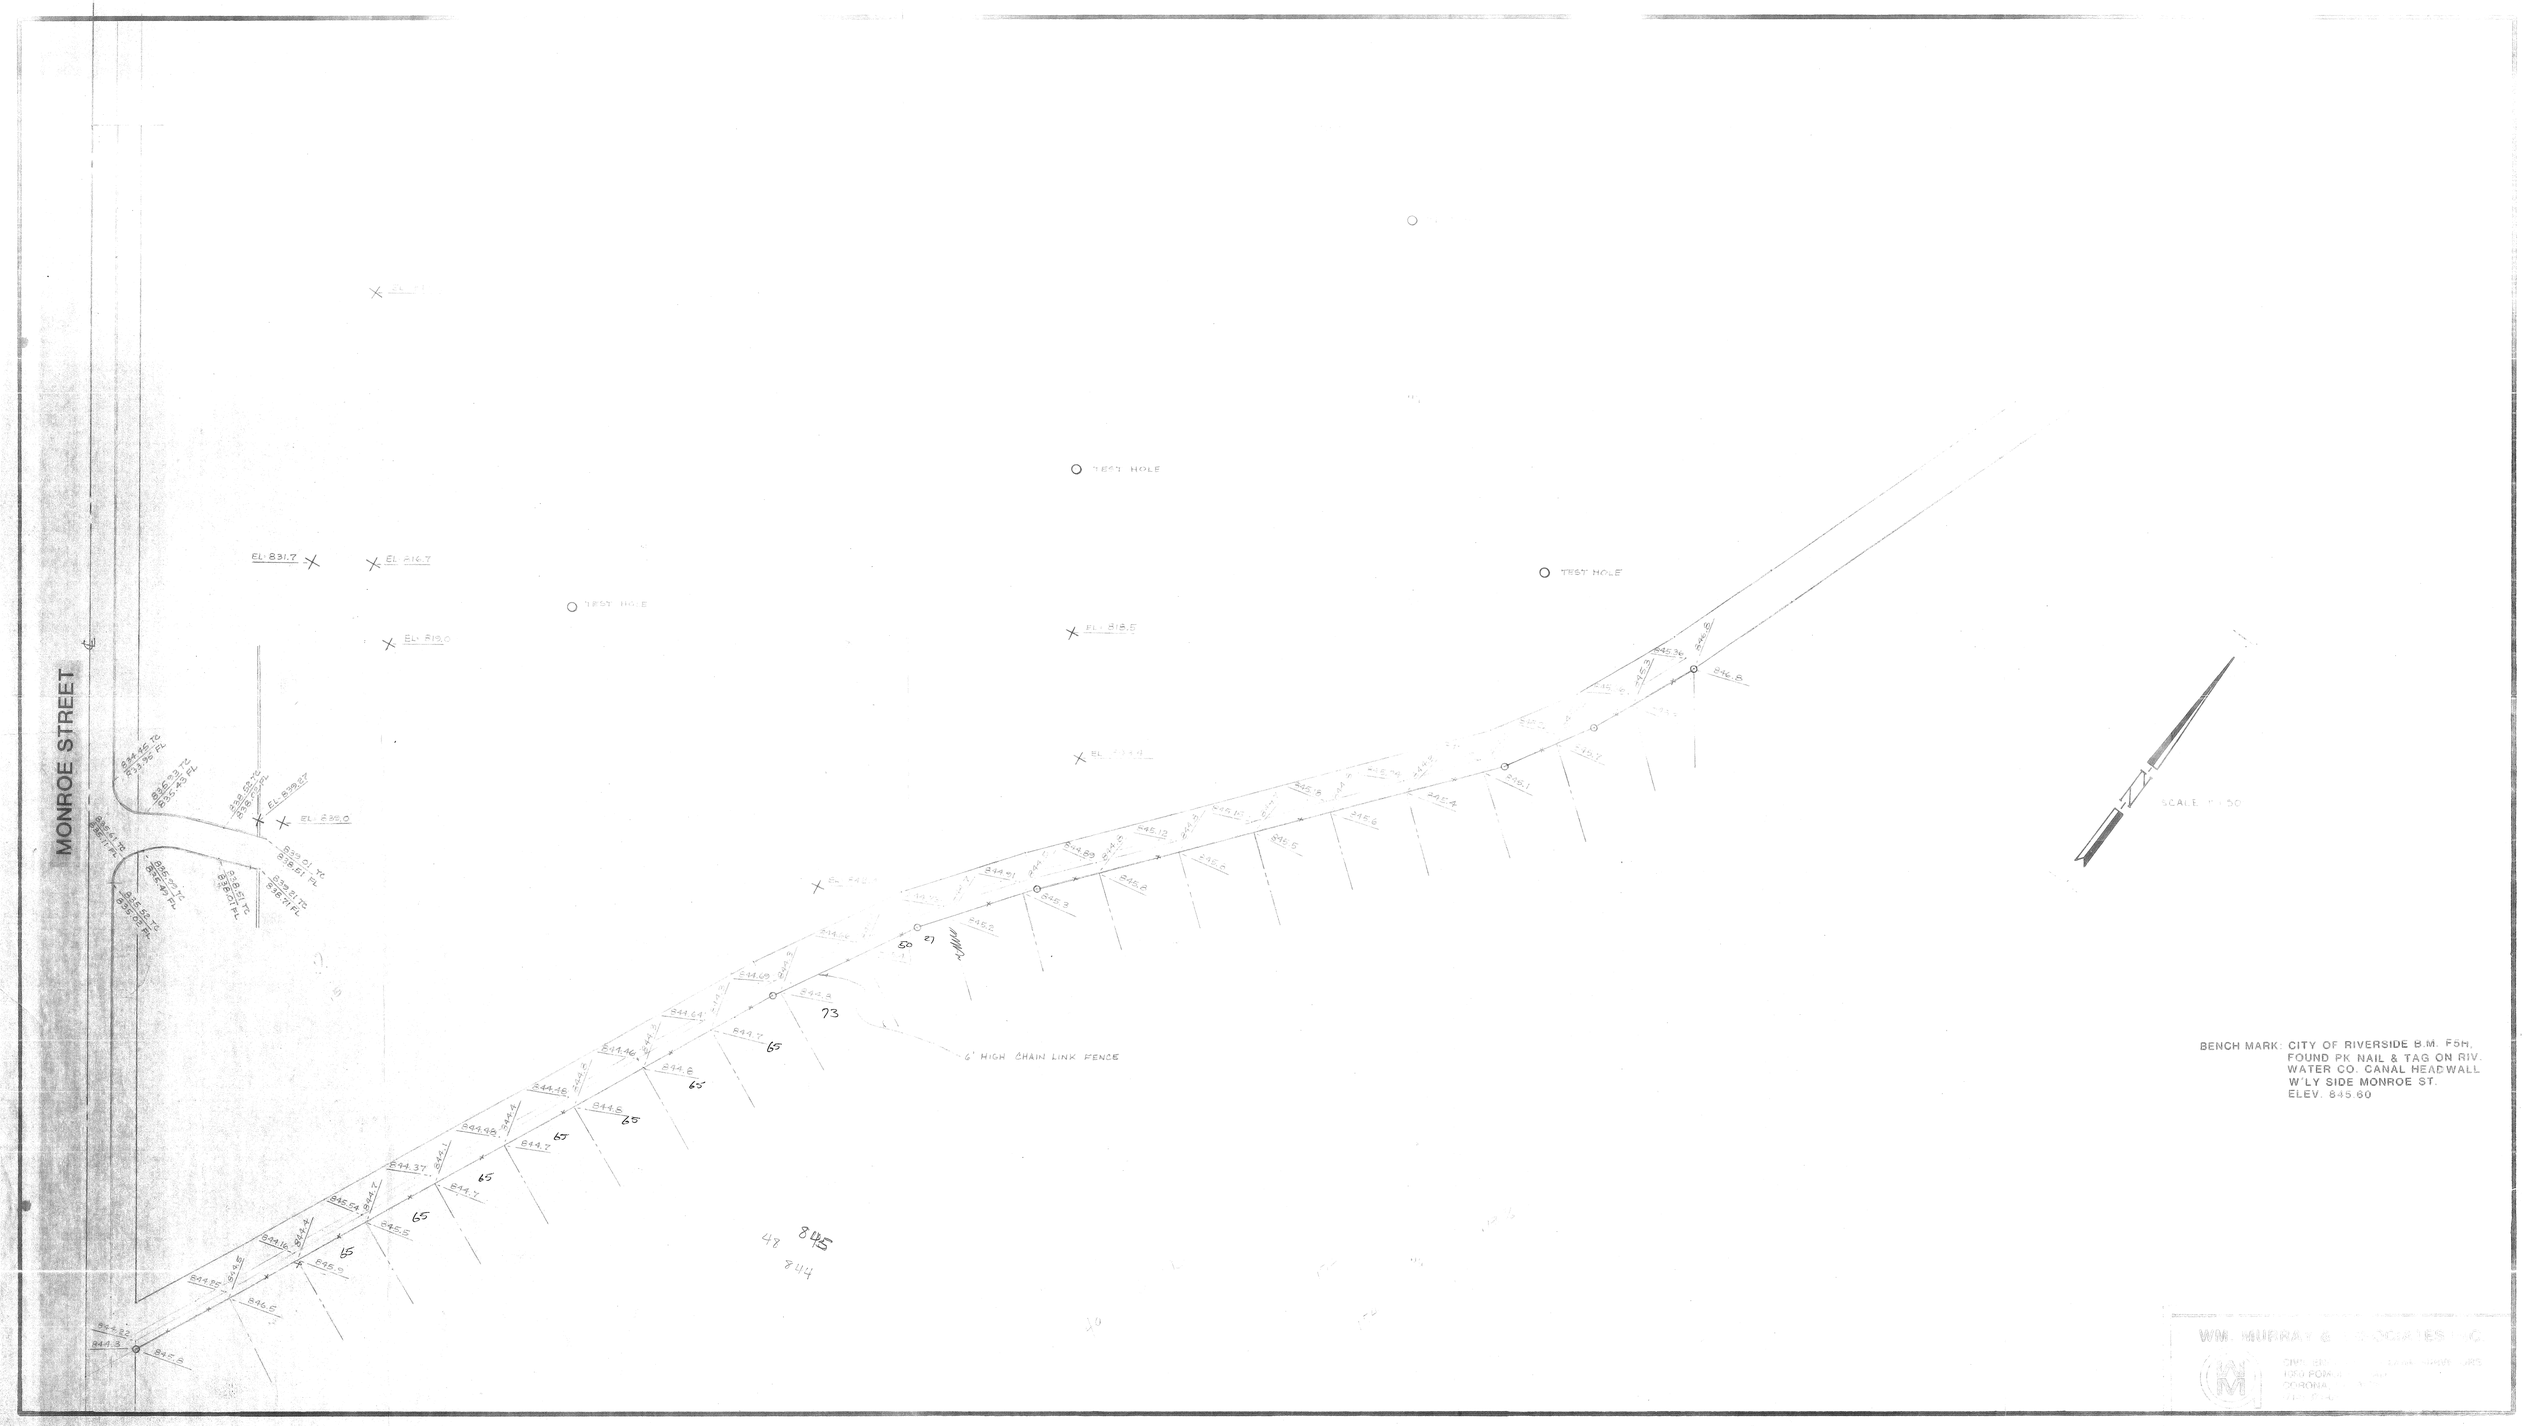
MONROE STREET
℄
EL. 831.7
EL. 816.7
EL. 819.0
EL. 818.5
EL. 829.0
TEST HOLE
TEST HOLE
TEST HOLE
6' HIGH CHAIN LINK FENCE
SCALE 1" = 50'
BENCH MARK: CITY OF RIVERSIDE B.M. F5H.
FOUND PK NAIL & TAG ON RIV.
WATER CO. CANAL HEADWALL
W'LY SIDE MONROE ST.
ELEV. 845.60