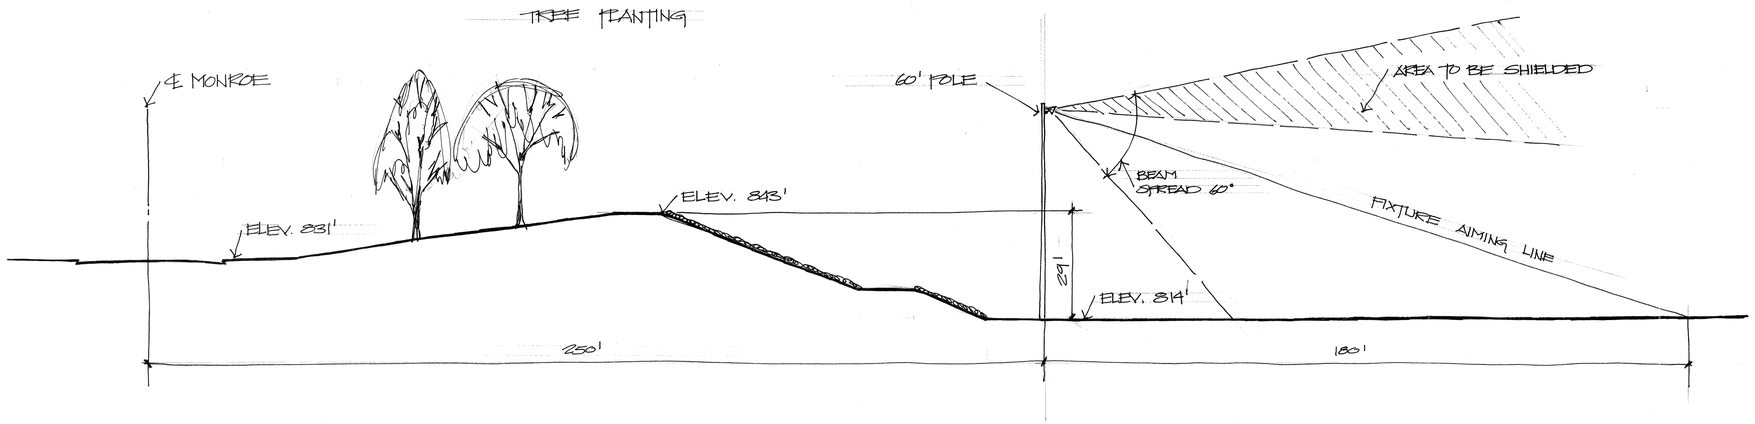

SECTION "A-A" SCALE: 1" = 20'-0"

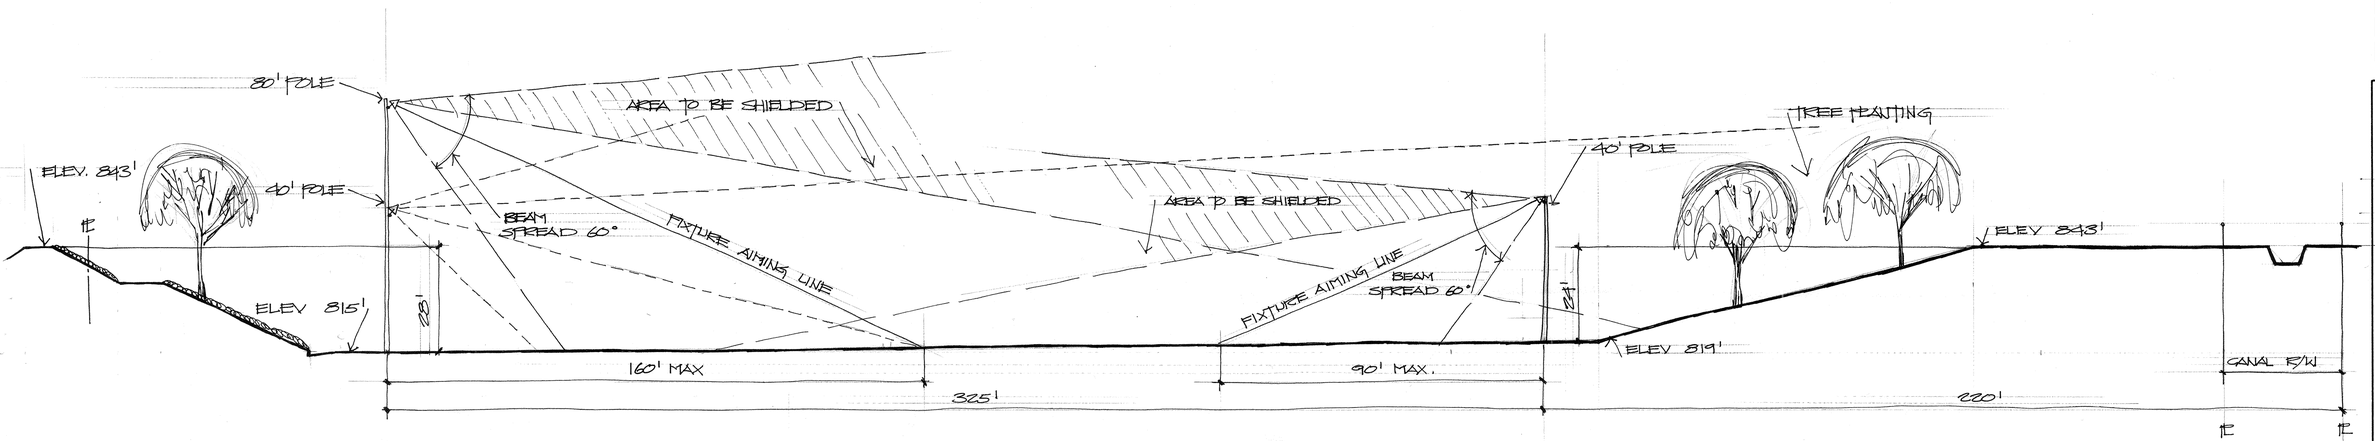

SECTION "B-B" SCALE: 1" = 20'-0"

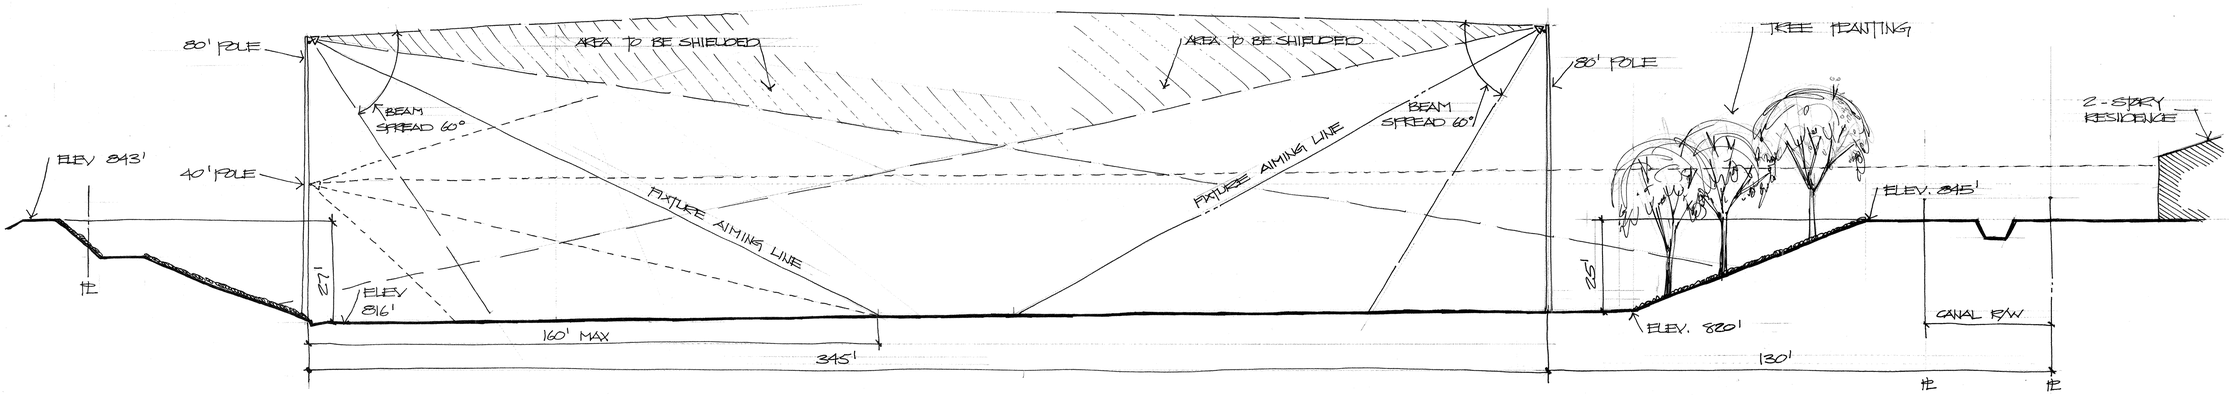

SECTION "C-C" SCALE: 1" = 20'-0"

HEIMBERGER·HIRSCH
Landscape Architects·Site & Development Planners
515 W. Commonwealth Ave. Suite 205
Fullerton, Ca. 92632 714·773·0973
ASLA

Project;

MONROE PARK
CITY OF RIVERSIDE
PARKS & RECREATION DEPT.

Date;
Design; HEIMBERGER
Job No;

Description;
SECTIONS

Sheet

of