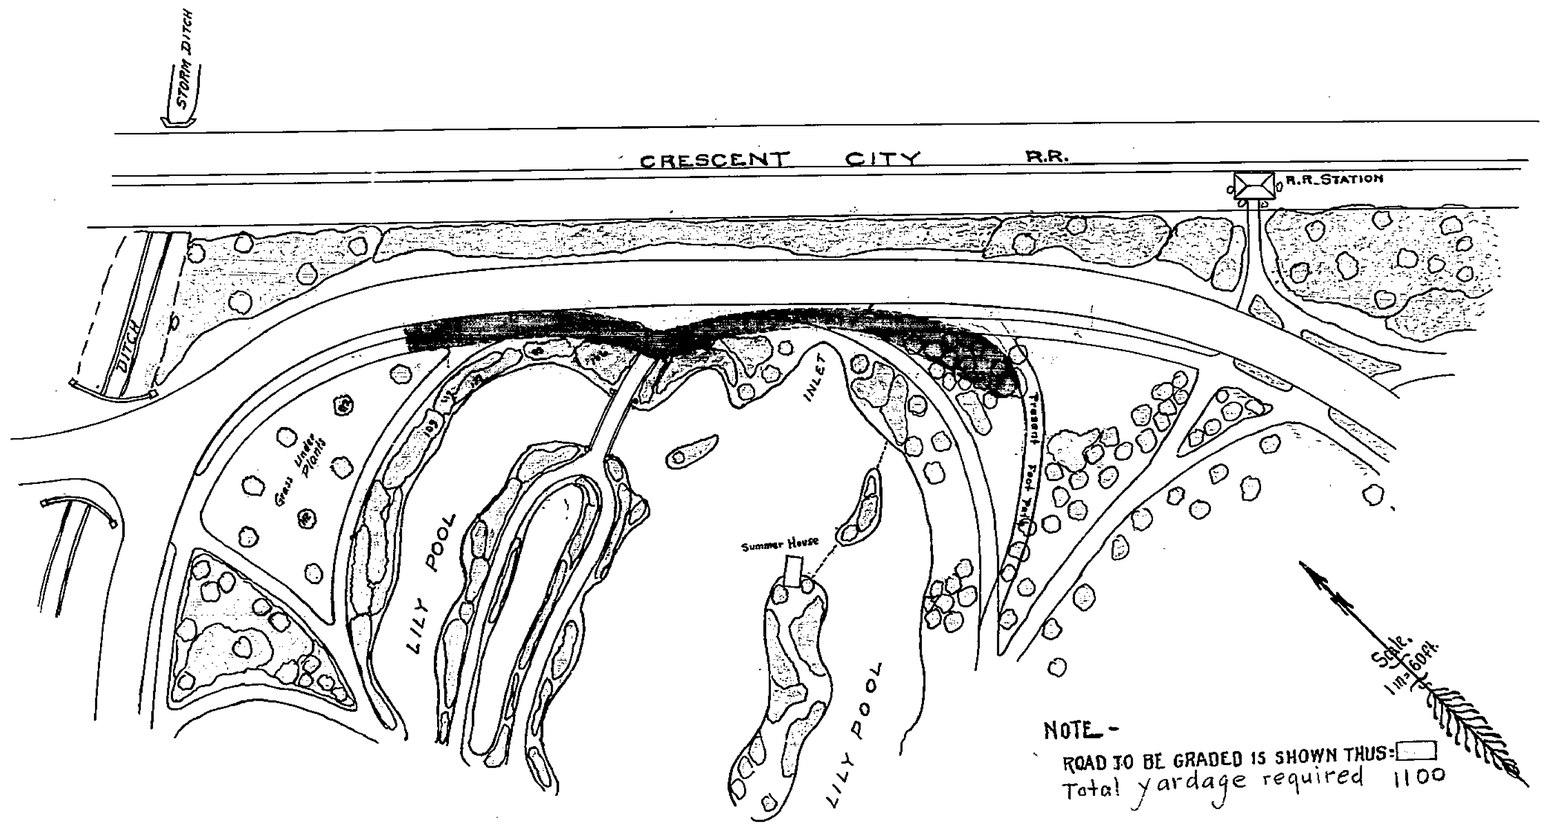
STORM DITCH
CRESCENT CITY R.R.
R.R. STATION
DITCH
INLET
Grass under plants
LILY POOL
Summer House
LILY POOL
Scale. 1 in = 60 ft.
NOTE -
ROAD TO BE GRADED IS SHOWN THUS:
Total yardage required 1100

145