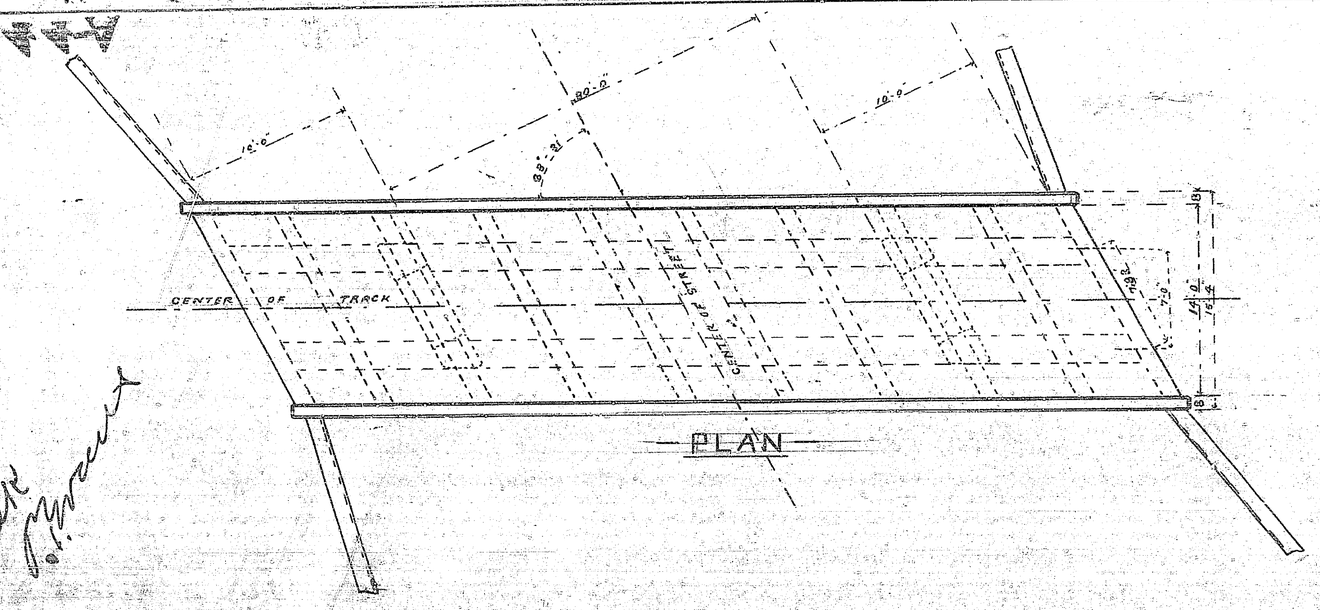

PLAN

PLAN
OF
NORTH ALMOND ST.
BRIDGE
RIVERSIDE CALIF.
R.R.S.F. R.R.Co.
DEC. 1915.
SCALE 1 INCH = 5 FEET.

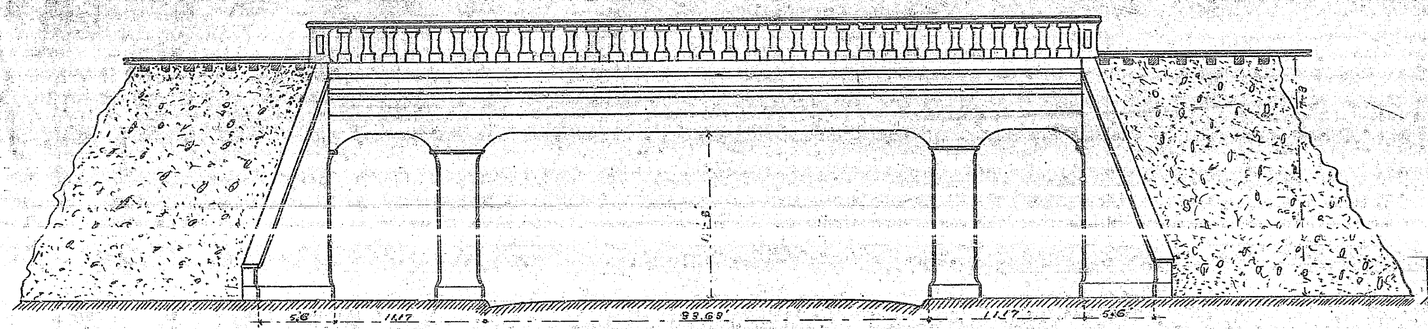

ELEVATION

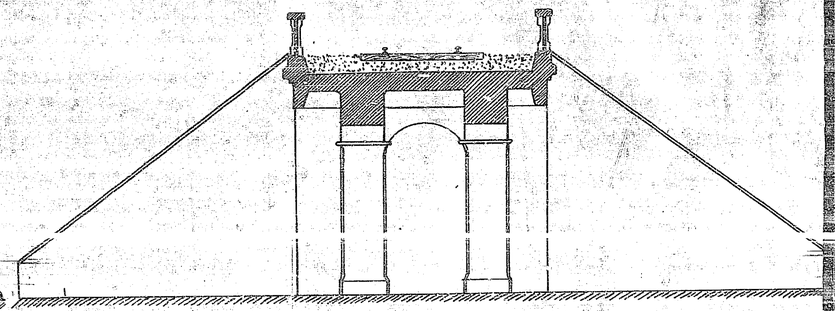

SECTION

Approved by the Mayor and Common Council of the City of Riverside Calif, Dec. 21, 1915.
Attest [signature]
City Clerk

Approved by the Riverside City Planning Commision the 15th day of December, 1915.
M. J. Quinn
Secretary.

544 A

MATERIAL IN WING WALLS

4	35# RAILS	20-6"
4	" "	19-6
4	" "	18-6
4	" "	13-6
4	" "	18-0
4	" "	17-0
4	" "	16-0
4	" "	14-6
4	" "	13-0
4	" "	11-6
4	" "	10-0
4	" "	8-6
4	" "	7-0
4	" "	5-0
208	1/2" RODS	7-0
520	" "	9-0
60	" "	16-0
64	" "	16-0

MATERIAL IN ABUTMENTS

12	60# RAILS	21-0
12	35# "	8-0
48	1/2" RODS	18-0

MATERIAL IN COLUMNS

16	35# RAILS	16-0
4	" "	6-9
4	" "	19-0

MATERIAL IN MAIN GIRDERS

10	60# RAILS	30-0 } SPLICED
20	" "	12-0 }
20	16# "	9-0 BENT
360	1/4" STIRRUPS	6-0 " TO SPACE
60	1/2" RODS	14-0
12	35# RAILS	9-0

MATERIAL IN CROSS GIRDERS

16	85# RAILS	16-8
128	1/2" STIRRUPS	

MATERIAL IN FLOOR SLAB

80	1/2" RODS	24'-0"
40	" "	10-0

MATERIAL IN FENCE

52	1/2" RODS	6'-0"
48	1/4" "	16-6

MATERIAL FOR 205 CU. YDS. CONCRETE

1250 SACKS CEMENT
90 YDS. SAND
180 " ROCK

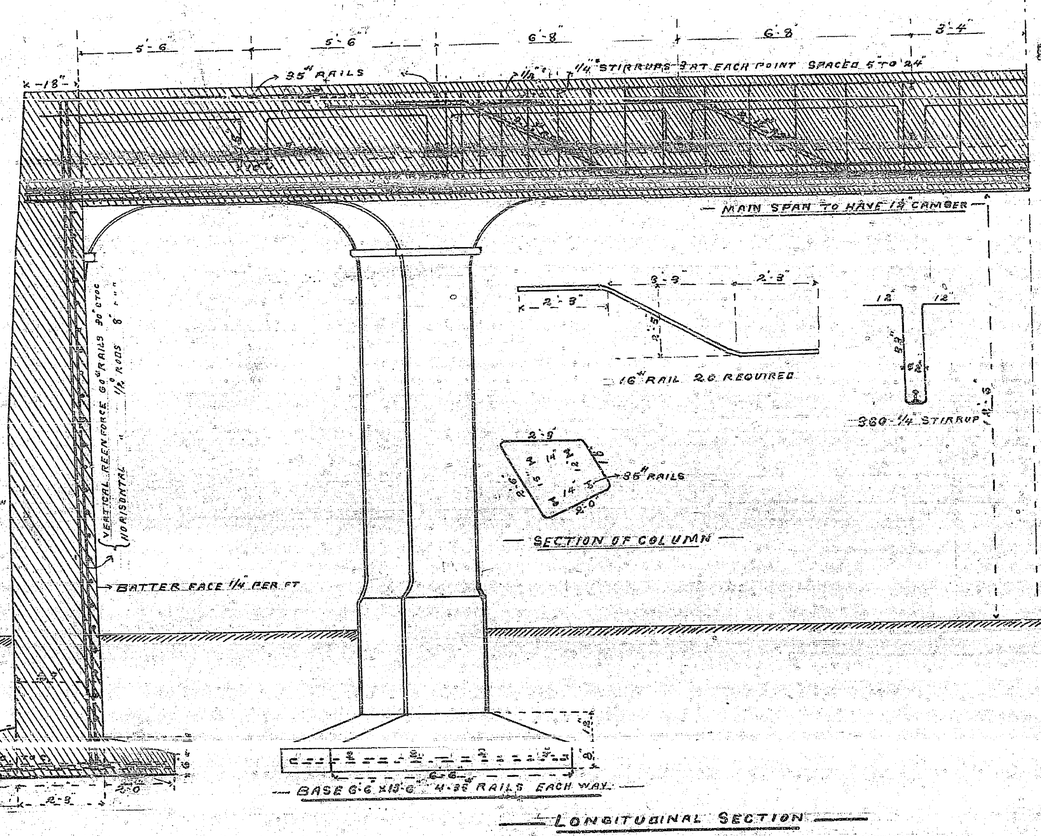

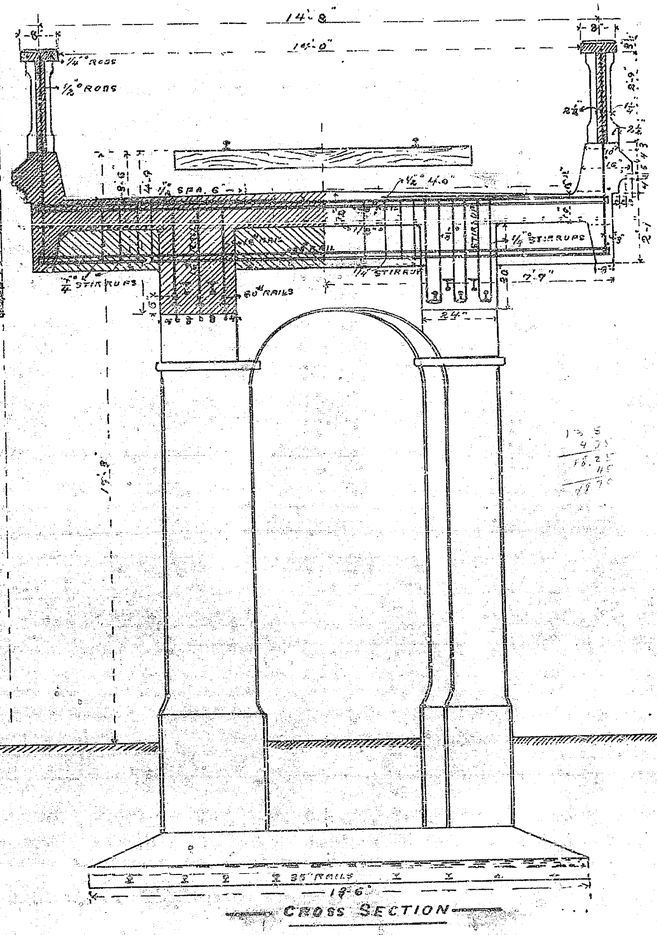

Approved by the Mayor and Common Council of the City of Riverside Calif. Dec. 21, 1915

Attest [signature]
City Clerk.

PLAN OF NORTH ALMOND ST. BRIDGE RIVERSIDE CAL. R.R. & F. R.R. CO.
DEC. 1915
SCALE 1" = 2 FT.

Approved by the Riverside City Planning Commission the 15th day of December, 1915
M. J. Pierce
Secretary.

205
30
6.15

O.K. [signature]

544 B

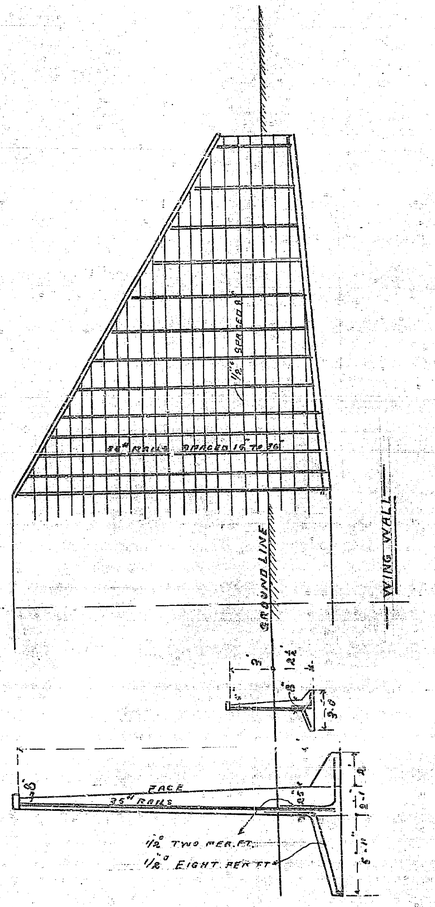

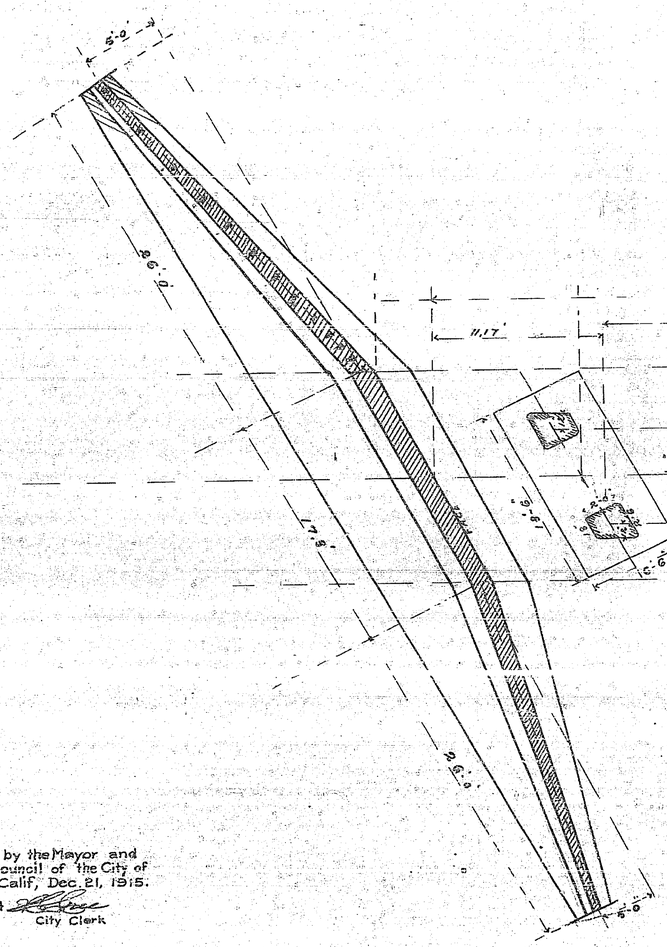

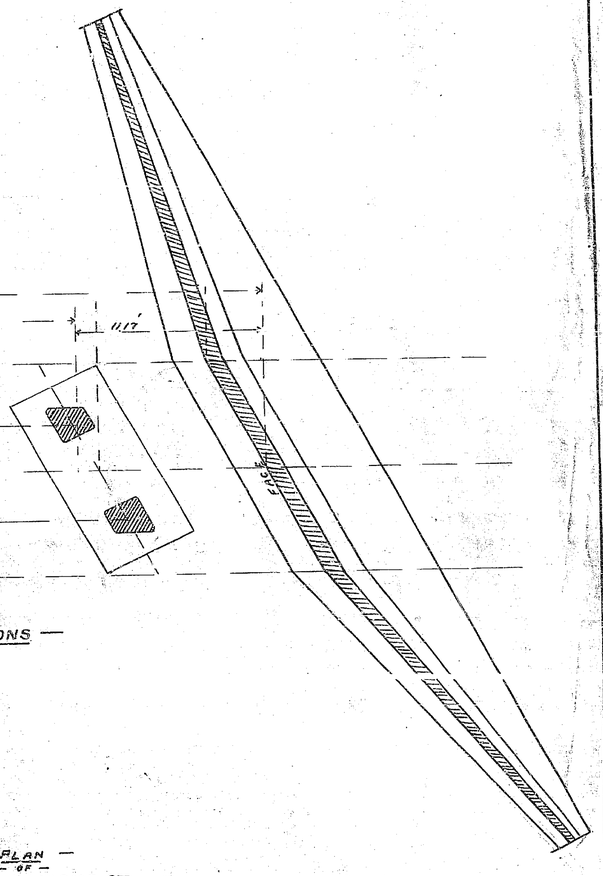

— PLAN OF FOUNDATIONS —

Approved by the Mayor and Common Council of the City of Riverside Calif, Dec. 21, 1915.

Attest _____ City Clerk

— PLAN —
— OF —
— NORTH ALMOND ST. —
— BRIDGE —
— RIVERSIDE CALIF. —
— R.R.&P. R.R. CO. —
— DEC. 1915. —
— SCALE 1" = 5 FT. —

Approved by the Riverside City Planning Commission the 15th day of December, 1915
M. G. Pierce Secretary.

544 A

C

Approved by the Riverside City Planning Commission the 15th day of December, 1915.
M. J. Pierce
Secretary.

Approved by the Mayor and Common Council of the City of Riverside Calif., Dec. 21, 1915.
Attest
City Clerk.

— PLAN OF —
— REENFORCED CONCRETE CULVERT —
— IN FAIRMOUNT PARK RIVERSIDE, CALIF. —
— R.R.&P.R.R. Co. —

— NOV. - 1915. —

— SCALE 1/4 INCH = 1 FT. —

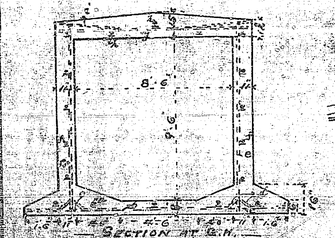

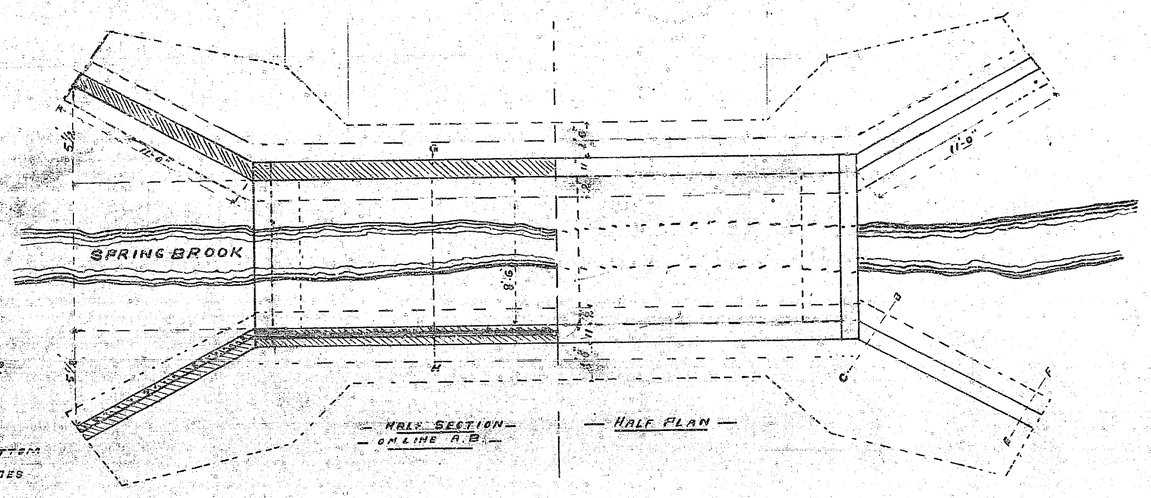

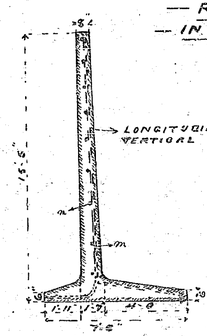

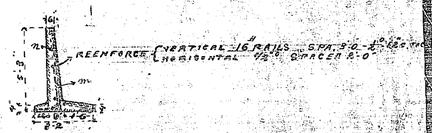

— NOTE — EDGE OF REENFORCE RAILS TO BE 1" FROM FACE OF CONCRETE
ROUND RODS 1" " " " " " "

— MATERIAL —

6"	RAILS	20'-0	SPLICED	BOTTOM
6"	"	12'-6		
12	"	11'-2		
12	"	66'-6	SPLICED	SIDES
8	"	32'-0	"	
20	"	10'-3		TOP
12	"	12'-6		
16"	RAILS	672 LIN FT IN WINGS		

1600 LIN FT (APPROXIMATE) OF 1/2"ø IN END WALLS AND WINGS
87 CU YDS. CONCRETE

— NOTE —
IF THERE ARE NOT ENOUGH 16' RAILS USE 36" SPACED TWICE AS FAR APART

FORM LUMBER
47 PIECES 2x6 x 8'-0
84 " 2x4 x 8'-0
24 " " x 10'-0
12 " x 12'-0
65 " Cut " x 10'-0 SURFACED 3 SIDES

NOTE
87 YDS. CONCRETE REQUIRE
522 SACKS CEMENT
38½ CUS SAND
76½ " ROCK

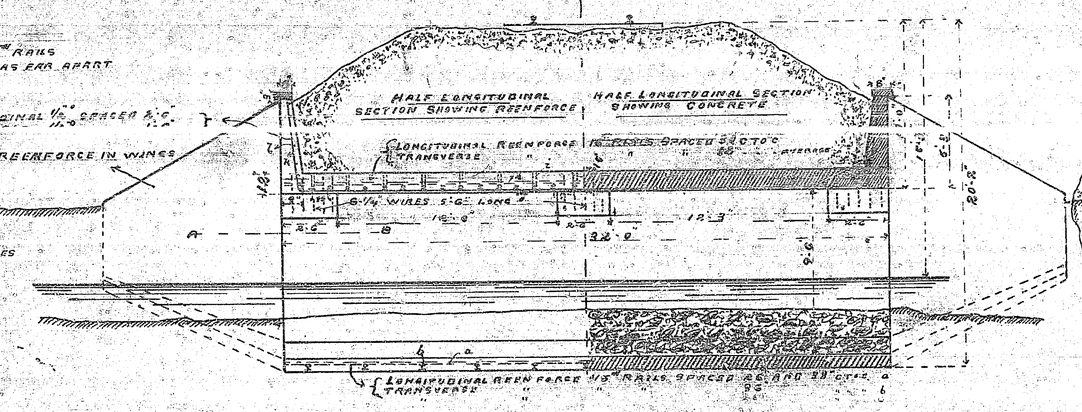

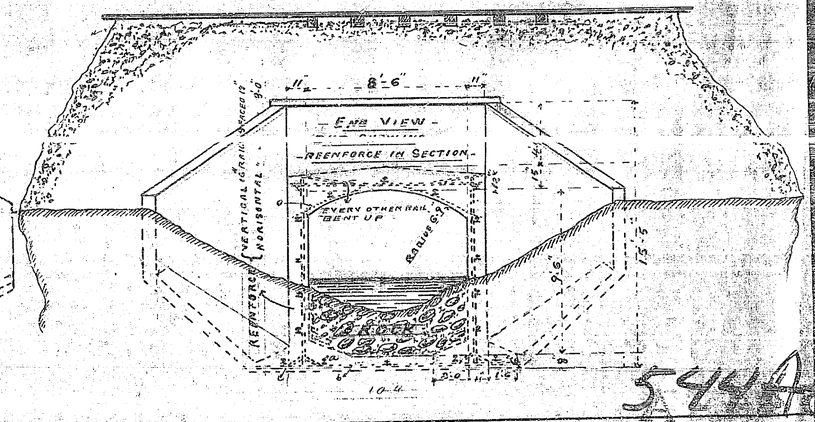

5444