618

LOCATION OF SEWER CROSSING U.P.R.R IN THE CITY OF RIVERSIDE

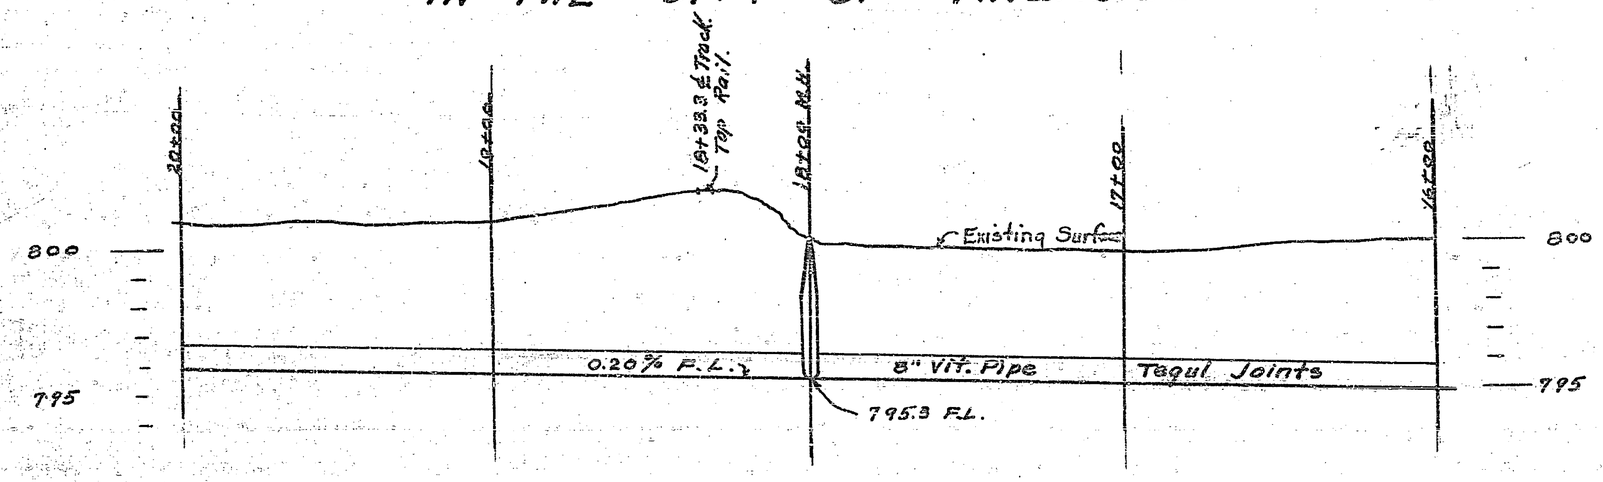

PROFILE: SCALE HOR. 1" = 40'
VER. 1" = 4'

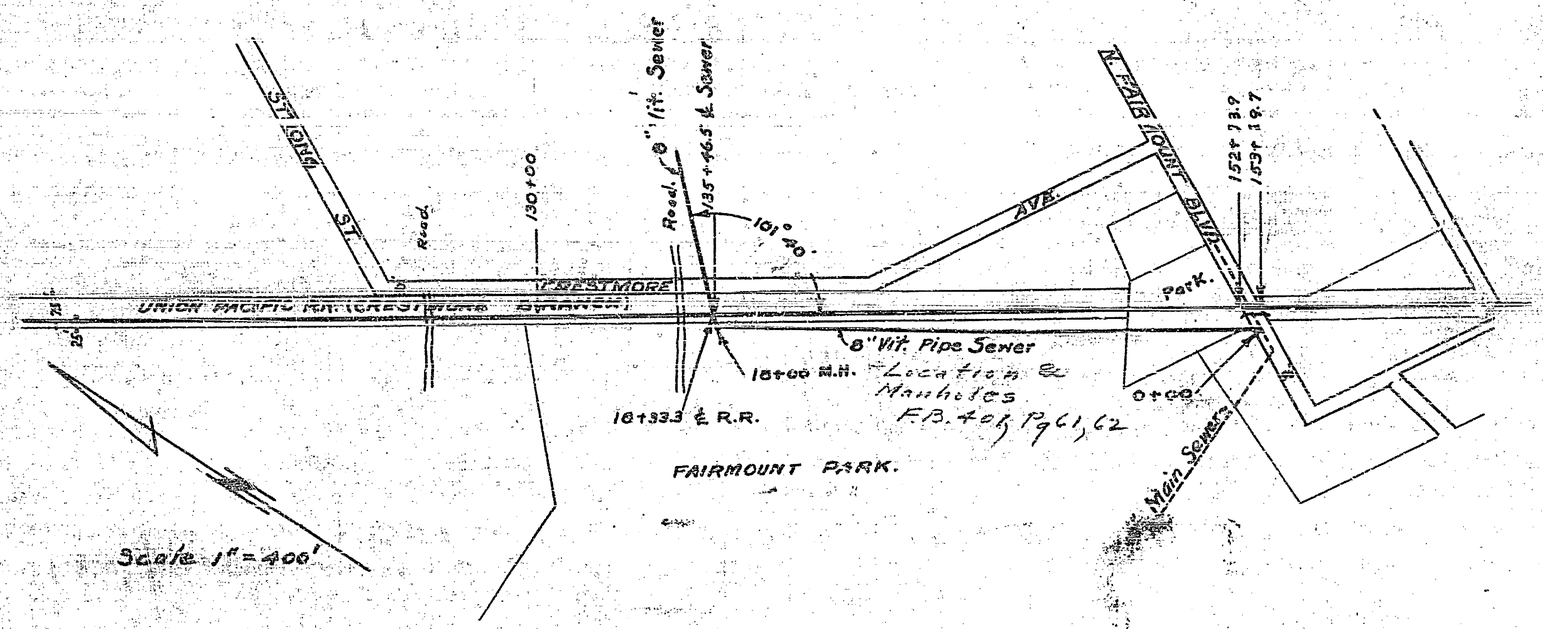

618

FAIRGROUNDS SEWER CROSSING SPRING BROOK

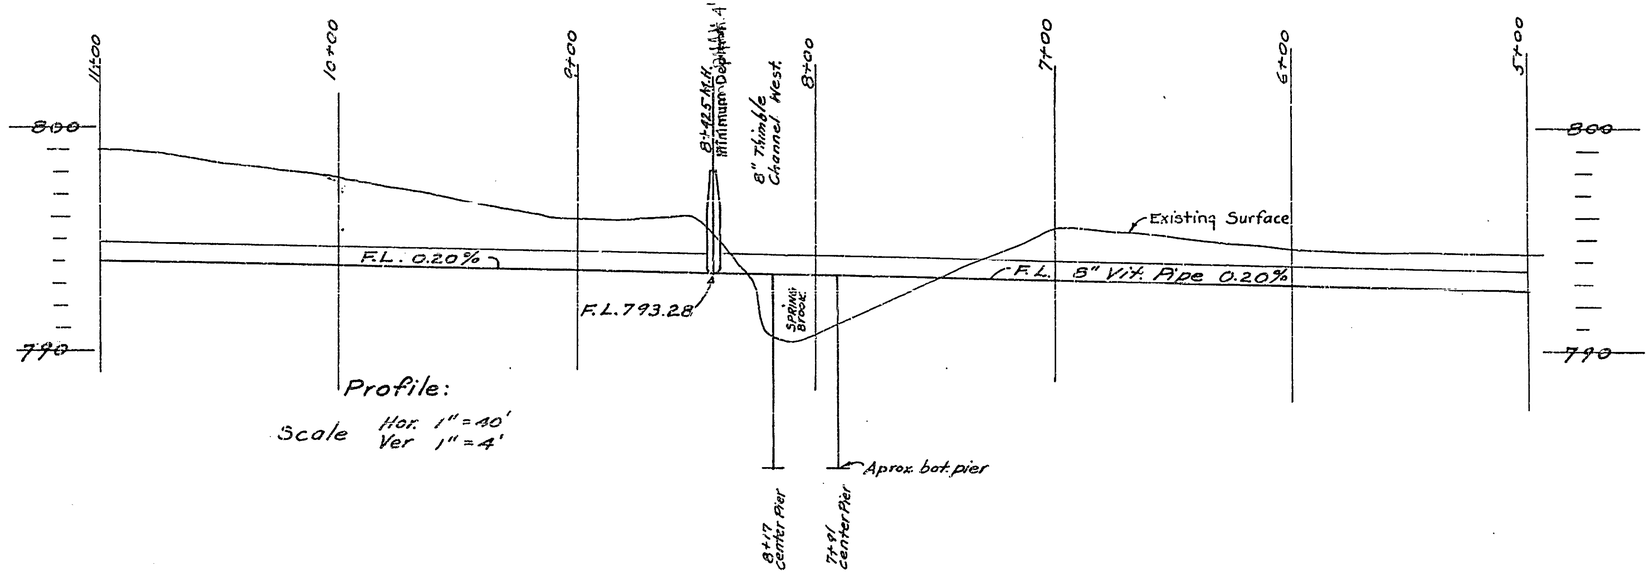

Profile:

Scale Hor. 1" = 40'
Ver 1" = 4'

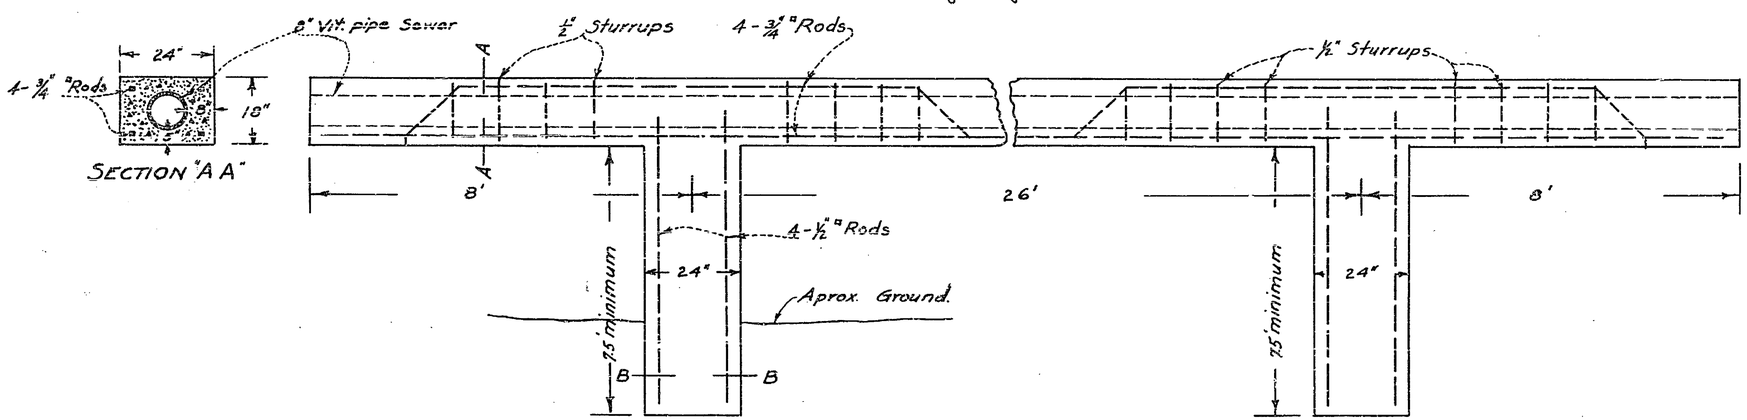

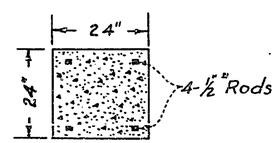

SECTION "B B"

ELEV. STRUCTURE
SUPPORTING 8" SEWER CROSSING
SPRING BROOK.
Scale 1" = 20'

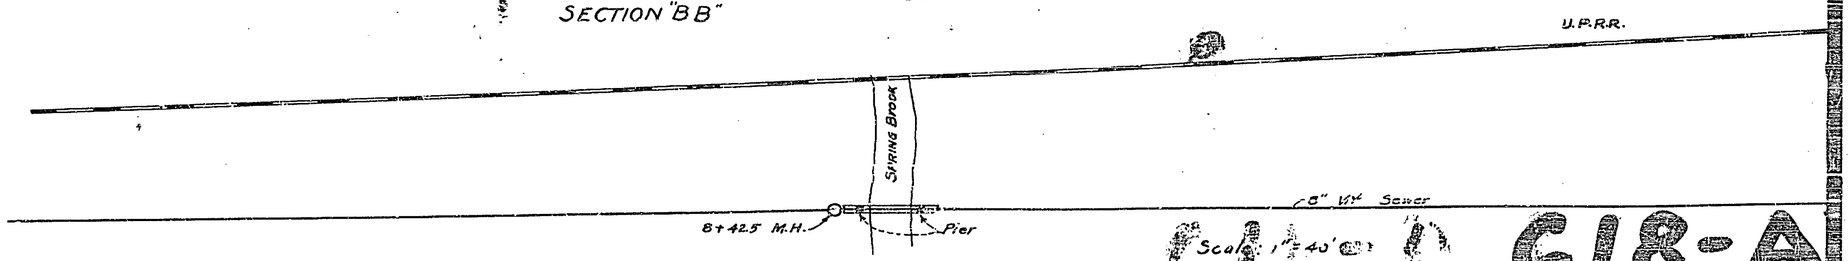

Scale 1" = 40'

C18-A