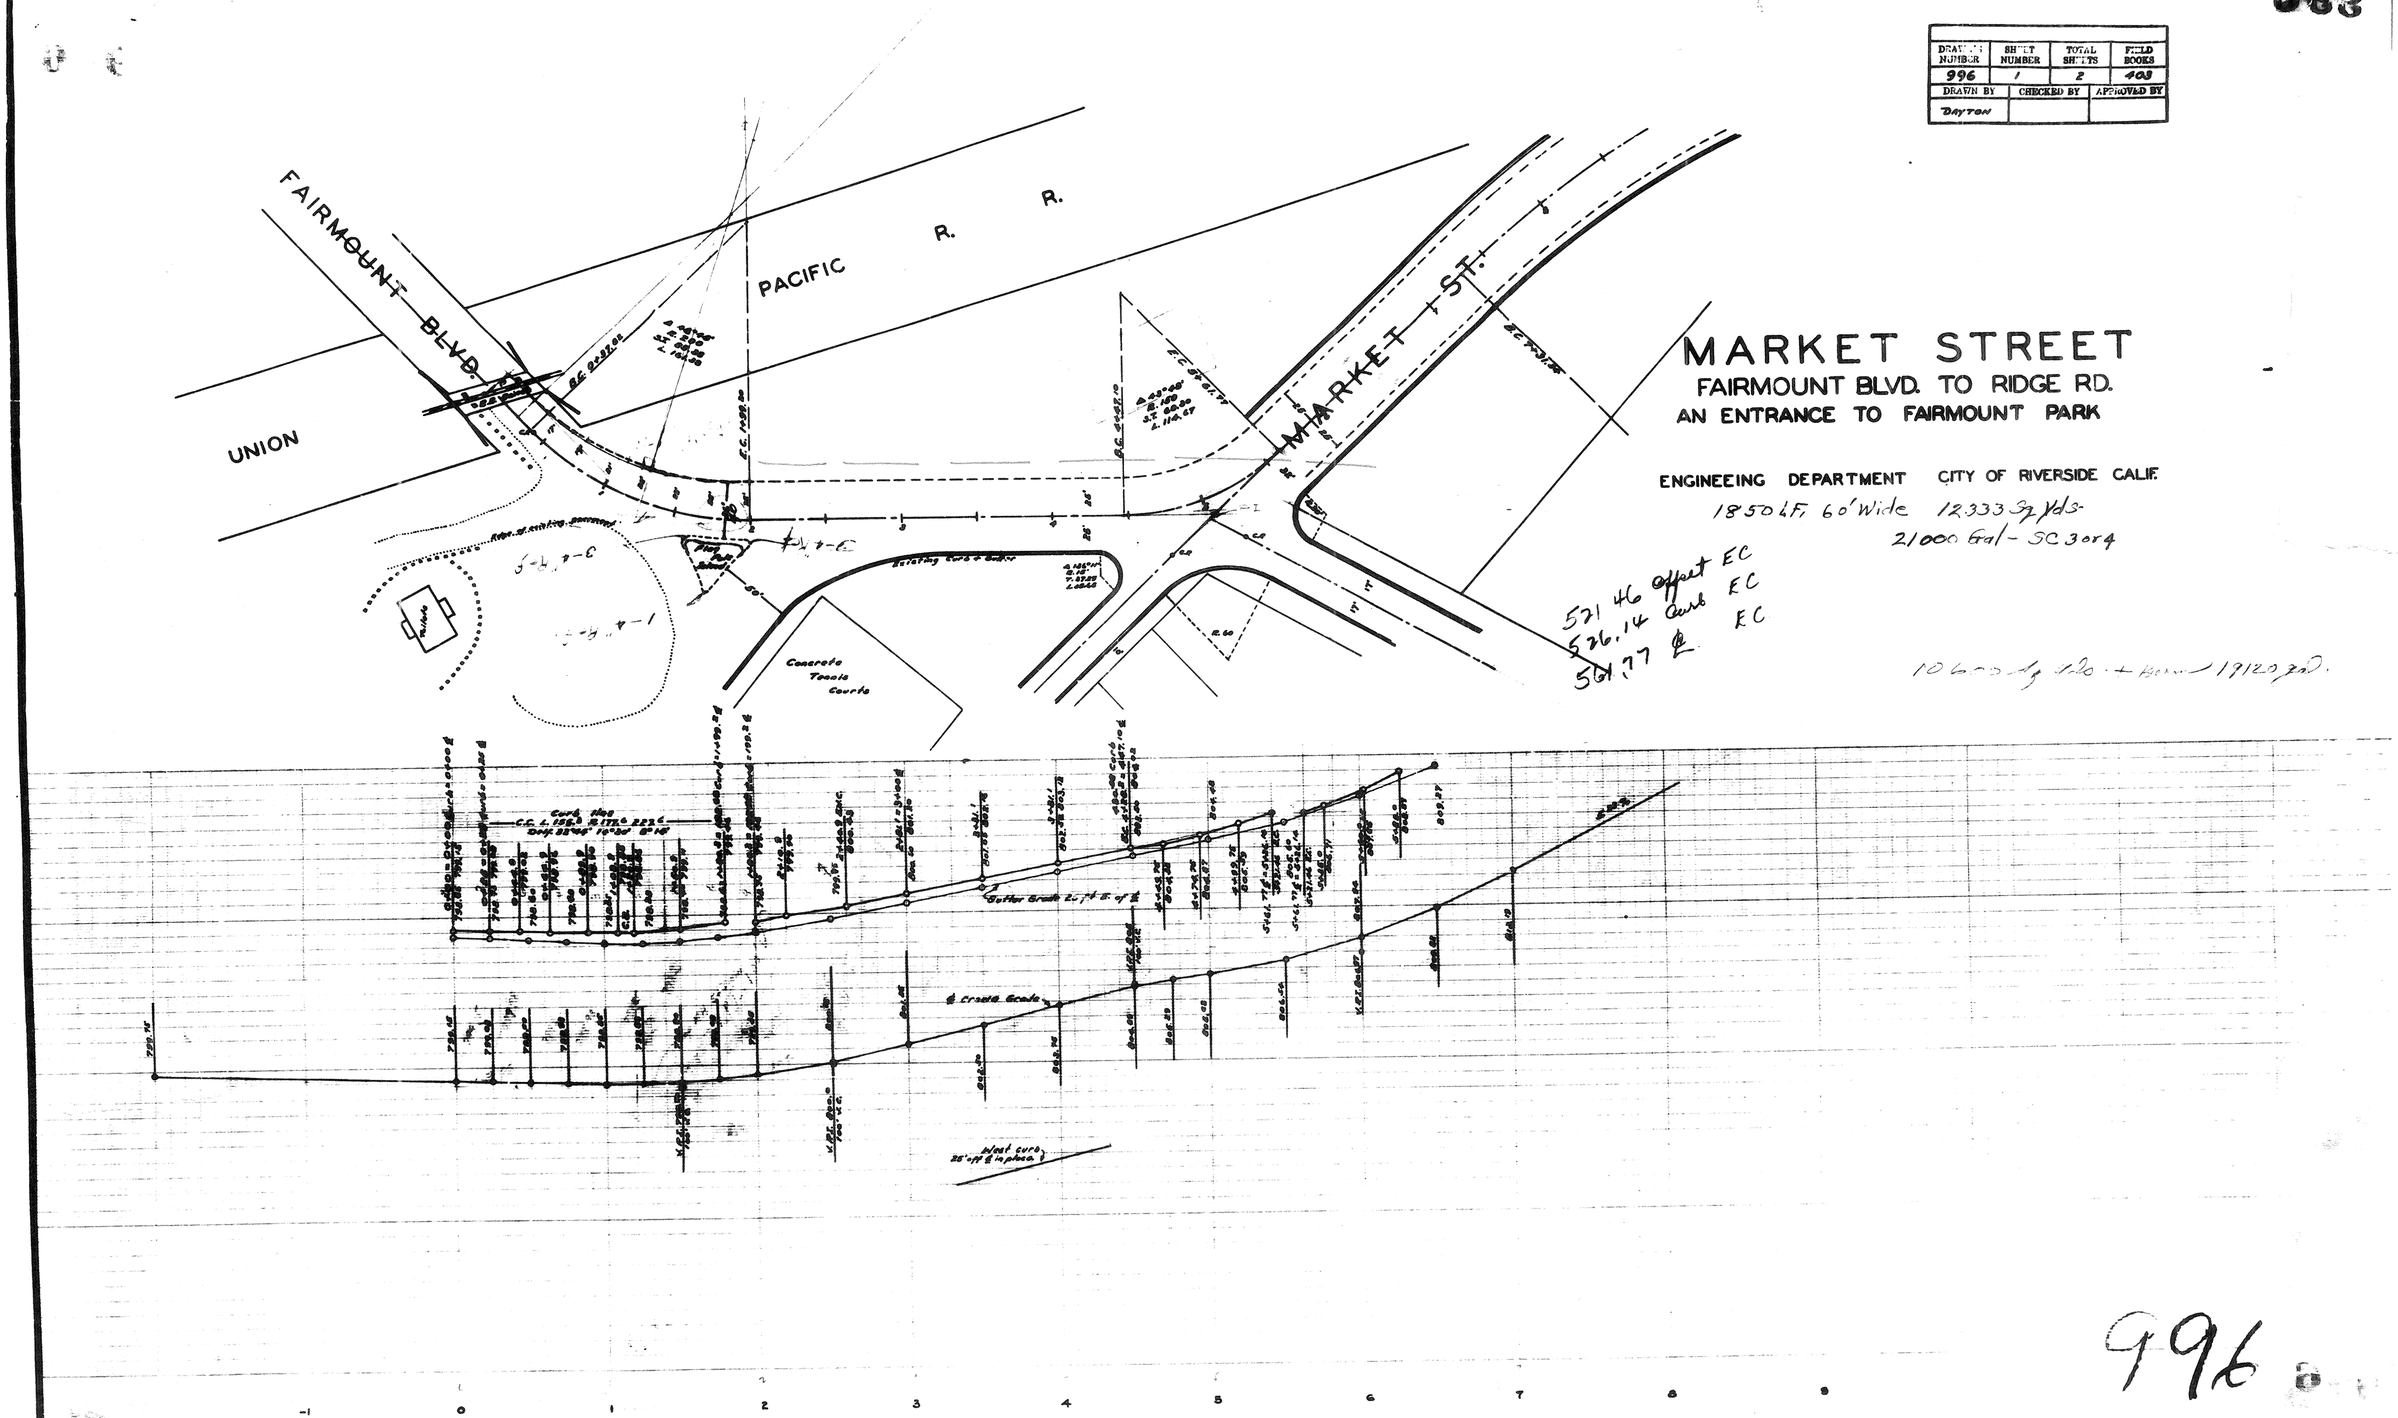

DRAWING NUMBER	SHEET NUMBER	TOTAL SHEETS	FIELD BOOKS
996	1	2	403
DRAWN BY	CHECKED BY	APPROVED BY	
DAYTON			

MARKET STREET

FAIRMOUNT BLVD. TO RIDGE RD.

AN ENTRANCE TO FAIRMOUNT PARK

ENGINEEING DEPARTMENT CITY OF RIVERSIDE CALIF.

1850 LF, 60' Wide 12333 Sq Yds.
21000 Gal - SC 3 or 4

521.46 offset EC
526.14 Curb EC
561.77 ℄ EC

10600 sq yds + Berm 19120 gal.

996

2 of 2

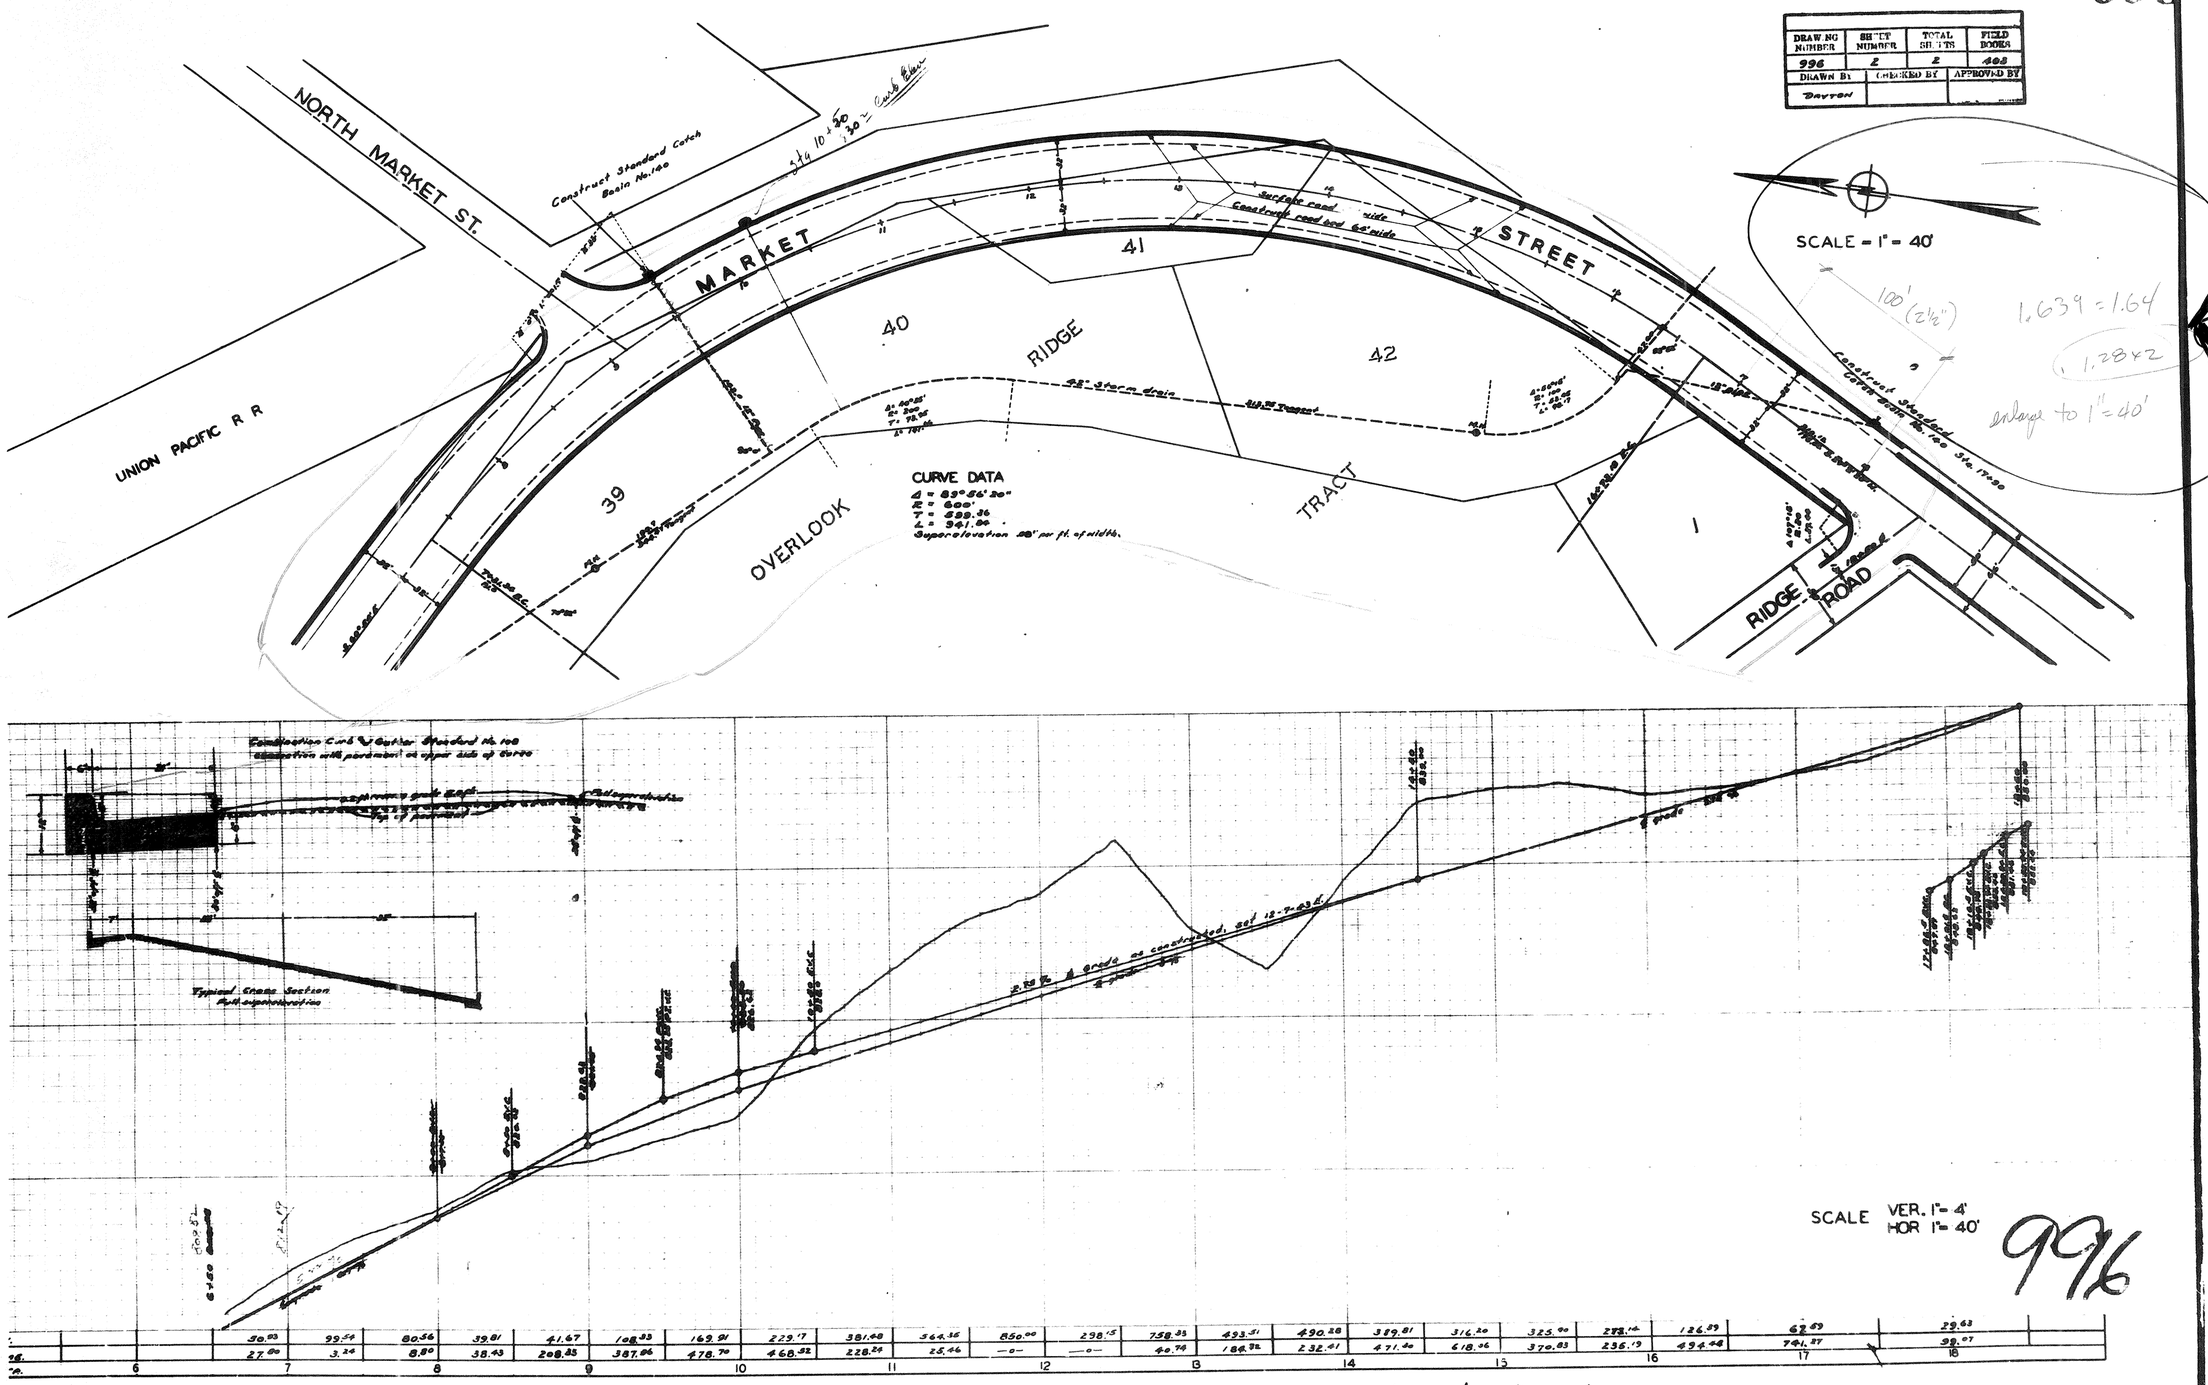

DRAWING NUMBER	SHEET NUMBER	TOTAL SHEETS	FIELD BOOKS
996	2	2	408
DRAWN BY	CHECKED BY	APPROVED BY	
DAYTON			

996

	50.03	99.54	80.56	39.81	41.67	108.33	169.91	229.17	381.48	564.36	850.00	298.15	758.33	493.51	490.28	389.81	316.20	325.90	273.14	126.39	62.59	29.63
	27.80	3.24	8.80	38.43	208.35	387.86	478.70	468.52	228.24	25.46	—o—	—o—	40.74	184.32	232.41	471.30	618.36	370.83	236.19	494.48	741.27	99.07
6	7	8	9	10	11	12	13	14	15	16	17	18										

enlarge to 1" = 40' area on rest.

1 of 2