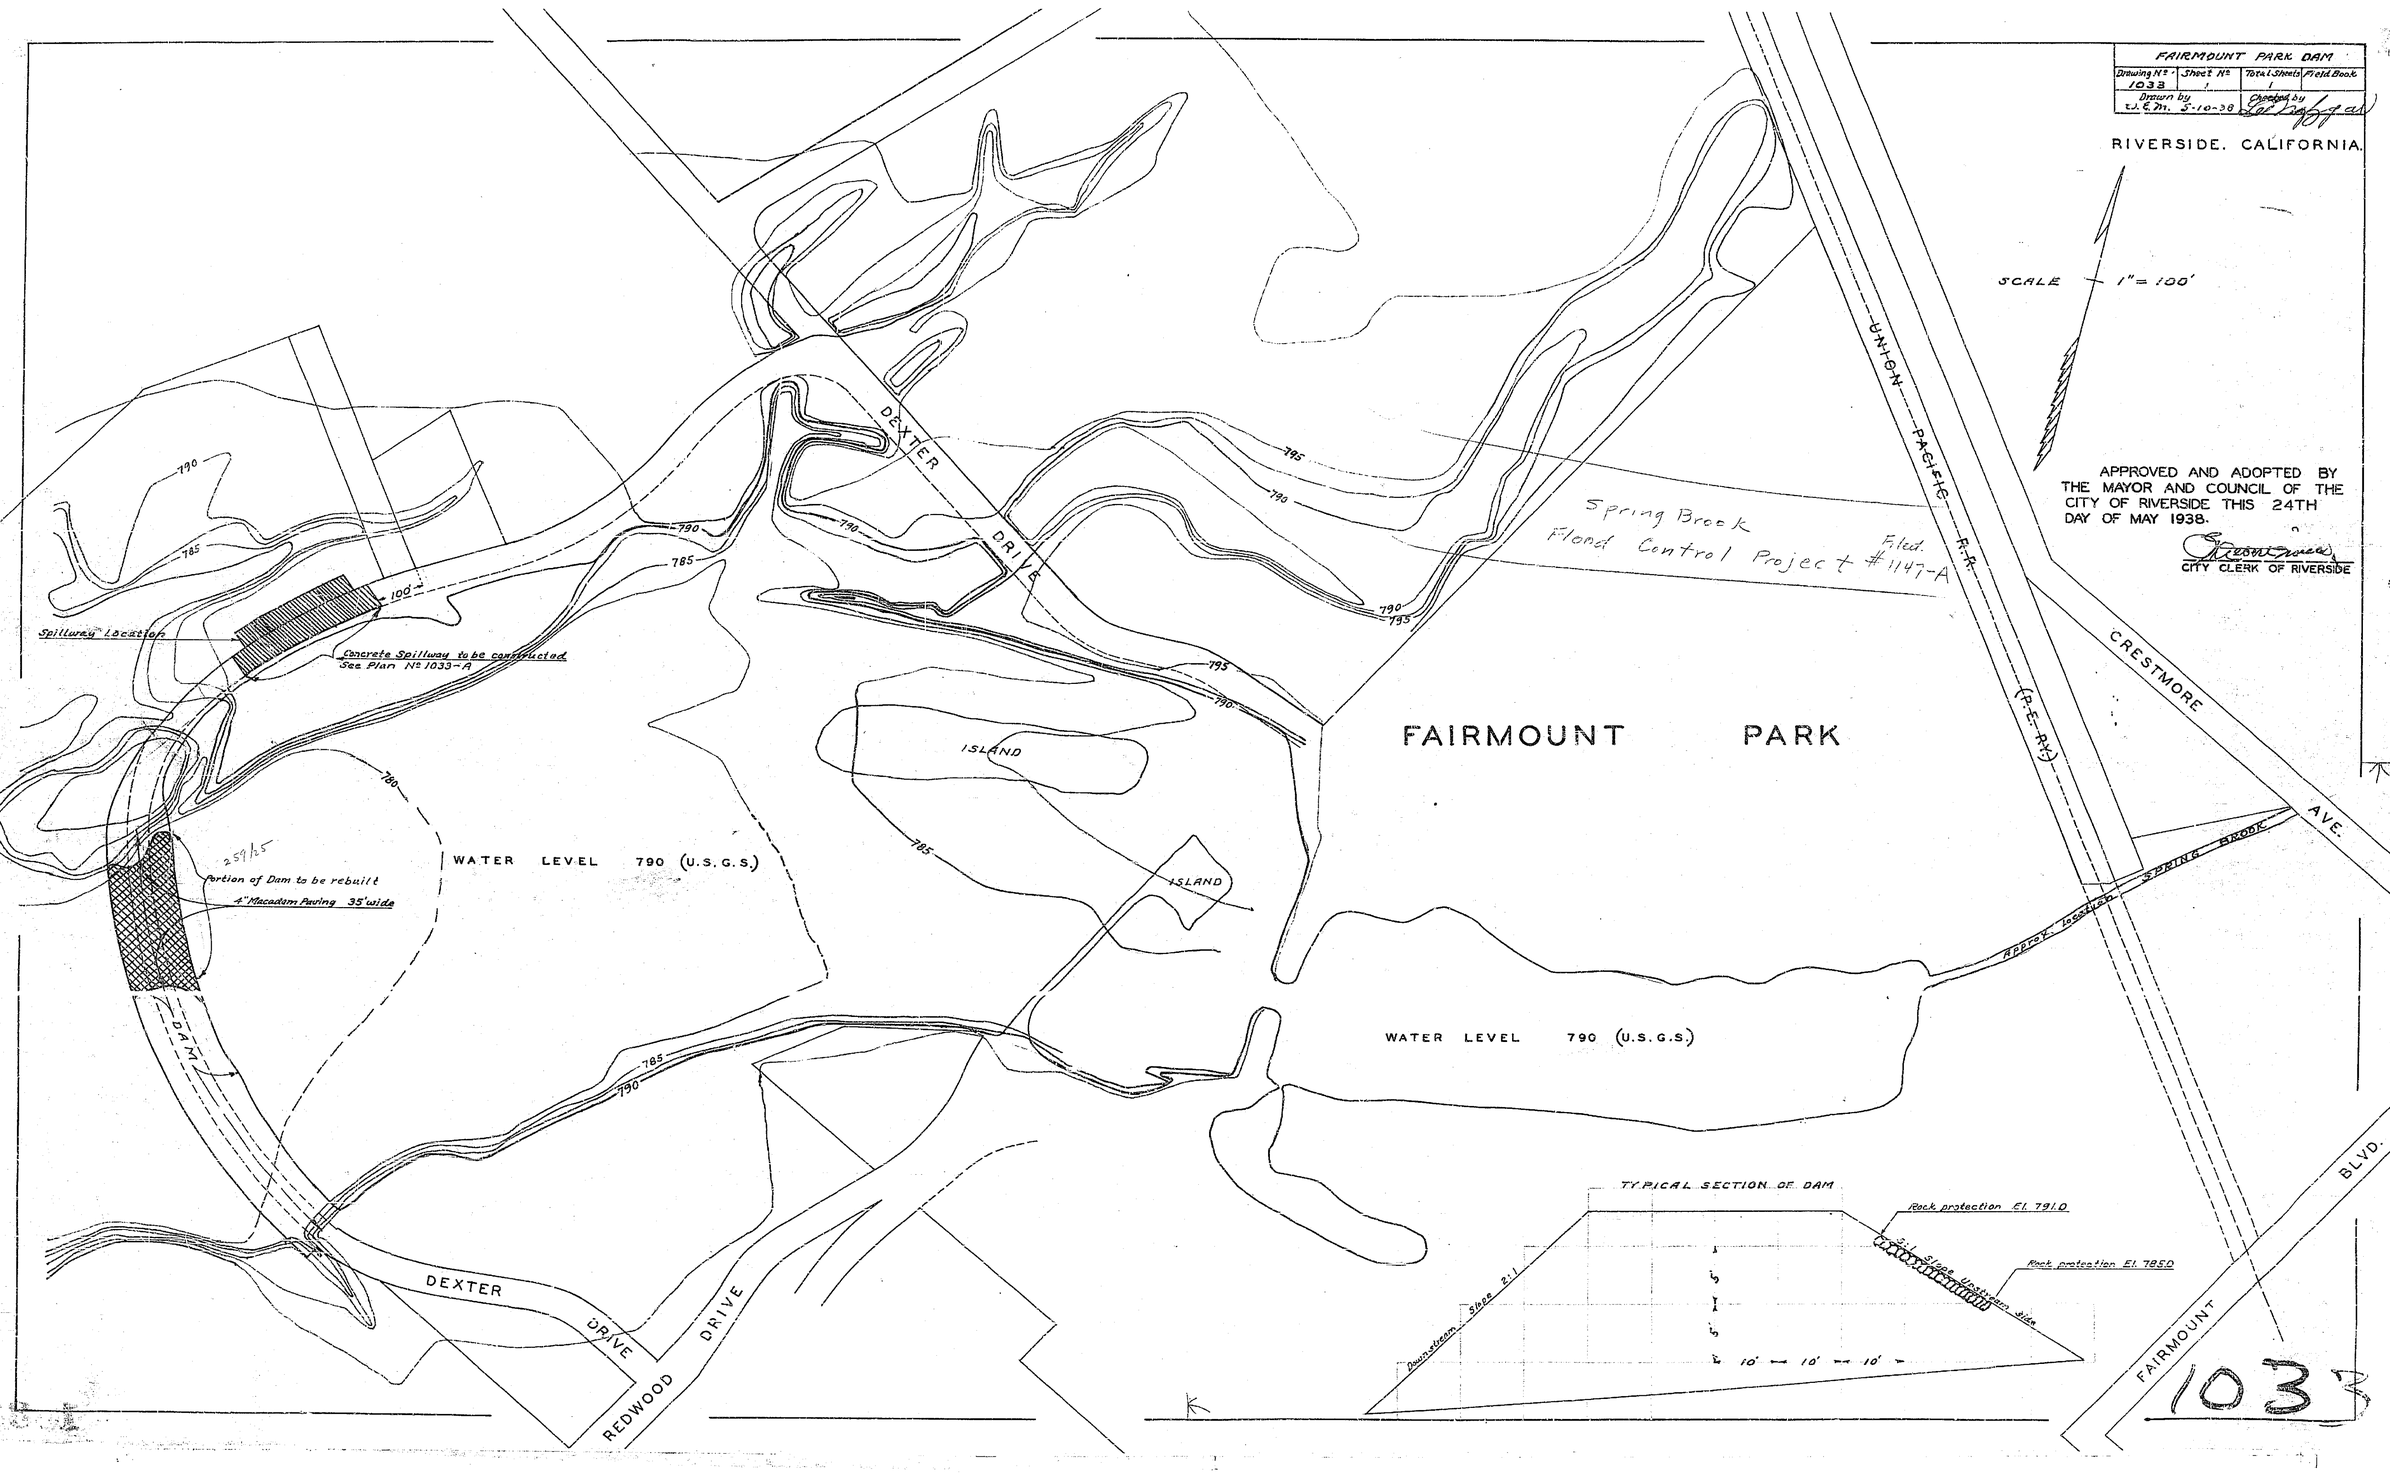
FAIRMOUNT PARK DAM
Drawing No. 1033
Sheet No. 1
Total Sheets 1
Field Book
Drawn by J.E.M. 5-10-38
Checked by
RIVERSIDE. CALIFORNIA.
SCALE 1" = 100'
APPROVED AND ADOPTED BY THE MAYOR AND COUNCIL OF THE CITY OF RIVERSIDE THIS 24TH DAY OF MAY 1938.
CITY CLERK OF RIVERSIDE
Spring Brook
Flood Control Project #1147-A
Filed.
UNION PACIFIC R.R.
(P.E. RY.)
CRESTMORE AVE.
FAIRMOUNT BLVD.
DEXTER DRIVE
REDWOOD DRIVE
ISLAND
ISLAND
FAIRMOUNT PARK
WATER LEVEL 790 (U.S.G.S.)
WATER LEVEL 790 (U.S.G.S.)
Spillway Location
Concrete Spillway to be constructed See Plan No 1033-A
Portion of Dam to be rebuilt
4" Macadam Paving 35' wide
DAM
Approx. location SPRING BROOK
TYPICAL SECTION OF DAM
Rock protection El. 791.0
Rock protection El. 785.0
Downstream Slope 2:1
10' 10' 10'
1033

SPILLWAY, FAIRMOUNT PARK			
Drawing No. 1033-A	Sheet No. 1	Total Sheets 1	Field Book
Drawn by W. E.M. 5-10-38		Checked by [illegible]	

APPROVED .....
City Engineer.

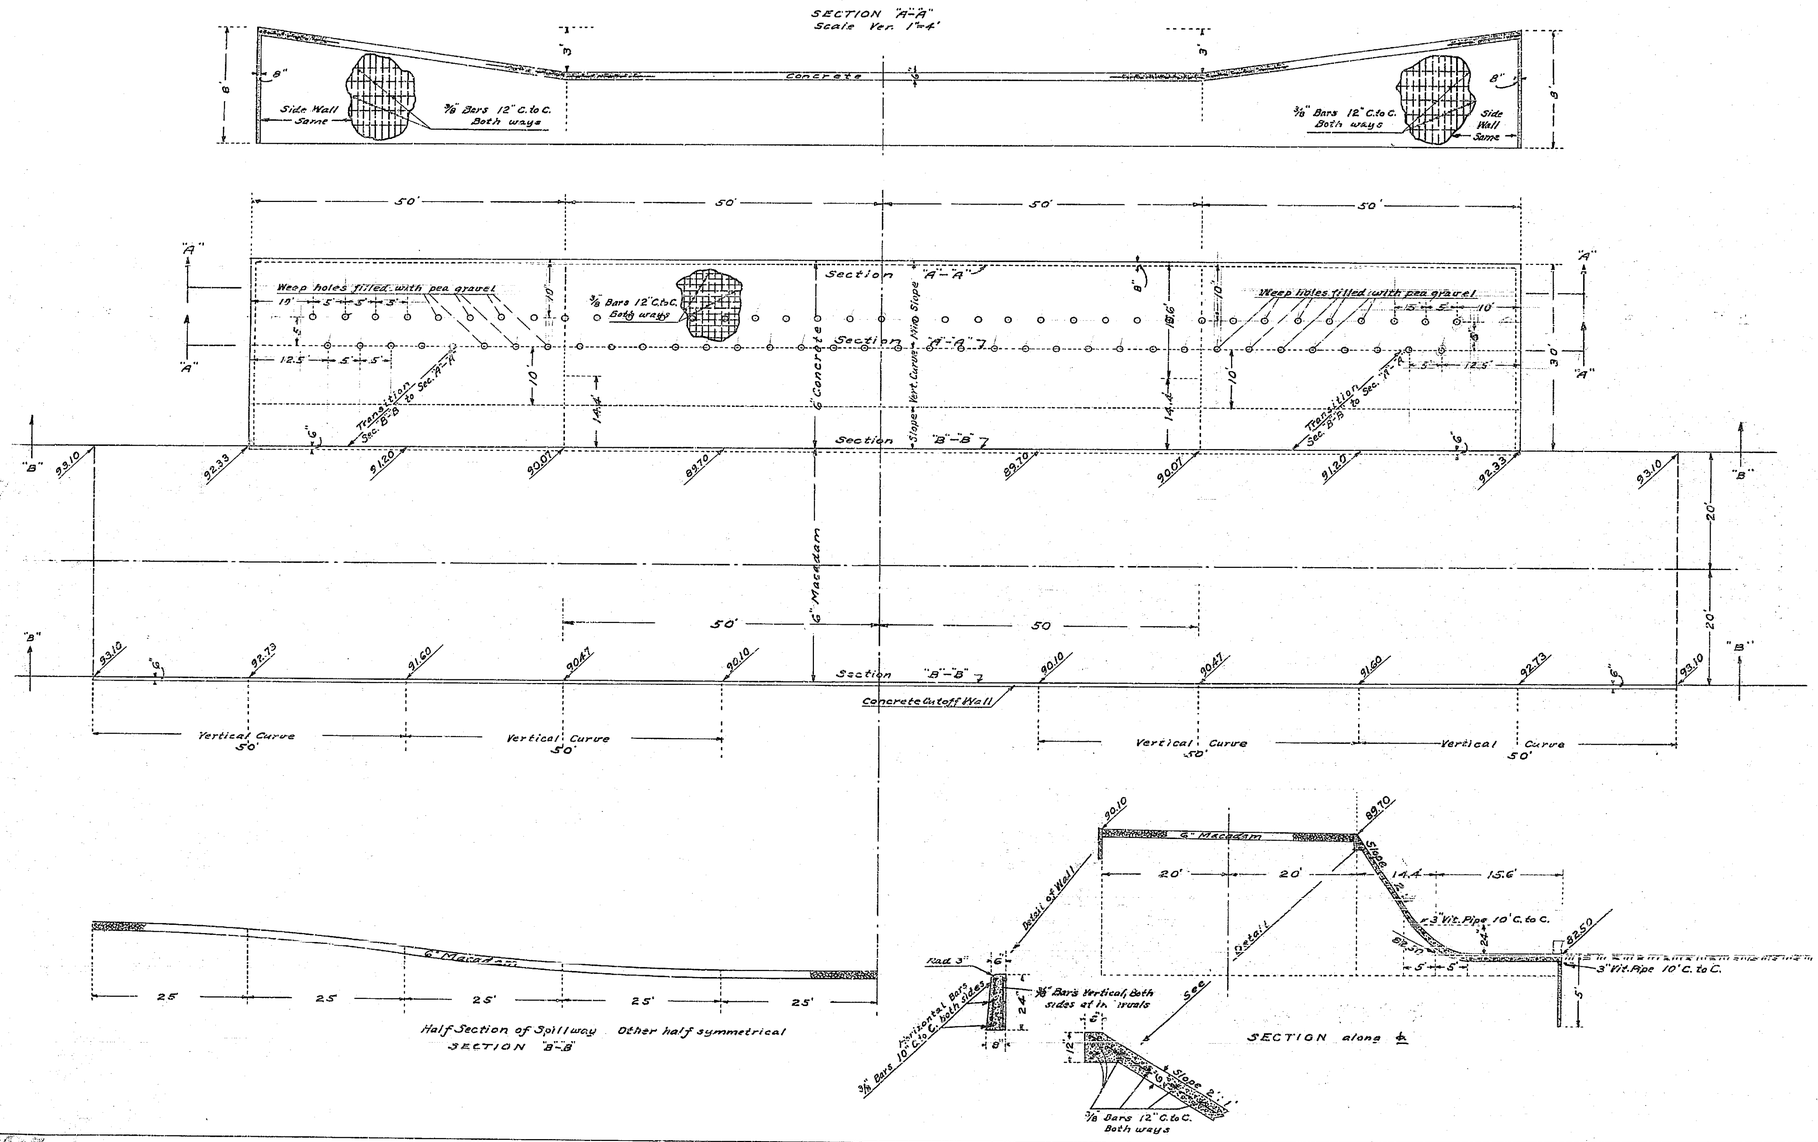

APPROVED AND ADOPTED BY THE MAYOR AND COUNCIL OF THE CITY OF RIVERSIDE THIS 24TH DAY OF MAY 1938

CITY CLERK OF RIVERSIDE

1033A