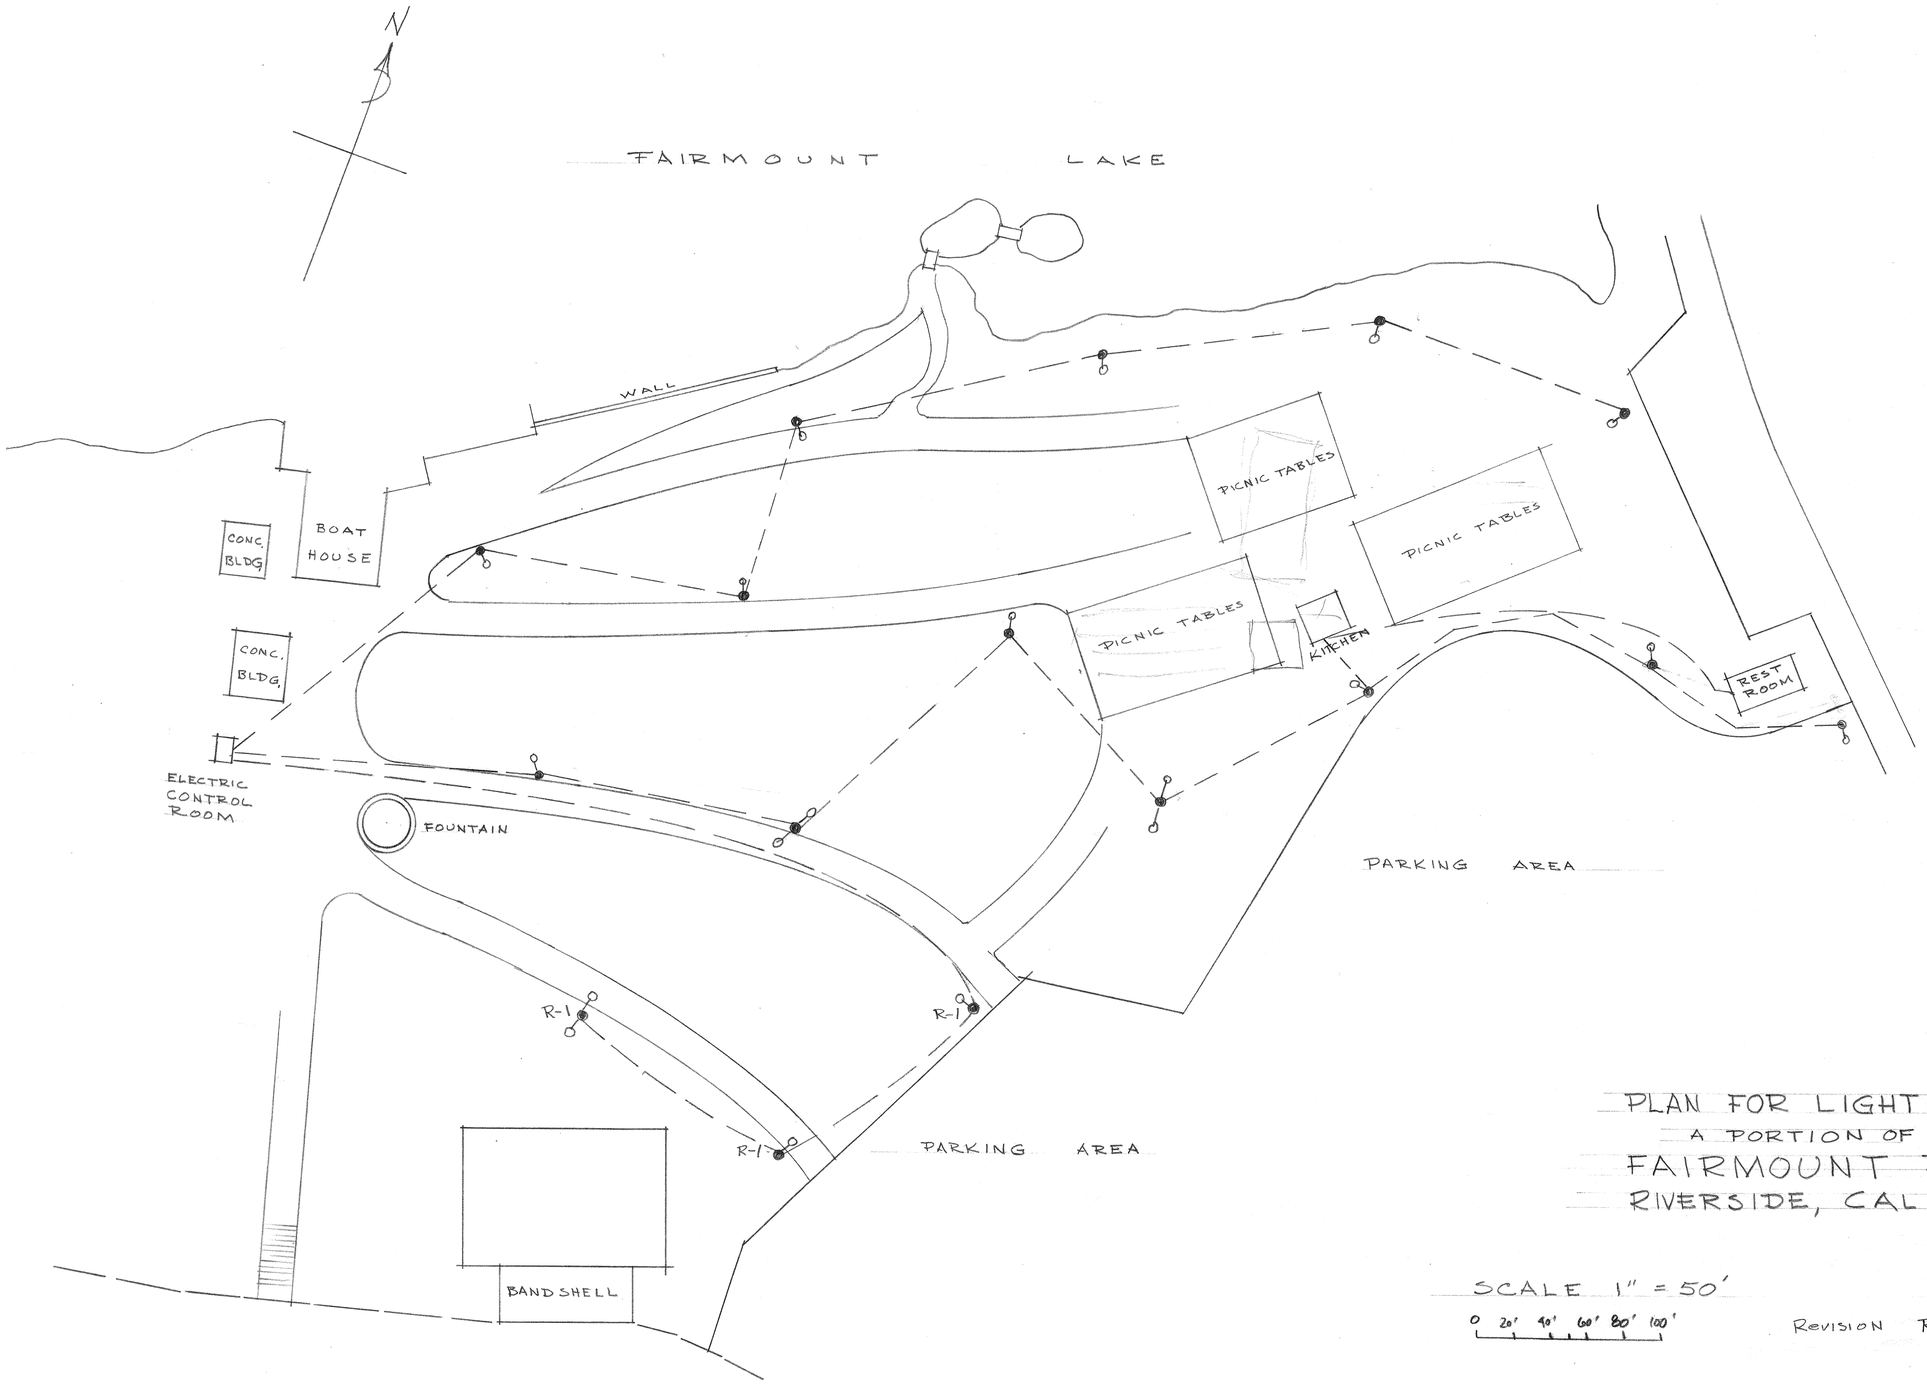

PLAN FOR LIGHTING
A PORTION OF
FAIRMOUNT PARK
RIVERSIDE, CALIF.

SCALE 1" = 50'

0 20' 40' 60' 80' 100'

4-30-57

REVISION R-1 6-7-57

30 april 57

PLAN HOLD CORPORATION • IRVINE, CALIFORNIA
REORDER BY NUMBER 075AR

PLAN HOLD CORPORATION • IRVINE, CALIFORNIA
REORDER BY NUMBER 075AR

PLAN HOLD CORPORATION • IRVINE, CALIFORNIA
REORDER BY NUMBER 075AR

P-116-12

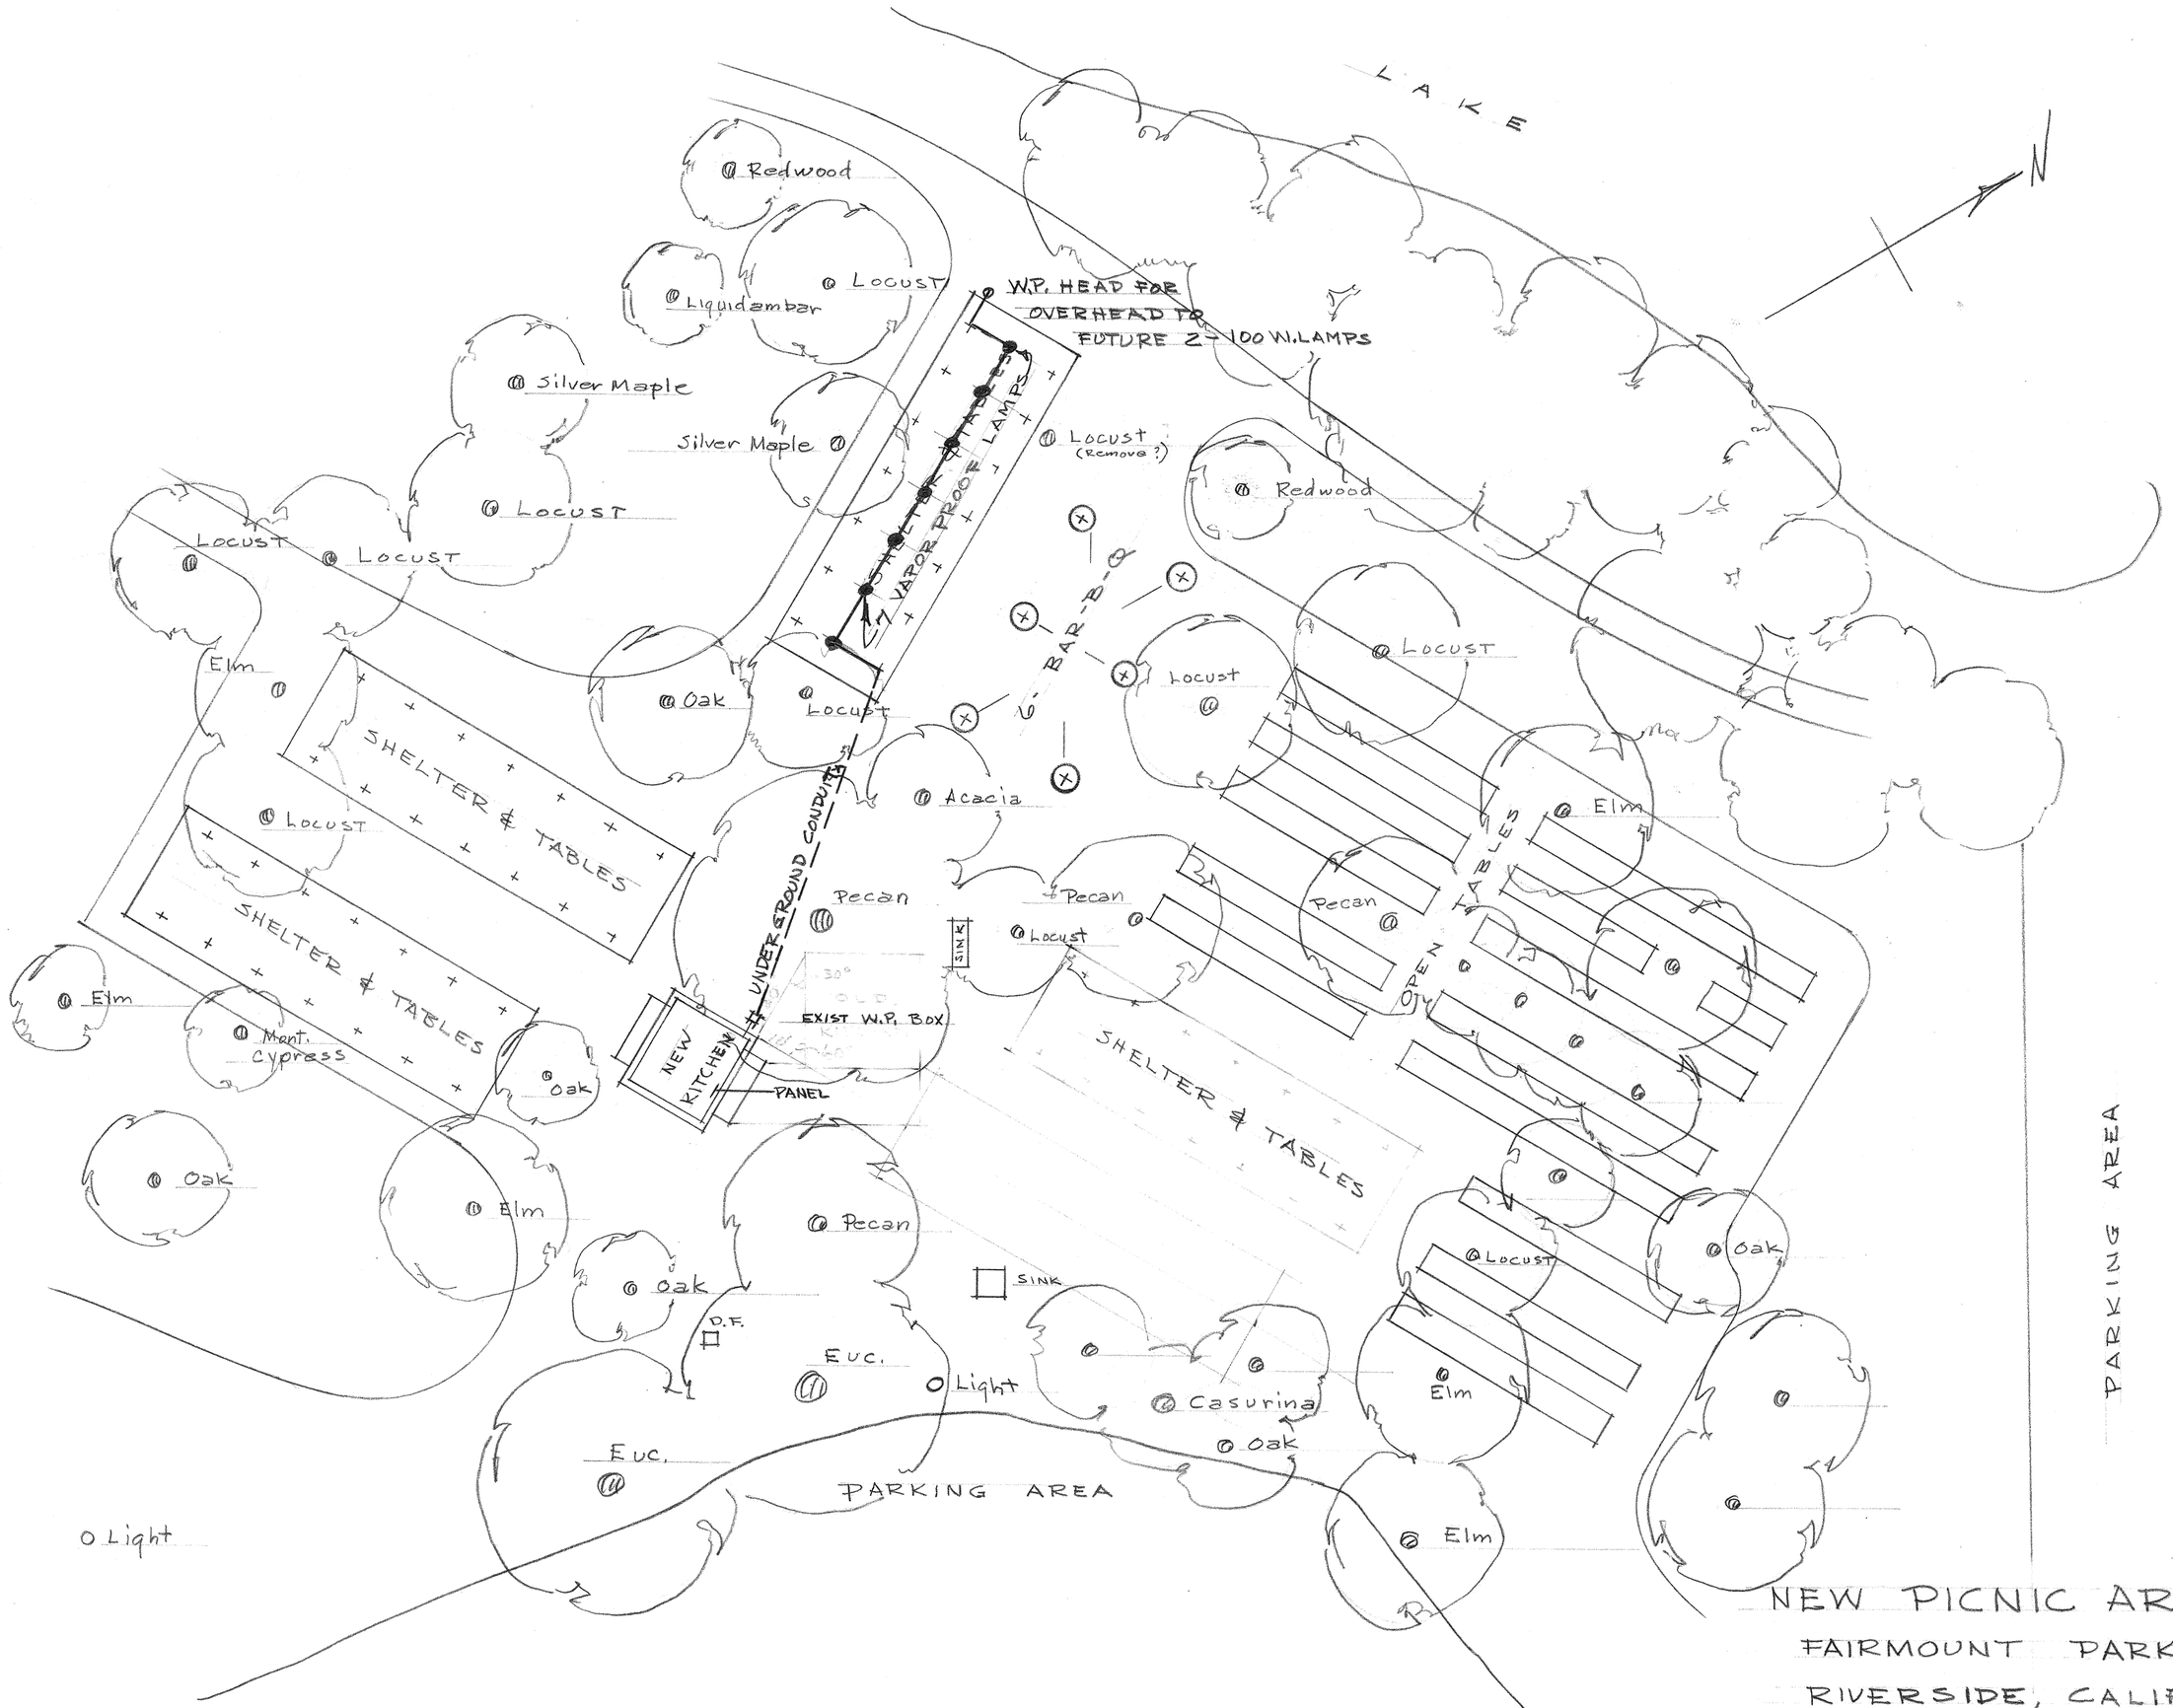

NEW PICNIC AREA
FAIRMOUNT PARK
RIVERSIDE, CALIF.

SCALE 1" = 20' AUG. 22

REV. 5-26-58 LIGHTING - KITCHEN TO SHELTER.

P-11

DRAWING NUMBER

PLAN HOLD CORPORATION • IRVINE, CALIFORNIA

REORDER BY NUMBER 075AR

DRAWING NUMBER

PLAN HOLD CORPORATION • IRVINE, CALIFORNIA

REORDER BY NUMBER 075AR

DRAWING NUMBER

PLAN HOLD CORPORATION • IRVINE, CALIFORNIA

REORDER BY NUMBER 075AR

DRAWING NUMBER 20

FA-~~26~~

PLAN HOLD CORPORATION • IRVINE, CALIFORNIA

REORDER BY NUMBER 075AR

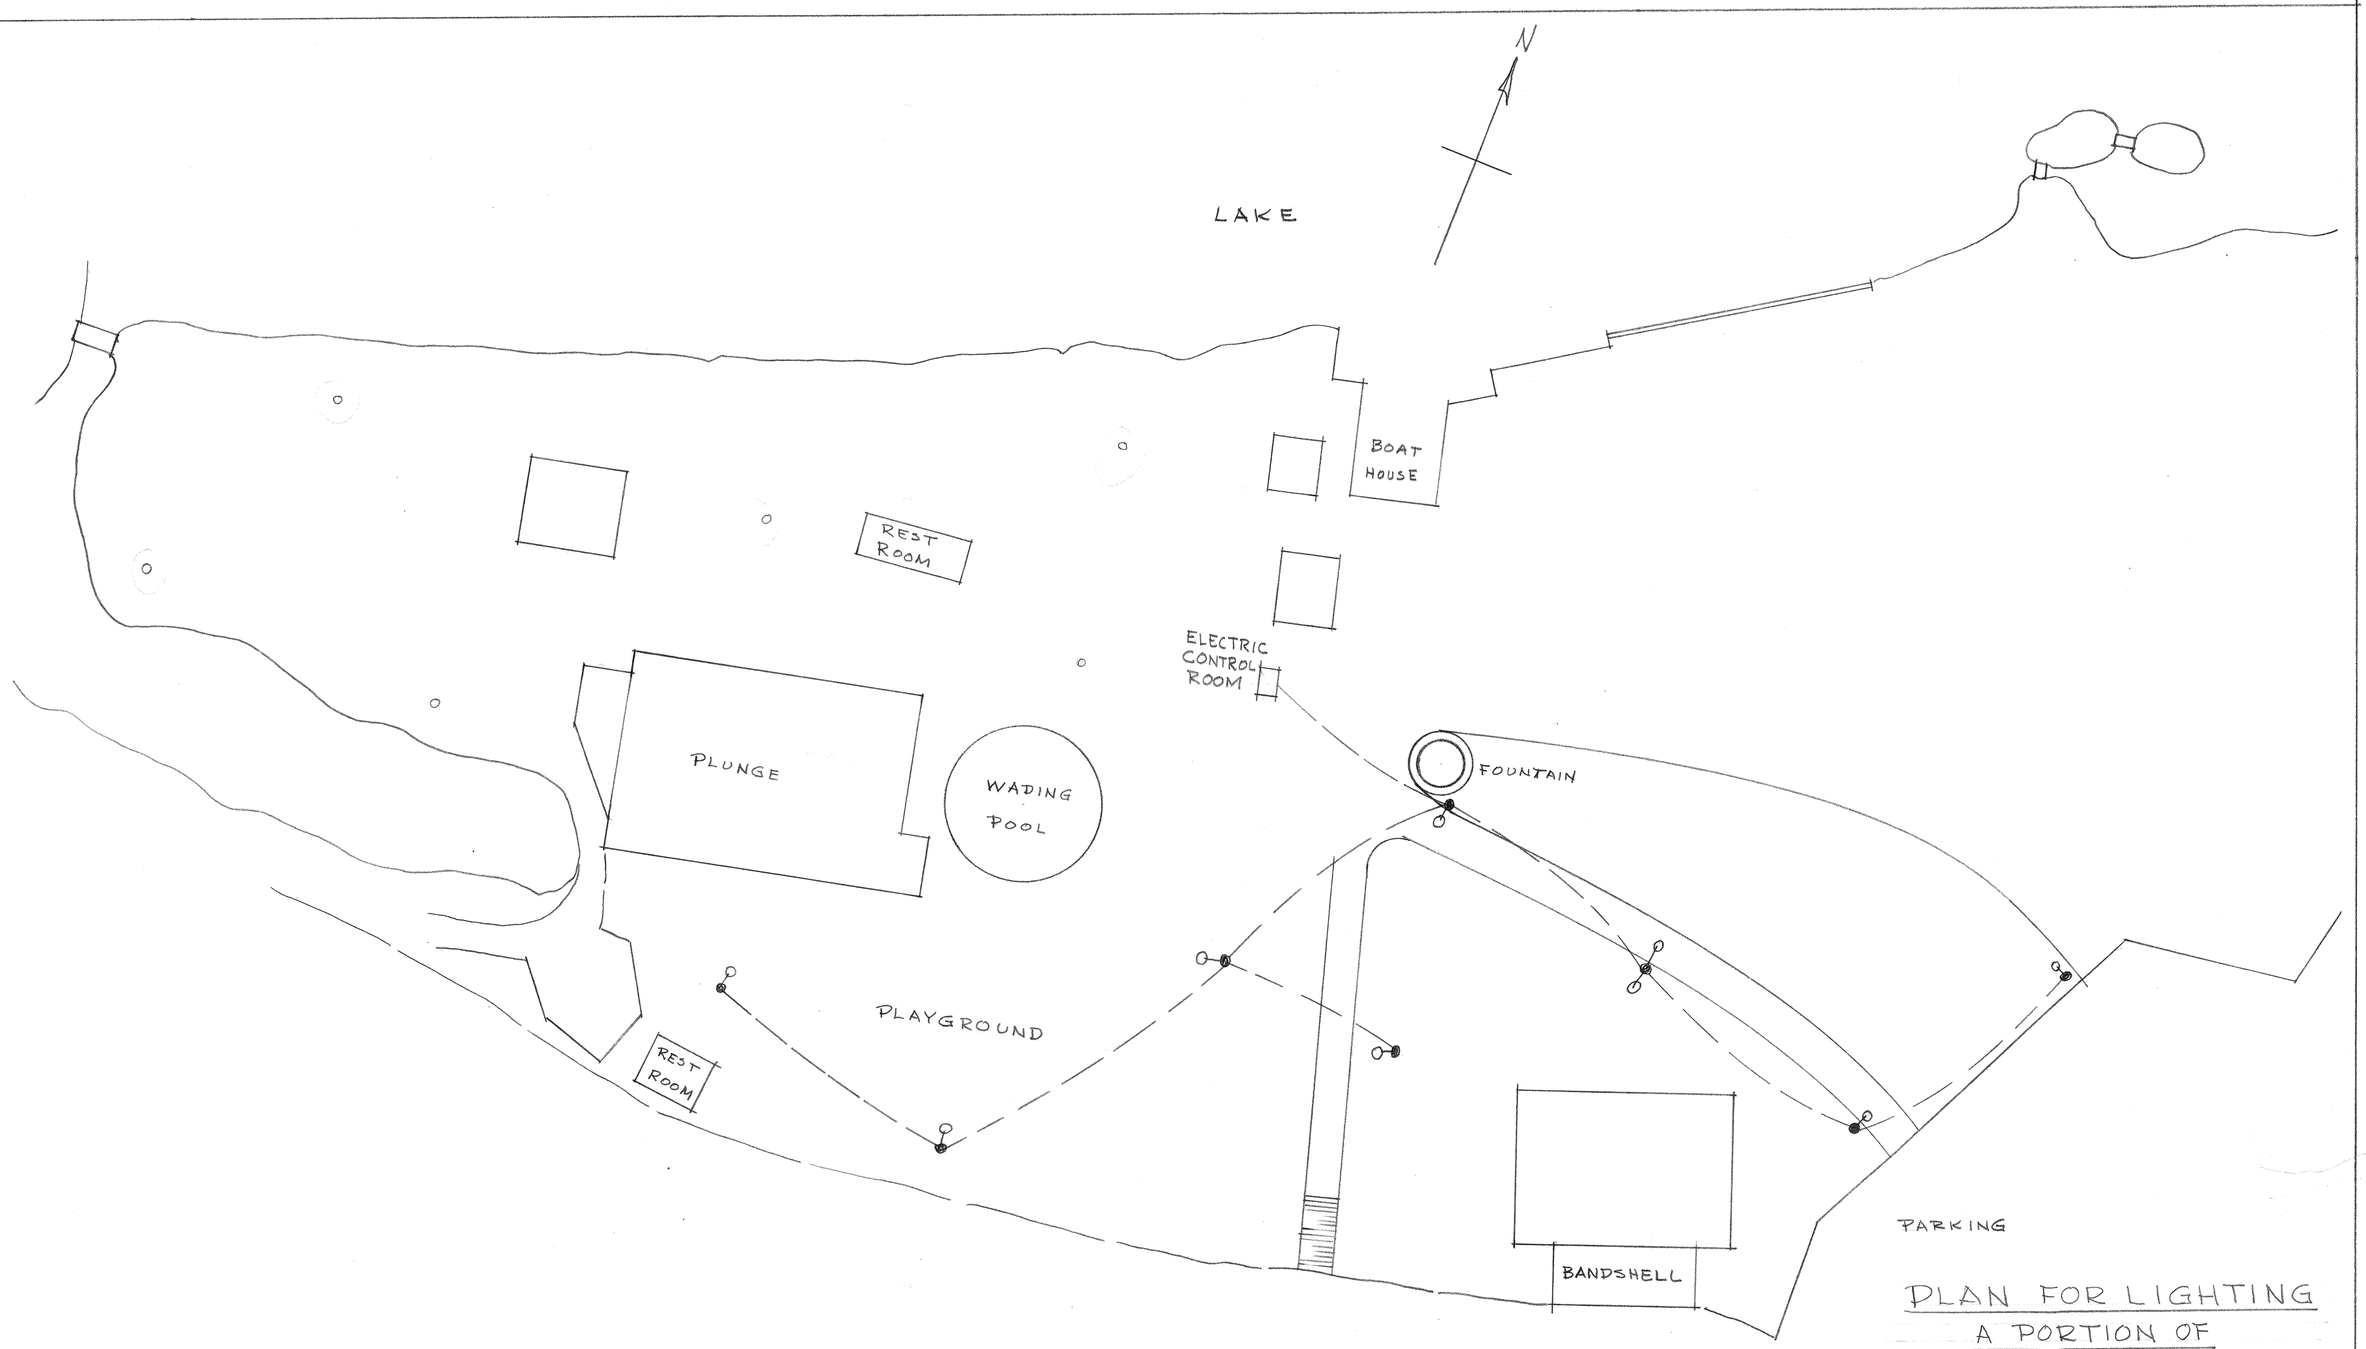

PLAN FOR LIGHTING
A PORTION OF
FAIRMOUNT PARK
RIVERSIDE, CALIF.
(SECOND PART)

SCALE 1" = 50'

5-29-57
ELK

29 my 57

P-116-13

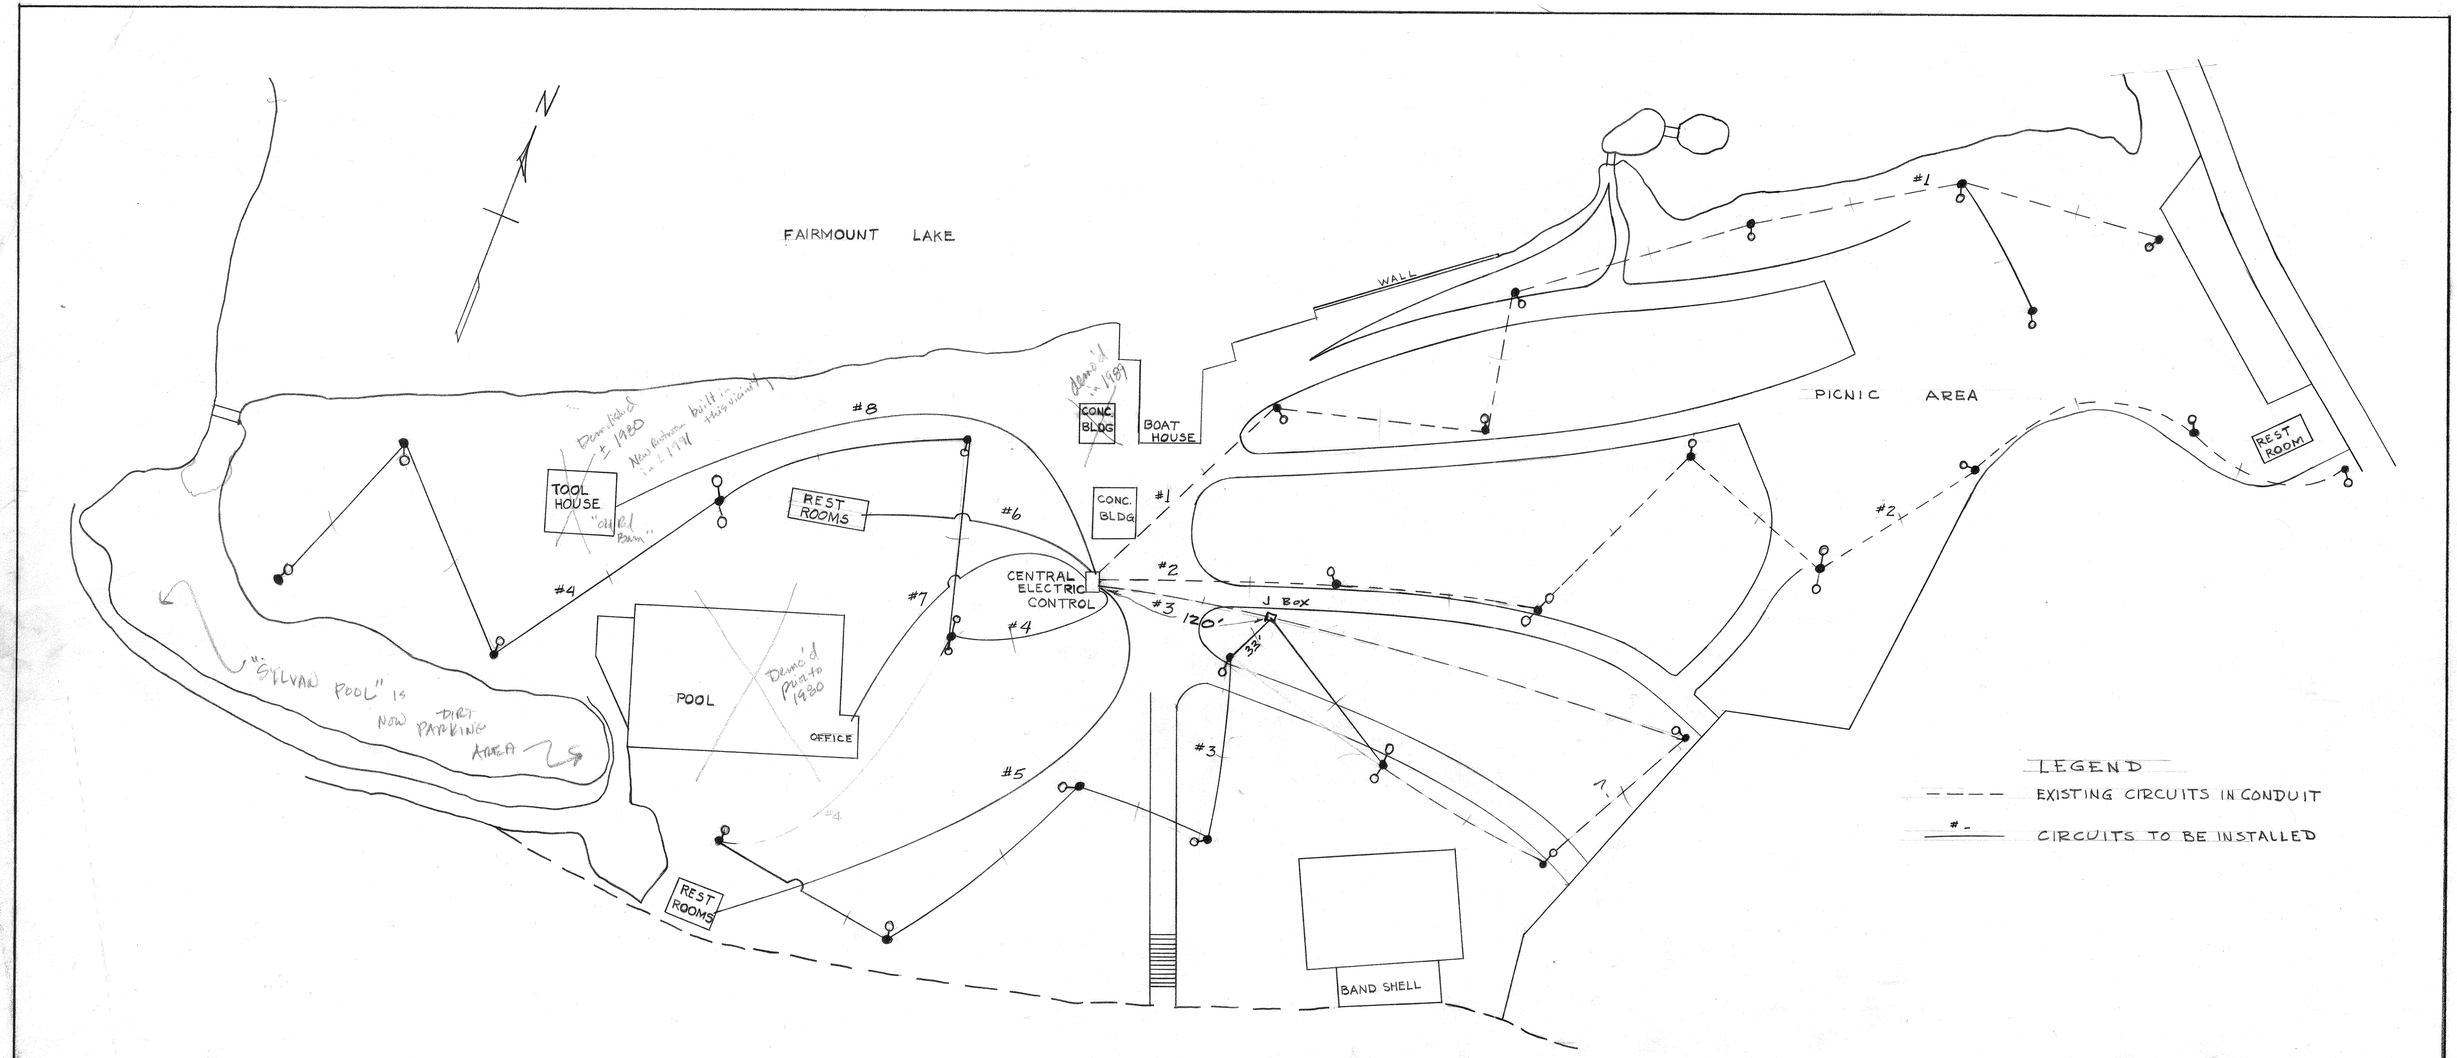

CITY OF RIVERSIDE		
PARK AND RECREATION DEPARTMENT		
MERCURY VAPOR LIGHTING FAIRMOUNT PARK		
SCALE: 1"=50'	DATE: 12-3-58	APPROVED BY
DRAWN BY G. B. C		
CHECKED BY E. L. K.		

REV. 10-27-93
REV. 10-18-68

SEE FA-23

P-116-44