TYPICAL WALK DETAIL — SCALE - 1"=1'0"

NOTE:

a) TOTAL SQ. FT. CONCRETE IS APPROX. 7500 ± (SHADED AREA)
b) AREA WILL BE STAKED OUT BY PARK DEPT.
c) INTERIOR SAND AREA & FINISH GRADING BY OWNER
d) TREE WELLS WITHIN PAVED AREA TO BE DETER— MINED ON GROUND BY OWNER.

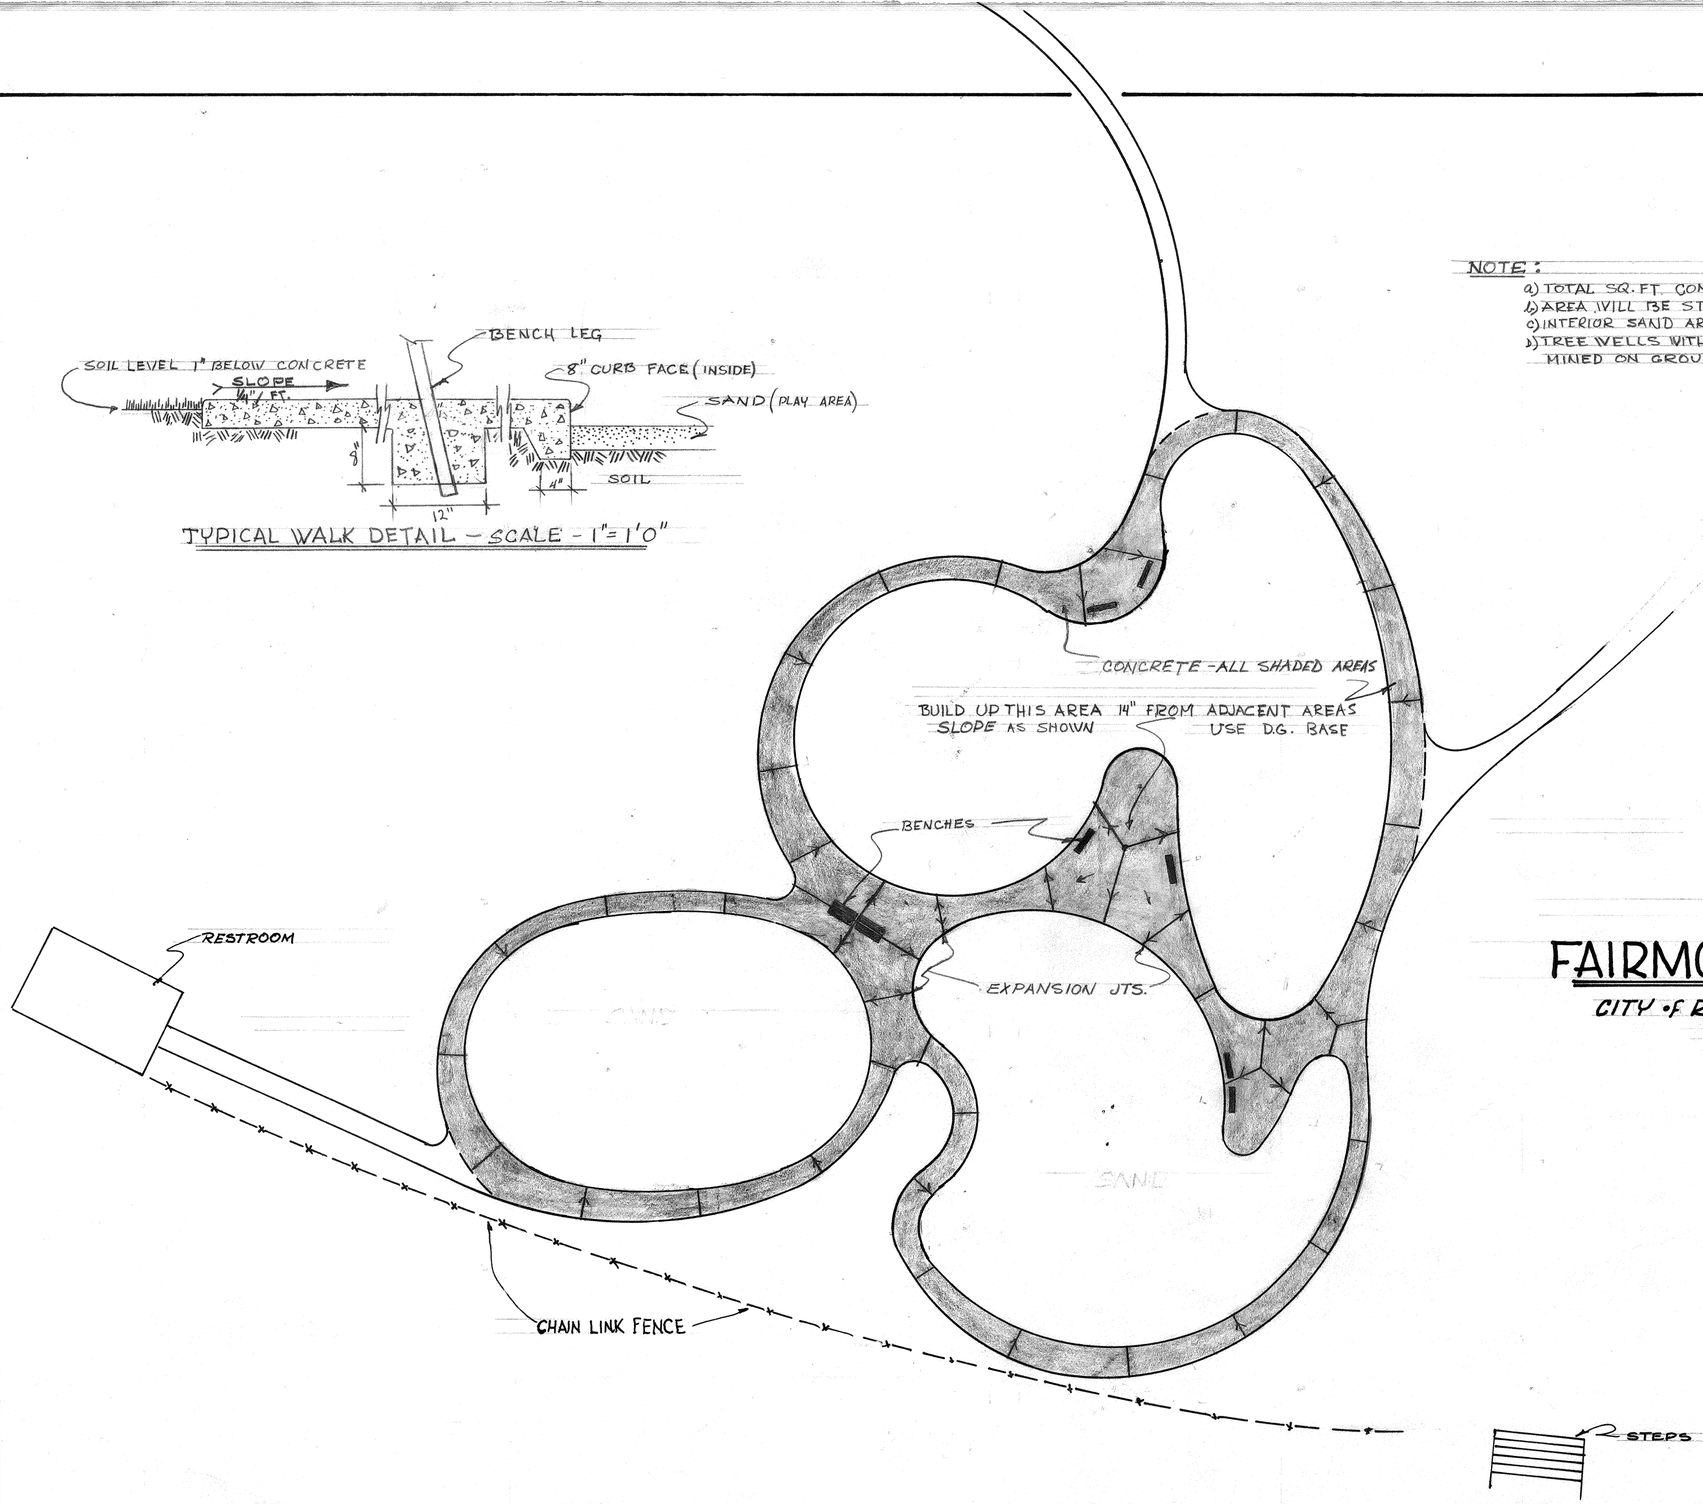

CONCRETE WALKS

FAIRMOUNT PARK PLAYLAND

CITY of RIVERSIDE - PARK & RECREATION DEPT.
SCALE - 1"=20'
4-21-60

P-116-20

PLAN HOLD CORPORATION • IRVINE, CALIFORNIA
REORDER BY NUMBER 07SAR

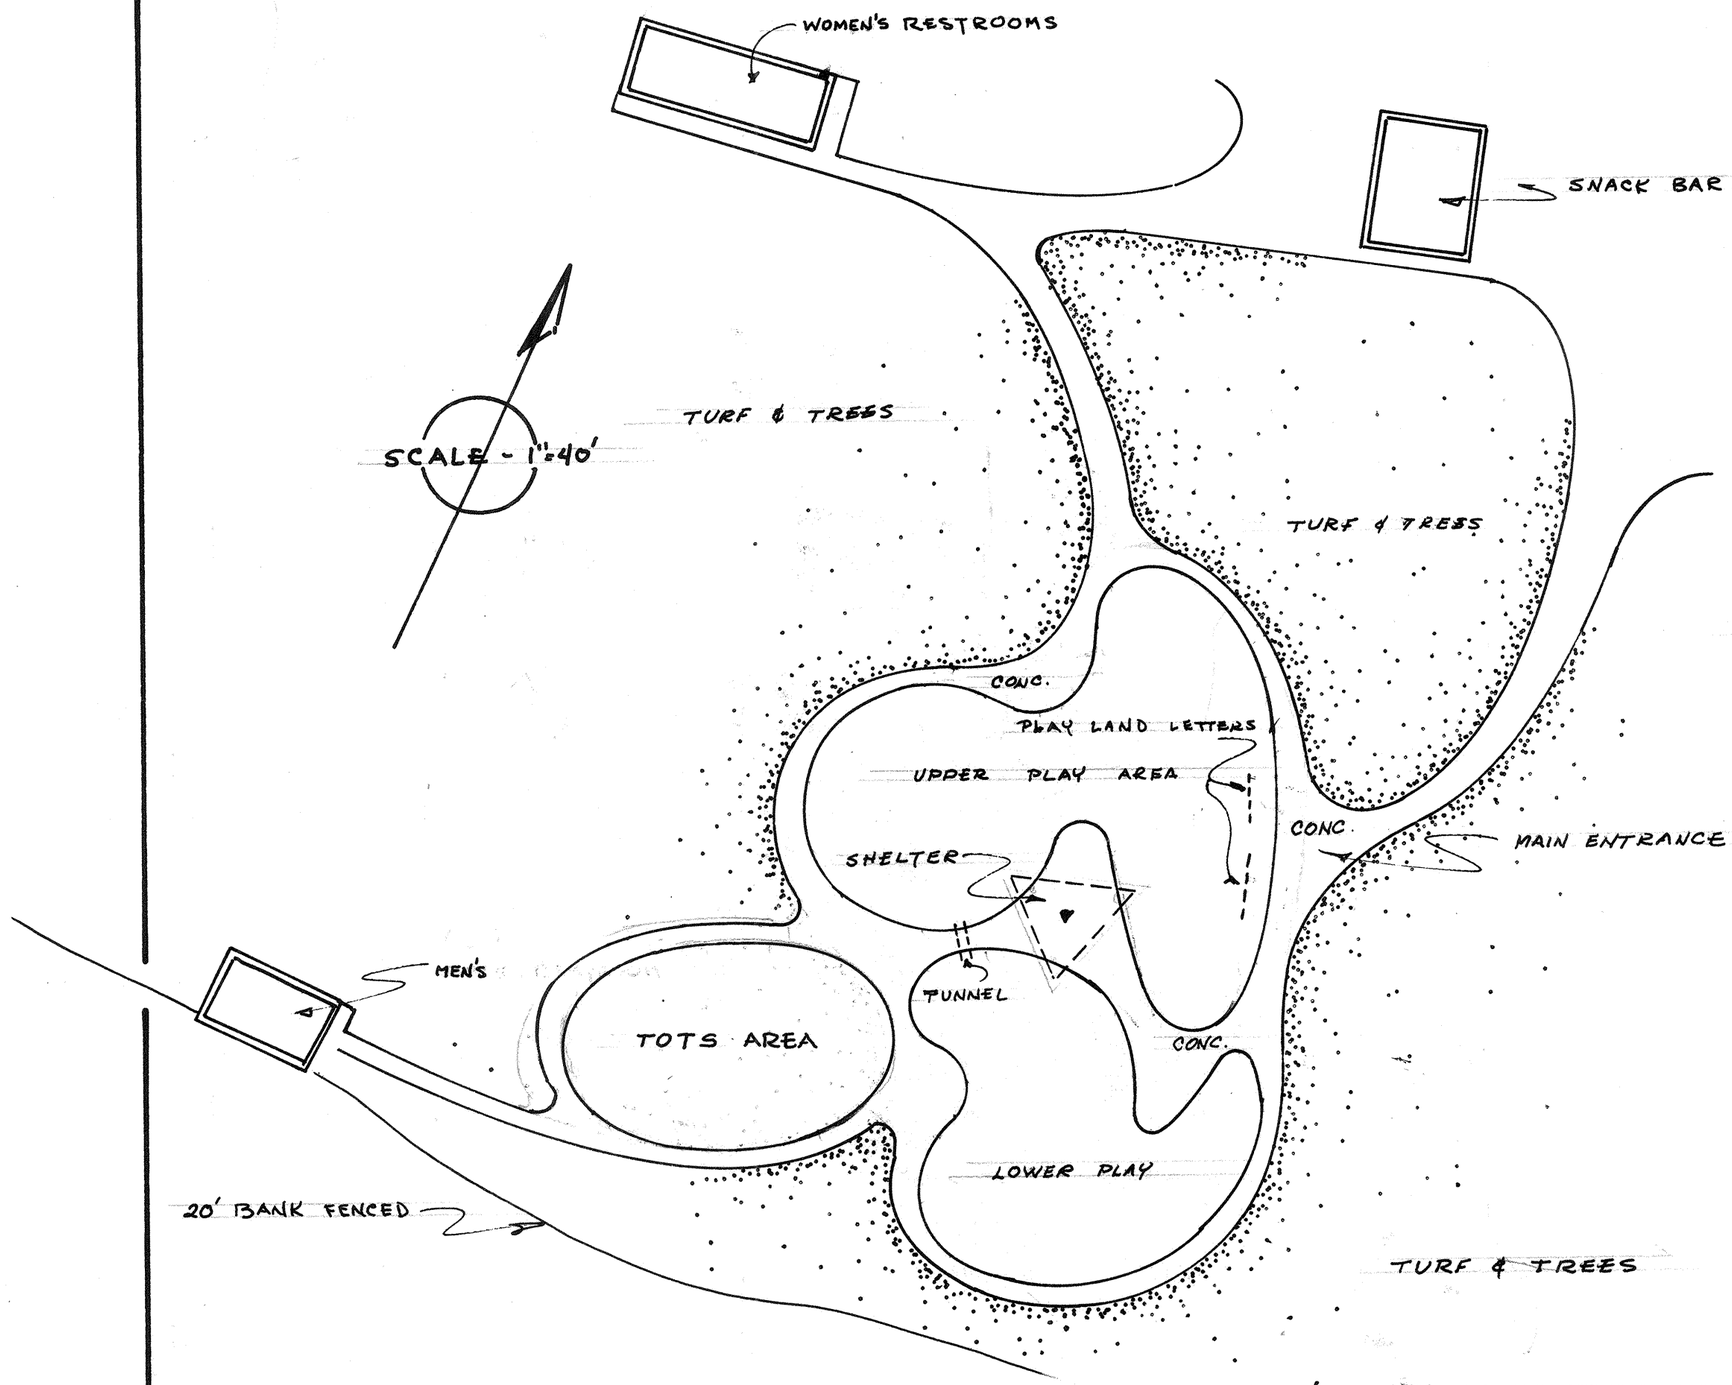

PROPOSED SITE PLAN

FAIRMOUNT PARK PLAYLAND

CITY of RIVERSIDE — PARK & RECREATION DEPT.

20 Capitol 60

P-116-24