PLANTING DATA

SYMBOL	QUAN.	SIZE	DESCRIPTION
	3		EXISTING TREES
	8	FIELD	JACARANDA (NURSERY)
	85	1 GAL.	WHITE OLEANDER (NURSERY) (8'-0" O.C.)
	120	1 GAL.	JASMINUM MESNYI (5'-0" OC.)
	30 (100 PL)	FLAT	PROSTRATE ROSEMARY (18" OC)

IRRIGATION DATA

SYMBOL	QUAN.	SIZE	DESCRIPTION
X	3	FULL HEAD	MOIST-O-MATIC # 574 – 3 G.P.M.
V	11	½ "	" # 572 – 1.6 "
◇	1	¼ "	" # 571 – .8 "
⧖	4	FULL "	" # 564 – 1.6 "
▽	4	½ "	" # 562 – .8 "
⧗	4	FULL "	" # 554 – .8 "
▼	7	½ "	" # 552 – .4 "
●	3	1"	" # CONTROL VALVE
◇	1	1"	GATE VALVE
◆	1	1"	CHECK VALVE
⊣	5	¾"	HOSE BIB
—·—	335	1½"	GALVANIZED PIPE (50'-¾")
——			P.V.C. PIPE (SCH. 40)

NOTE:

ALL DIMENSION APPROXIMATE - CHECK BEFORE INSTALLATION

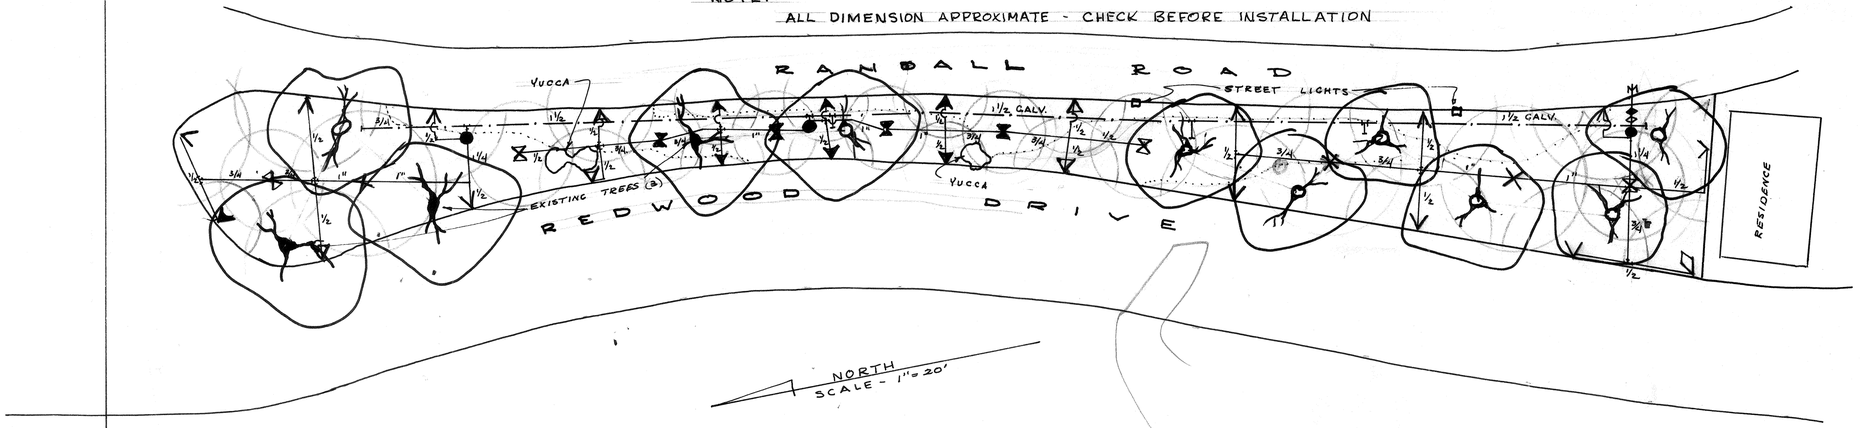

PLANTING & SPRINKLER PLAN

FOR

JACARANDA HILL

FAIRMOUNT PARK

2-1-61

0. TRIM & THIN TREES – REMOVE 1 YUCCA CLUMP
1. INSTALL SPRINKLER SYSTEM
2. ERRADICATE WEEDS
   1. METHYL BROMIDE
   2. DOWPON
   3.
3. PLANT TREES – SOIL CONDITIONING
4. PLANT SHRUBS & GROUND COVER
5. USE SELECTIVE WEED KILLERS
   1. DOWPON
   2.
6. USE COMMERCIAL FERTILIZER FOR TREES & PLANTS

1 Feb 61

P-116-72