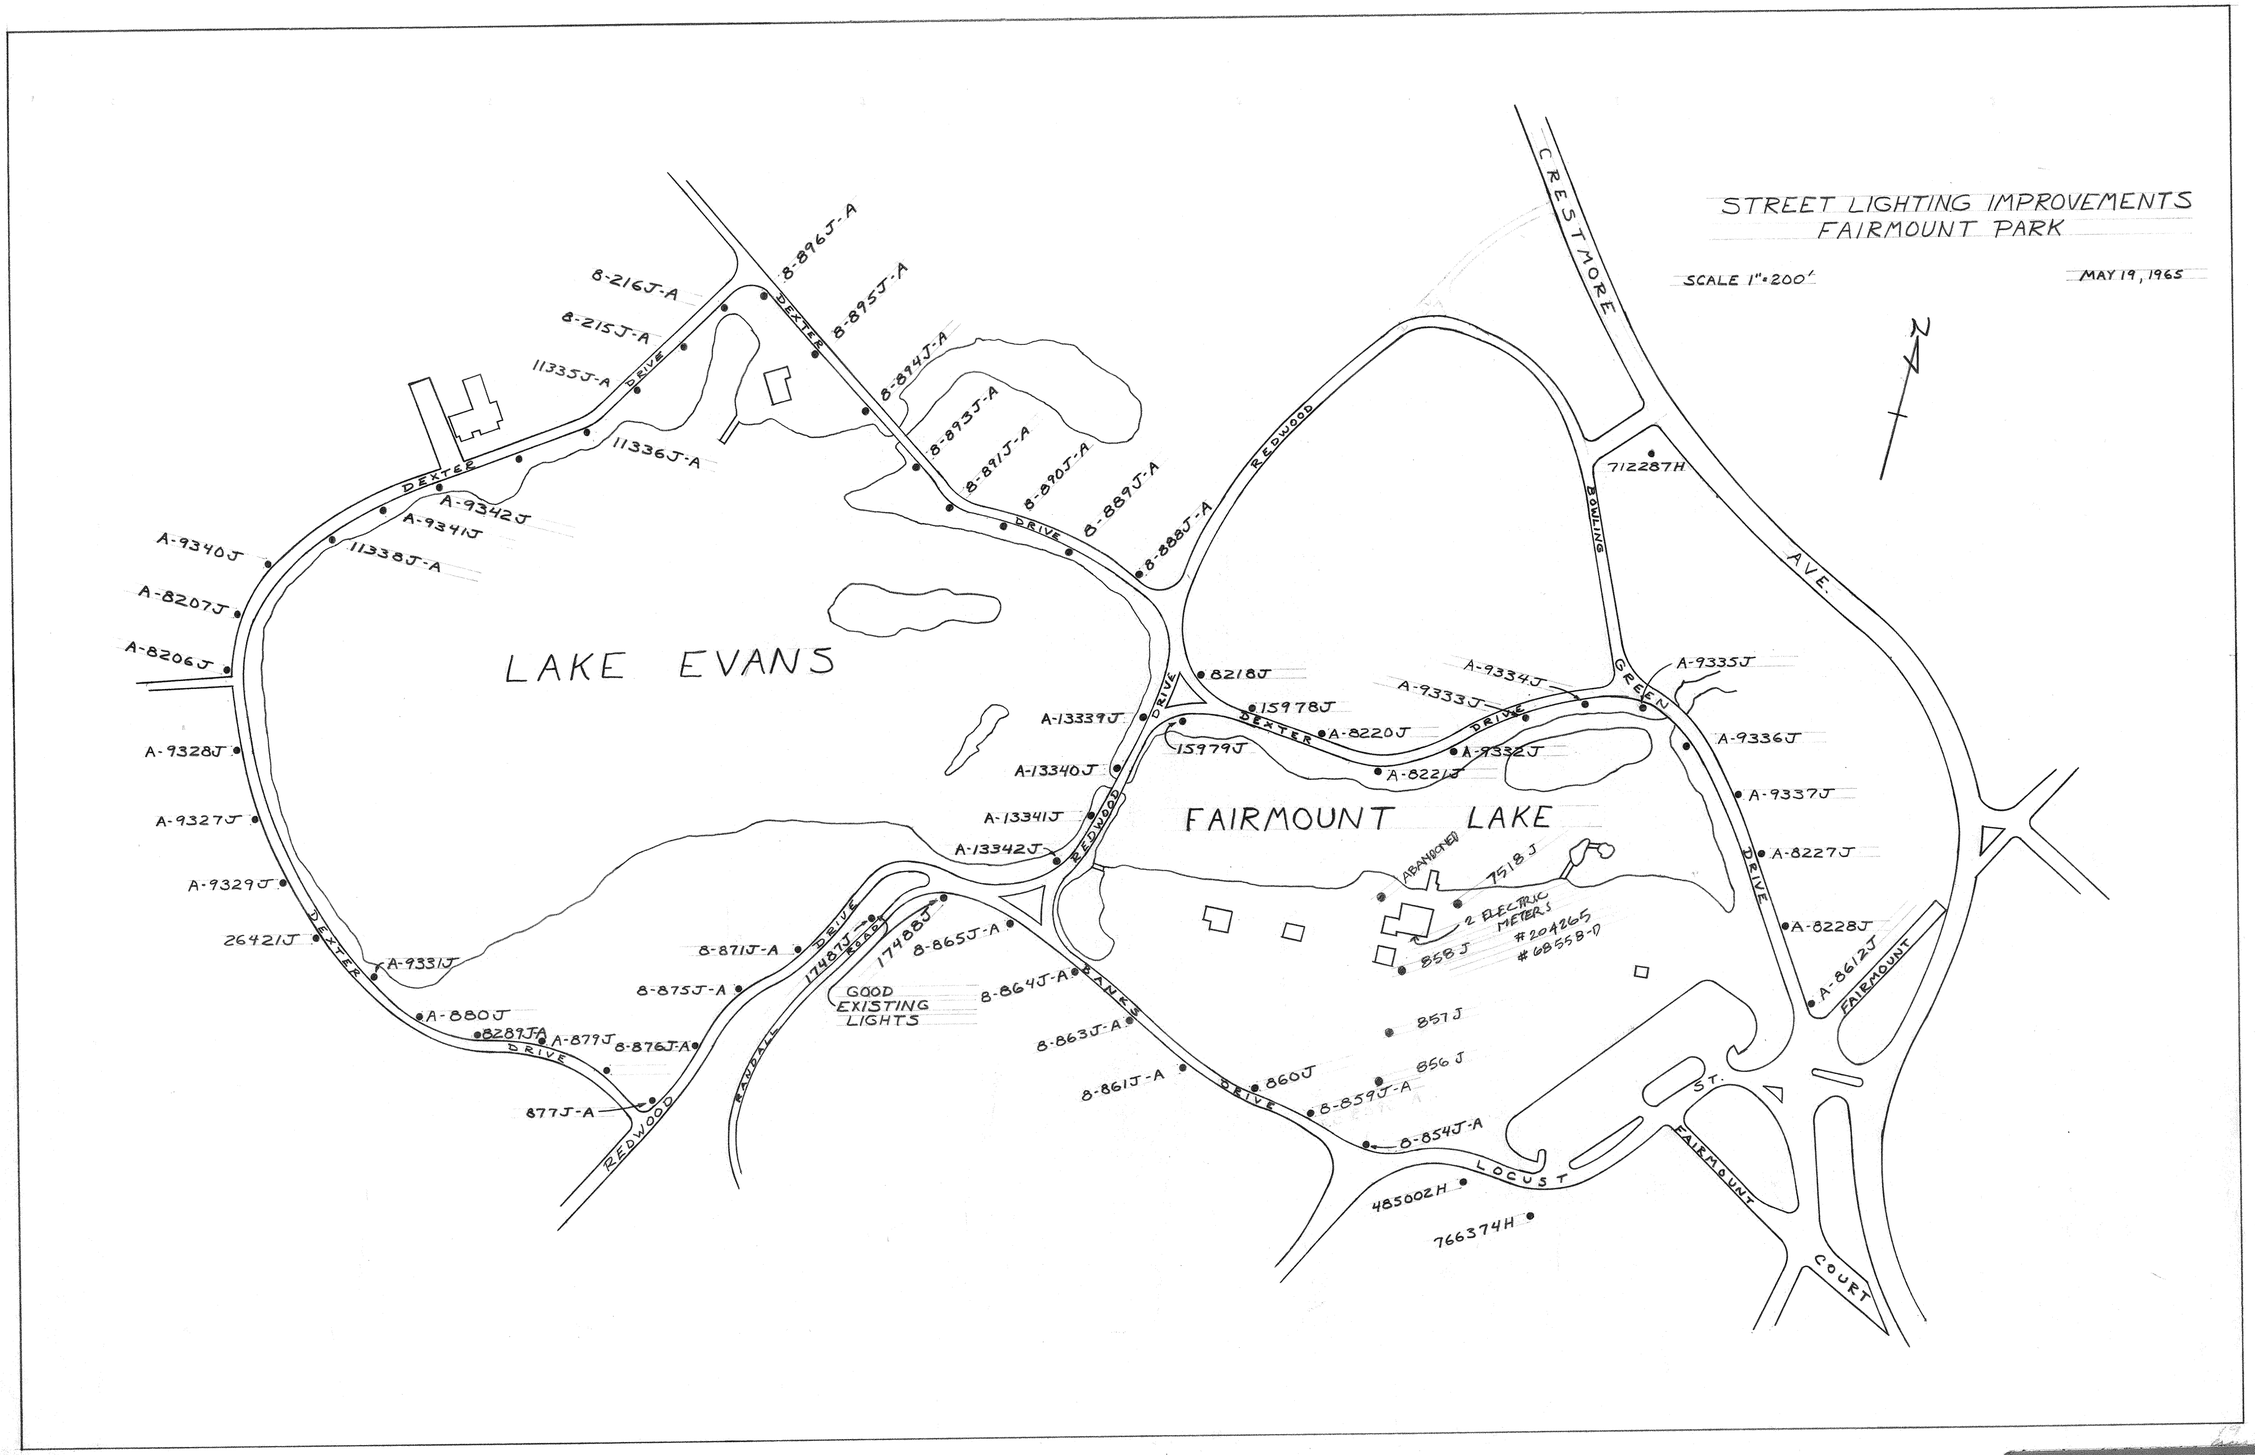

DRAWING NUMBER

PLAN HOLD CORPORATION • IRVINE, CALIFORNIA
REORDER BY NUMBER 075AR

DRAWING NUMBER

PLAN HOLD CORPORATION • IRVINE, CALIFORNIA
REORDER BY NUMBER 075AR

DRAWING NUMBER
FA-4A

PLAN HOLD CORPORATION • IRVINE, CALIFORNIA
REORDER BY NUMBER 075AR

P-116-37

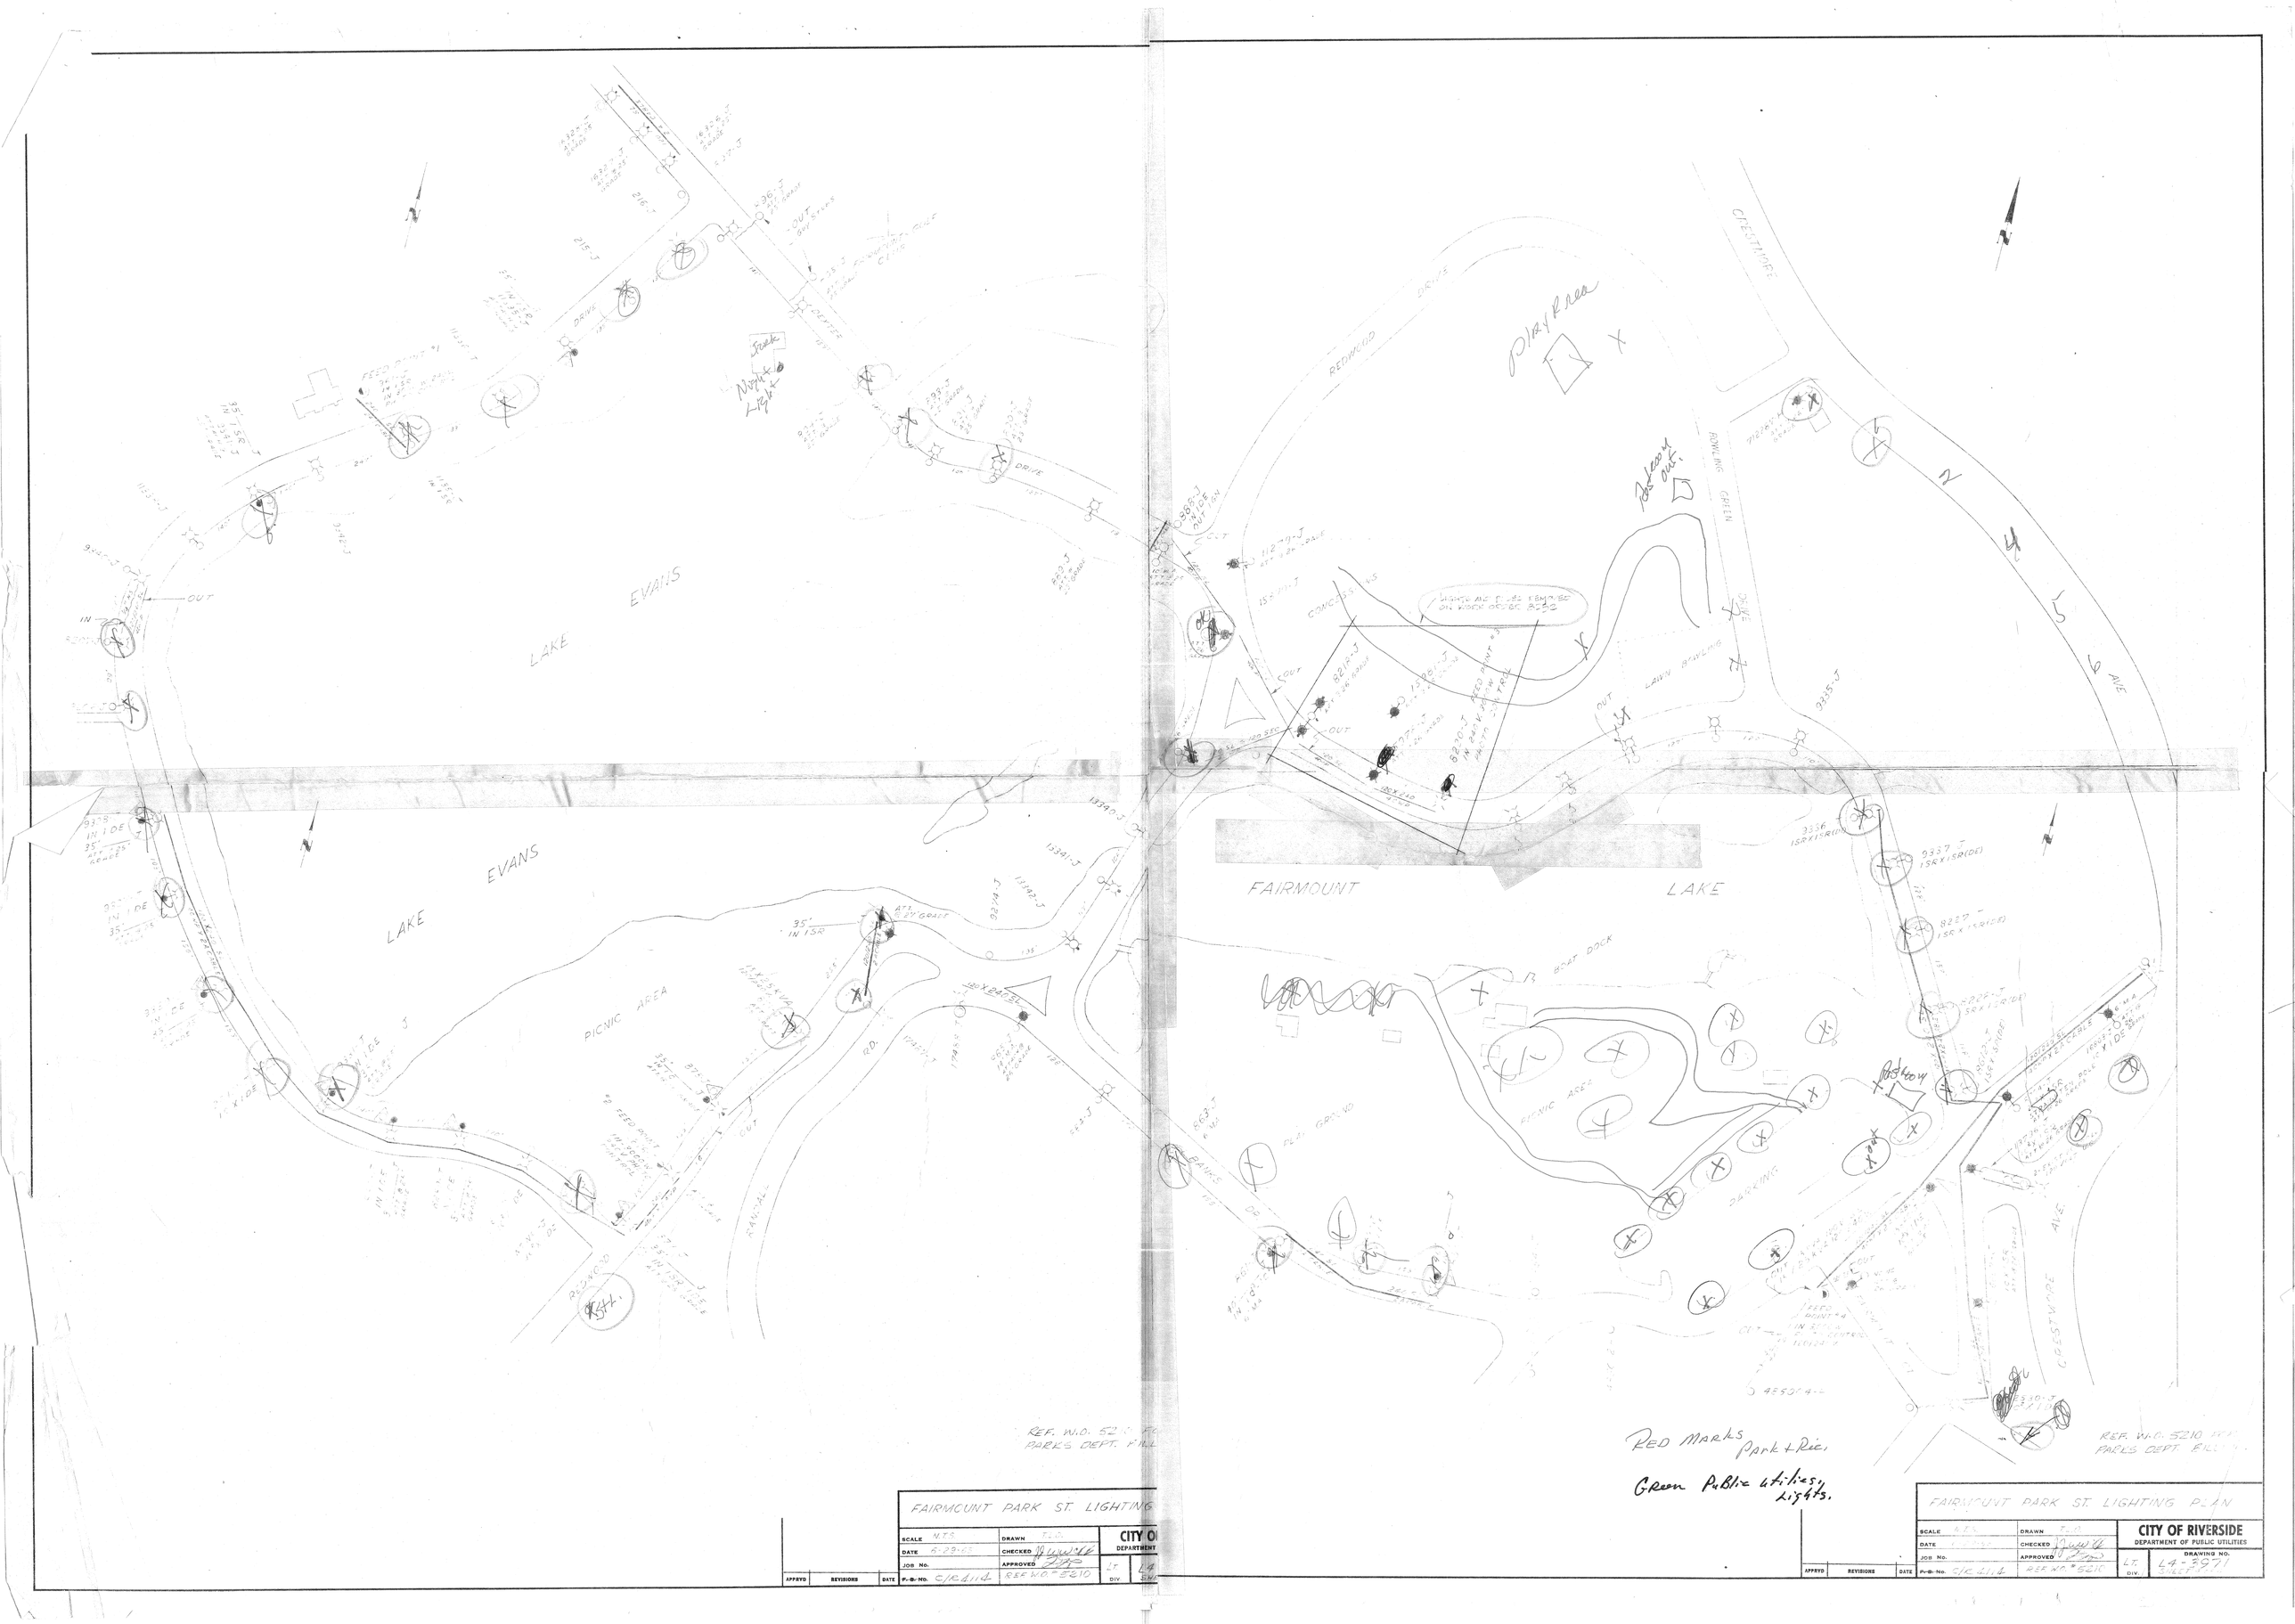

FAIRMOUNT PARK ST. LIGHTING

SCALE N.T.S.	DRAWN T.L.D.	CITY OF	
DATE 6-29-65	CHECKED	DEPARTMENT	
JOB No.	APPROVED	LT.	L4
F.-B. No. C/R 4114	REF. W.O. # 5210	DIV.	SH

APPRVD | REVISIONS | DATE

FAIRMOUNT PARK ST. LIGHTING PLAN

SCALE N.T.S.	DRAWN T.L.D.	CITY OF RIVERSIDE	
DATE	CHECKED	DEPARTMENT OF PUBLIC UTILITIES	
JOB No.	APPROVED	DRAWING NO.	
F.-B. No. C/R 4114	REF. W.O. # 5210	LT. DIV.	L4-3971 SHEET

APPRVD | REVISIONS | DATE