PLAN HOLD CORPORATION • IRVINE, CALIFORNIA
REORDER BY NUMBER 075AR

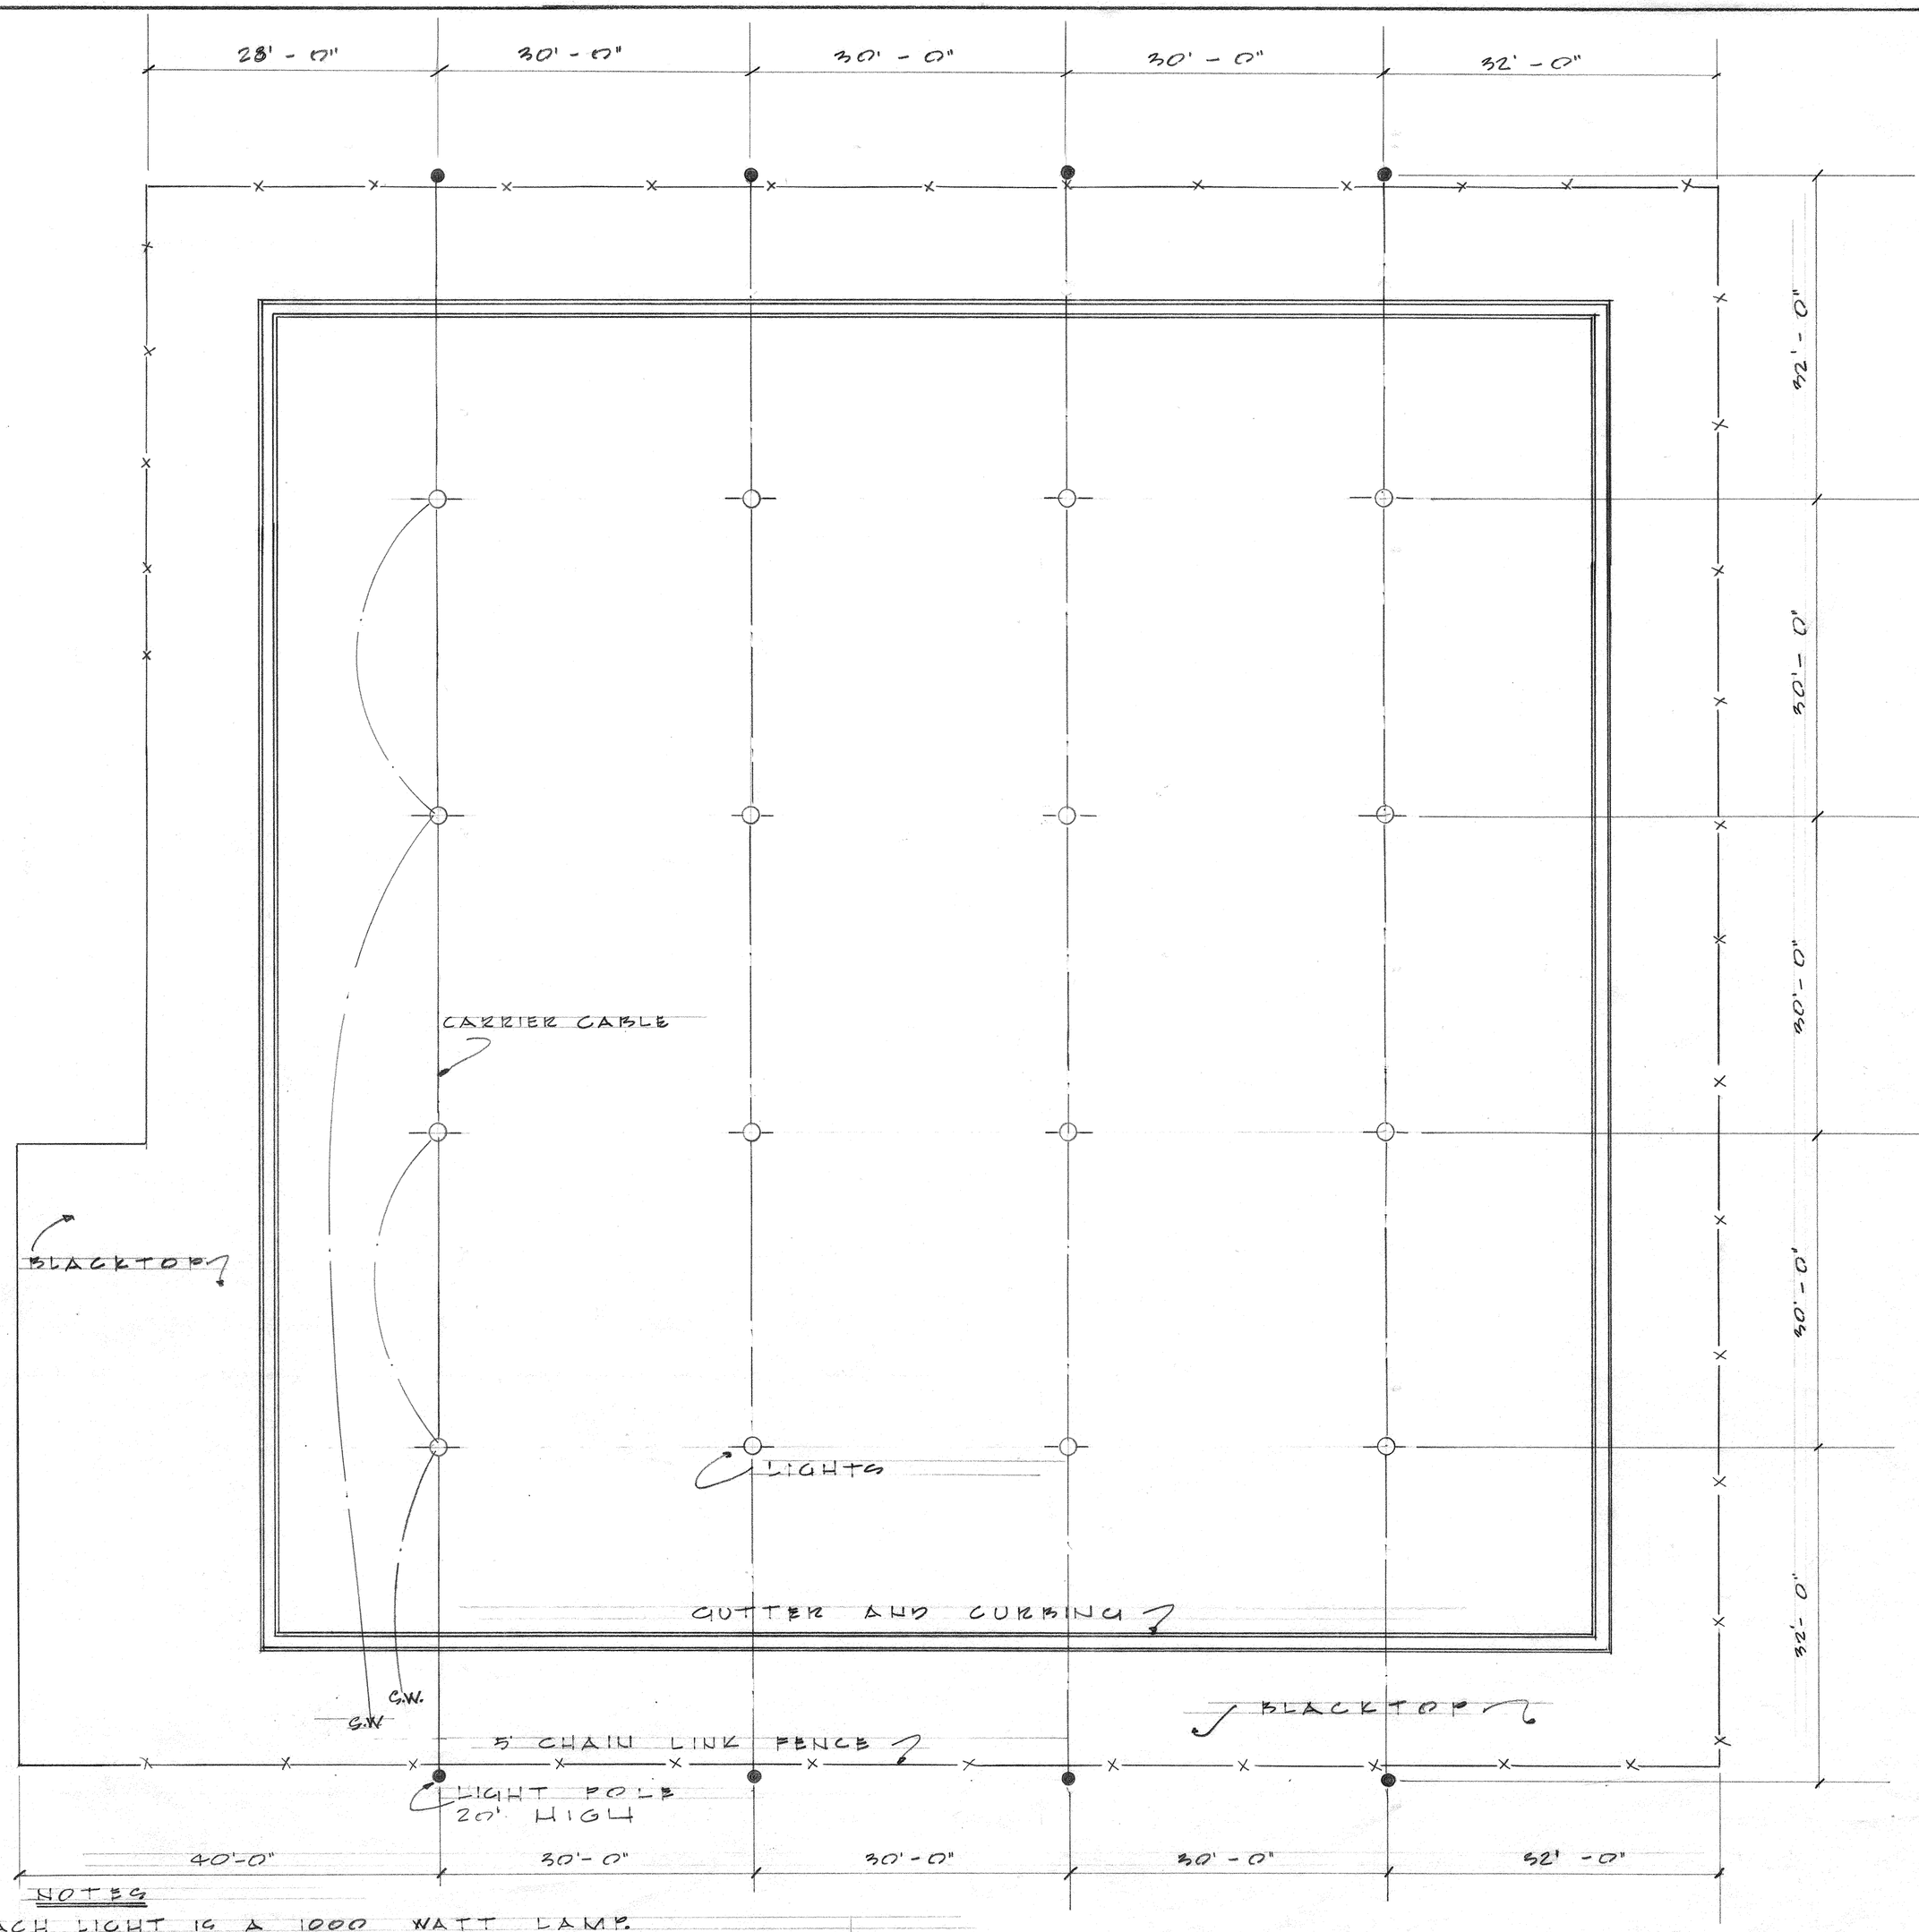


NOTES

- EACH LIGHT IS A 1000 WATT LAMP.
- FLOOD REFLECTORS ARE SUSPENDED ON A CARRIER CABLE.
- 1-20 AMP CIRCUIT BREAKER SWITCH FOR EVERY 2 LIGHTS. THIS PERMITS LIGHTING ONE HALF OF THE GREEN IN EITHER DIRECTION FOR NIGHT PLAY FOR A FEW PLAYERS.

# LIGHTING PLAN

## BOWLING GREEN — FAIRMOUNT PARK

1" = 10'-0"

APRIL 1966

P-116-64