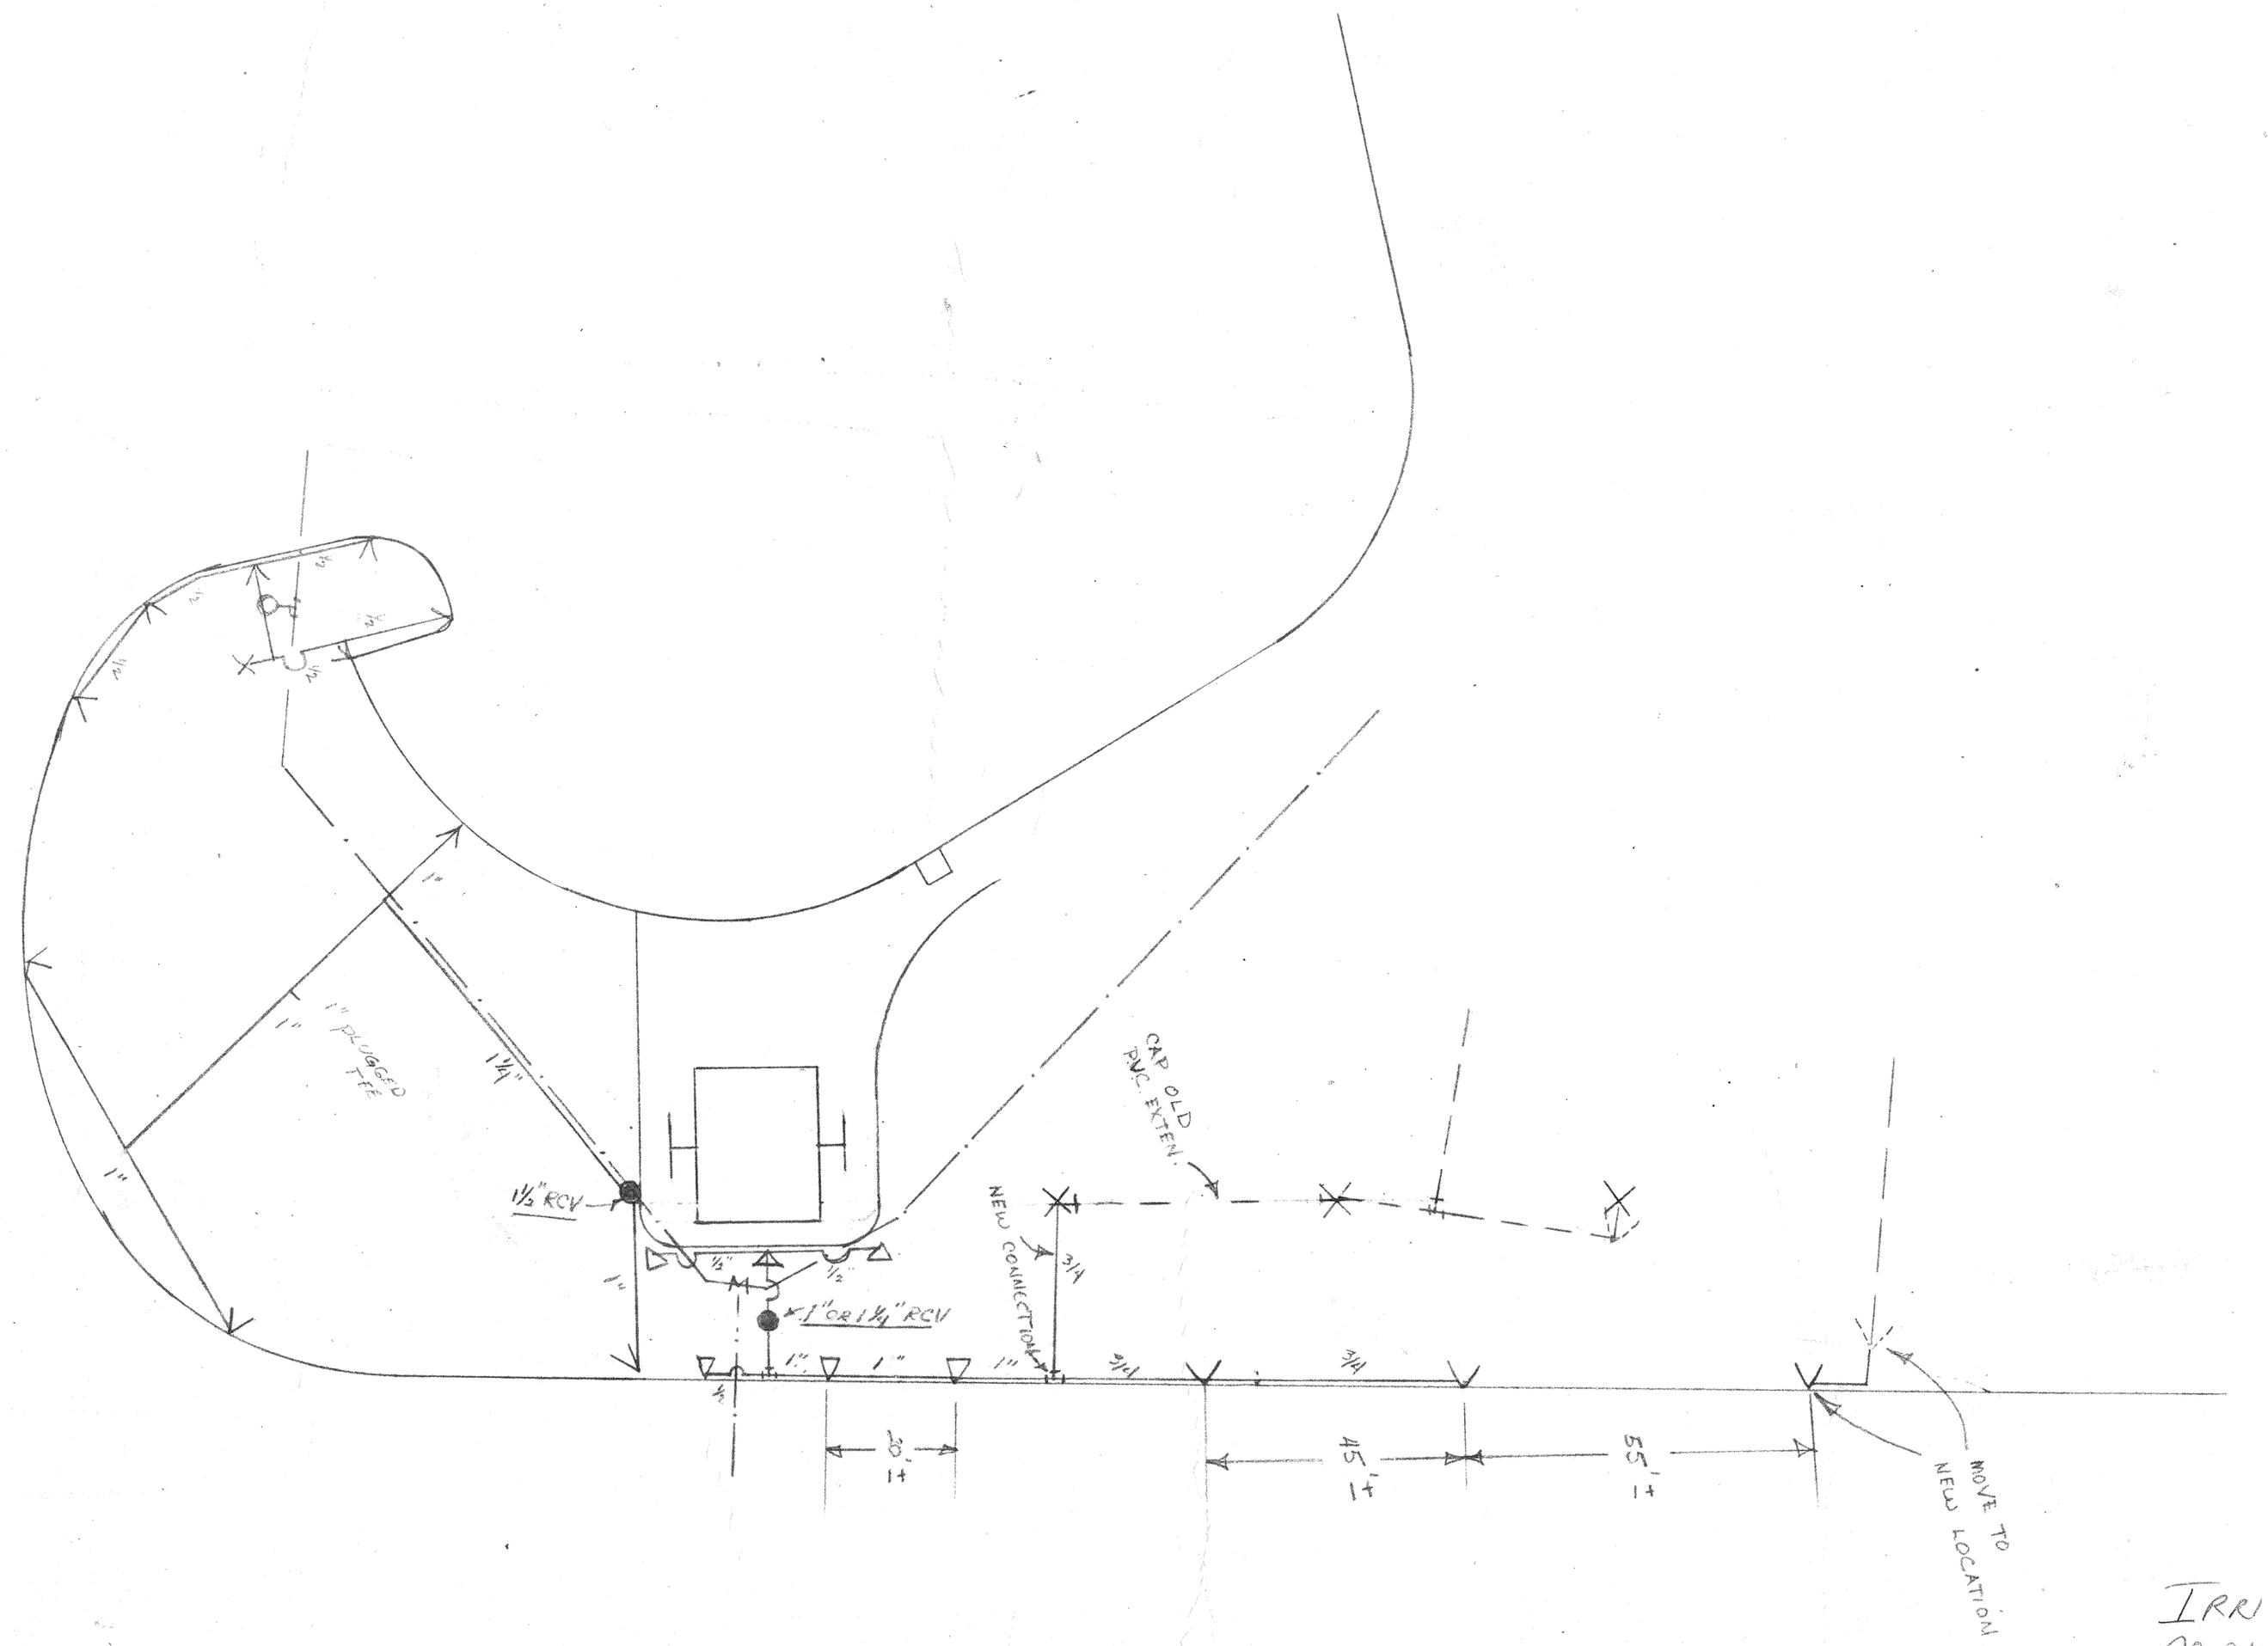

IRRIGATION PLAN
BOWLING GREEN DR

P-116-75