DRAWING NUMBER FA1

DRAWING NUMBER FA-59

FAIRMOUNT PARK

PRELIMINARY SITE PLAN

kenneth k kammeyer
LANDSCAPE ARCHITECT
RANCHO CALIFORNIA (714) 676-3741
CORONA CALIFORNIA (714) 737-3246

CITY OF RIVERSIDE CALIFORNIA

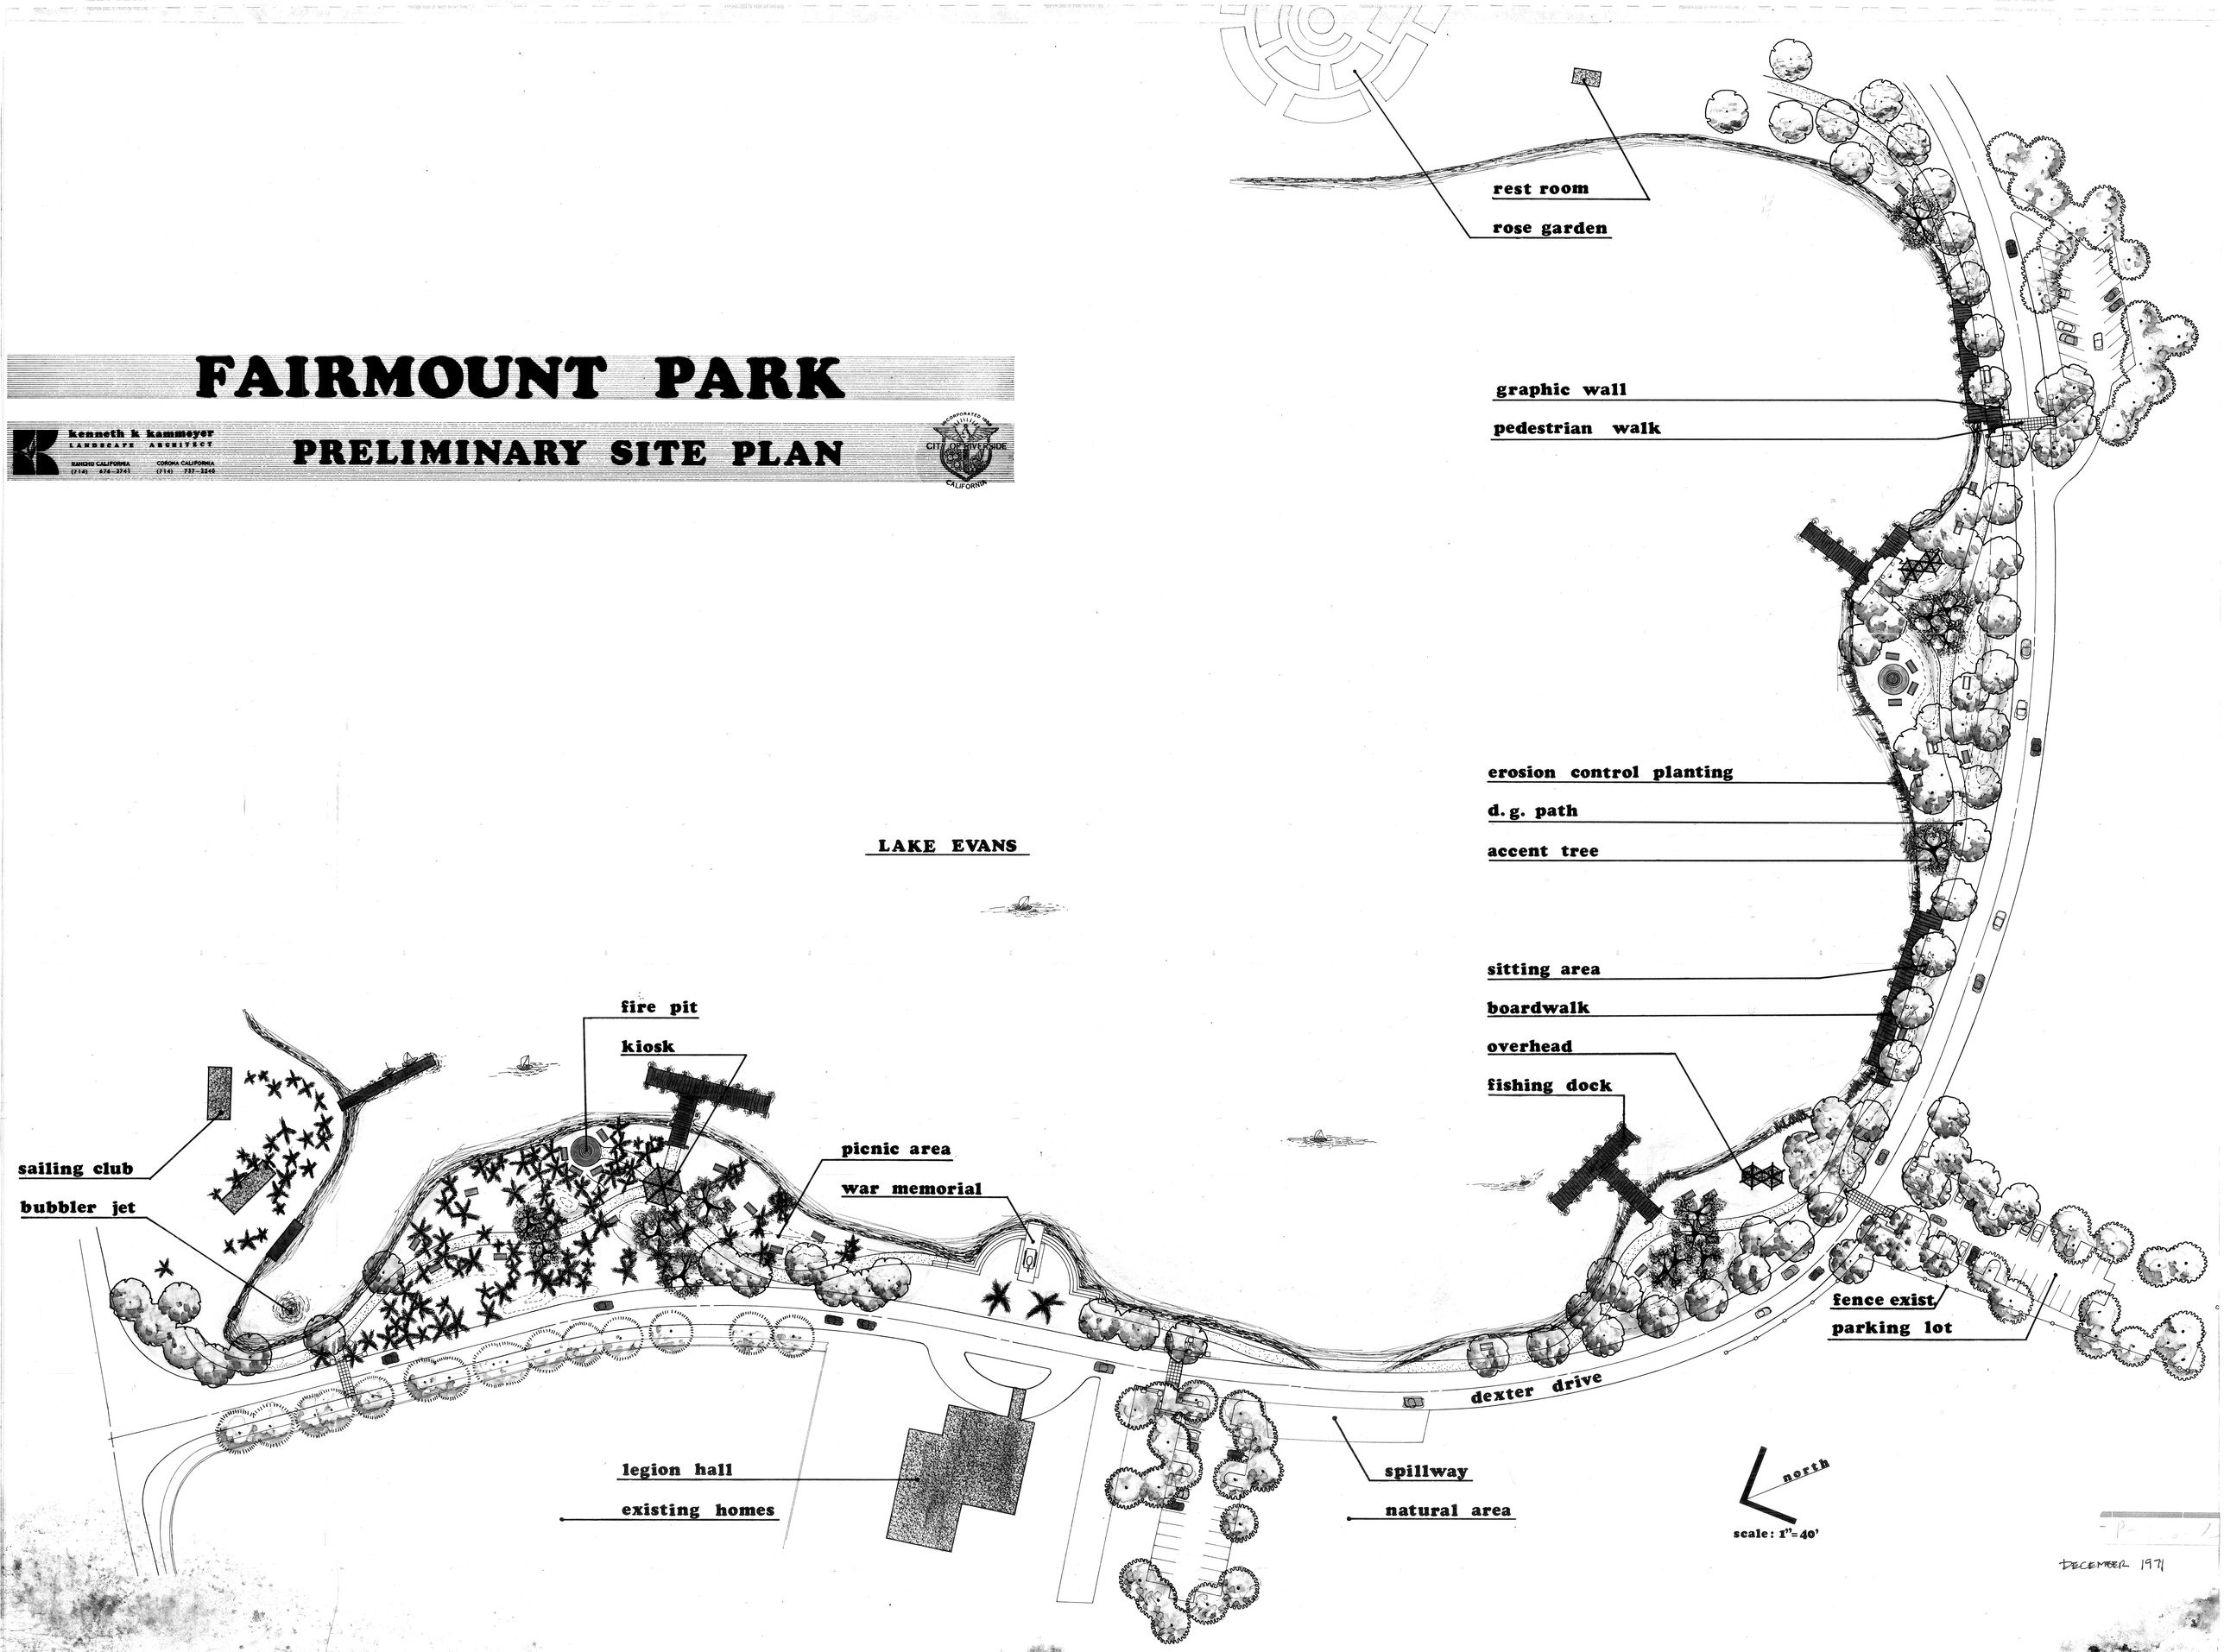

DECEMBER 1971