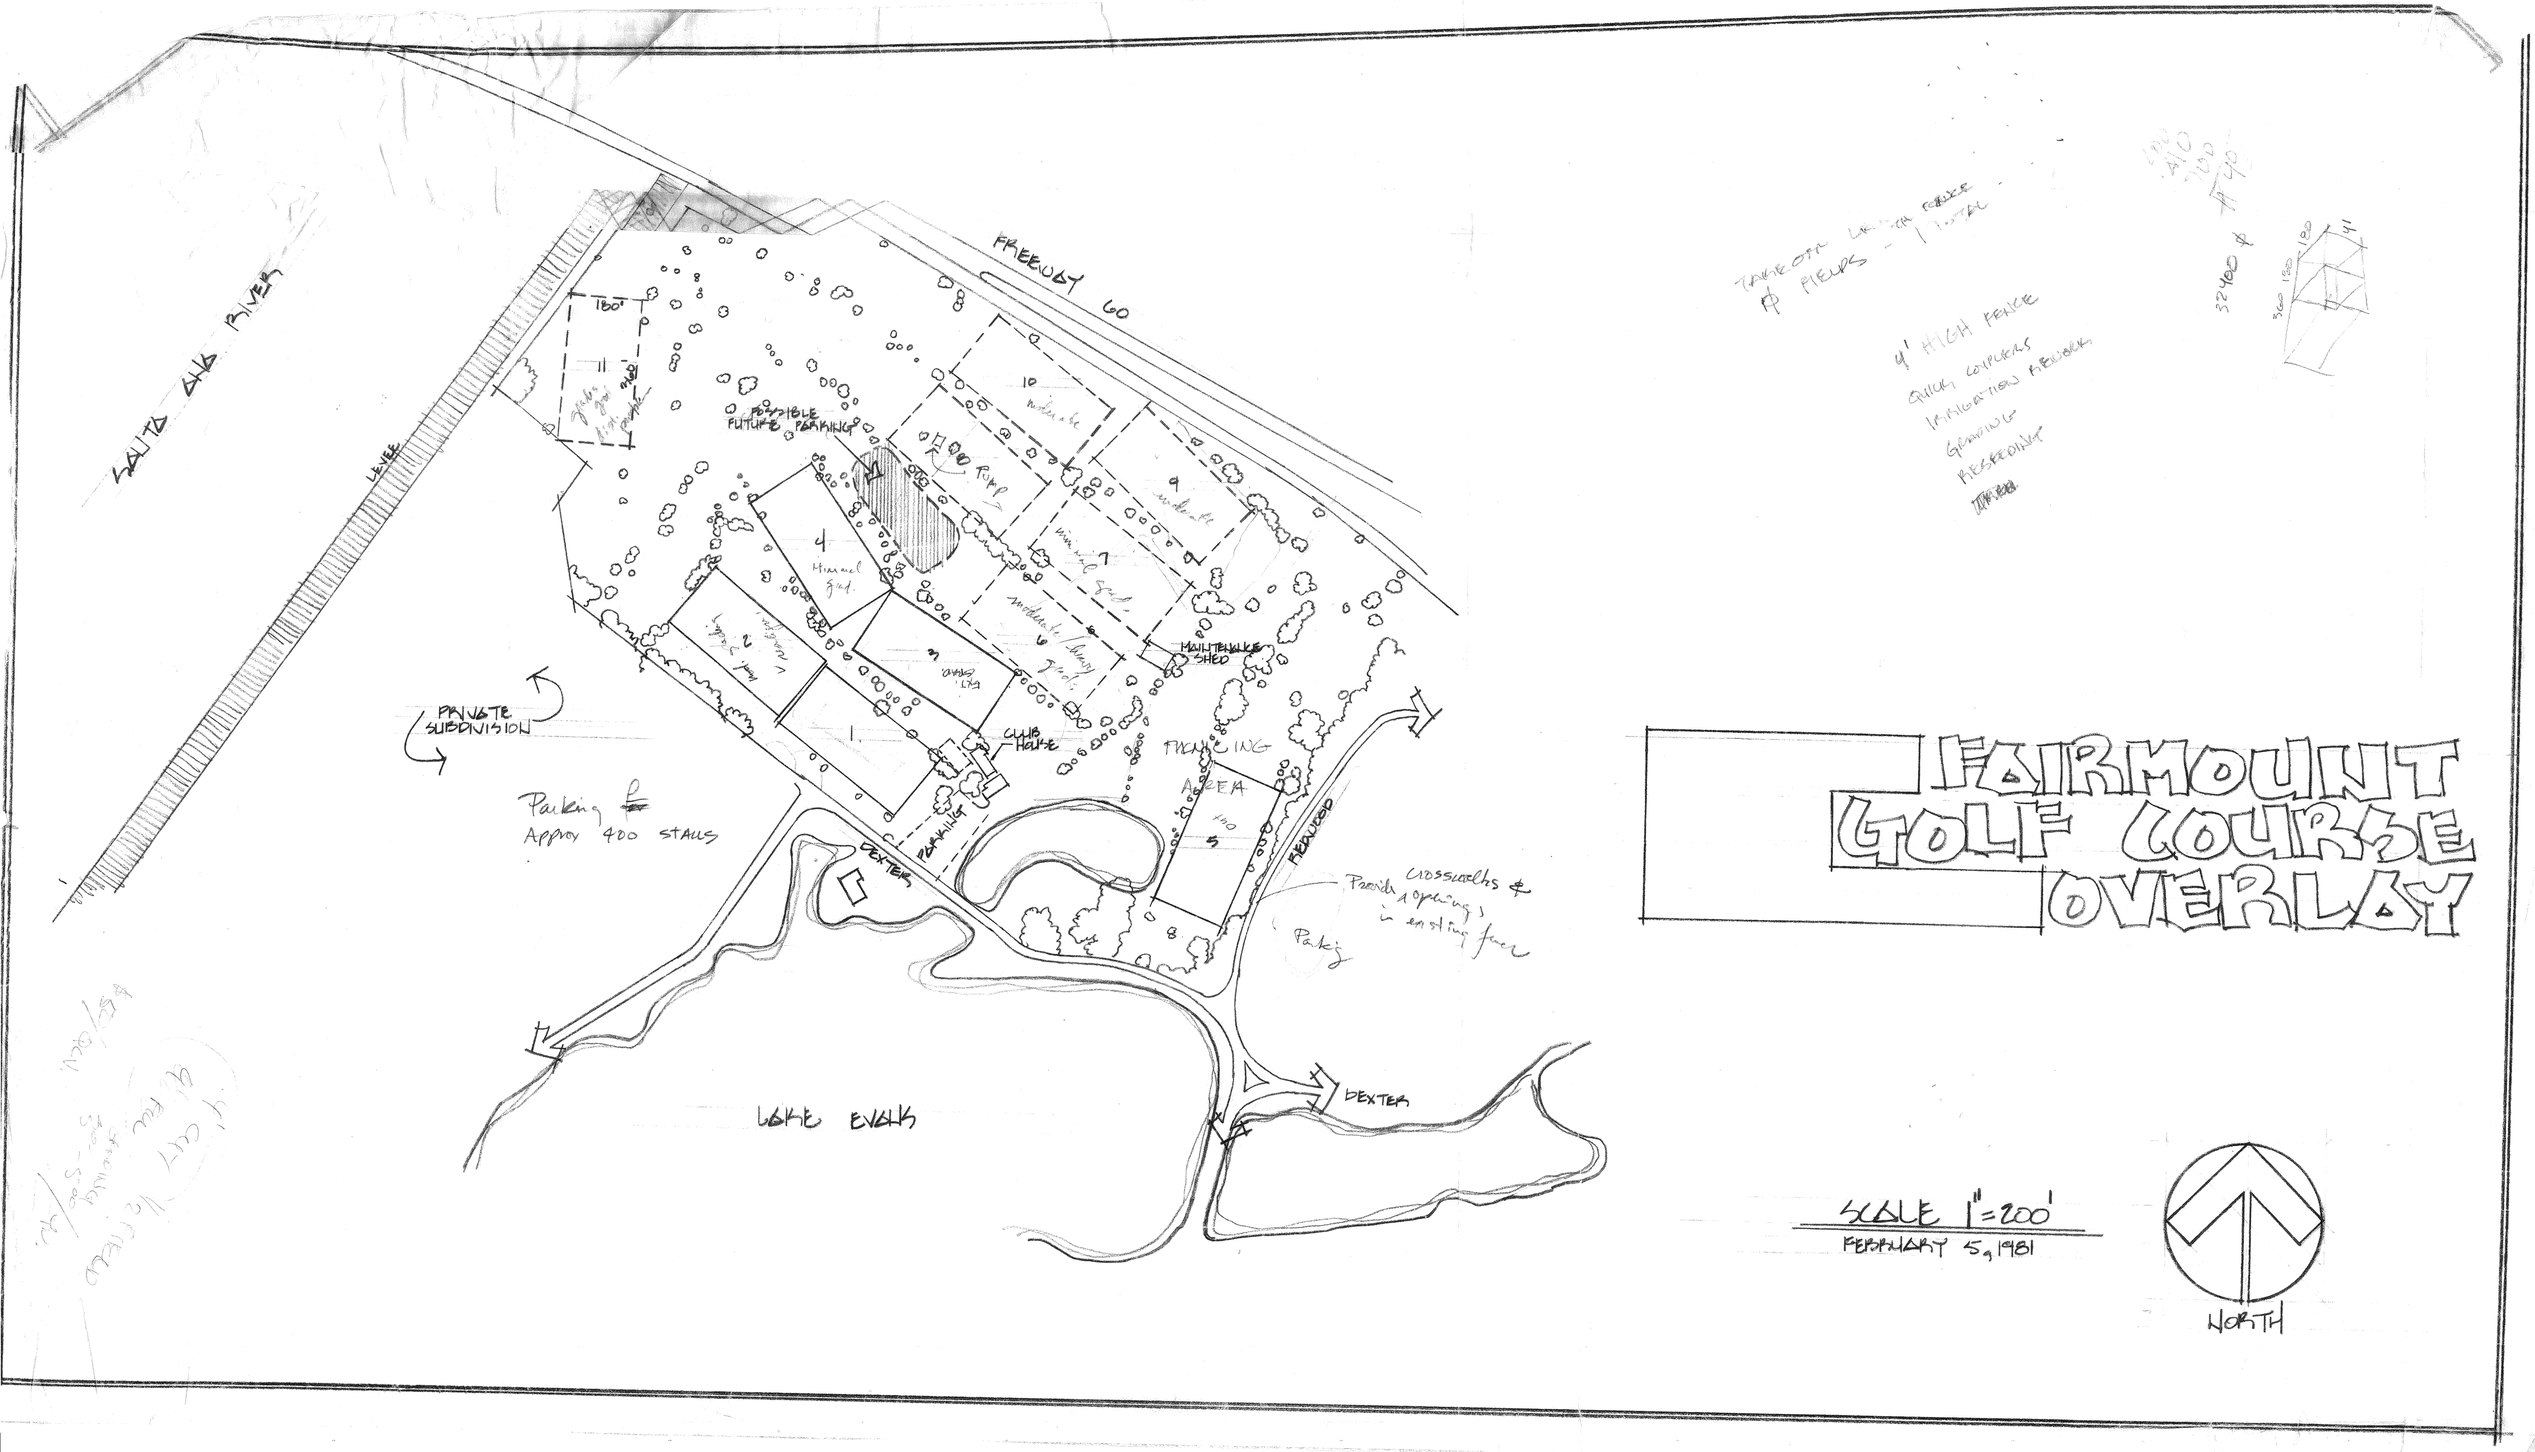

FAIRMOUNT GOLF COURSE OVERLAY
SCALE 1"=200'
FEBRUARY 5, 1981
NORTH
SANTA ANA RIVER
LEVEE
FREEWAY 60
180'
FOSSIBLE FUTURE PARKING
Pump
MAINTENANCE SHED
CLUB HOUSE
PARKING
PRIVATE SUBDIVISION
Parking
Approx 400 STALLS
DEXTER
REDWOOD
Crosswalks & openings in existing fence
Parking
LAKE EVANS
DEXTER
4' HIGH FENCE
QUICK COUPLERS
IRRIGATION NETWORK
GRADING
RESEEDING

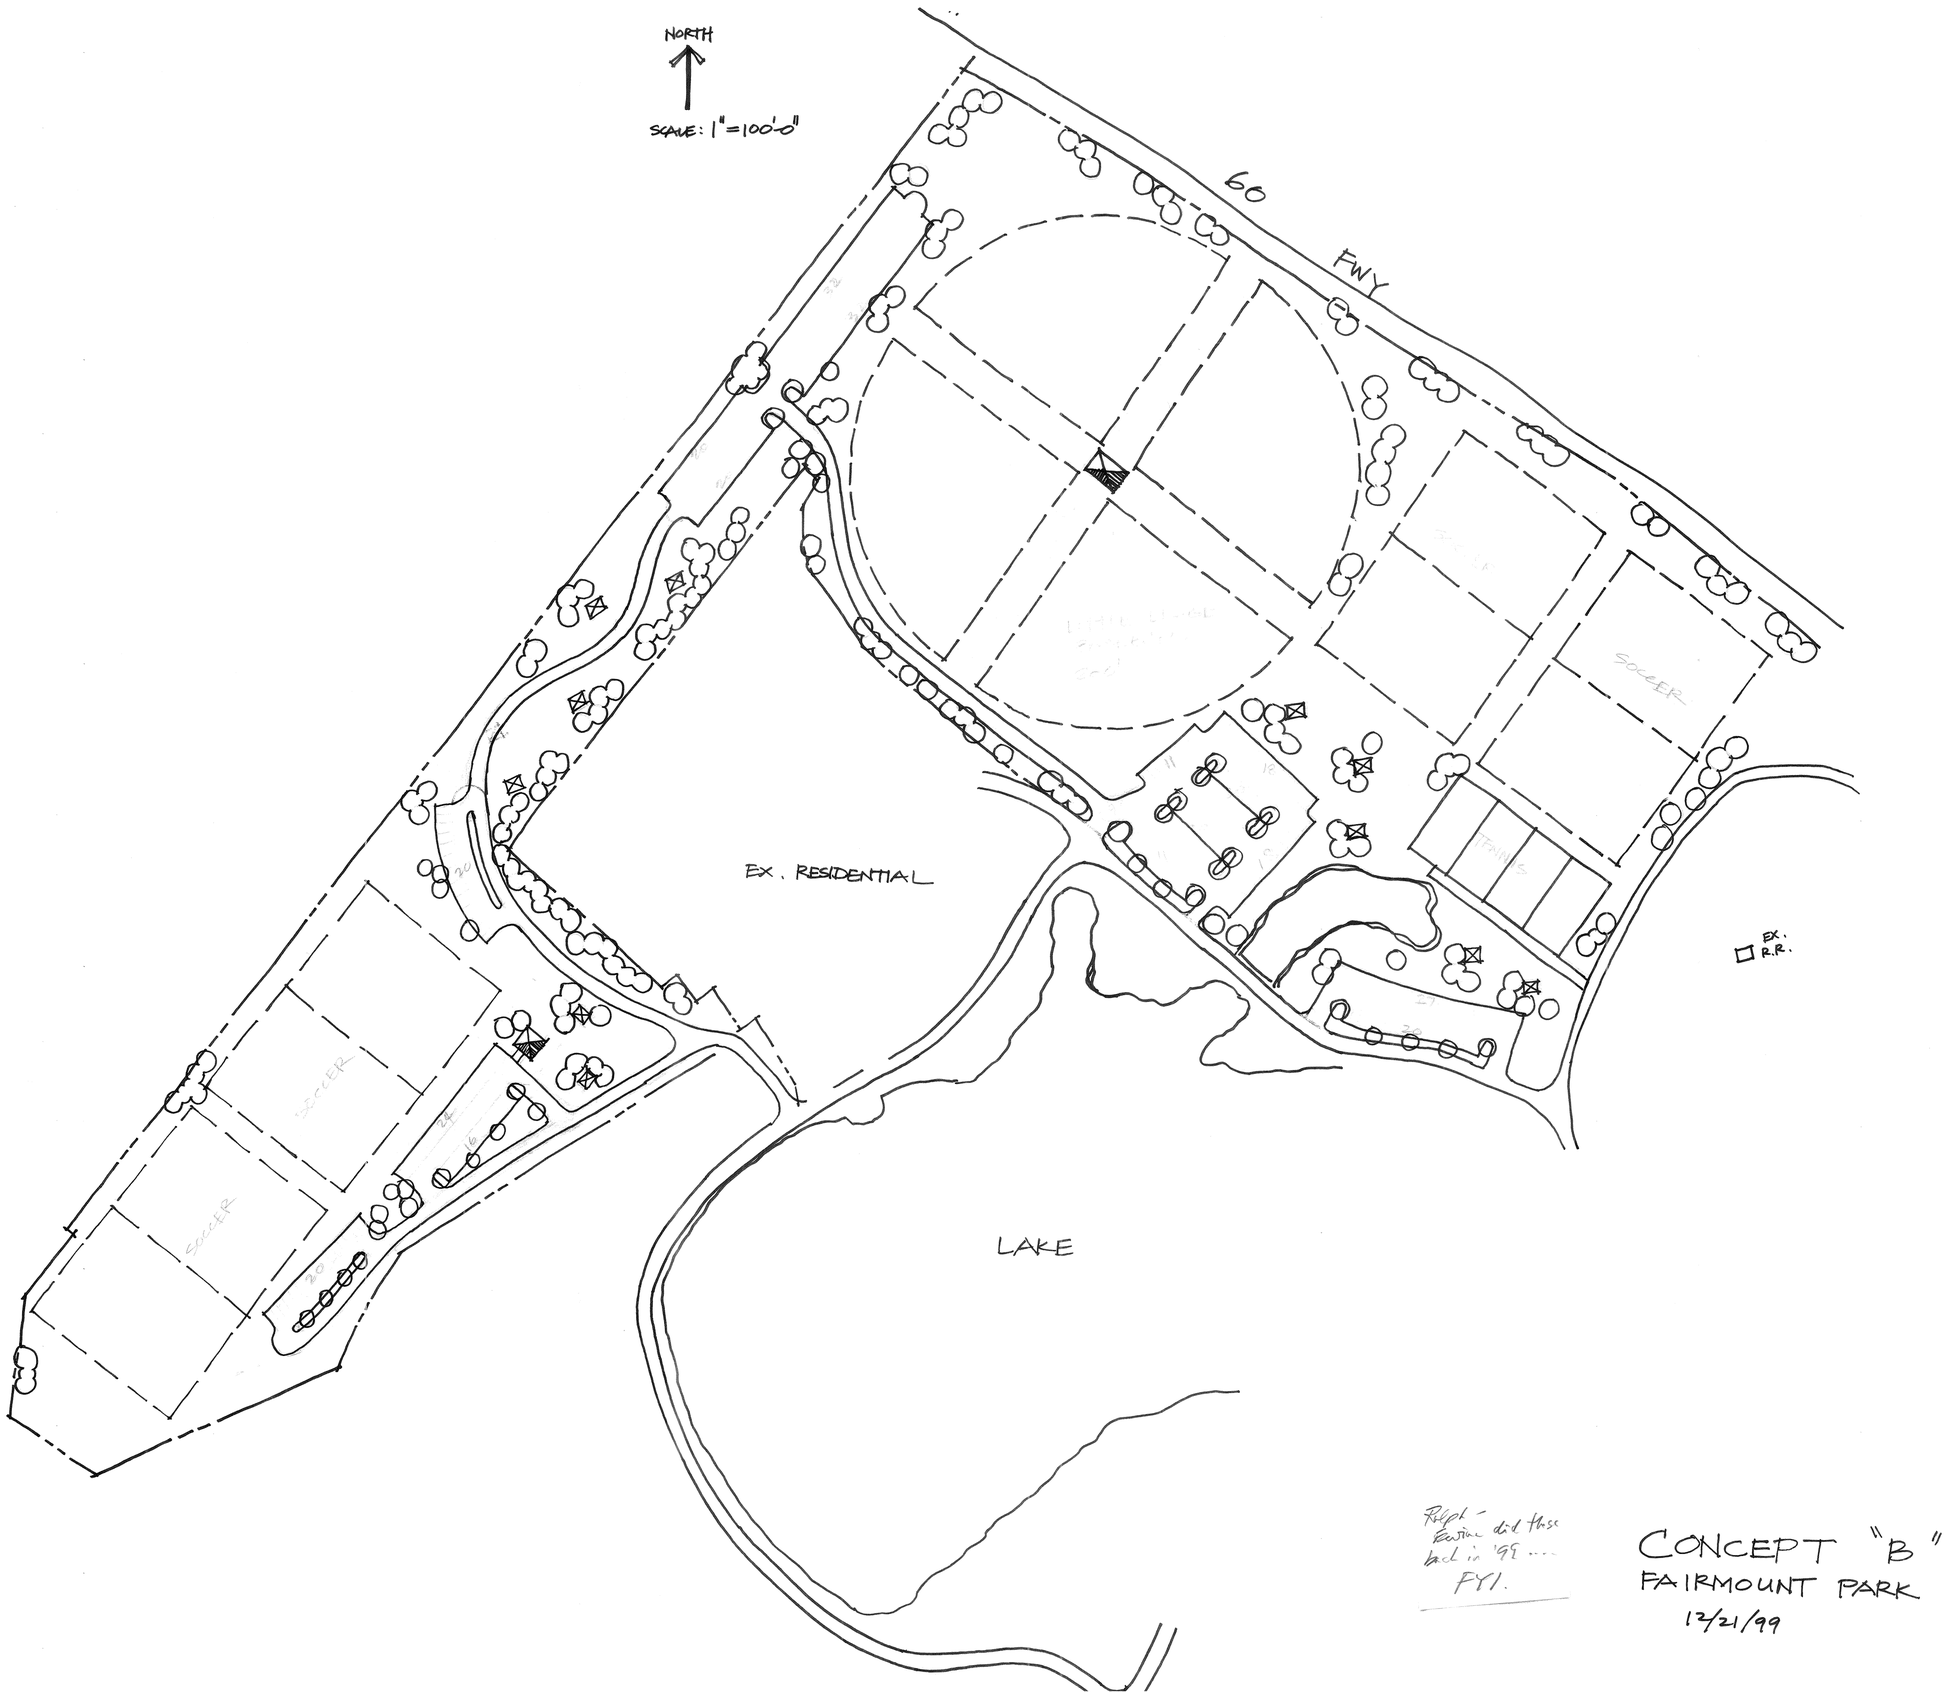

Ralph - Kevin did these back in '99 ... FYI.

CONCEPT "B"
FAIRMOUNT PARK
12/21/99

DRAWING NUMBER
PLAN HOLD CORPORATION • IRVINE, CALIFORNIA
REORDER BY NUMBER 075AR

DRAWING NUMBER
PLAN HOLD CORPORATION • IRVINE, CALIFORNIA
REORDER BY NUMBER 075AR

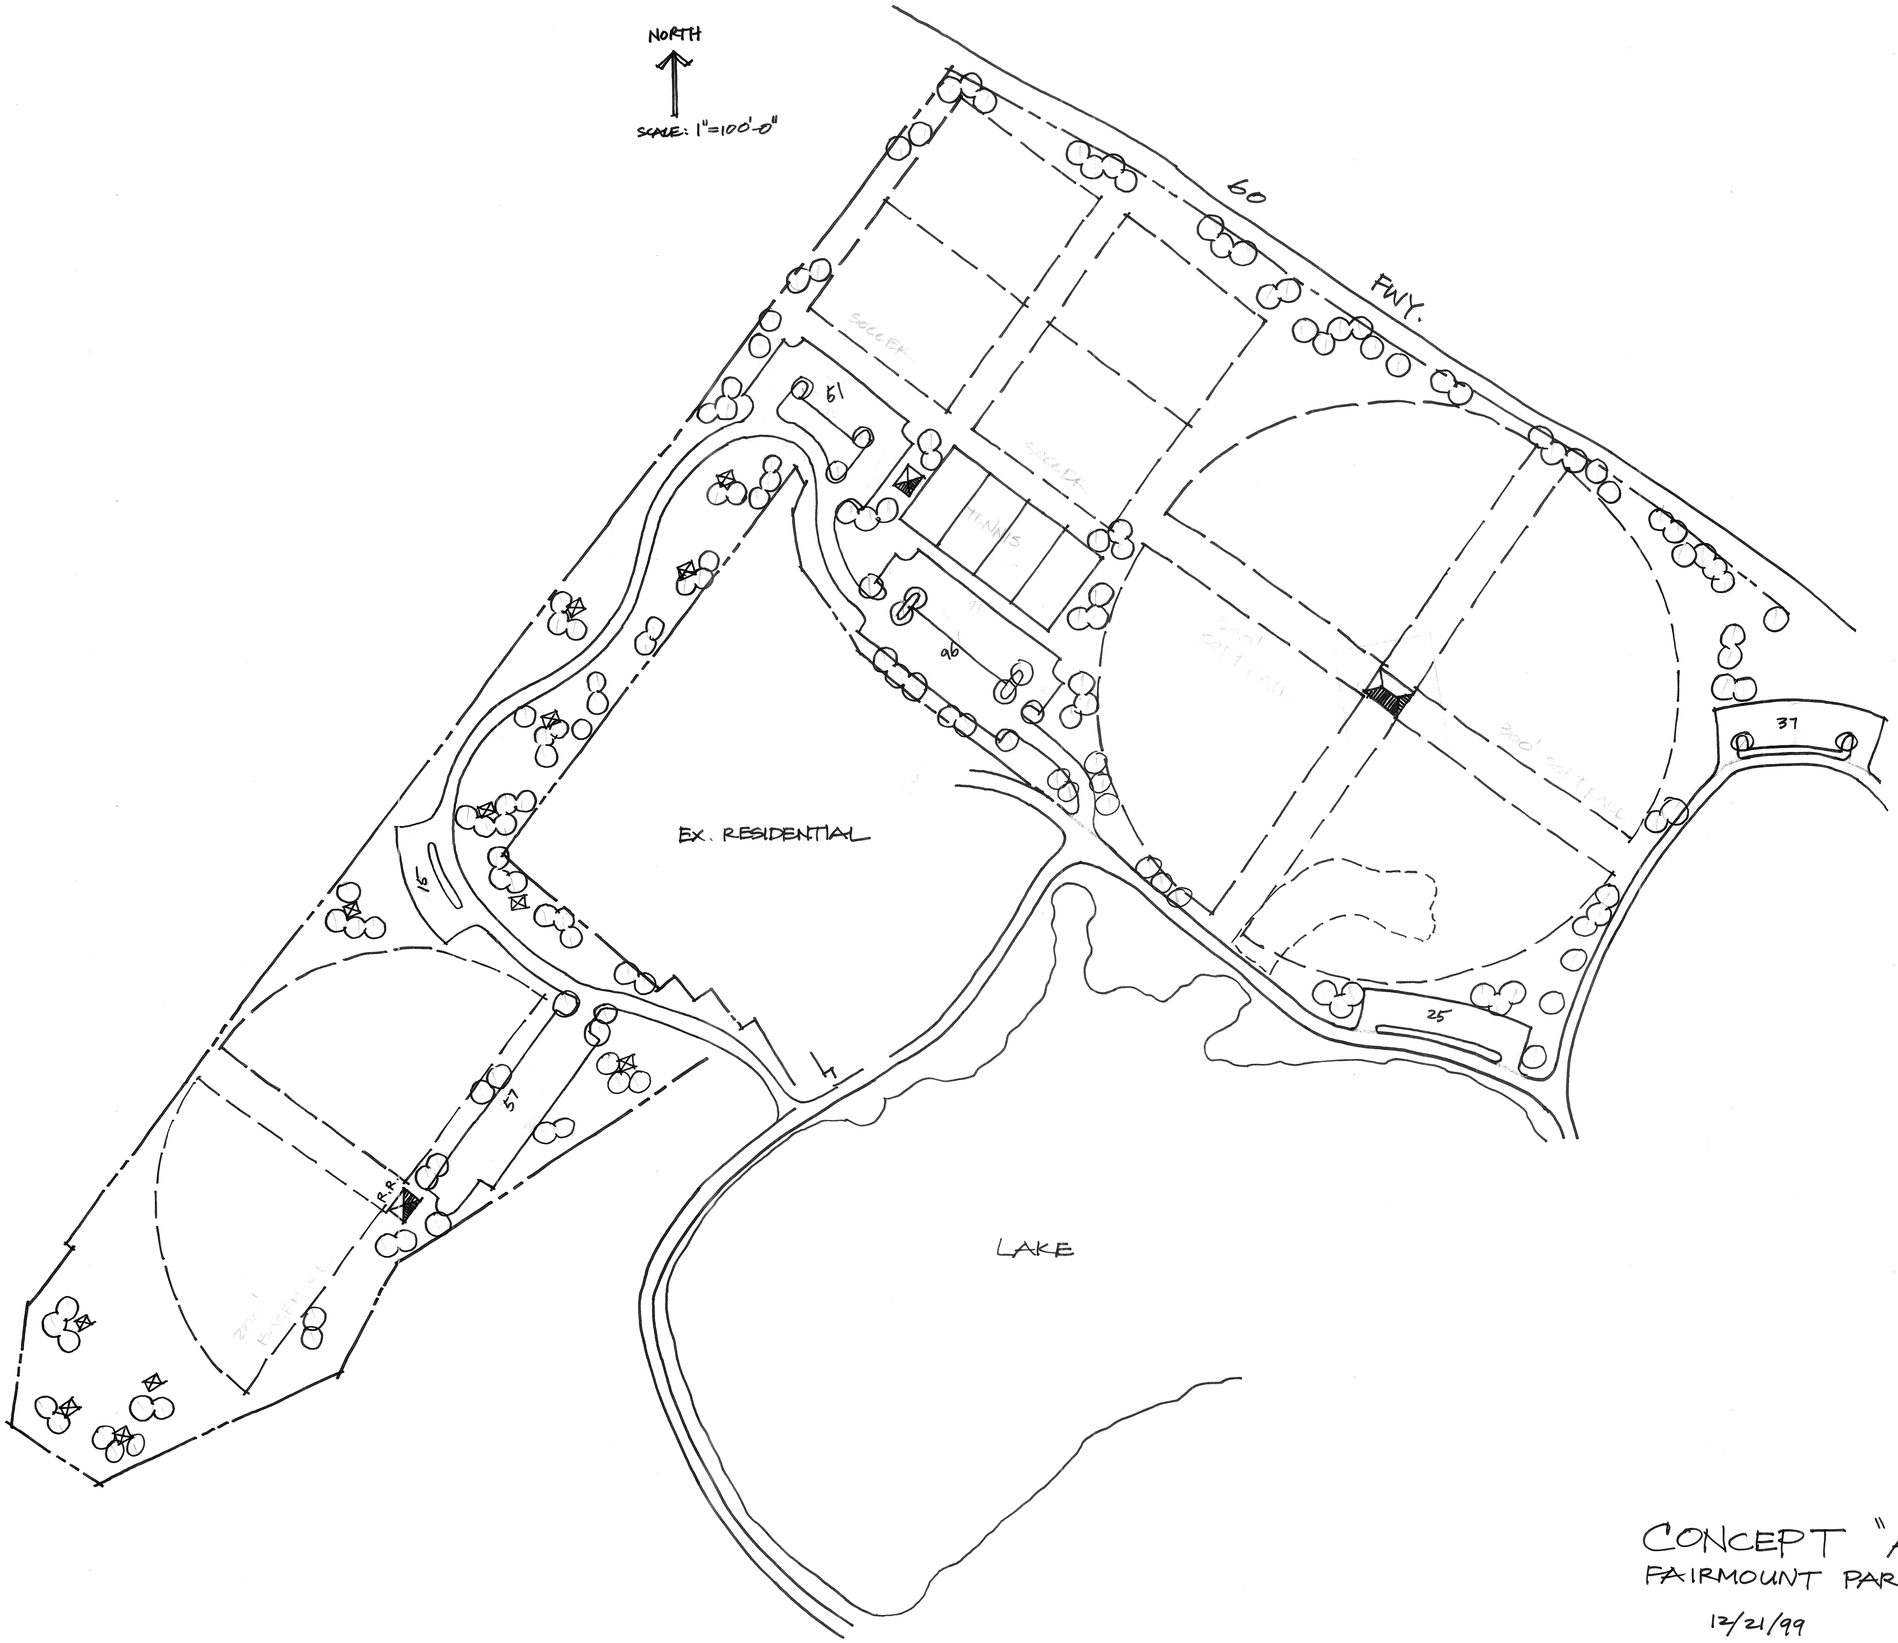

CONCEPT "A"
FAIRMOUNT PARK
12/21/99

? scale

DRAWING NUMBER
PLAN HOLD CORPORATION • IRVINE, CALIFORNIA
REORDER BY NUMBER 07SAR
POSITION ONE OF PRINT ON THIS LINE

DRAWING NUMBER
PLAN HOLD CORPORATION • IRVINE, CALIFORNIA
REORDER BY NUMBER 07SAR
POSITION ONE OF PRINT ON THIS LINE

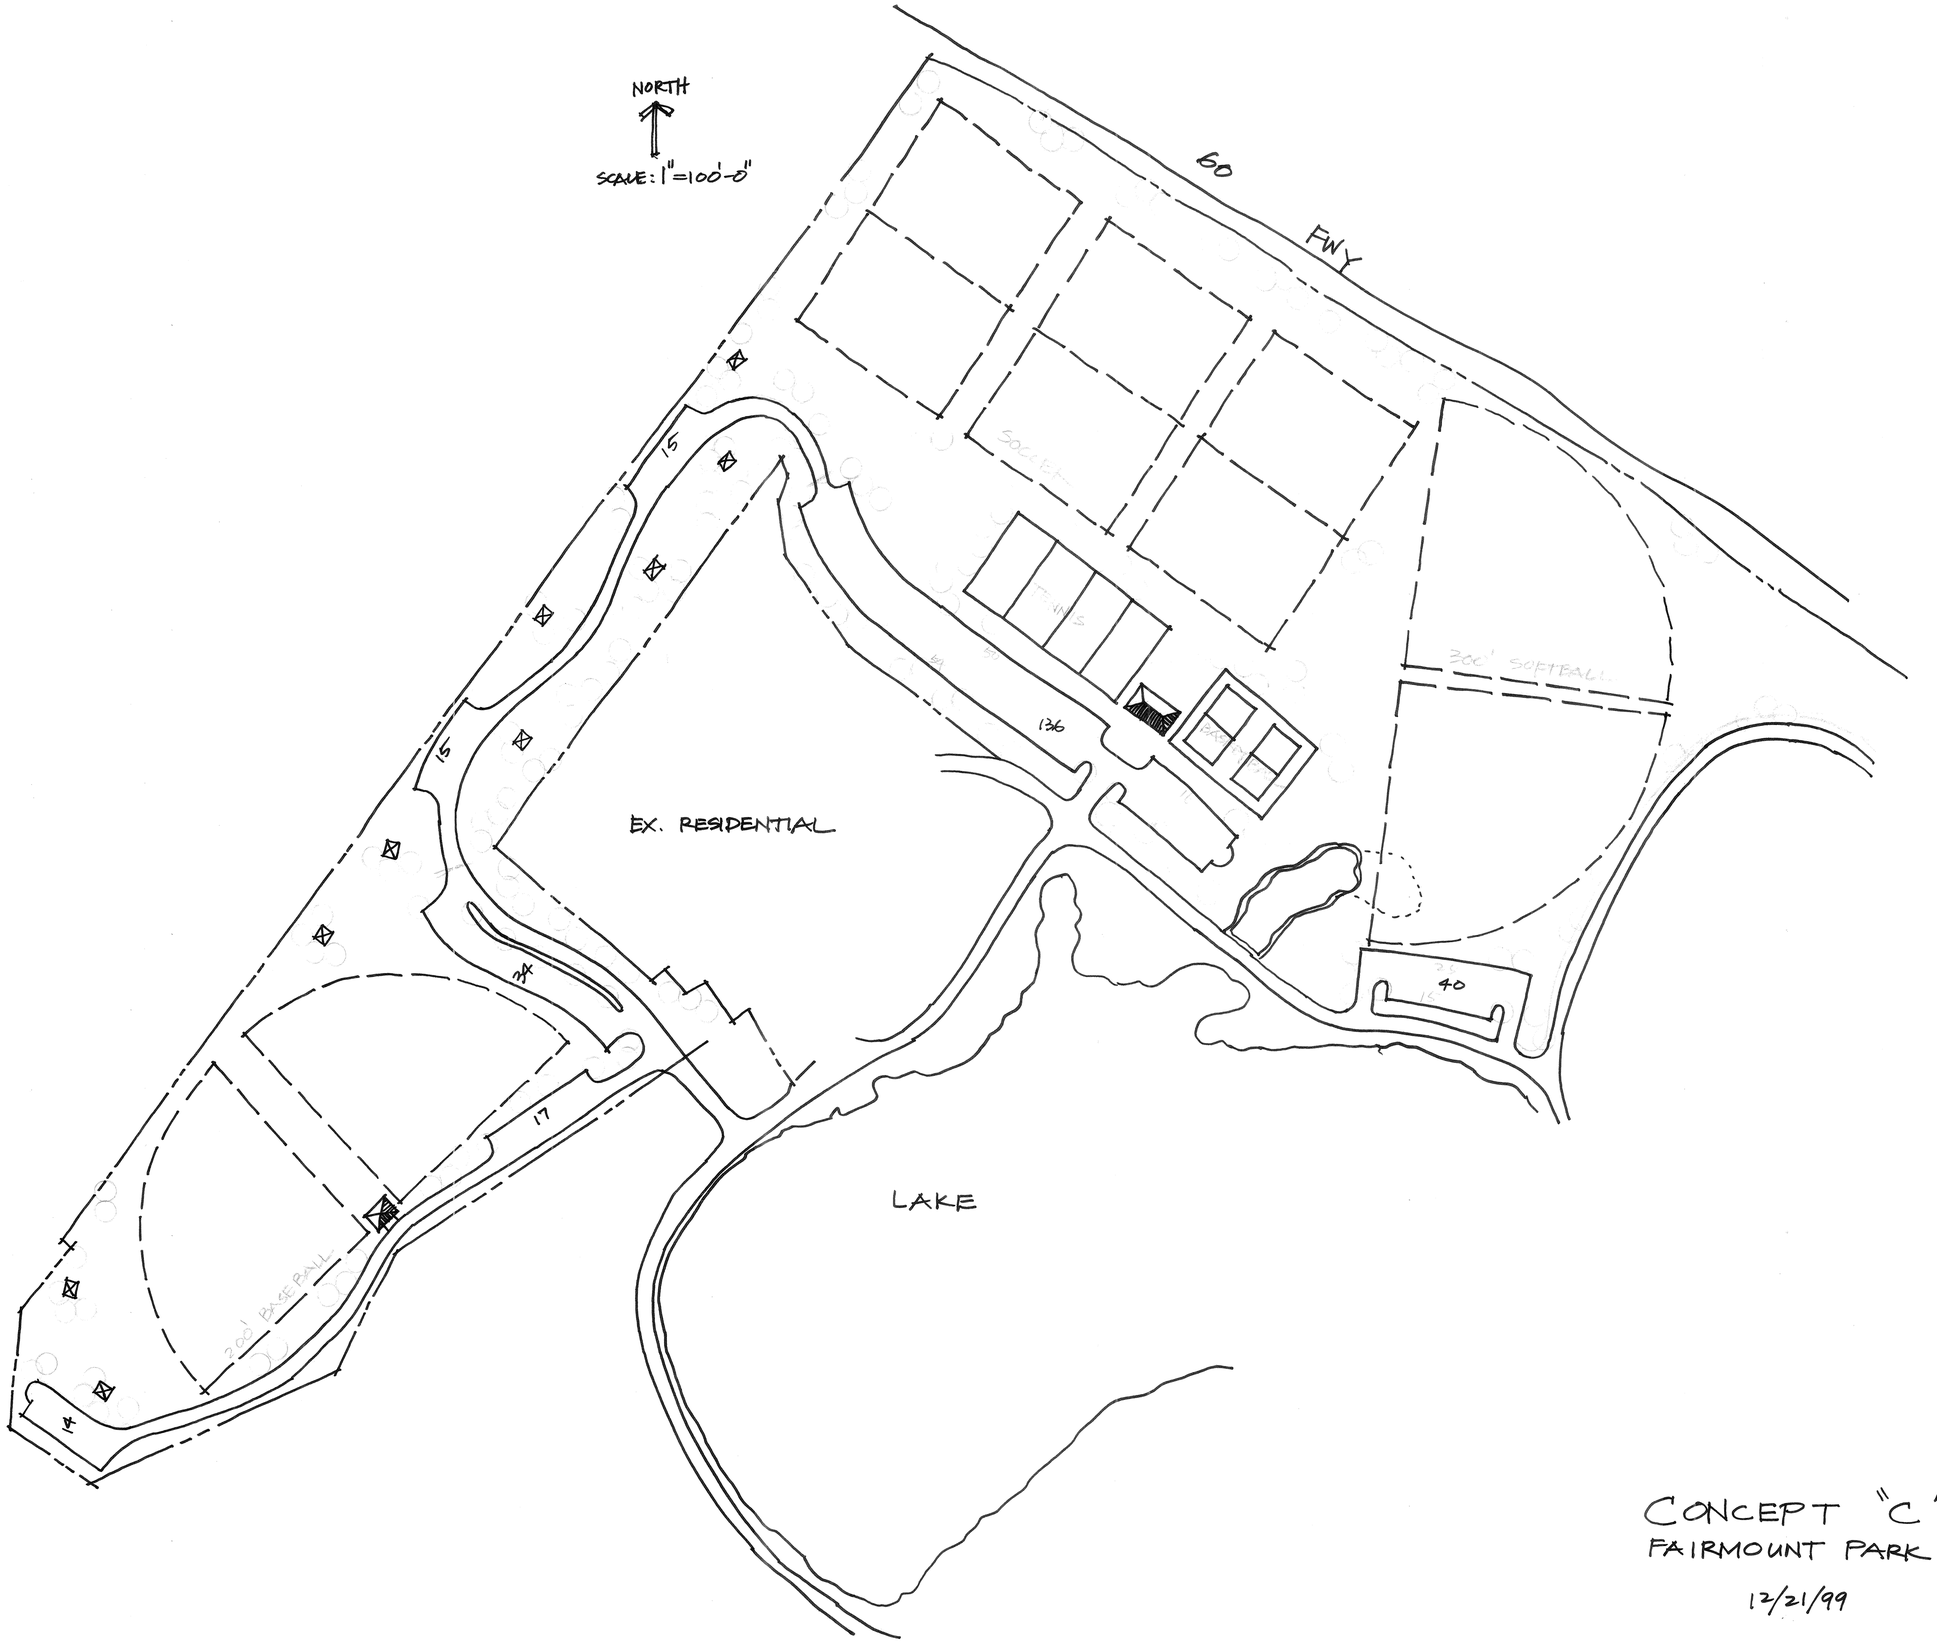

CONCEPT "C"
FAIRMOUNT PARK
12/21/99

DRAWING NUMBER
PLAN HOLD CORPORATION • IRVINE, CALIFORNIA
REORDER BY NUMBER 07SAR

DRAWING NUMBER
PLAN HOLD CORPORATION • IRVINE, CALIFORNIA
REORDER BY NUMBER 07SAR

DRAWING NUMBER
PLAN HOLD CORPORATION • IRVINE, CALIFORNIA
REORDER BY NUMBER 07SAR

DRAWING NUMBER
PLAN HOLD CORPORATION • IRVINE, CALIFORNIA
REORDER BY NUMBER 07SAR