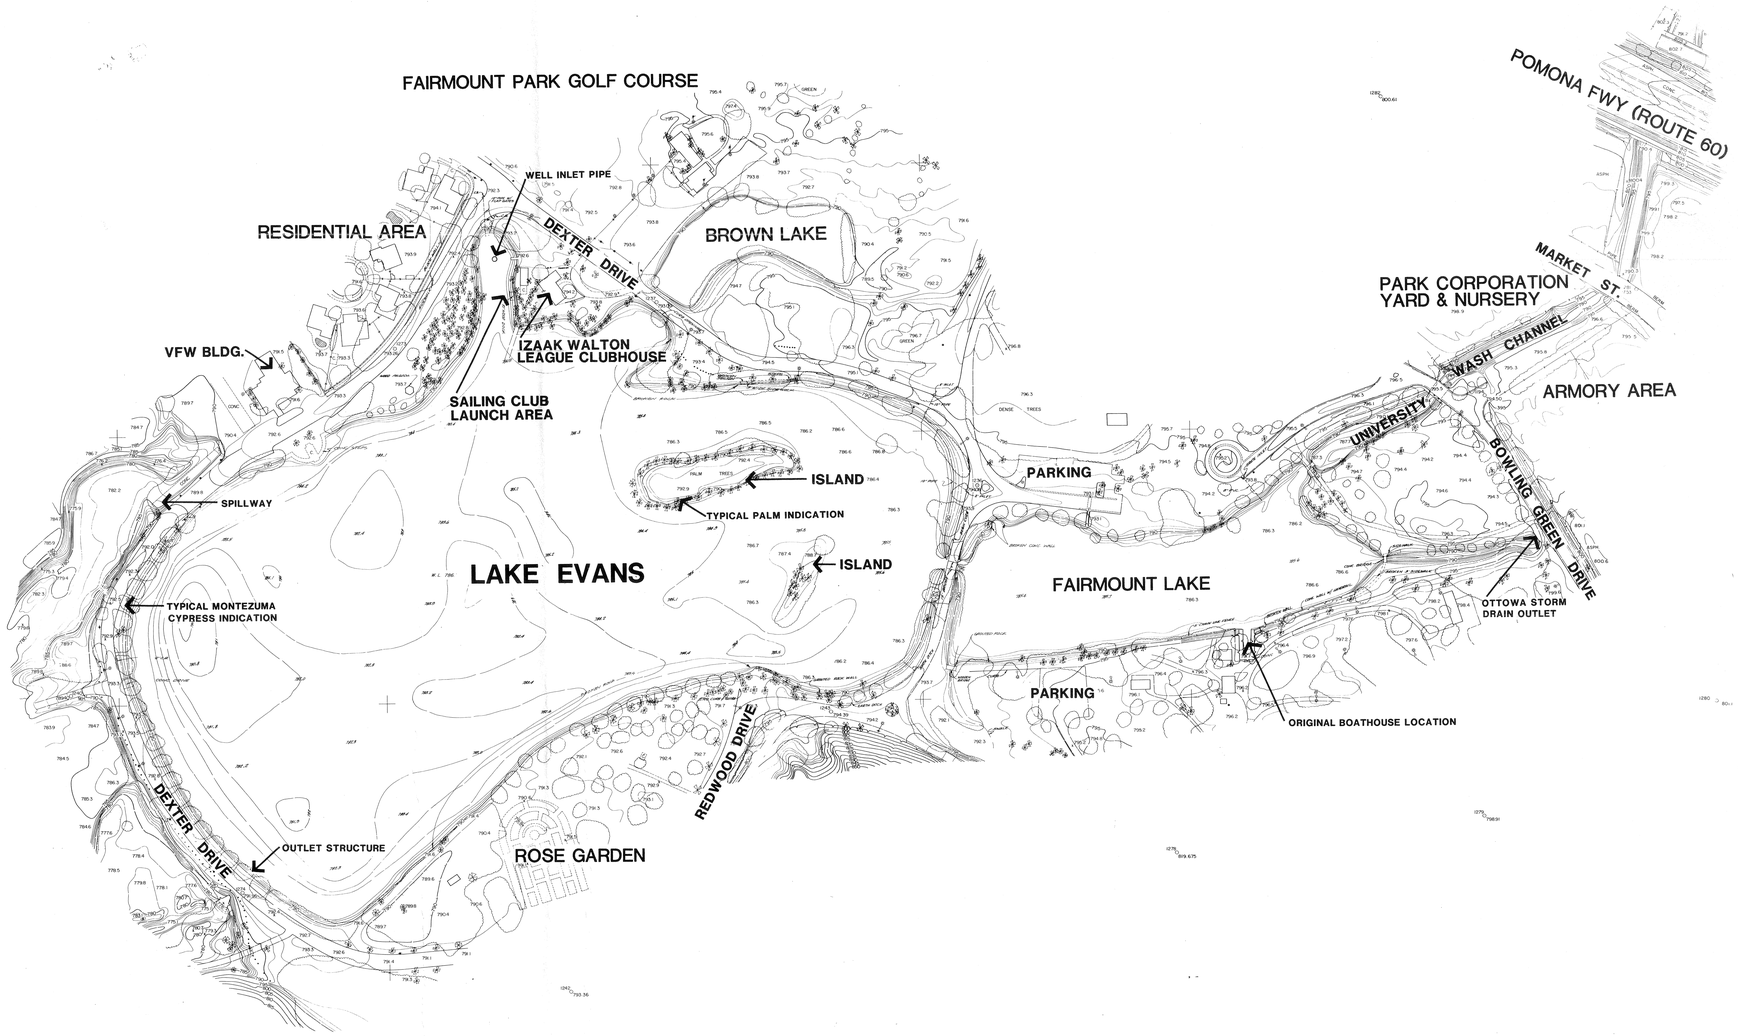

EXISTING SITE CONDITIONS
LAKE EVANS

0 60 120 240 360
FEET

FIGURE 2

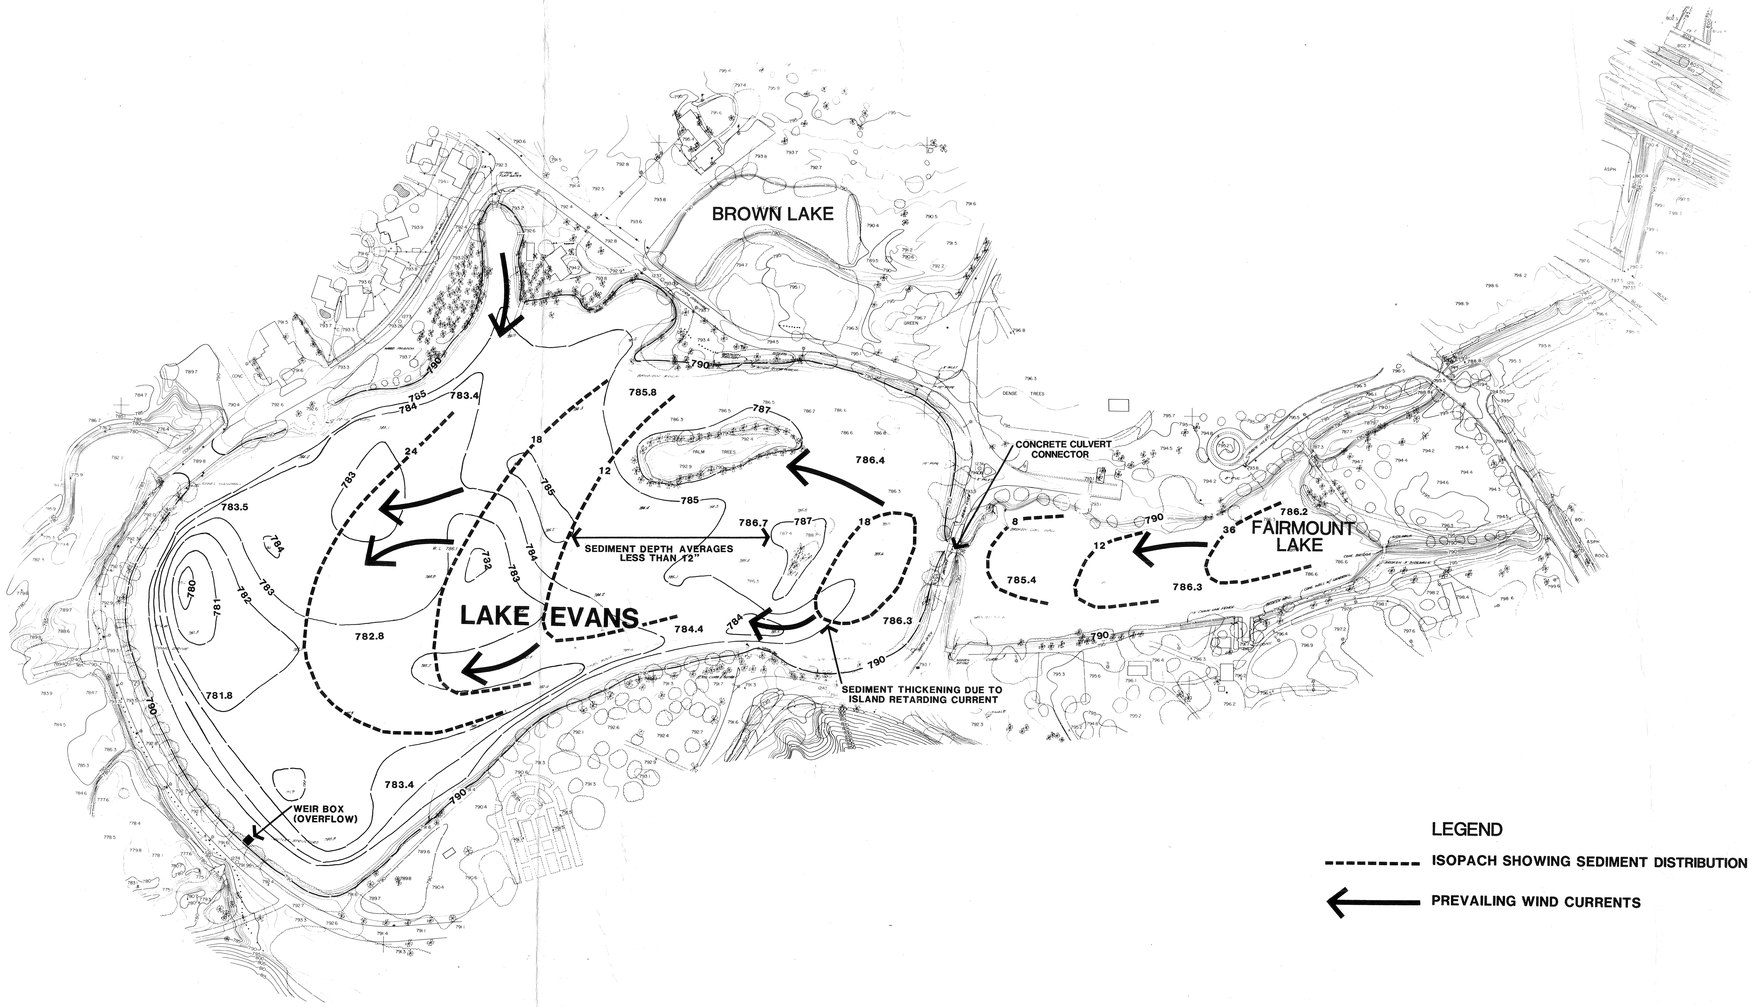

EXISTING LAKE TOPOGRAPHY
LAKE EVANS

0 60 120 240 360
FEET

FIGURE 4

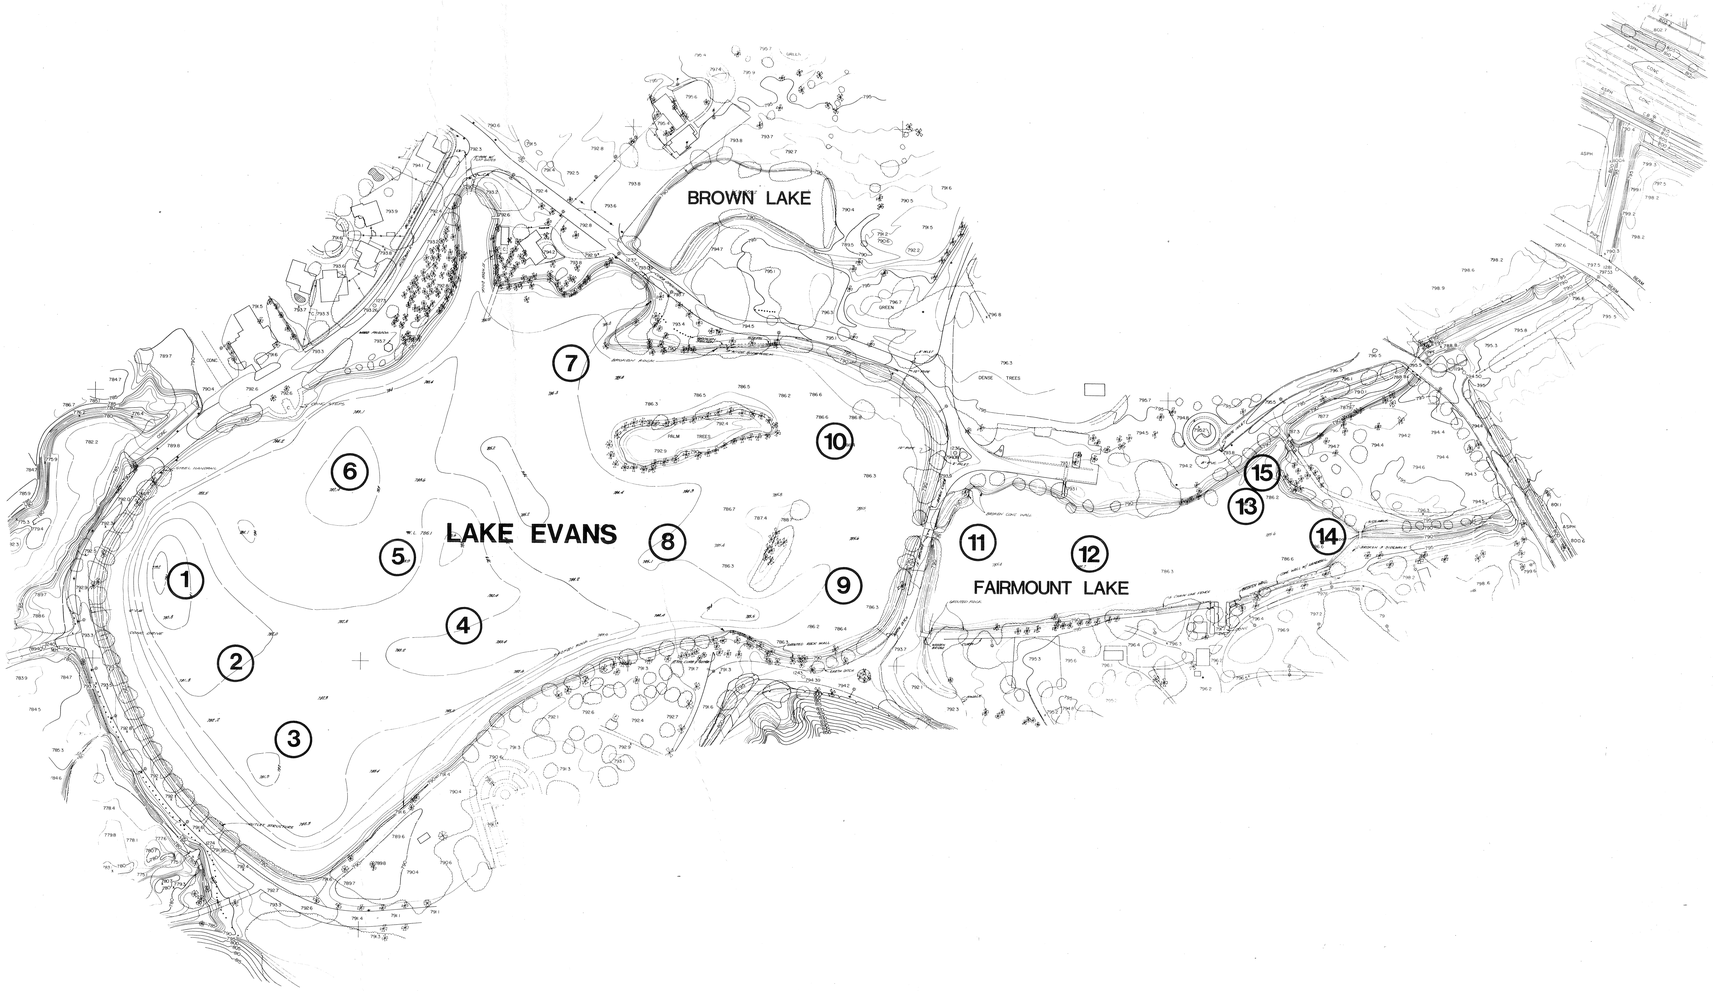

DISSOLVED OXYGEN & TEMPERATURE TEST LOCATIONS LAKE EVANS

0 60 120 240 360
FEET

FIGURE 6

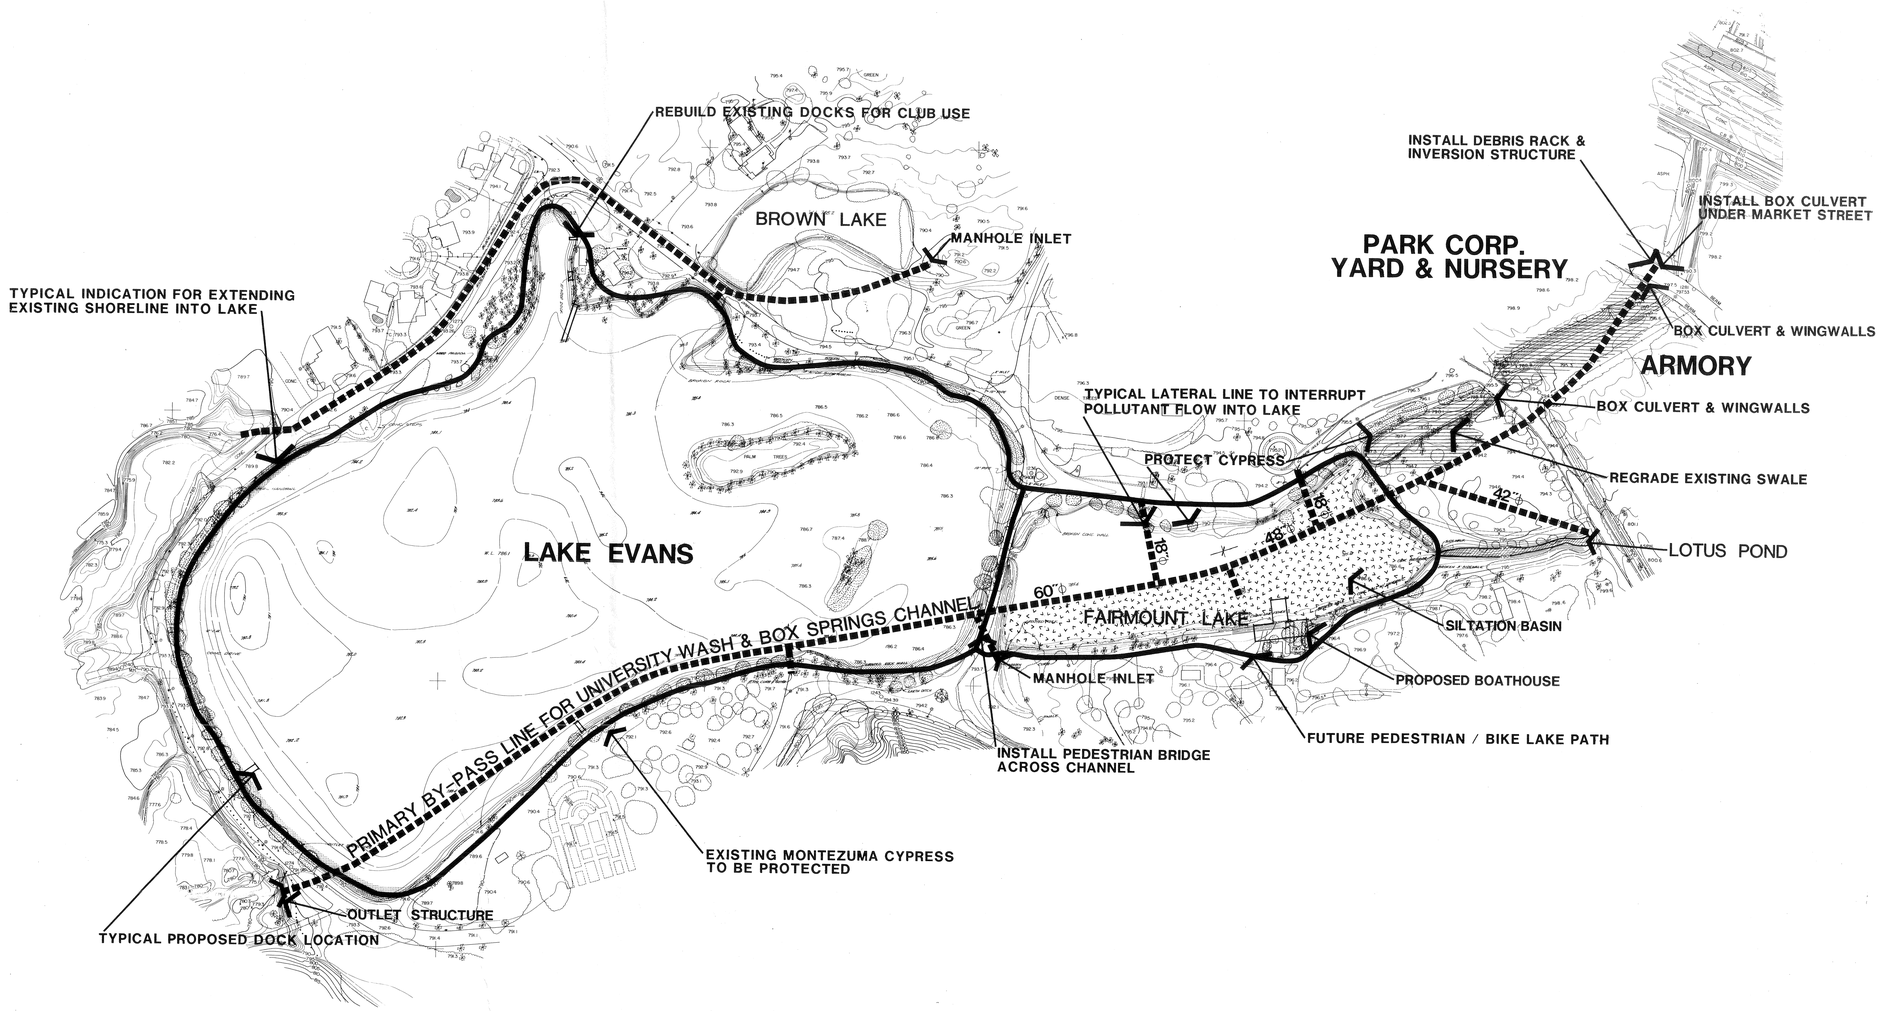

CONCEPTUAL DESIGN PLAN
LAKE EVANS

0 60 120 240 360
FEET

FIGURE 10

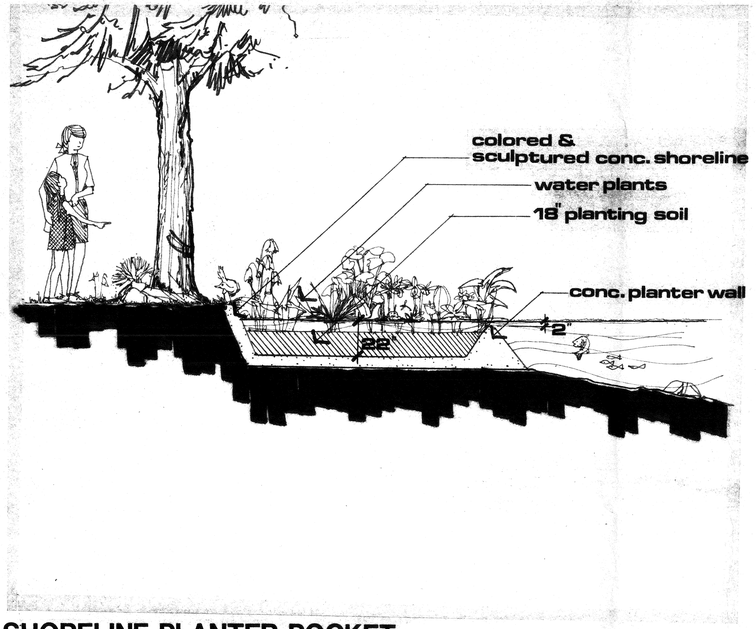

SHORELINE PLANTER POCKET

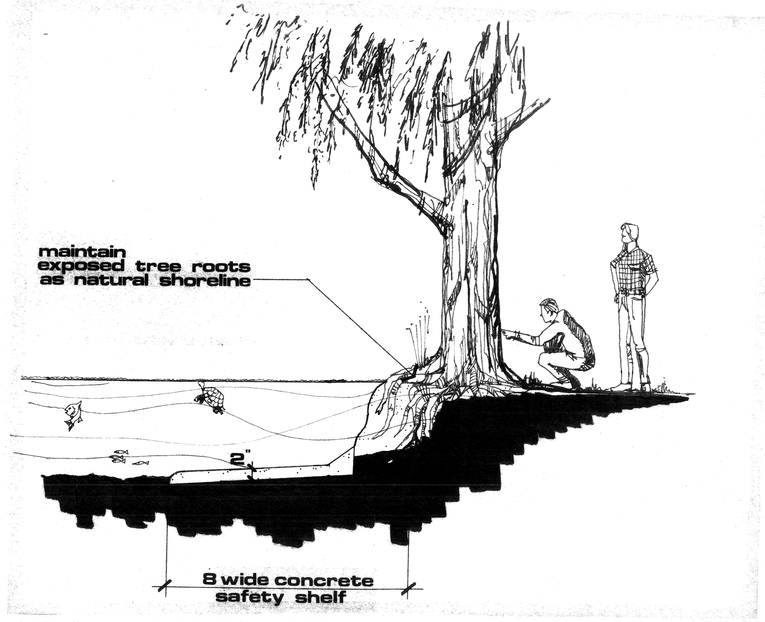

SHORELINE WITH EXPOSED ROOT CONDITION

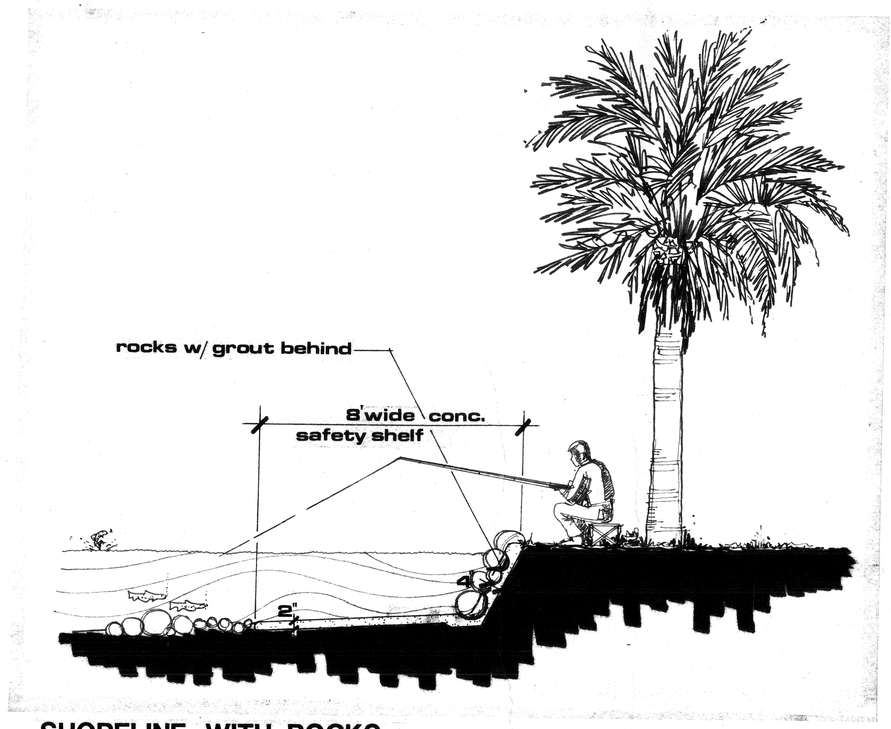

SHORELINE WITH ROCKS

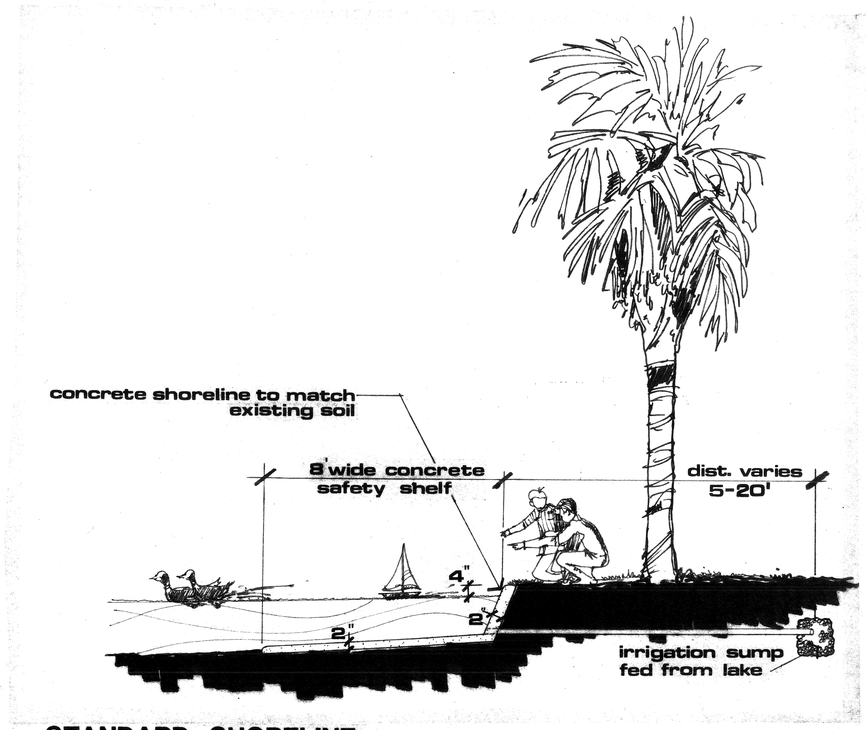

STANDARD SHORELINE

PROPOSED SHORELINE TREATMENTS
LAKE EVANS

FIGURE 11

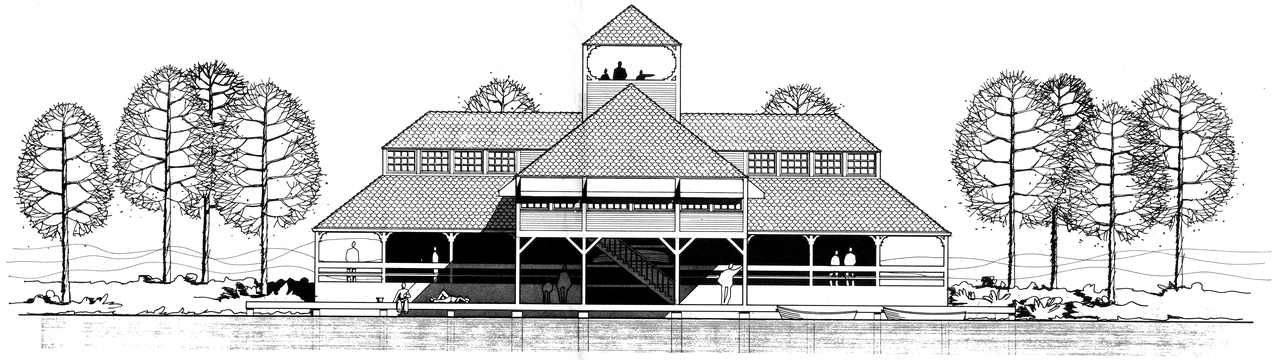

NORTHERN ELEVATION

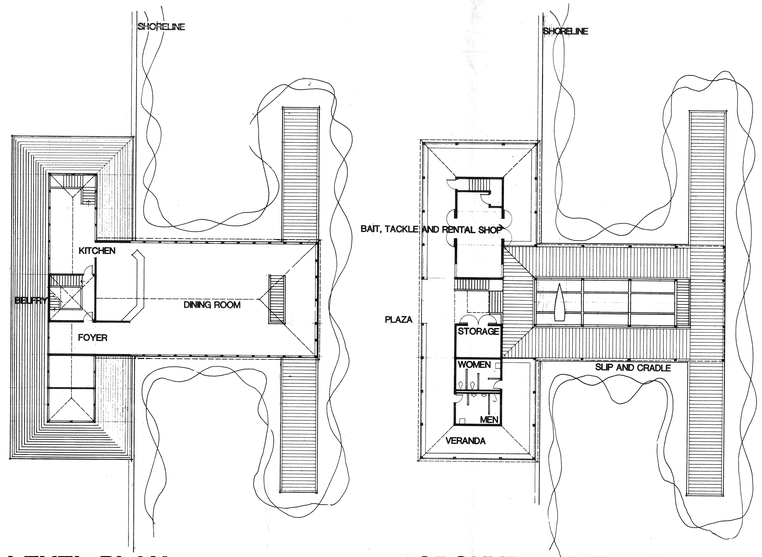

UPPER LEVEL PLAN

GROUND LEVEL PLAN

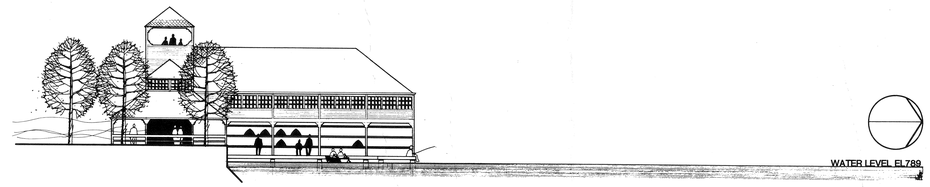

EASTERN ELEVATION

PROPOSED BOATHOUSE LAKE EVANS

FIGURE 13