RIVERSIDE CALIFORNIA

CITY OF RIVERSIDE — INCORPORATED 1883

PARK AND RECREATION DEPARTMENT

FAIRMOUNT LAKES REHABILITATION

LWCF PROJECT NO. 06-01012

CONSTRUCTION LEGEND

CENTER LINE	——℄——	TOP OF SLOPE	
RIGHT-OF-WAY LINE	——R/W——	TOE OF SLOPE	
SUBDIVISION LOT LINE	——℄——	DIRECTION OF FLOW	

SPECIFIC CONSTRUCTION NOTES

⬢ NUMBERS ABOVE 100 IN A HEXAGON ON THE PLAN REFER TO THE RESPECTIVE STANDARD DRAWING AND SHALL BE CONSTRUCTED ACCORDINGLY, UNLESS MODIFICATIONS ARE NOTED ON THE PLAN OR COVER SHEET BELOW. ANY NUMBER SHOWN BELOW THE STANDARD DRAWING NUMBER INDICATES THE SPECIFIC ALTERNATE TO BE CONSTRUCTED.

⬢ 402 M — MODIFIED STANDARD DRAWING, MODIFICATIONS AS SHOWN ON PLANS.

⬢ R ELM — REMOVE SPECIFIED TREE INCLUDING STUMP.

⬢ T L — TRANSPLANT SPECIFIED TREE: L = LARGE PALM TALLER THAN 10'; S = SMALL PALM SHORTER THAN OR = TO 10'.

⬢ P L — PLANT SPECIFIED TRANSPLANT IN AREA INDICATED. EXACT LOCATION TO BE MARKED IN THE FIELD BY ENGINEER.

TRENCH RESURFACING SHALL BE .21' A.C. OVER .33' A.B., OR 35' FULL DEPTH A.C. OVER NATIVE.

⬢ D73 61 / D73 66 — STATE OF CALIFORNIA, BUSINESS AND TRANSPORTATION AGENCY, DEPARTMENT OF TRANSPORTATION, STANDARD PLANS, DATED JANUARY, 1981.

⬢ B — STAGING AREAS AVAILABLE FOR CONTRACTOR'S USE. SEE SECTION 7-1 OF SPECIAL PROVISIONS.

AREAS NOT ACCESSIBLE FOR CONTRACTOR'S USE. SEE SECTION 7-1 OF SPECIAL PROVISIONS.

——X—— TEMPORARY CONSTRUCTION FENCING.

GENERAL CONSTRUCTION NOTES

1. EXISTING UTILITIES SHOWN ON THIS PLAN ARE PLOTTED FROM UTILITY RECORDS. THE CONTRACTOR IS REQUIRED TO TAKE DUE PRECAUTIONARY MEASURES TO LOCATE AND PROTECT ALL UTILITIES WHETHER OR NOT SHOWN ON THIS PLAN. IF THE COVER OF A UTILITY IS KNOWN IT IS SHOWN IN THE PROFILE. UTILITIES SHOWN IN THE PROFILE AS (?) INDICATES THAT COVER IS UNKNOWN, BUT THE UTILITY IS NOT EXPECTED TO CONFLICT WITH THE PROPOSED IMPROVEMENTS.
2. CONSTRUCTION NOTES & LEGENDS ON THIS TITLE PAGE ARE APPLICABLE ONLY TO PLAN D-431, SHTS. 1-11.
3. ALL ELEVATIONS SHOWN THE PLANS SHALL BE STAKED IN THE FIELD BY THE CONTRACTOR.
4. THE CONSTRUCTION OF THE MAINLINE STORM DRAIN & LATERALS WILL REQUIRE PAVEMENT STRIPING AND MARKING. THE ESTIMATED QTY'S ARE NOTED IN THE SPECIAL PROVISIONS.

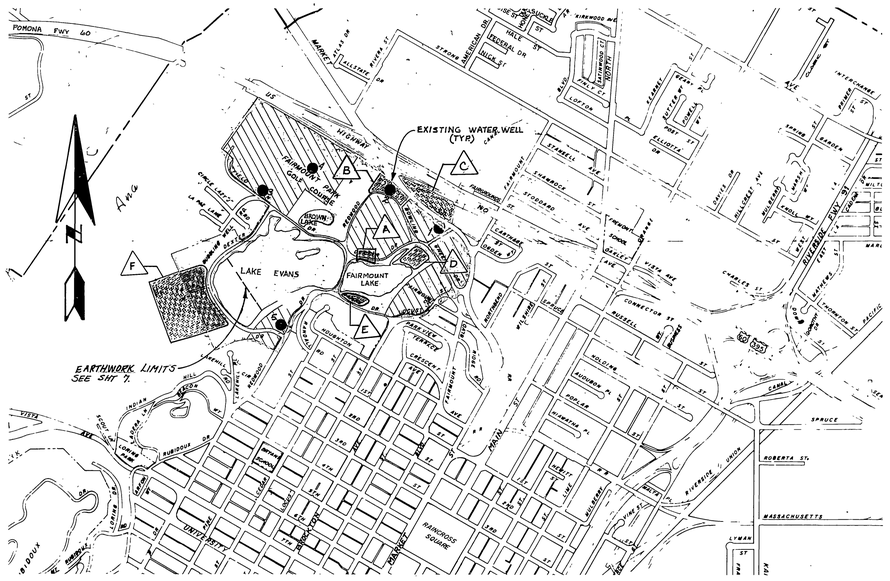

PROJECT LOCATION PLAN

0 KM. 0.5 KM. 1 KM. 1.5 KM.

0' 500' 1000' 2000' 3000' 4000' 5000' 6000'

SCALE 1" = 1000'

WATER WELL DATA

REF NO	WELL NAME	WATER ELEV.	DATE TAKEN
1	MORI 2	785.32	5-18-83
2	FAIRMOUNT #1	786.90	5-20-83
3	FAIRMOUNT #2	783.70	5-19-83
4	FAIRMOUNT GOLF COURSE	—	—
5	ROSE GARDEN	—	—

NOTE: SEE SHT 16 FOR ADDITIONAL WATER LEVEL DATA FROM THE 81 EXISTING OBSERVATION WELLS.

EXISTING UNDERGROUND & TOPOGRAPHY LEGEND

EXISTING UNDERGROUND UTILITIES:

SANITARY SEWER	——8"S——	TELEPHONE CONDUIT	——T——T——
WATER LINE	——6"W——	ELECTRICAL CONDUIT	——E——E——
STORM DRAIN	——24"S.D.——	STREET LIGHTING	——SL——SL——
GAS LINE	——3"G——	TRAFFIC SIGNAL	——SIG——SIG——
IRRIGATION LINE	——20" IRR.——	FIRE ALARM	——F——F——
ABANDONED UTILITY	---6"G(ABAN'D.)---		

EXISTING TOPOGRAPHY:

- BLOCK WALL
- BOARD FENCE
- WIRE FENCE
- CHAIN LINK FENCE
- TOP OF SLOPE
- TOE OF SLOPE
- DIRECTION OF FLOW

- SANITARY SEWER M.H
- SANITARY SEWER CLEANOUT
- STORM DRAIN M.H.
- IRRIGATION WEIR
- WATER M.H.
- GAS M.H
- ELECTRIC M.H
- TELEPHONE M.H OR VAULT
- WATER METER
- FIRE HYDRANT
- SPRINKLER HEAD
- VALVE
- AIR VALVE
- AIR VENT
- POLE & GUY ANCHOR
- ELECTRIC POLE
- TELEPHONE POLE
- JOINT USE POLE
- PULL BOX
- TRAFFIC SIGN
- PARKING METER
- FIRE ALARM BOX
- STREET NAME SIGN
- GAS METER
- MAIL BOX
- FAUCET
- TELEPHONE RISER
- WHEEL STOP
- A.C. BERM
- STEEL POST
- WOOD POST
- PEDESTRIAN PUSH BUTTON
- RAILROAD TRACKS
- RAILROAD SIGN
- RAILROAD SIGNAL
- STREET LIGHT & TRAFFIC SIGNAL ON MAST ARM
- STREET LIGHT (UPRIGHT)
- STREET LIGHT
- TRAFFIC SIGNAL
- TRAFFIC SIGNAL ON MAST ARM
- TRAFFIC SIGNAL CONTROLLER
- TRAFFIC SIGNAL PRESSURE DETECTOR
- TRAFFIC SIGNAL LOOP DETECTOR

- CONCRETE
- ASPHALT
- EDGE OF PAVEMENT
- BUILDING
- UNDERGROUND STRUCTURE
- OVERHANGING STRUCTURE
- CITRUS TREE
- OR DECIDUOUS TREE
- PALM TREE
- OR SHRUBBERY
- TREE STUMP
- EVERGREEN TREE

PLAN SHEET INDEX

PLAN NUMBER	SHEET NUMBER	SUBJECT
D-431	1	TITLE SHEET
" "	2	PLAN & PROFILE 36" S.D. C+00 TO 15+99.13
" "	3	PLAN & PROFILE 36" S.D. 15+99.13 TO 29+92.83 AND PLAN & PROFILE 42" S.D. 0+64.03 TO 4+24.09 AND SILTATION BASINS.
" "	4	TYPICAL SECTIONS & DETAILS
" "	5	WASTE DISPOSAL SITE, GOLF COURSE SWALE, DRAINAGE DETAILS, & FAIRMOUNT SPILLWAY STRUCTURE
" "	6	STORM DRAIN LATERAL PROFILES
" "	7	LAKE EVANS PROPOSED GRADING AND TEMP. CONSTRUCTION FENCE
" "	8	FAIRMOUNT LAKE AND OTTAWA CHANNEL PROPOSED GRADING & TEMP. CONSTRUCTION FENCE
" "	9	LAKE EVANS SHORELINE REMOVALS
" "	10	FAIRMOUNT LAKE SHORELINE REMOVALS & TREE TRANSPLANTS
" "	11	SLUCE GATE & WATERLINE & A.C. BERM
S-1 THRU S-4	12 THRU 15	SHORELINE STABILIZATION PLAN
T-1 THRU T-3	16 THRU 18	TREE PRESERVATION PLAN
I-1 THRU I-3	19 THRU 21	IRRIGATION PLAN
F-1 THRU F-3	22 THRU 24	FISH HABITAT PLAN

CITY OF RIVERSIDE — PARK AND RECREATION DEPARTMENT		
APPROVED BY	BY	DATE
PRINCIPAL ENGINEER		
PARK DEPARTMENT	[illegible]	4/25/84
TRAFFIC DIVISION		
CHIEF P.W. ENGINEER		

APPROVED BY: Dee W. Barlman

DATE April 25 1984

FAIRMOUNT LAKES REHABILITATION

INDEX NO

ACCOUNT NO. 31-532-454

DRAWING NUMBER D-431

SHEET 1 OF 24

DESIGNED BY [illegible] DRAWN BY BLD CHECKED BY

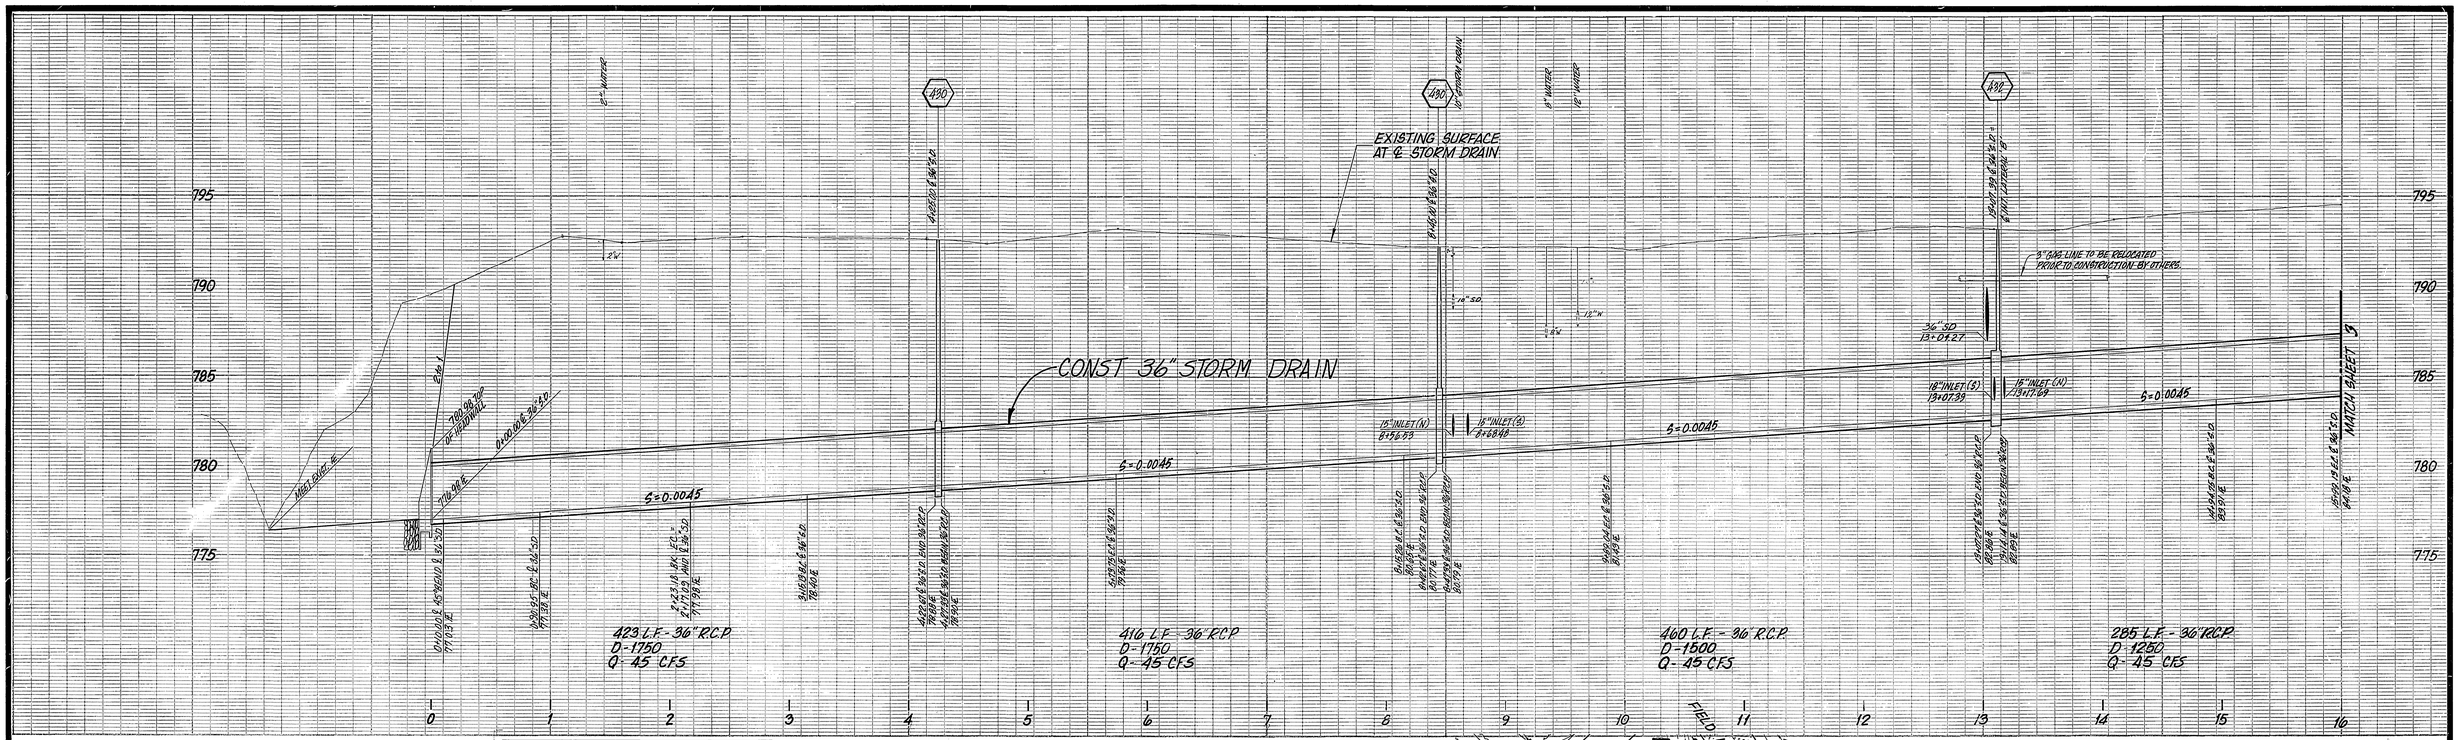
CONST 36" STORM DRAIN
EXISTING SURFACE AT ℄ STORM DRAIN
S=0.0045
423 L.F. - 36" R.C.P.
D-1750
Q- 45 CFS
416 L.F. - 36" R.C.P.
D-1750
Q- 45 CFS
460 L.F. - 36" R.C.P.
D-1500
Q- 45 CFS
285 L.F. - 36" RCP
D-1250
Q- 45 CFS
MATCH SHEET 3
8" WATER
12" WATER
8" GAS
12" STORM DRAIN
3" GAS LINE TO BE RELOCATED PRIOR TO CONSTRUCTION BY OTHERS.
15" INLET (N) 8+56.93
15" INLET (S) 8+68.98
18" INLET (S) 13+07.39
18" INLET (N) 13+17.89
36" SD 13+07.27
36" SD 13+07.27
EXIST 24" RCP
EXIST 36" RCP
EXIST 18" RCP
EXIST 15" RCP
EXIST 12" RCP
EXIST 8" RCP
EXIST 10" RCP
EXIST 6" RCP
EXIST 4" RCP
EXIST 8" RCP
EXIST 8" RCP
EXIST 8

BENCH MARK
60d SPIKE IN PP # B940 S'LY SIDE DEXTER DR 100'± E'LY OF FIELD IN PER R/S 1003/38
ELEV. 792.77

BASIS OF BEARING: E DEXTER DR (S53°35'00"E) ADJACENT TO BROWN LAKE

CONST 36" STORM DRAIN

EXISTING SURFACE AT ℄ STORM DRAIN

PROP LOW FLOW CHANNEL

MATCH SHEET 2

141 L.F. - 36" R.C.P.
D-1250
Q-45 CFS

350 L.F. - 36" R.C.P.
D-1250
Q-45 CFS

396 L.F. - 36" R.C.P.
D-1000
Q-45 CFS

390 L.F. - 36" R.C.P.
D-2000
Q-45 CFS

PROFILE - OTTAWA LATERAL
354 L.F. - 42" R.C.P.
D-1100

DETAIL 'H' NO SCALE

NOTE: E'LY SIDE OF LOW FLOW CHANNEL AT MARKET ST. AIR PLACED CONCRETE SHALL BE 4" THICK. TRIM EXIST 6½'S.D. TO MATCH SLOPE OF AIR PLACED CONCRETE.

NOTE: CONTRACTOR SHALL REMOVE & REPLACE CONFLICTING BOLLARDS AS REQUIRED.

PROTECT ELECTRICAL CONDUIT IN PLACE. IN CASE OF CONFLICT CONDUIT WILL EITHER BE RELOCATED BY OTHERS OR BY THE CONTRACTOR UNDER PROVISIONS FOR EXTRA WORK AS DETERMINED BY THE ENGINEER.

CONST PCC TRAPEZOIDAL CHANNEL

CONST 36" STORM DRAIN

CONST. 42" STORM DRAIN

LAKE EVANS

FAIRMOUNT LAKE

MATCH LINE SEE SHT 4

CURVE	Δ	R	T	L
(13)	36°00'00"	60'	20.21'	36.65'
(14)	49°02'42"	45'	20.53'	38.52'
(15)	9°41'45"	270'	22.90'	45.69'
(16)	23°48'44"	90'	18.96'	37.40'

CURVE	Δ	R	T	L
(5)	17°21'38"	540'	83.29'	165.16'
(6)	29°91'90"	90'	23.72'	46.98'
(7)	53°18'69"	90'	45.18'	83.75'
(8)	11°58'09"	180'	18.99'	37.60'
(9)	56°15'39"	45'	24.06'	44.19'
(10)	55°52'48"	22.5'	11.93'	21.94'
(11)	45°00'00"	22.5'	9.92'	17.67'
(12)	23°27'45"	120'	24.92'	49.14'

MARK	REVISIONS	APPR.	DATE

DESIGNED BY ____ DRAWN BY ____ CHECKED BY ____

CITY OF RIVERSIDE
PARK AND RECREATION DEPARTMENT

APPROVED BY	DATE	BY
PRINCIPAL ENGINEER		
PARK DEPARTMENT		
TRAFFIC DIVISION		
CHIEF P. W. ENGINEER		

APPROVED BY

DATE

FAIRMOUNT LAKES REHABILITATION

STORM DRAIN AND SILTATION BASINS

ACCOUNT NO. 31-532-464

D-431

SHEET 3 OF 24

HORIZ. SCALE: 1" = 60' VERT. SCALE: 1" = 4'

81630

OZALID- NO.1

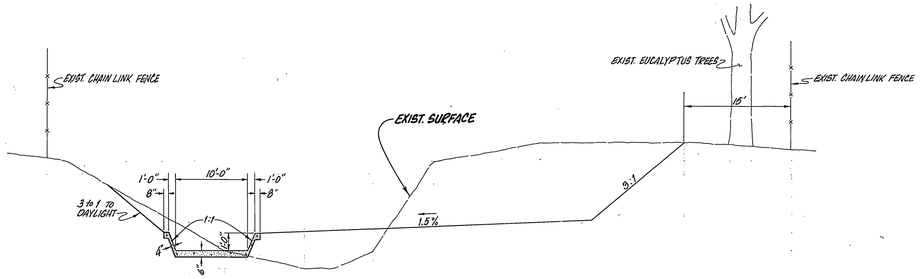

TYPICAL SECTION - SILTATION BASIN 'A' & OTTAWA LATERAL (CHANNEL ONLY)

SCALE: HORIZ. : 1"=10'
VERT. : 1"=4'

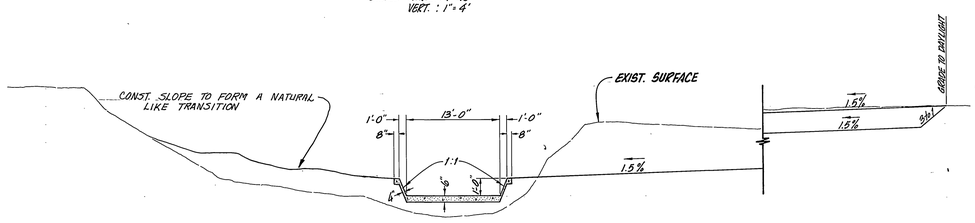

TYPICAL SECTION - SILTATION BASIN 'B'

SCALE: HORIZ. : 1"=10'
VERT. : 1"=4'

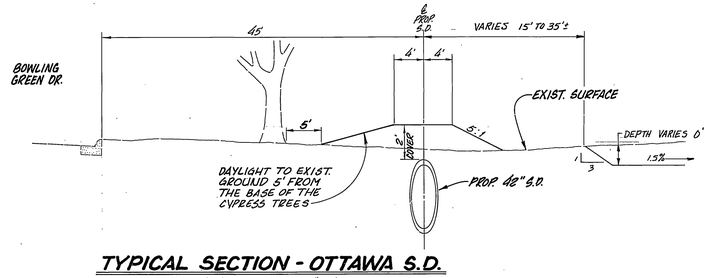

TYPICAL SECTION - OTTAWA S.D.

SCALE : HORIZ. : 1"=10'
VERT. : 1"=4'

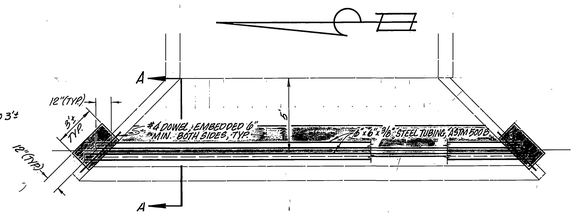

PLAN VIEW

SCALE: 1"=5'

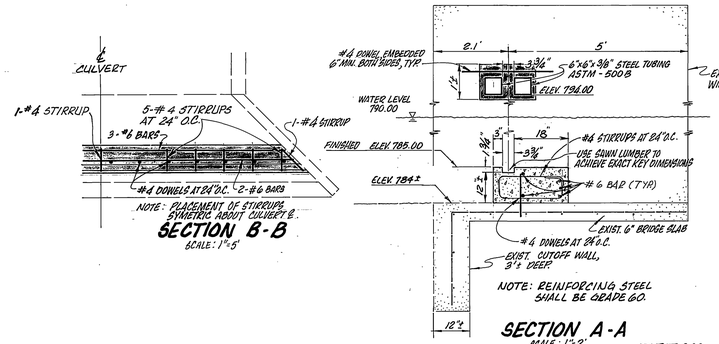

SECTION B-B

SCALE: 1"=5'

SECTION A-A

SCALE: 1"=2'

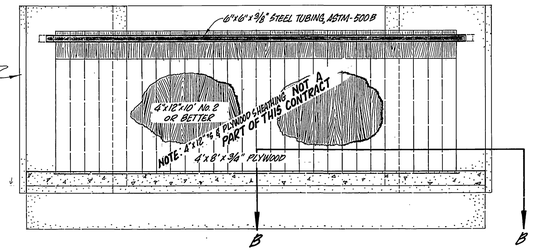

ELEVATION

SCALE: 1"=5'

DETAIL 'C' - FLASHBOARD DAM

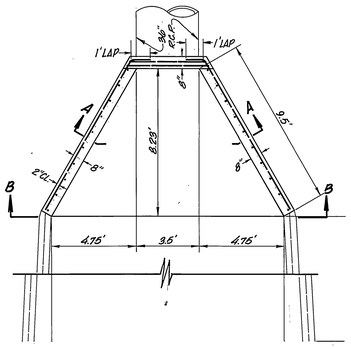

PLAN VIEW

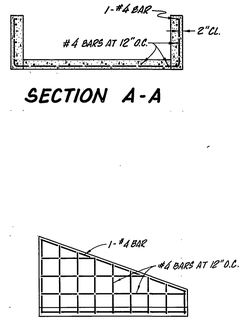

SECTION A-A

WING WALL REINFORCING

△ 1. INSTALL PROTECTION BARRIER TO OUTLET STRUCTURE PER LOS ANGELES COUNTY FLOOD CONTROL DWG NO. 2-D2G1.1.
△ 2. INSTALL TRASH RACK TO INLET STRUCTURE.

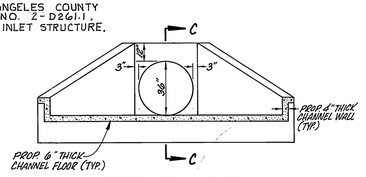

SECTION B-B

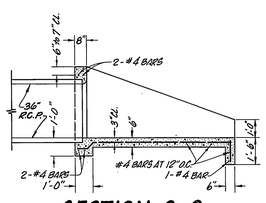

SECTION C-C

DETAIL 'A' INLET & OUTLET HEADWALL

SCALE: 1"=4'

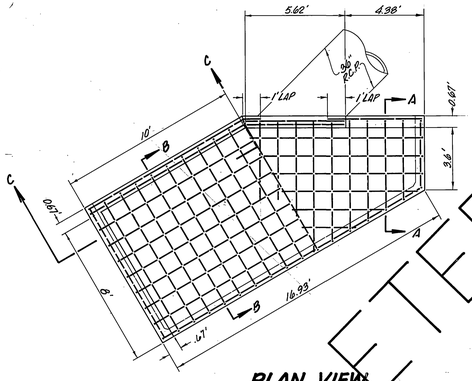

PLAN VIEW

DELETED

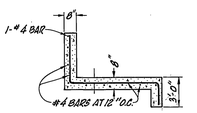

SECTION A-A

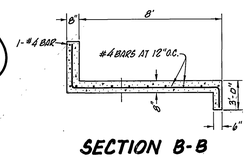

SECTION B-B

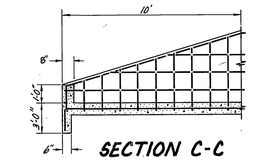

SECTION C-C

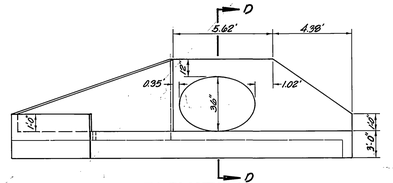

ELEVATION

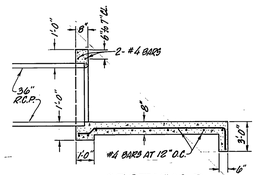

SECTION D-D

DETAIL 'B' OUTLET HEADWALL

SCALE: 1"=4'

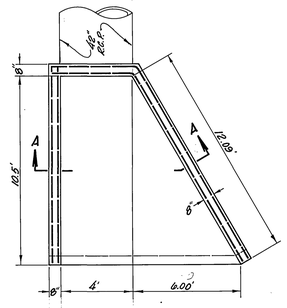

PLAN VIEW

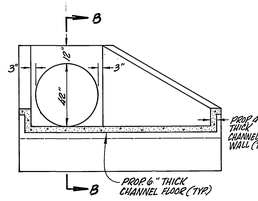

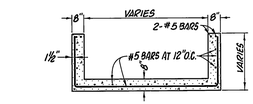

SECTION A-A

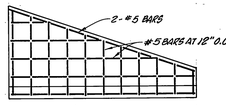

WING WALL REINFORCING

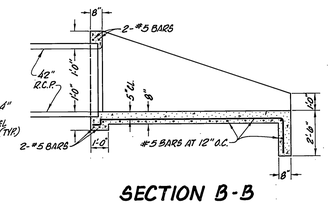

SECTION B-B

DETAIL 'D' OTTAWA S.D. OUTLET HEADWALL

MARK	REVISIONS	APPR.	DATE
△	PER ADDENDUM NO. ONE	RDM	8/14/84

DESIGNED BY ML DRAWN BY SK CHECKED BY

CITY OF RIVERSIDE
PARK AND RECREATION DEPARTMENT

APPROVED BY	DATE	BY
PRINCIPAL ENGINEER		
PARK DEPARTMENT		
CHIEF P. W. ENGINEER		

APPROVED BY
DATE

FAIRMOUNT LAKES REHABILITATION

TYPICAL SECTIONS & DETAILS

HORIZ. SCALE: AS SHOWN VERT. SCALE: AS SHOWN

ACCOUNT NO. 31-532-454

D-431

SHEET 4 OF 24

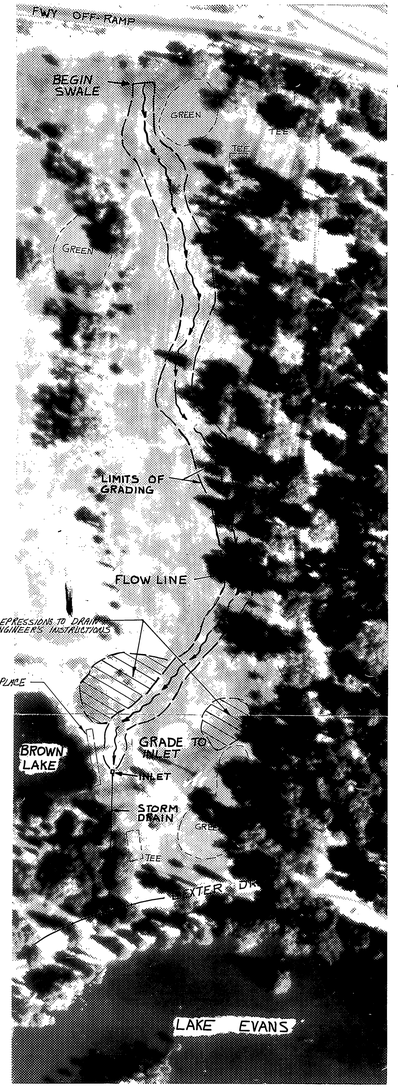

△ NOTE: CONTRACTOR MAY UTILIZE ALL OF THE AREA WITHIN THE WORK LIMIT LINES FOR THE PURPOSE OF DREDGING/ DESILTING OPERATIONS SUBJECT TO THE EROSION CONTROL HYDROSEEDING OF ALL AREAS OF EXISTING VEGETATION THAT ARE DISTURBED BY THE CONTRACTORS OPERATIONS. NO OTHER AREAS WITHIN THE PARK SITE ARE AVAILABLE FOR DREDGING/ DESILTING OPERATIONS OF THE CONTRACTOR. SPOIL FROM DREDGING OPERATIONS MAY BE DISPOSED OF AT THE LOCATION SHOWN. CONTRACTOR RETAINS THE OPTION TO DISPOSE OF DREDGING SPOIL OFF-SITE AT NO ADDITIONAL COST TO THE CITY.

FILL AREA INCLUDING GRADED SLOPES ADJACENT TO AND DOWNSTREAM OF THE FILL SHALL BE SEEDED FOR EROSION CONTROL IN ACCORDANCE WITH SECTION 308 OF THE STANDARD SPECIFICATIONS.

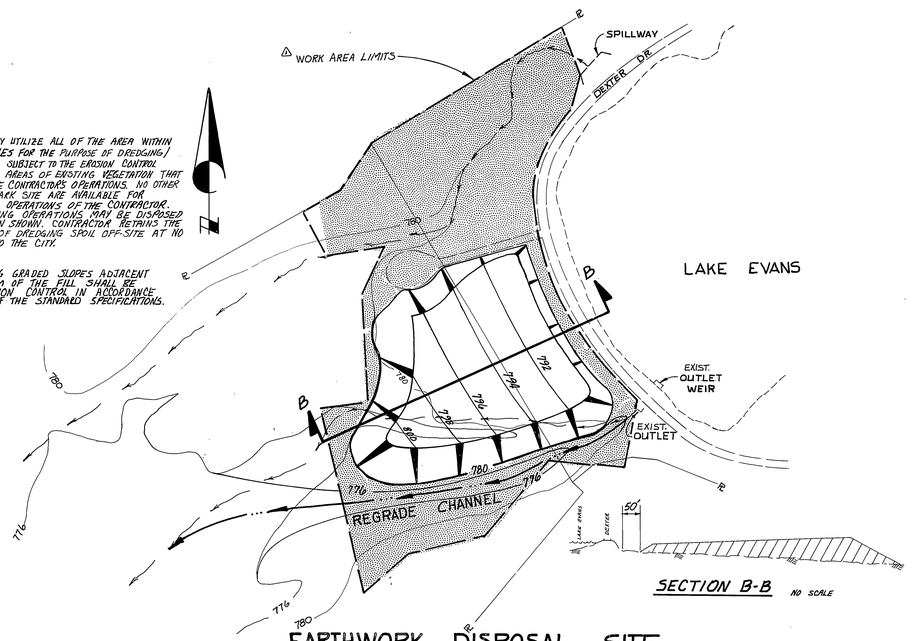

SECTION B-B NO SCALE

EARTHWORK DISPOSAL SITE

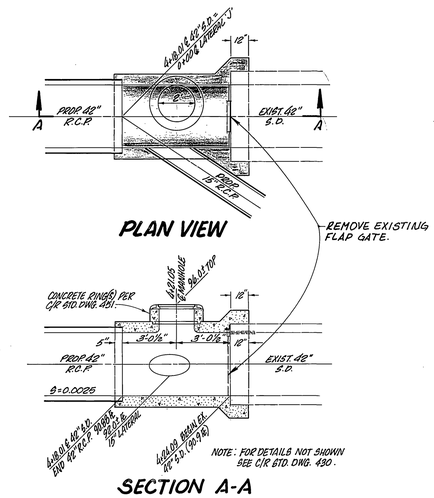

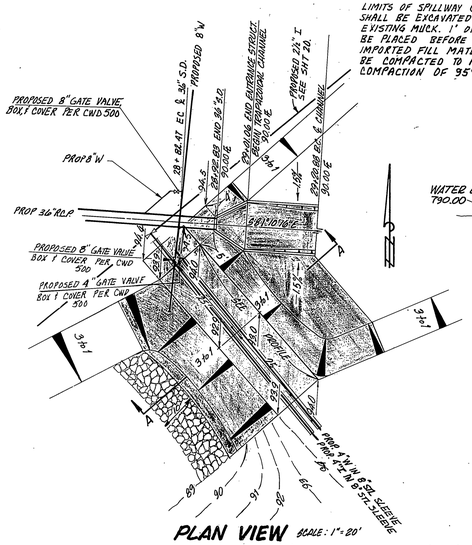

PLAN VIEW SCALE: 1"=20'

LIMITS OF SPILLWAY CONSTRUCTION SHALL BE EXCAVATED TO REMOVE EXISTING MUCK. 1' OF GRAVEL SHALL BE PLACED BEFORE PLACEMENT OF IMPORTED FILL MATERIAL. FILL SHALL BE COMPACTED TO A RELATIVE COMPACTION OF 95%.

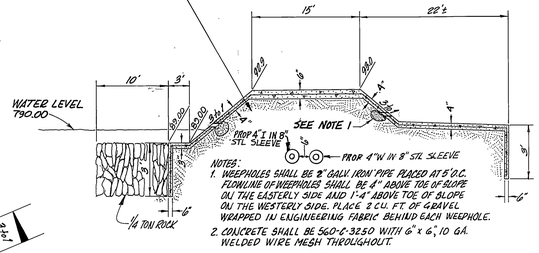

SECTION A-A NOT TO SCALE

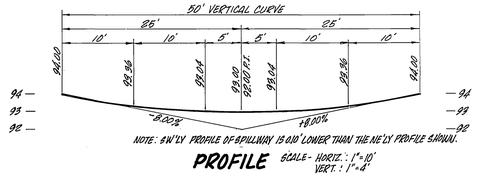

NOTE: G.W.'LY PROFILE OF SPILLWAY IS 0.10' LOWER THAN THE N.E.'LY PROFILE SHOWN.

PROFILE SCALE- HORIZ.: 1"=10' VERT.: 1"=4'

DETAIL 'E' - SPILLWAY AT FAIRMOUNT LAKE

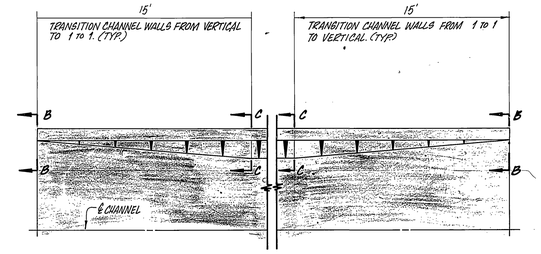

DETAIL 'G' - CHANNEL WALL TRANSITION (TYP.)

SCALE: 1"=4'

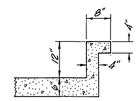

SECTION B-B
SCALE: 1"=2'

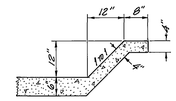

SECTION C-C
SCALE: 1"=2'

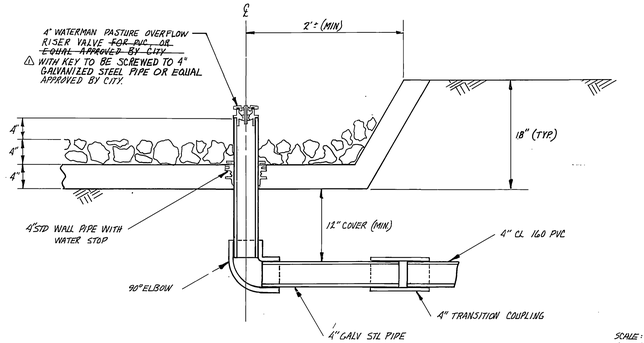

SCALE: HOR. 1"=1' VERT.-1"=1'

DETAIL 'H' - TYPICAL WATER MAIN OUTLET

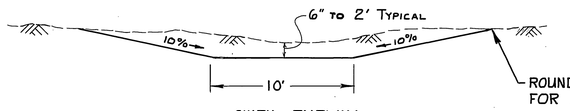

SIXTH FAIRWAY
GOLF COURSE SWALE
TYPICAL SECTION
NO SCALE

MARK	REVISIONS	APPR.	DATE
△	PER ADDENDUM NO. ONE	R.M.H.	8/14/84

DESIGNED BY SDC DRAWN BY BCD CHECKED BY

CITY OF RIVERSIDE
PARK AND RECREATION DEPARTMENT

APPROVED BY	DATE	BY
PRINCIPAL ENGINEER		
PARK DEPARTMENT		
CHIEF P. W. ENGINEER		

APPROVED BY

DATE

FAIRMOUNT LAKES REHABILITATION

WASTE DISPOSAL SITE, GOLF COURSE SWALE, DRAINAGE DETAILS & FAIRMOUNT SPILLWAY STRUCTURE

HORIZ. SCALE: 1" = AS SHOWN VERT. SCALE: 1" = AS SHOWN

IBK WR

ACCOUNT NO. 31-532-454

D-431

SHEET 5 OF 24

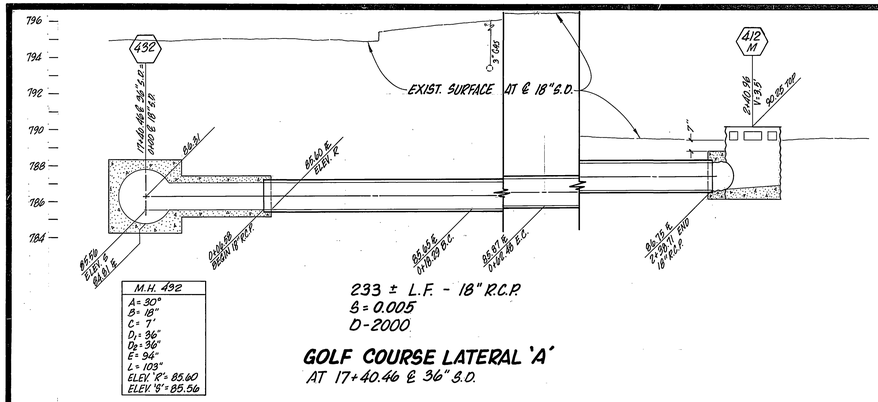

233 ± L.F. - 18" R.C.P.
S = 0.005
D-2000

GOLF COURSE LATERAL 'A'
AT 17+40.46 @ 36" S.D.

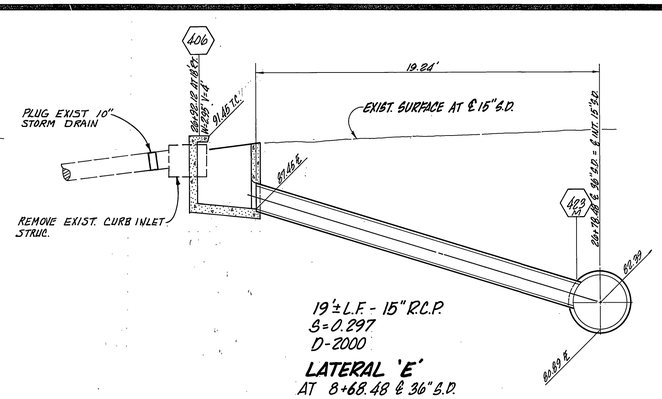

19 ± L.F. - 15" R.C.P.
S = 0.297
D-2000

LATERAL 'E'
AT 8+68.48 @ 36" S.D.

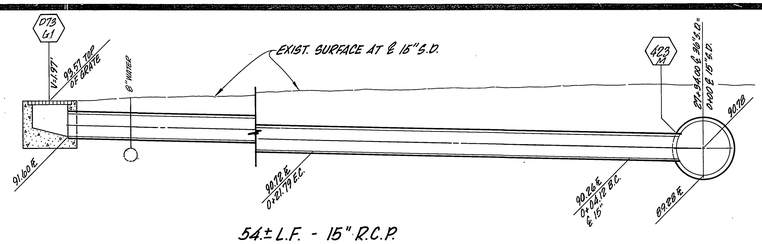

54.± L.F. - 15" R.C.P.
S = 0.026
D-2000

LATERAL 'I'
AT 27+34.00 @ 36" S.D.

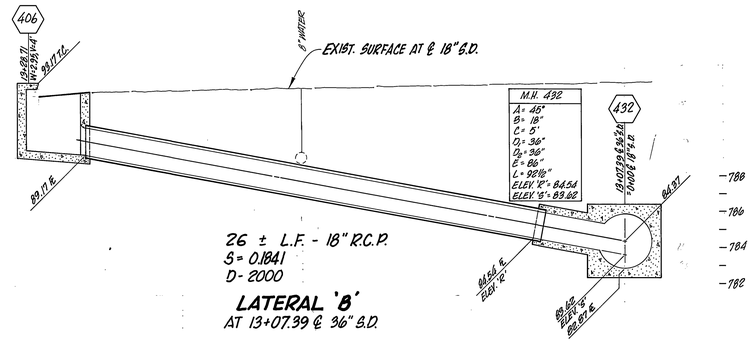

26 ± L.F. - 18" R.C.P.
S = 0.1841
D-2000

LATERAL 'B'
AT 13+07.39 @ 36" S.D.

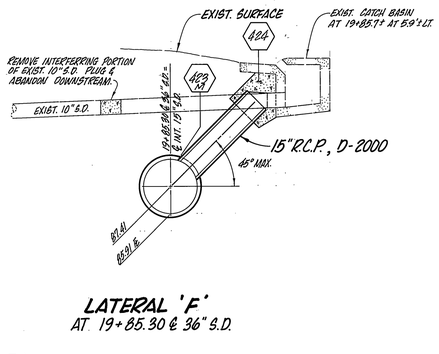

LATERAL 'F'
AT 19+85.30 @ 36" S.D.

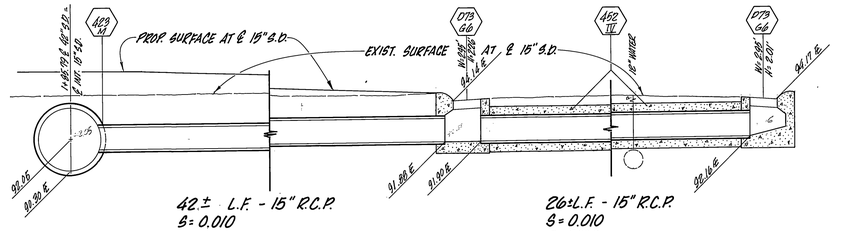

42.± L.F. - 15" R.C.P.
S = 0.010
D-2000

26±L.F. - 15" R.C.P.
S = 0.010
D-2000

LATERAL 'K'
AT 1+85.79 @ 42" S.D.

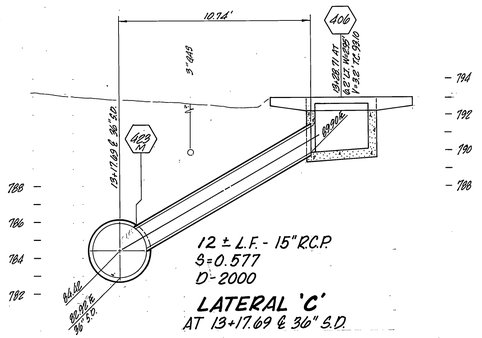

12 ± L.F. - 15" R.C.P.
S = 0.577
D-2000

LATERAL 'C'
AT 13+17.69 @ 36" S.D.

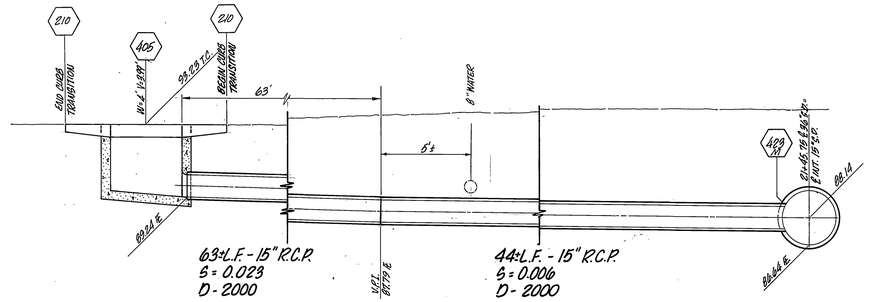

63±L.F. - 15" R.C.P.
S = 0.023
D-2000

44±L.F. - 15" R.C.P.
S = 0.006
D-2000

LATERAL 'G'
AT 21+44.85 @ 36" S.D.

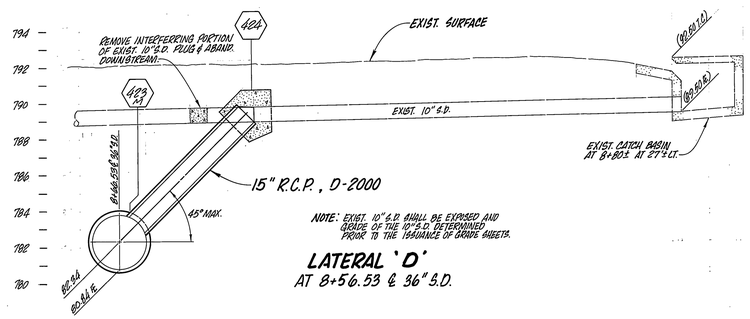

LATERAL 'D'
AT 8+56.53 @ 36" S.D.

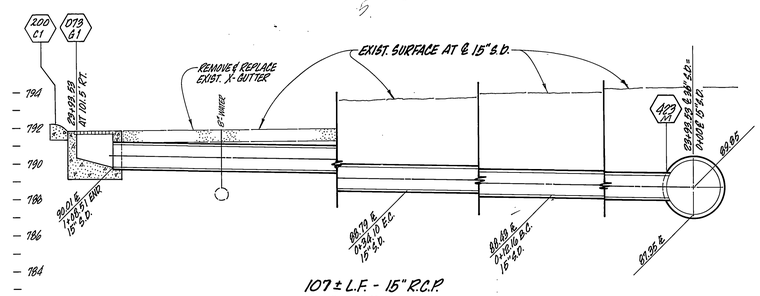

107 ± L.F. - 15" R.C.P.
S = 0.0165
D-2000

LATERAL 'H'
AT 29+93.53 @ 36" S.D.

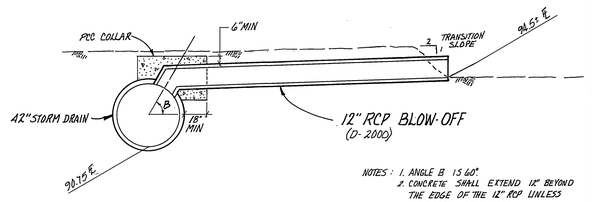

NOTES: 1. ANGLE B IS 60°.
2. CONCRETE SHALL EXTEND 12" BEYOND THE EDGE OF THE 12" RCP UNLESS INDICATED OTHERWISE.

DETAIL 'N'
OTTAWA LATERAL BLOW-OFF

NOTE: ALL LATERAL PROFILES ARE DRAWN LOOKING DOWNSTREAM

MARK	REVISIONS	APPR.	DATE

DESIGNED BY JWL DRAWN BY BL CHECKED BY

CITY OF RIVERSIDE
PARK AND RECREATION DEPARTMENT

APPROVED BY	DATE	BY
PRINCIPAL ENGINEER		
PARK DEPARTMENT		
CHIEF P. W. ENGINEER		

APPROVED BY
DATE

FAIRMOUNT LAKES REHABILITATION
STORM DRAIN LATERALS

ACCOUNT NO. 31-532-454
D-431
SHEET 6 OF 24
HORIZ. SCALE: 1" = 4' VERT. SCALE: 1" = 4'

SEE SHT. 3

BROWN LAKE

W.L. 788.2

NOTE: LAKE EXCAVATION, AT THE DIRECTION OF THE ENGINEER, MAYBE SUBJECT TO CHANGE TO ELIMINATE DAMAGE TO TREE ROOTS WITHIN THE AREA COVERING ONE AND ONE-HALF TIMES THE DRIPLINE OF TREES. SEE ROOT PROTECTION ZONE SHT. 16, 17, 18.

W.L. 786.1

LOW PT. 777

LIMITS OF CUT & FILL

LAKE EVANS

5' TRENCH, SIDE SLOPES AT 5:1, TO DRAIN TO OUTLET. TRENCH TO BE SEALED IN A METHOD APPROVED BY THE CALIFORNIA STATE DIVISION OF SAFETY OF DAMS.

OUTLET STRUCTURE

REMOVE AS necessary

PALM TREES

FAIRMOUNT LAKE

GREEN

CONC. DRIVE

CONC.

STEPS

STEEL HANDRAIL

WOOD PERGOLA

BROKEN ROCK

GROUTED ROCK

GROUTED RUBBLE WALL

EARTH DITCH

BROKEN CONC.

6" INLET

10" PIPE

12" DIRECT BURIED CABLE (ABAND)

CURB

DRAIN CURB

MH

CITY OF RIVERSIDE
PARK AND RECREATION DEPARTMENT

APPROVED	BY	DATE
PRINCIPAL ENGINEER		
PARK DEPARTMENT		
TRAFFIC DIVISION		
CHIEF P. W. ENGINEER		

APPROVED BY

DATE

MARK	REVISIONS	APPR.	DATE

DESIGNED BY [illegible] DRAWN BY GK AND CHECKED BY

FAIRMOUNT LAKES REHABILITATION

LAKE EVANS PROPOSED GRADING AND TEMPORARY CONSTRUCTION FENCING

HORIZ. SCALE: 1" = 60'

ACCOUNT NO. 51-532-454

D-431

SHEET 7 OF 24

MATCH LINE - SEE SHT. 7

LAKE

EVANS

FAIRMOUNT LAKE

GREEN

DENSE TREES

GRADED CONC. WALL

BROKEN WALL

CONC. WALL BY TEMPORARY

CHAIN LINK FENCE

SIDEWALK

GRADE TO DRAIN

BROKEN 3' SIDEWALK

ASPH.

FOR STORM DRAIN SEE SHT 3.

FOR OTTAWA CHANNEL FILL SEE SHT 18.

NOTE: LAKE EXCAVATION, AT THE DIRECTION OF THE ENGINEER, MAYBE SUBJECT TO CHANGE TO ELIMINATE DAMAGE TO TREE ROOTS WITHIN AREA COVERING ONE AND ONE-HALF TIMES THE DRIPLINE OF TREES. (SEE ROOT PROTECTION ZONE DRAWINGS SHTS. 16, 17, 18)

NOTE: FOR TREE PRESERVATION AND PROTECTION SEE SHT 16, 17, & 18.

				CITY OF RIVERSIDE	FAIRMOUNT LAKES REHABILITATION	ACCOUNT NO. 31-532-454
				PARK AND RECREATION DEPARTMENT		D-431
				• APPROVED / PRINCIPAL ENGINEER / PARK DEPARTMENT / CHIEF P. W. ENGINEER — BY — DATE	APPROVED BY	SHEET 8 OF 24
MARK	REVISIONS	APPR.	DATE		DATE	
DESIGNED BY	DRAWN BY SK	CHECKED BY			FAIRMOUNT LAKE & OTTAWA CHANNEL PROPOSED GRADING & TEMPORARY CONSTRUCTION FENCING	HORIZ. SCALE: 1" = 60'

REMOVE CONC RETAINER WALL

REMOVE PIPES & CABLE

STEEL HANDRAIL

REMOVE ROCKS & CONCRETE WHERE NOT ENMESHED WITH ROOTS

REMOVE CONC. DRIVE

NOTE: FOR TREE PRESERVATION & PROTECTION SEE SHT. 16, 17, & 18.

W.L. 786.1

LAKE

EVANS

REMOVE ROCKS & CONCRETE WHERE NOT ENMESHED WITH ROOTS

OUTLET STRUCTURE

REMOVE LOOSE CONCRETE

REMOVE ROCKS & CONCRETE WHERE NOT ENMESHED WITH ROOTS

BROKEN ROCK

LARGE ROCKS TO REMAIN

EXTR. CURB & GUTTER

REMOVE BROKEN GROUTED ROCK WALL

EARTH DITCH

GROUTED ROCK

WOODEN BRIDGE

CURB

BROKEN CONC.

FAIRMOUNT

LAKE

REMOVE ROCKS & CONC. WHERE NOT ENMESHED WITH TREE ROOTS

REMOVE CONC. STEPS & SIDEWALK

PALM TREES

NO FILL AT CYPRESS

GREEN

BROWN

LAKE

W.L. 786.2

10" PIPE

2' INLET

12" CURB & GUTTER

BEGIN CURB

WATERLINE - SEE SHT. 10

WOOD PAGODA

CONC.

SIDEWALK

CONC. STEPS

MARK	REVISIONS	APPR.	DATE		
DESIGNED BY: MC	DRAWN BY: RDD	CHECKED BY:			

CITY OF RIVERSIDE
PARK AND RECREATION DEPARTMENT

APPROVED	BY	DATE
PRINCIPAL ENGINEER		
PARK DEPARTMENT		
CHIEF P. W. ENGINEER		

APPROVED BY

DATE

FAIRMOUNT LAKES REHABILITATION

LAKE EVANS SHORELINE REMOVALS

ACCOUNT NO. 31-532-454

D-431

SHEET 9 OF 24

HORIZ. SCALE: 1" = 60'

PROTECT EXIST. WATER LINE AND RISER PIPE IN PLACE

REMOVE EXPOSED PORTIONS OF DRAINS AND PLUG

MATCH LINE - SEE SHT. 9

REMOVE CONCRETE DRAIN & FILL EXCAVATION

REMOVE ALL LOOSE CONC.

REMOVE 5' CHAIN LINK FENCE

REMOVE BROKEN WALL

REMOVE CONC. WALL W/ HANDRAIL

REMOVE ALL CONCRETE (including walls, walks & steps) FILL EXCAVATION WITH GRANULAR MATERIAL AND REGRADE TO A SMOOTH SURFACE

SIDEWALK AND BRIDGES TO REMAIN

BROKEN 5' SIDEWALK

FOR TREE PRESERVATION AND PROTECTION SEE SHT 17 & 18.

LAKE

EVANS

FAIRMOUNT

LAKE

GREEN

DENSE TREES

ASPH.

CONC.

PIPE

BERM

CURB

WOODEN BRIDGE

BASIN DITCH

SWALE

MARK	REVISIONS	APPR.	DATE

DESIGNED BY MLC DRAWN BY BLD CHECKED BY

CITY OF RIVERSIDE
PARK AND RECREATION DEPARTMENT

APPROVED	BY	DATE
PRINCIPAL ENGINEER		
PARK DEPARTMENT		
CHIEF P. W. ENGINEER		

APPROVED BY

DATE

FAIRMOUNT LAKES REHABILITATION

FAIRMOUNT LAKE SHORELINE REMOVALS AND TREE TRANSPLANTS

HORIZ. SCALE: 1" = 60'

ACCOUNT NO. 31-532-454

D-431

SHEET 10 OF 24

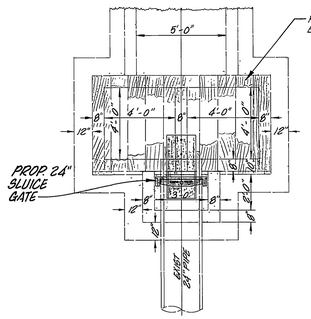

PLAN VIEW

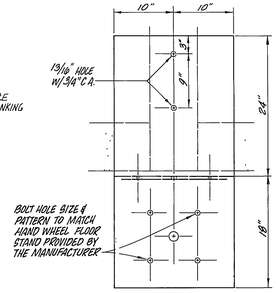

FLOORSTAND SUPPORT PLATE

SCALE : 1" = 1'

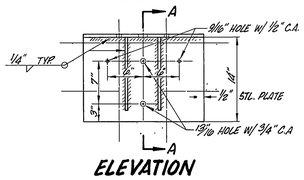

ELEVATION

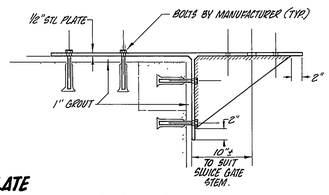

SECTION A-A

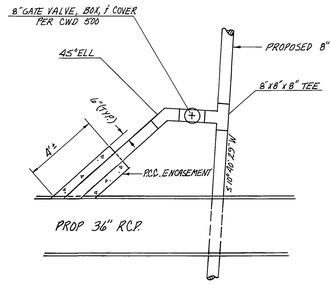

FLUSHING LINE DETAIL

SCALE: 1" = 4'

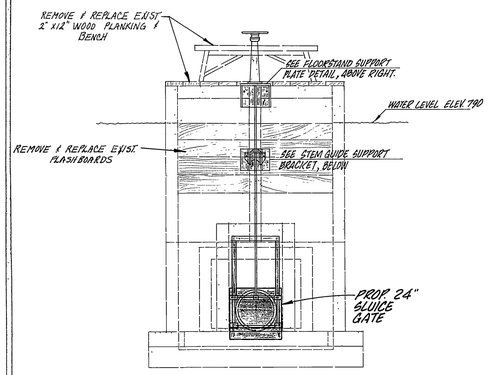

ELEVATION

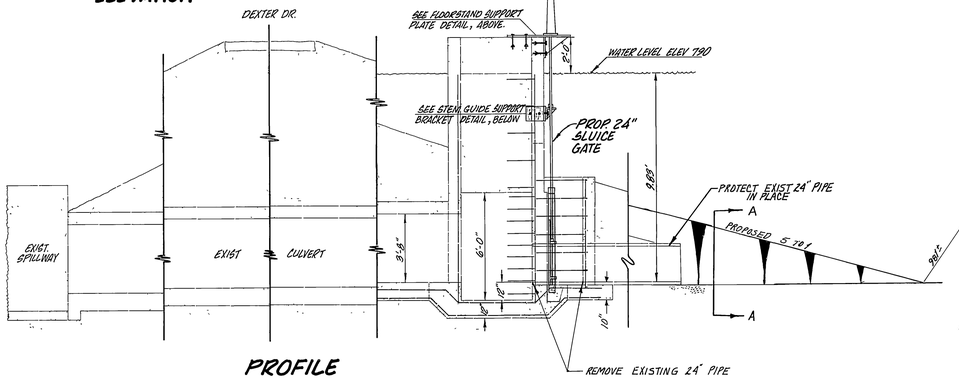

PROFILE

PROPOSED 24" SLUICE GATE AT EXIST. WEIR BOX

NO SCALE

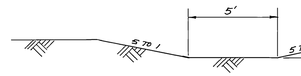

SECTION A-A

SCALE: 1"=4'

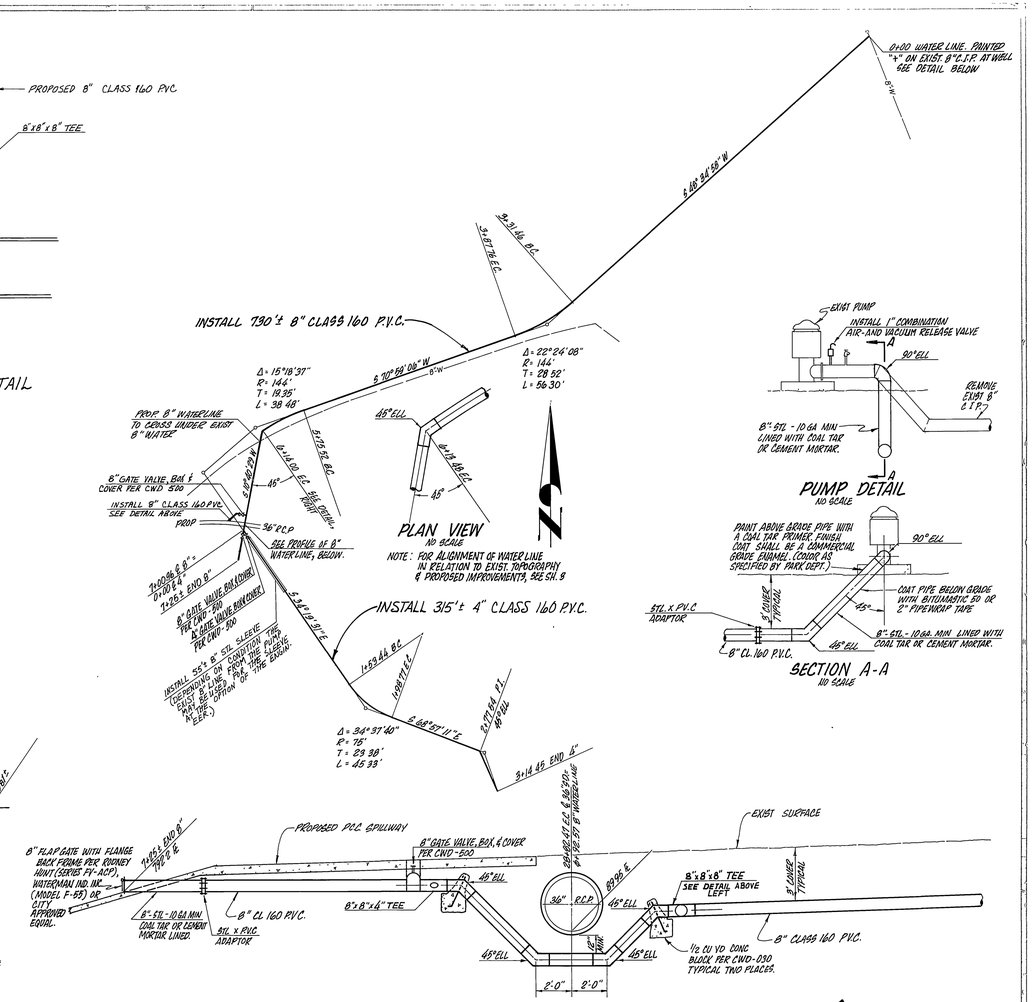

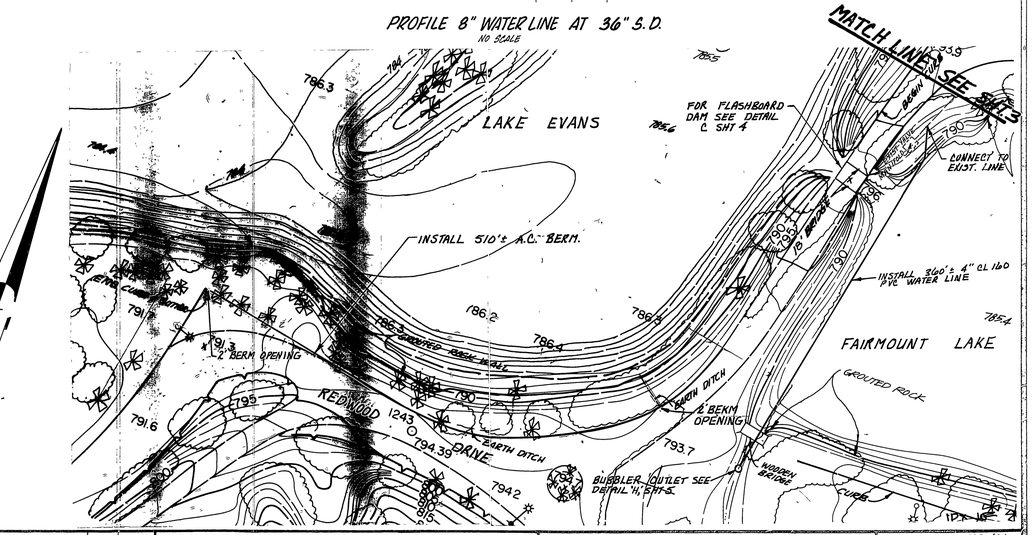

PROFILE 8" WATER LINE AT 36" S.D.

NO SCALE

SLUICE GATE NOTES:

1. FLOORSTAND SUPPORT PLATE SHALL BE FABRICATED OF 1/2" THICK STEEL PLATE, ASTM A242 OR A588
2. IT SHALL BE THE CONTRACTOR'S RESPONSIBILITY TO VERIFY ALL DIMENSIONS PERTAINING TO THE EXISTING WEIR BOX AND PROPOSED STEEL SUPPORTS TO INSURE THE PROPER ALIGNMENT FOR THE PROPOSED SLUICE GATE.
3. STEM GUIDE SUPPORT BRACKET SHALL BE FABRICATED FROM CORROSION RESISTANT STEEL, ASTM A242 OR A588.
4. ONE STEM GUIDE BRACKET IS SHOWN. TWO (2) MAY BE REQUIRED DEPENDING ON STEM DIAMETER SPECIFIED BY THE MANUFACTURER AND THE UNSUPPORTED LENGTH OF THE STEM.

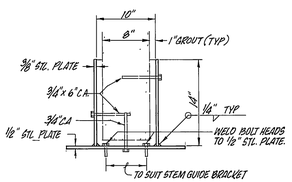

STEM GUIDE SUPPORT BRACKET

SCALE 1"=1'

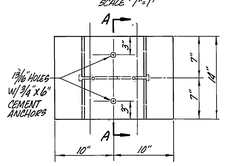

ELEVATION

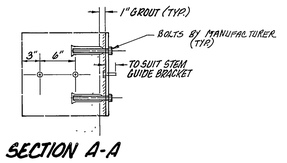

SECTION A-A

MARK	REVISIONS	APPR	DATE

DESIGNED BY ____ DRAWN BY BK CHECKED BY ____

CITY OF RIVERSIDE

PARK AND RECREATION DEPARTMENT

APPROVED BY	DATE	BY
PRINCIPAL ENGINEER		
PARK DEPARTMENT		
TRAFFIC DIVISION		
CHIEF P W ENGINEER		

APPROVED BY

DATE ____

FAIRMOUNT LAKES REHABILITATION

SLUICE GATE & WATER LINE & A.C. BERM

ACCOUNT NO. 31-532-464

D-431

SHEET 11 OF 24

HORIZ. SCALE: AS SHOWN VERT. SCALE: AS SHOWN

DEXTER DRIVE

MATCHLINE SEE SHT. S.2

BROWN LAKE

FIELD LANE DRIVE

REDWOOD DRIVE

LAKE EVANS

EXTEND NEW SHORELINE AT POINT TO MAXIMUM DIMENSION SHOWN ON DETAIL E

TYPICAL NO SHORELINE TREATMENT

NO SHORELINE TREATMENT AT TREES IN LAKE

TYPICAL DETAIL REFERENCE SEE SHEET S.3 & S.4

MATCHLINE SEE SHEET S.2

SHORELINE NOTES

1. ~~ADJACENT TO TURF AREAS TOP 6" OF FILL OVER FABRIC SOIL SEPARATOR SHALL BE AN APPROVED TOPSOIL & SHALL BE SEEDED PER LANDSCAPE SPECIFICATIONS~~

2. ~~DECOMPOSED GRANITE MATERIAL SHALL MATCH EXISTING NATIVE SURFACE MATERIALS CONTRACTOR SHALL PROVIDE MATERIAL SAMPLE TO BE APPROVED BY CITY PRIOR TO INSTALLATION.~~

3. CONTRACTOR SHALL VERIFY A SOURCE FOR SOIL USED IN SOIL CEMENT TREATMENT W/ ENGINEER PRIOR TO CONSTRUCTION.

4. CONTRACTOR SHALL BUILD EDGE TREATMENT AROUND EXISTING PIPES WHERE THEY PENETRATE SOIL CEMENT TREATMENT.

LEGEND

- EXISTING SHORELINE TO REMAIN
- NEW SHORELINE
- SHORELINE FILL AREA
- SHORELINE DETAIL REFERENCE SEE SHEETS S.3 & S.4
- EXISTING TREES

SCALE: 1":60'

REGISTERED LANDSCAPE ARCHITECT WAYNE M. FLORIAN NO. 1781 STATE OF CALIFORNIA

FLORIAN MARTINEZ ASSOCIATES
LANDSCAPE ARCHITECTURE AND PLANNING
13132 NEWPORT AVENUE, SUITE 110
TUSTIN, CALIFORNIA 92680

MARK	REVISIONS	APPR	DATE
⚠	PER ADDENDUM NO. ONE	RM-M	8/14/84

DESIGNED BY ____ DRAWN BY ____ CHECKED BY ____

CITY OF RIVERSIDE
PARK AND RECREATION DEPARTMENT

APPROVED BY	DATE	BY
PARK DEPARTMENT		

APPROVED BY: ____
DATE ____

FAIRMOUNT LAKES REHABILITATION
LAKE EVANS SHORELINE STABILIZATION PLAN

HORIZ. SCALE 1":60' VERT. SCALE: 1" =

IDX US

ACCOUNT NO.

S•1

SHEET 12 OF 24

D-431

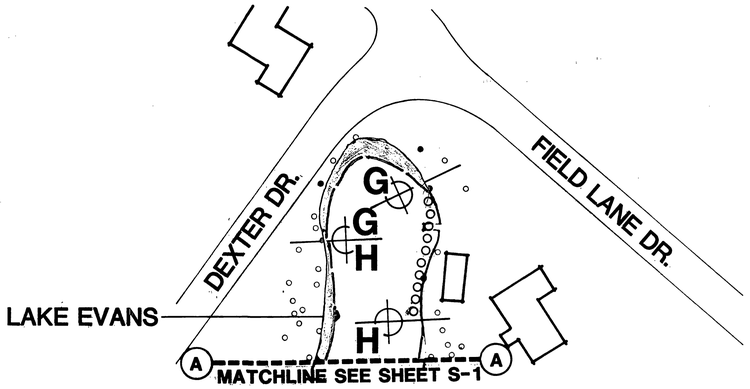

NOTE:
REFER TO SHEET S.1 FOR SHORELINE STABILIZATION NOTES.
REFER TO SHTS S.3/S.4 FOR DETAILS

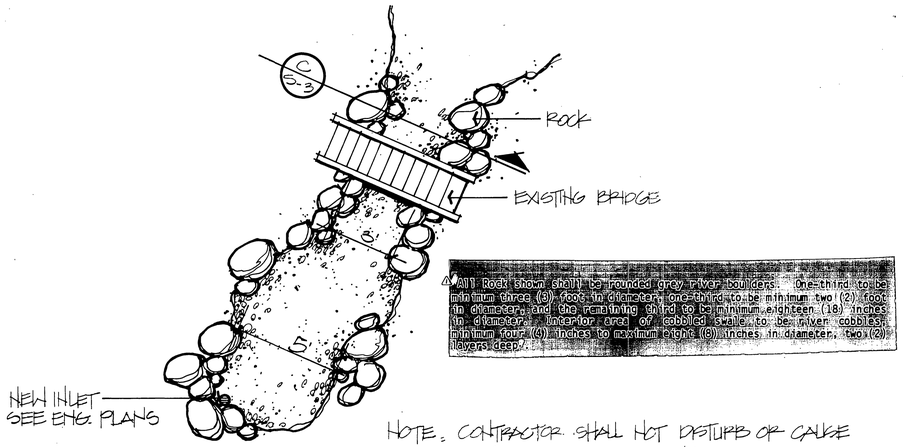

△ All Rock shown shall be rounded grey river boulders. One-third to be minimum three (3) foot in diameter, one-third to be minimum two (2) foot in diameter, and the remaining third to be minimum eighteen (18) inches in diameter. Interior area of cobbled swale to be river cobbles, minimum four (4) inches to maximum eight (8) inches in diameter, two (2) layers deep.

NOTE. CONTRACTOR SHALL NOT DISTURB OR CAUSE ANY DAMAGE TO EXISTING BRIDGE

(a) VICTORIAN BRIDGE
N.T.S. (EVANS LAKE OUTLET SIMILAR)

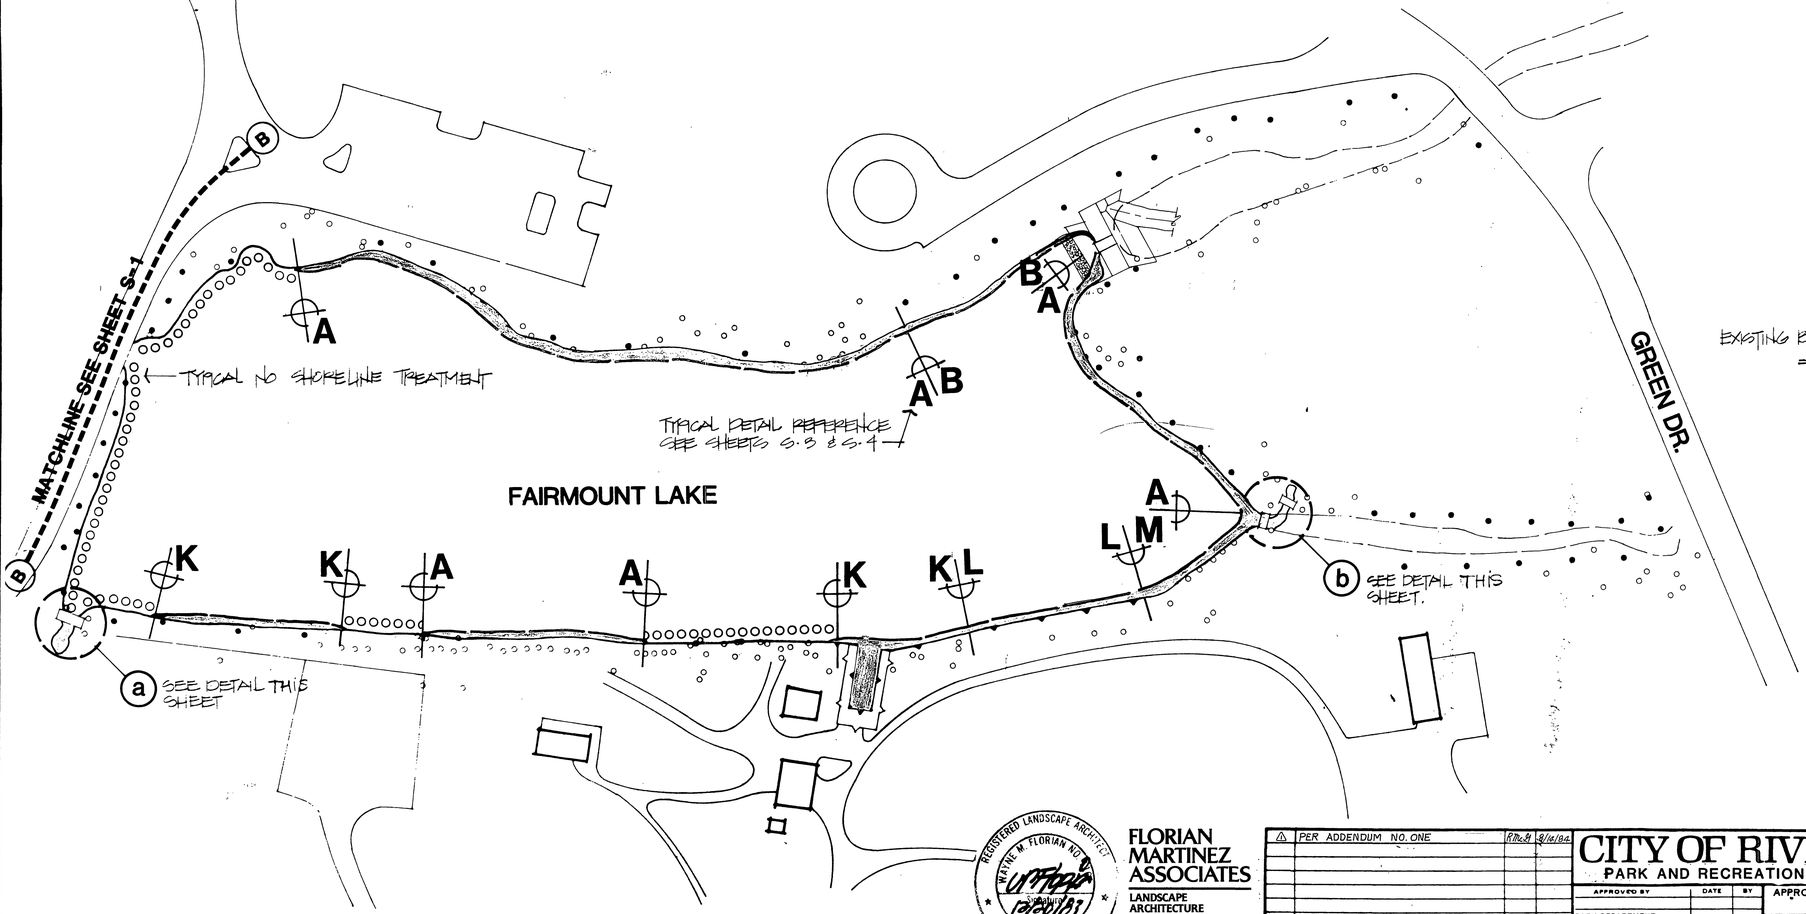

△ All Rock shown shall be rounded grey river boulders. One-third to be minimum three (3) foot in diameter, one-third to be minimum two (2) foot in diameter, and the remaining third to be minimum eighteen (18) inches in diameter. Interior area of cobbled swale to be river cobbles, minimum four (4) inches to maximum eight (8) inches in diameter, two (2) layers deep.

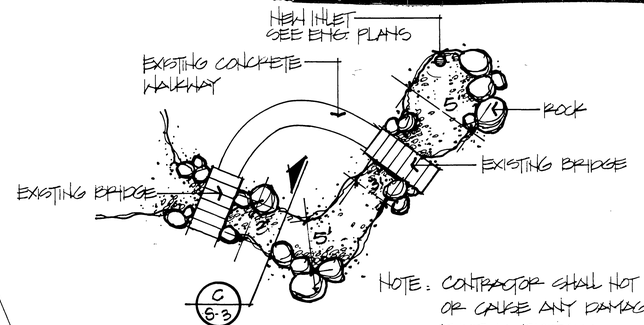

NOTE: CONTRACTOR SHALL NOT DISTURB OR CAUSE ANY DAMAGE TO EXISTING BRIDGES.

(b) CONCRETE BRIDGES
N.T.S.

SCALE: 1":60'

REGISTERED LANDSCAPE ARCHITECT WAYNE M. FLORIAN NO. 4 STATE OF CALIFORNIA 12/31/03

FLORIAN MARTINEZ ASSOCIATES
LANDSCAPE ARCHITECTURE AND PLANNING
13132 NEWPORT AVENUE, SUITE 110
TUSTIN, CALIFORNIA 92680

MARK	REVISIONS	APPR	DATE
△	PER ADDENDUM NO. ONE	RMcH	8/16/02

DESIGNED BY ____ DRAWN BY ____ CHECKED BY ____

CITY OF RIVERSIDE
PARK AND RECREATION DEPARTMENT

APPROVED BY	DATE	BY
PARK DEPARTMENT		

APPROVED BY: ____
DATE ____

FAIRMOUNT LAKES REHABILITATION
FAIRMOUNT LAKE SHORELINE STABILIZATION PLAN

SCALE 1":60' VERT. SCALE: 1" =

ACCOUNT NO.

S-2

SHEET 13 OF 24

D-431

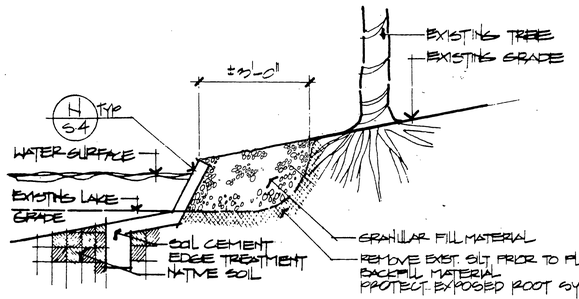

A

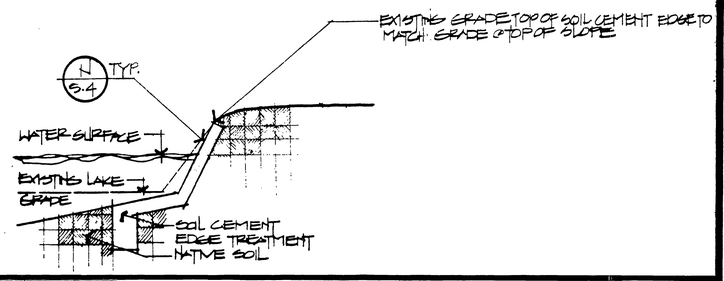

B

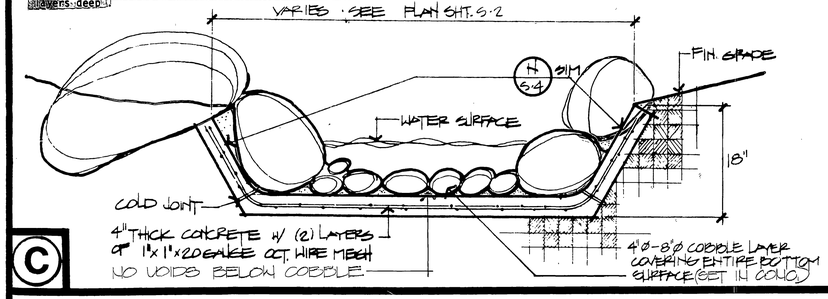

C

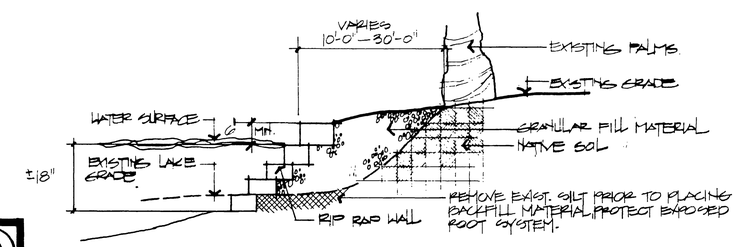

D

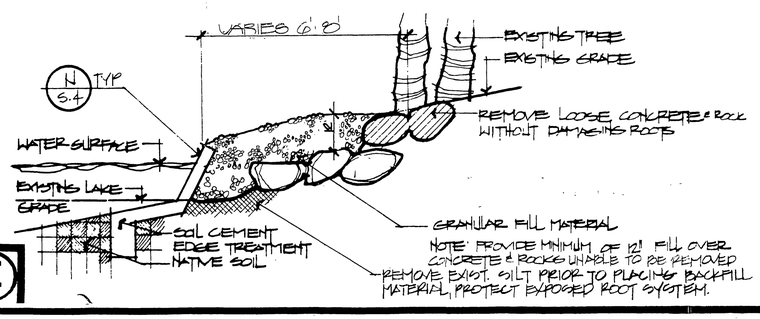

E

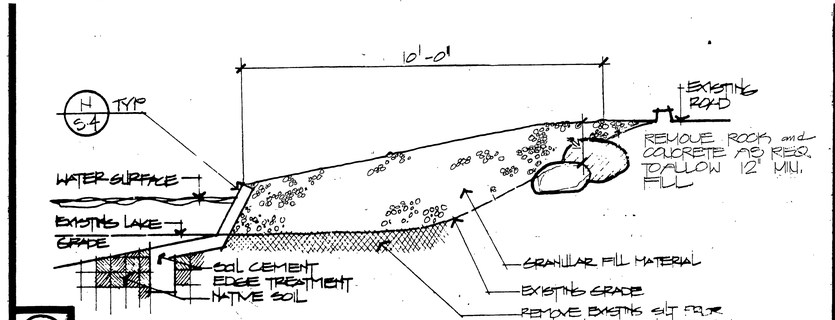

F

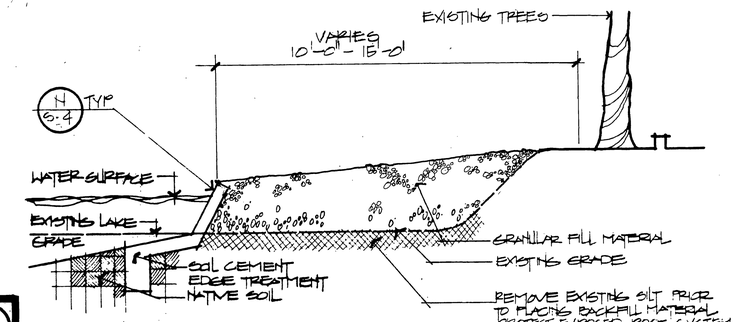

G

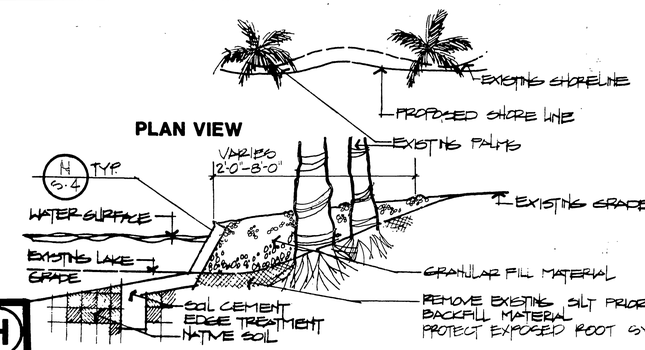

H

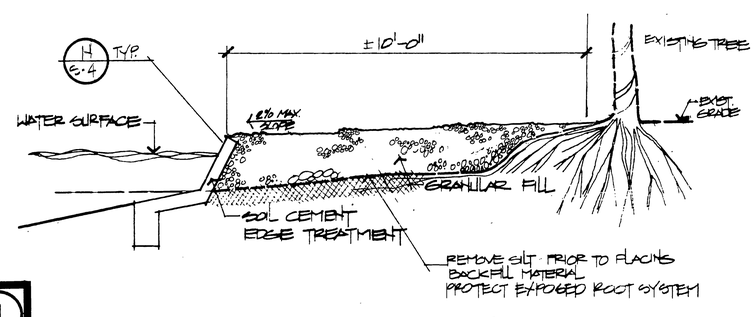

I

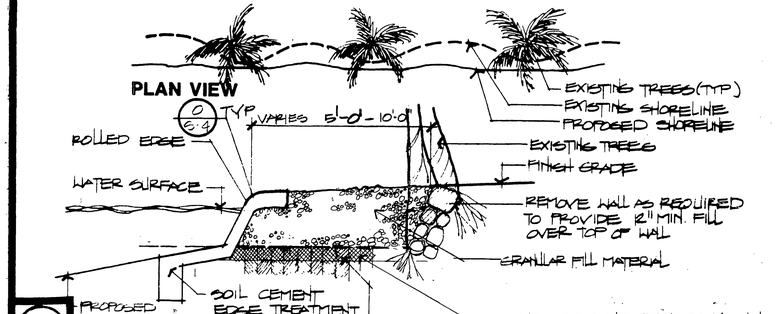

J

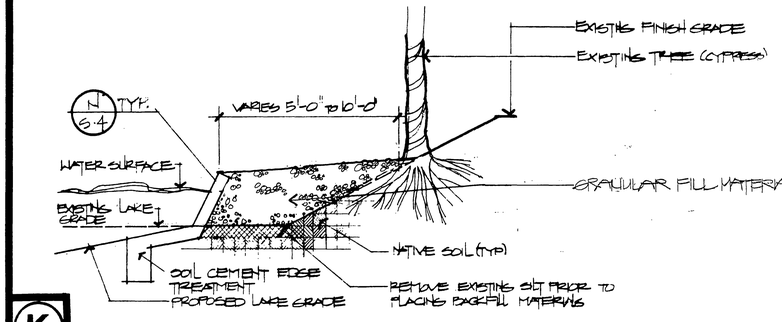

K

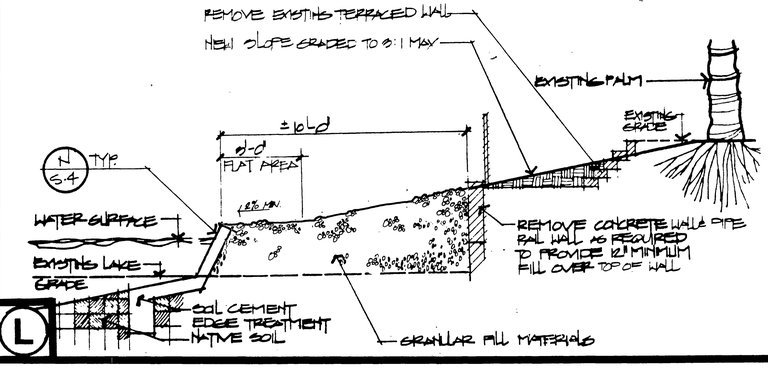

L

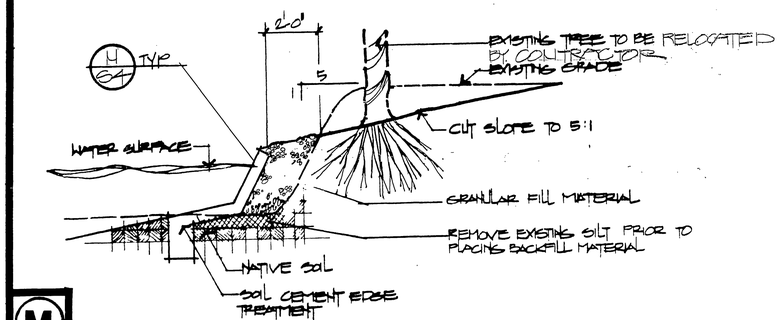

M

△ ALL ROCK shown shall be rounded grey river boulders. One-third to be minimum three (3) foot in diameter, one-third to be minimum two (2) foot in diameter, and the remaining third to be minimum eighteen (18) inches in diameter. Interior area of cobbled swale to be river cobbles, minimum four (4) inches to maximum eight (8) inches in diameter, two (2) layers deep.

REGISTERED LANDSCAPE ARCHITECT WAYNE M. FLORIAN NO. 1681 RENEWAL 8/31/07 STATE OF CALIFORNIA

FLORIAN MARTINEZ ASSOCIATES
LANDSCAPE ARCHITECTURE AND PLANNING
13132 NEWPORT AVENUE, SUITE 110
TUSTIN, CALIFORNIA 92680

MARK	REVISIONS	APPR	DATE
△	PER ADDENDUM NO. ONE	RMA	8/14/06

DESIGNED BY ____ DRAWN BY ____ CHECKED BY ____

CITY OF RIVERSIDE
PARK AND RECREATION DEPARTMENT

APPROVED BY	DATE	BY
PARK DEPARTMENT		

APPROVED BY
DATE

FAIRMOUNT LAKES REHABILITATION II
SHORELINE STABILIZATION DETAILS

ACCOUNT NO.
S-3
SHEET 14 OF 24
D-431

HORIZ. SCALE: 1" = NTS VERT. SCALE: 1" =

INDEX NO.

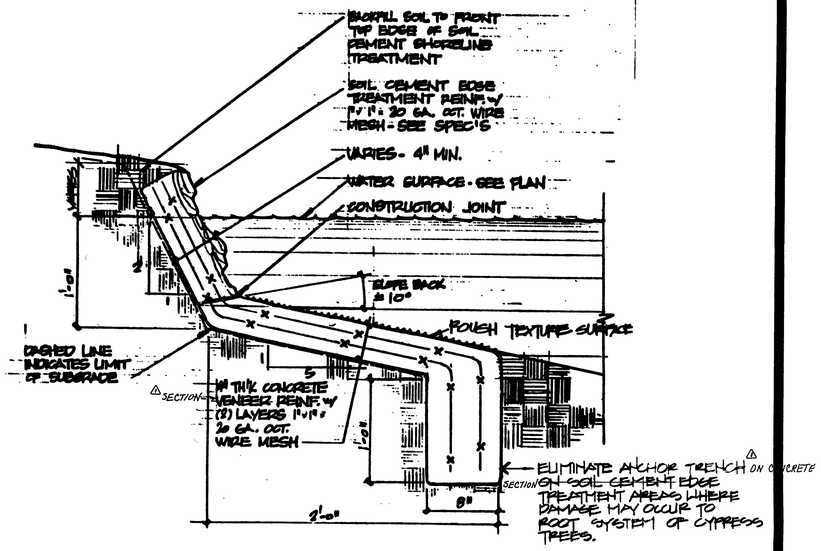

N.T.S.

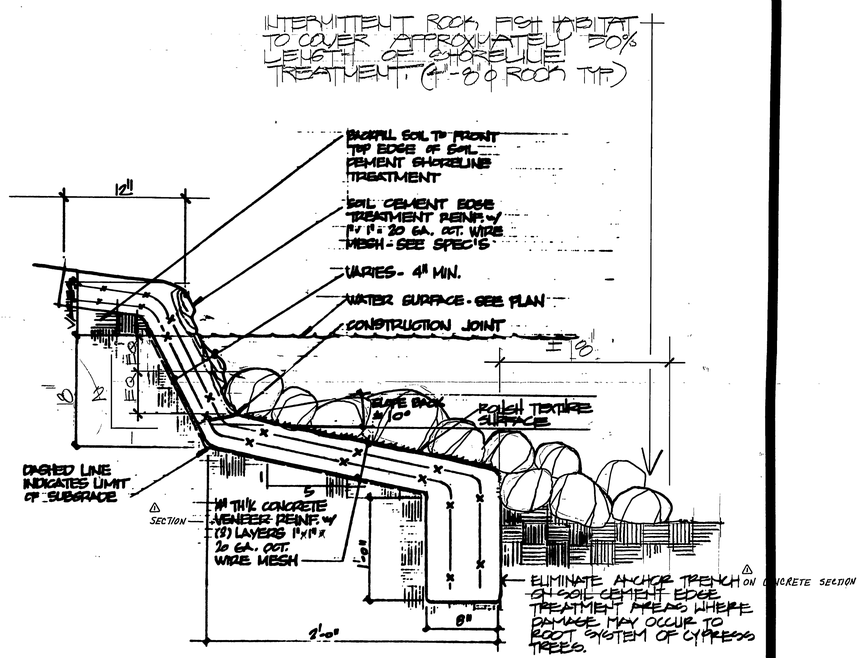

N.T.S.

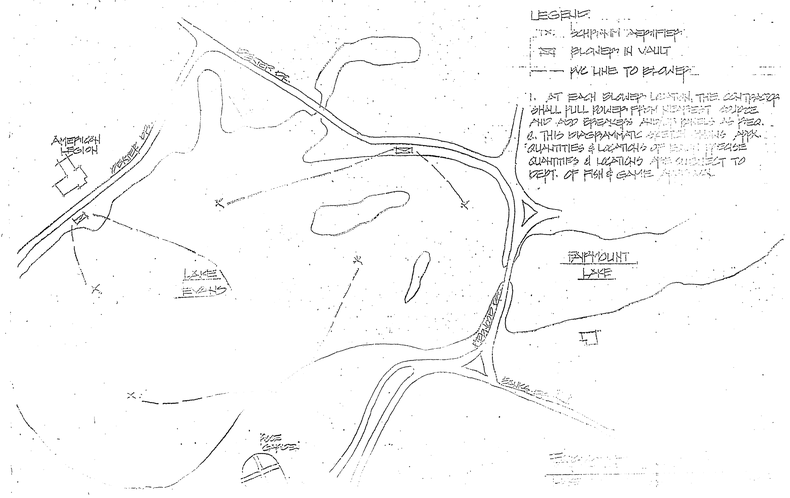

FLORIAN MARTINEZ ASSOCIATES
LANDSCAPE ARCHITECTURE AND PLANNING
13132 NEWPORT AVENUE, SUITE 110
TUSTIN, CALIFORNIA 92680

MARK	REVISIONS	APPR	DATE
△	PER ADDENDUM NO. ONE	RMcL	8/14/86

DESIGNED BY ____ DRAWN BY ____ CHECKED BY ____

CITY OF RIVERSIDE
PARK AND RECREATION DEPARTMENT

APPROVED BY	DATE	BY
PARK DEPARTMENT		

APPROVED BY ____
DATE ____

FAIRMOUNT LAKES REHABILITATION
SHORELINE STABILIZATION DETAILS

HORIZ. SCALE: 1" = NTS VERT. SCALE: 1" =

INDEX OF
ACCOUNT NO.
S-4
SHEET 15 OF 24
D-431

DEXTER DRIVE

EXISTING IRRIGATION SYSTEM THIS AREA TYPICAL

A MATCHLINE SEE SHT. T-2 A

SAVE PALM IN WATER

BROWN LAKE

NO GRADING — LIMIT OF GRADING

R T-3 TYPICAL AT ALL CYPRESS

R T-3 TYPICAL AT ALL CYPRESS

EXISTING IRRIGATION SYSTEM THIS AREA TYPICAL

FIELD LANE DRIVE

DEXTER DRIVE

T T-3

LAKE EVANS

REDWOOD DRIVE

TREE PROTECTION NOTES:

1. EXISTING WATER OBSERVATION WELLS SHALL BE INSPECTED TWICE A WEEK DURING LAKE CONSTRUCTION TO DETERMINE GROUND WATER CONDITION
2. ALL WORK WITHIN THE TREE PROTECTION ZONE AND AROUND EXISTING TREES SHALL BE UNDER THE DIRECTION OF A HORTICULTURIST SELECTED BY THE CITY OF RIVERSIDE. NO HEAVY EARTH MOVING EQUIPMENT SHALL BE ALLOWED IN THIS AREA.
3. DO NOT UNCOVER ROOT SYSTEM AREAS THAT CANNOT BE BACKFILLED AND WATERED IN THE SAME DAY.
4. COVER ALL EXPOSED ROOTS IN LAKE BOTTOM WITH BURLAP AND KEEP MOIST AT ALL TIMES.
5. SEE ENGINEERING PLANS FOR TREES TO BE TRANSPLANTED.

LEGEND

- ***** EXISTING WATER OBSERVATION WELLS. VERIFY NUMBER & LOCATION W/ CITY
- NEW SHORELINE
- SHORELINE FILL AREA
- ROOT PROTECTION ZONE
- EXISTING TREES, SEE SHT. T-2 FOR PLANT LEGEND
- DETAIL REFERENCE, SEE SHT. T-3

NO GRADING — LIMIT OF GRADING

R T-3 TYPICAL AT ALL CYPRESS

EXISTING IRRIGATION SYSTEM THIS AREA TYPICAL

S T-3 ROOT PROTECTION ZONE (TYP.)

R T-3 TYPICAL AT ALL CYPRESS

SAVE PALM IN WATER

B MATCHLINE SEE SHEET T-2 B

SCALE: 1":60'

FLORIAN MARTINEZ ASSOCIATES
LANDSCAPE ARCHITECTURE AND PLANNING
13132 NEWPORT AVENUE, SUITE 110
TUSTIN, CALIFORNIA 92680

MARK	REVISIONS	APP.	DATE

DESIGNED BY ____ DRAWN BY ____ CHECKED BY ____

CITY OF RIVERSIDE
PARK AND RECREATION DEPARTMENT

APPROVED	BY	DATE
PARK DEPARTMENT		

APPROVED BY

DATE ____

FAIRMOUNT LAKES REHABILITATION II

LAKE EVANS TREE PROTECTION PLAN

HORIZ SCALE 1" = 60' VERT SCALE 1" = -

INDEX NO

ACCOUNT NO

T-1

SHEET 16 OF 24

D-431

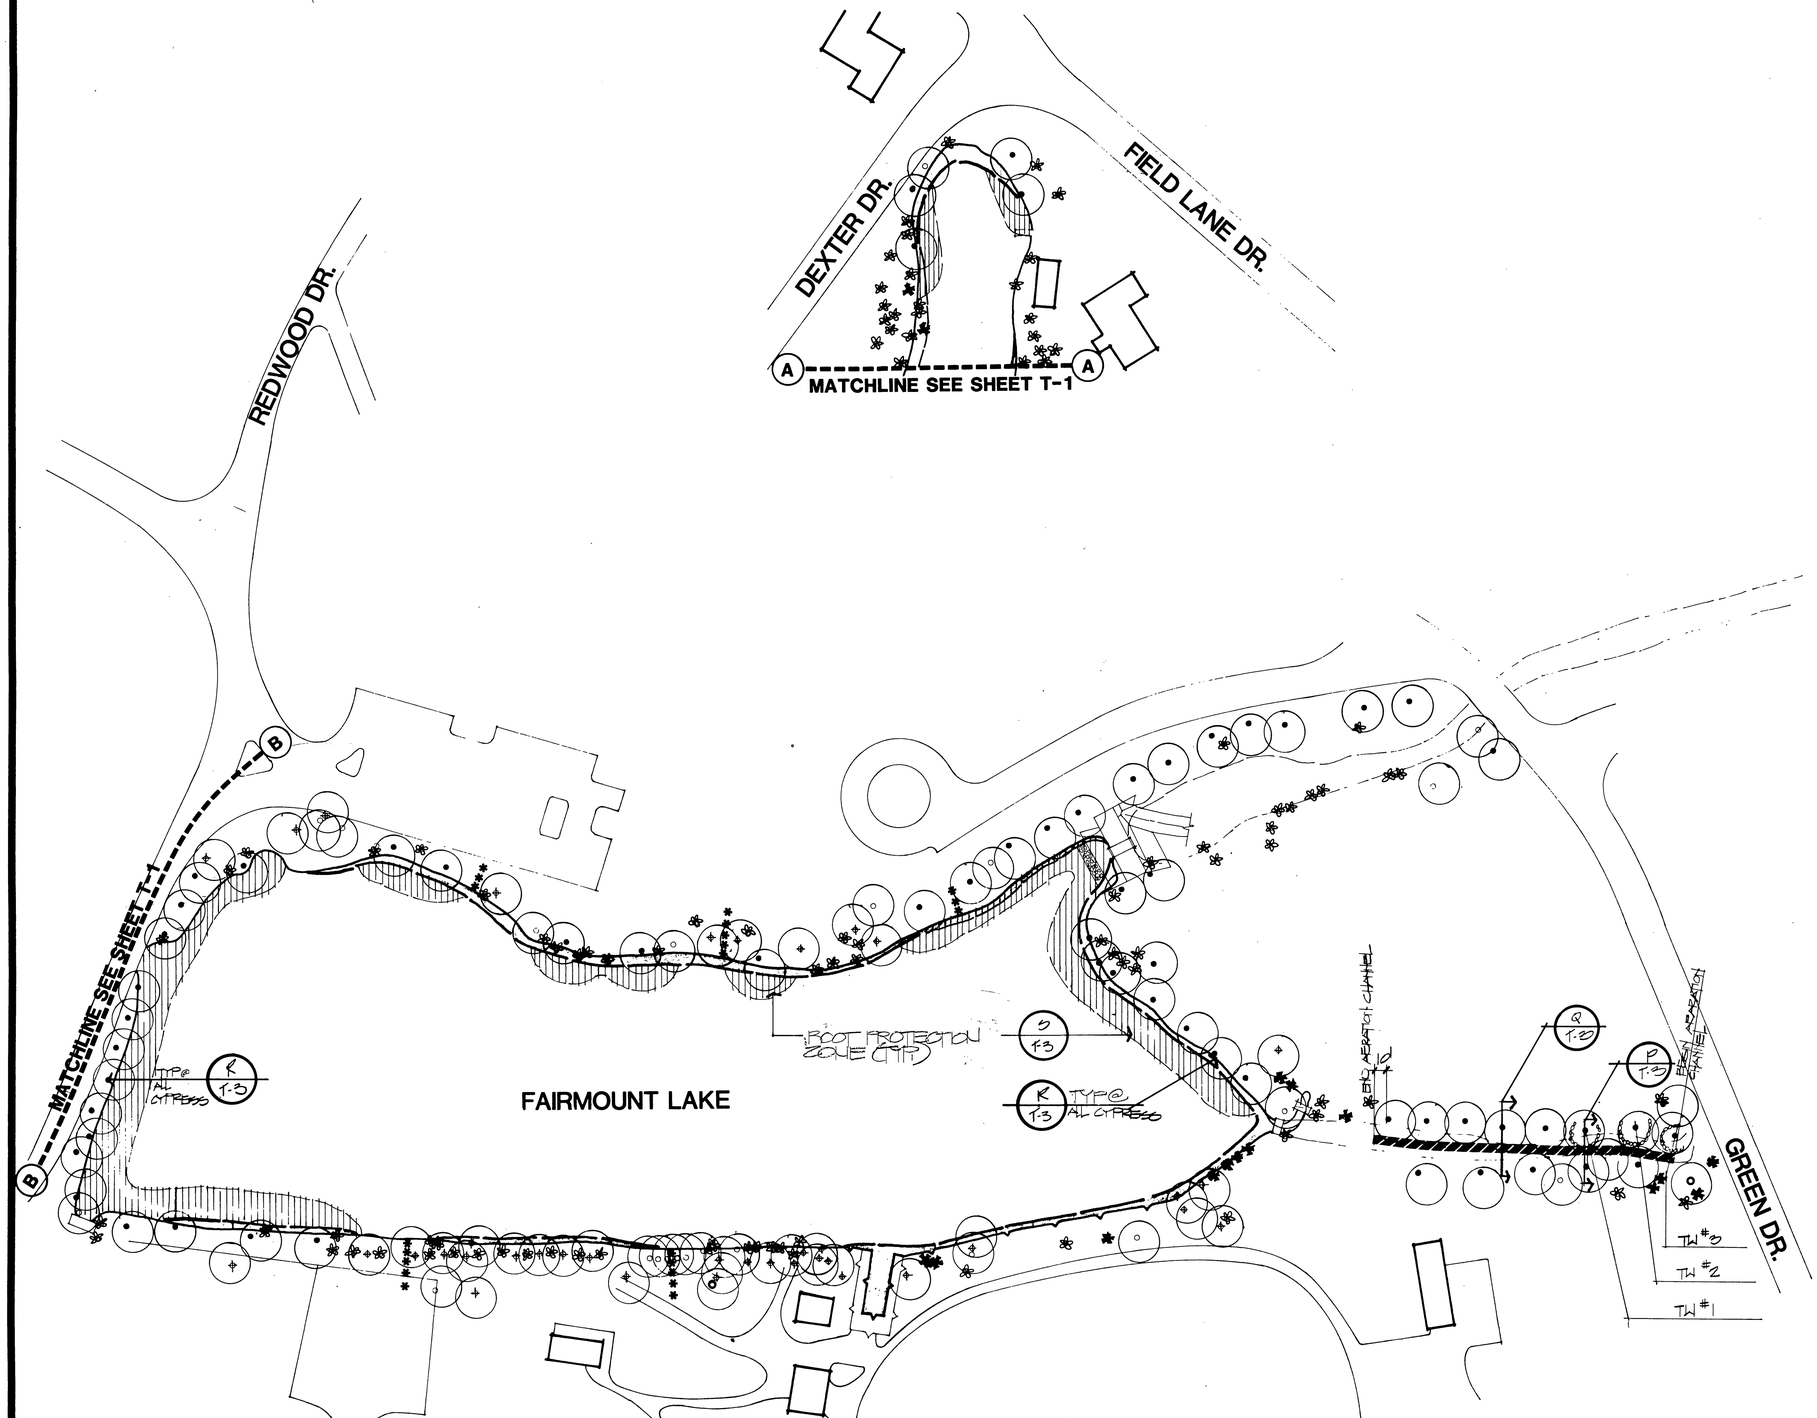

PLANT LEGEND

•	TM	TAXODIUM MUCRONATUM
❀	WF	WASHINGTONIA FILIFERA
	WR	WASHINGTONIA ROBUSTA
✱	CH	CAMAEROPS HUMILIS
	BC	BUTIA CAPITATA
	PC	PHOENIX CANARIENSIS
	SD	SABAL DOMINGENSIS
	TF	TRACHYCARPUS FORTUNEI
	PR	PHOENIX RECLINATA
o	JA	JACARANDA ACUTIFOLIA
	LS	LIQUIDAMBAR STYRACIFLUA
	PK	PYRUS KAWAKAMI
⌖	CG	CASUARINA GLAUCA
	FU	FRAXINUS UHDEI
	FV	FRAXINUS VELUTINA
	PH	PINUS HALEPENSIS
	PU	PITTOSPORUM UNDULATUM
	PP	PRUNUS PERSICA VAR.
	QA	QUERCUS AGRIFOLIA
	UP	ULMUS PROCERA VAR.
o	AH	ACER NEGUNDO
	BO	BAMBUSA OLDHAMII
	BP	BRACHYCHITON POPULNEA
	EC	EUCALYPTUS CAMALDULENSIS
	EV	EUCALYPTUS VIMINALIS
	JV	JUGLANS VAR.
	RP	ROBINIA PSEUDOACACIA
	SM	SCHINUS MOLLE

SCALE: 1":60'

REGISTERED LANDSCAPE ARCHITECT — 1796 — STATE OF CALIFORNIA

FLORIAN MARTINEZ ASSOCIATES
LANDSCAPE ARCHITECTURE AND PLANNING
13132 NEWPORT AVENUE, SUITE 110
TUSTIN, CALIFORNIA 92680

MARK	REVISIONS	APPR	DATE

DESIGNED BY ____ DRAWN BY ____ CHECKED BY ____

CITY OF RIVERSIDE
PARK AND RECREATION DEPARTMENT

APPROVED	BY	DATE
PARK DEPARTMENT		

APPROVED BY

DATE

FAIRMOUNT LAKES REHABILITATION

FAIRMOUNT LAKE TREE PROTECTION PLAN

HORIZ SCALE 1" = 60' VERT SCALE: 1" =

INDEX NO

ACCOUNT NO

T•2

SHEET 17 OF 24

D-431

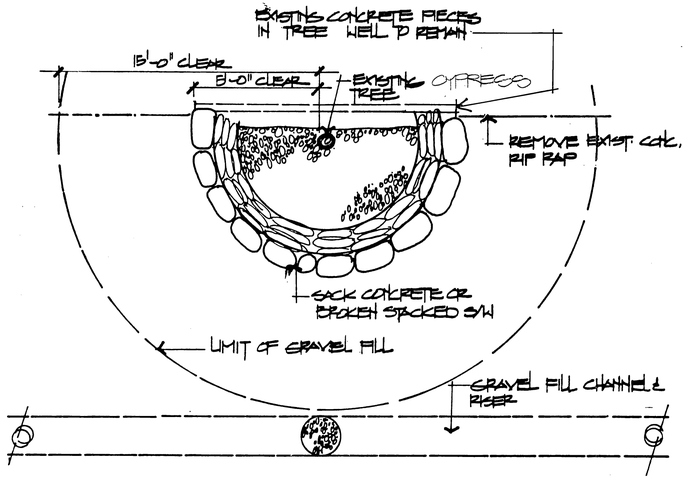

P

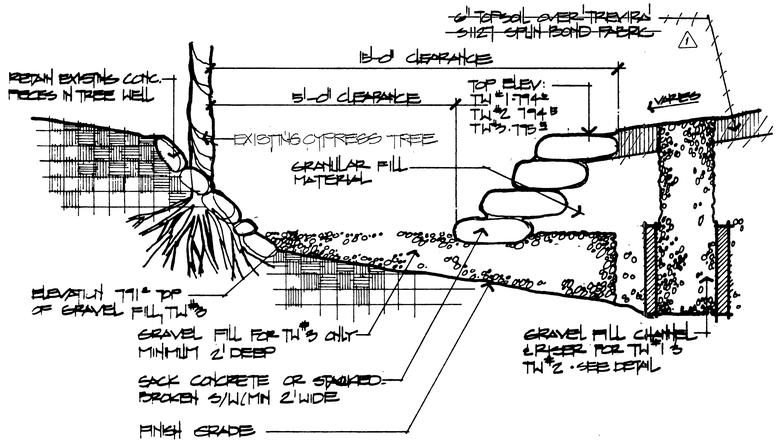

Q

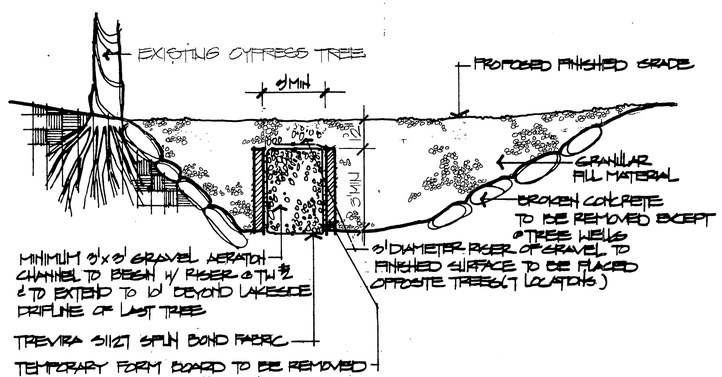

R

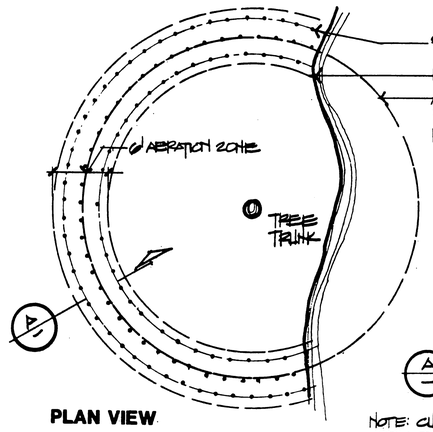

NOTE: CULTIVATE TOP 2" OF SOIL IN COMPACTED AREAS AREAS. DO NOT DAMAGE ROOT SYSTEM

AVOID AERATION HOLES AWAY FROM TRUNKS.

S

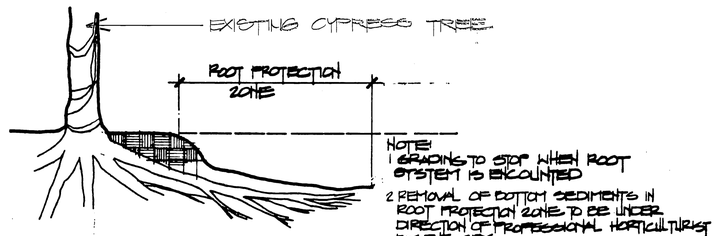

NOTE:
1 GRADING TO STOP WHEN ROOT SYSTEM IS ENCOUNTED

2 REMOVAL OF BOTTOM SEDIMENTS IN ROOT PROTECTION ZONE TO BE UNDER DIRECTION OF PROFESSIONAL HORTICULTURIST BY THE CITY. GREAT CARE WILL HAVE TO BE TAKEN WHEN REMOVING SILT AND OTHER MATTER FROM THE LAKE EDGE TO AVOID DAMAGE TO ROOT SYSTEM.

3 WHEN LAKE LEVEL IS LOWERED & DURING CONSTRUCTION COVER EXPOSED ROOTS WITH WET BURLAP & KEEP WET CONSTANTLY.

T

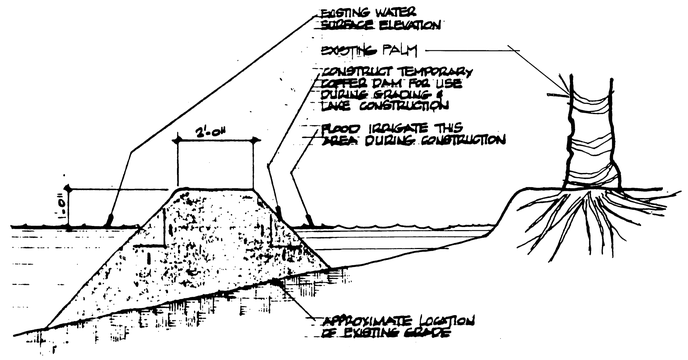

REGISTERED LANDSCAPE ARCHITECT WAYNE M. FLORIAN NO. 1234 Signature Date STATE OF CALIFORNIA

FLORIAN MARTINEZ ASSOCIATES
LANDSCAPE ARCHITECTURE AND PLANNING
13132 NEWPORT AVENUE, SUITE 110
TUSTIN, CALIFORNIA 92680

MARK	REVISIONS	APPR	DATE
1	PER ADDENDUM NO. ONE	BMcK	8/14/86

DESIGNED BY _____ DRAWN BY _____ CHECKED BY _____

CITY OF RIVERSIDE
PARK AND RECREATION DEPARTMENT

APPROVED BY	DATE	BY
PARK DEPARTMENT		

APPROVED BY

DATE _____

FAIRMOUNT LAKES REHABILITATION II

TREE PRESERVATION DETAILS

ACCOUNT NO.

T-3

SHEET 18 OF 24

D-431

HORIZ. SCALE: 1" = NTS VERT. SCALE: 1" =

DEXTER DR.

MATCHLINE SEE SHEET I-2

BROWN LAKE

THIS PORTION OF MAIN LINE TO BE INSTALLED ON SURFACE (2" GALV. STEEL PIPE)

A8 78 2"

A19 60 2"

VALVE A8 & A19 SHALL BE INSTALLED ON SURFACE – INSTALL STRAIGHT TYPE R.C.V., SECURE PRESSURE & NON-PRESSURE PIPE TO BOX WITH 2 # 12 GALV. WIRES. WIRES ALONG MAIN LINE SHALL BE TAPED EVERY 5' O.C.

NOTE: CONTRACTOR SHALL PROVIDE FLOOD IRRIGATION FOR ISLAND AT LEAST ONCE A WEEK BY CONSTRUCTING AN EARTH DAM AROUND ISLAND TO RETAIN 6" OF WATER PER WATERING.

A16 63 2"

A7 72 2"

FIELD LANE DR.

EXISTING 8" MAINLINE

LAKE EVANS

2" WATER METER PROVIDED BY CITY

POC

2" BACKFLOW PREVENTION UNIT

A9 78 2"

NOTE: CONTRACTOR SHALL TAKE ALL POSSIBLE CARE TO AVOID INJURY TO TREE ROOTS. ALL PRESSURE SUPPLY PIPE SHALL BE INSTALLED NO CLOSER THAN 15 FT. FROM EXISTING TREES. NON-PRESSURE LINES SHALL BE NO CLOSER THAN 5 FT. ALL ROUTING SHALL BE APPROVED BY LANDSCAPE ARCHITECT BEFORE INSTALLATION. REFER TO SPECIFICATIONS FOR ADDITIONAL INFORMATION.

A6 78 2"

INSTALL 2" PVC PIPE ON SUSPENSION ABOVE CONSTRUCTION – SECURE PIPE TO BEST SUIT ACTUAL CONDITION FOR SAFE INSTALLATION

INSTALL CL 200 PVC PIPE AS PER DETAIL NO. 6 WITH THE EXCEPTION OF BUBBLERS, BEING 3 oc ALONG PIPE (APPROX. 150 BUBBLERS)

A11 78 2"

A15 66 2"

A12 78 2"

MATCHLINE SEE SHEET I-3

A10 78 2"

A13 40 2"

A14 69 1½"

SCALE: 1":60'

AIC
ASSOCIATED IRRIGATION CONSULTANTS
2804 SEPULVEDA BOULEVARD LOS ANGELES CALIFORNIA 90025
(213) 477-6525

REGISTERED LANDSCAPE ARCHITECT WAYNE M. FLORIAN NO. 1703 Expiration Date 12-31-83 STATE OF CALIFORNIA

FLORIAN MARTINEZ ASSOCIATES
LANDSCAPE ARCHITECTURE AND PLANNING
13132 NEWPORT AVENUE, SUITE 110
TUSTIN, CALIFORNIA 92680

MARK	REVISIONS	APPR	DATE

DESIGNED BY ____ DRAWN BY ____ CHECKED BY ____

CITY OF RIVERSIDE
PARK AND RECREATION DEPARTMENT

APPROVED BY	DATE	BY
PARK DEPARTMENT		

APPROVED BY: ____

DATE ____

FAIRMOUNT LAKES REHABILITATION

IRRIGATION PLAN

HORIZ. SCALE N.T.S. VERT. SCALE: 1" =

ACCOUNT NO. I•1

SHEET 19 OF 24

D-431

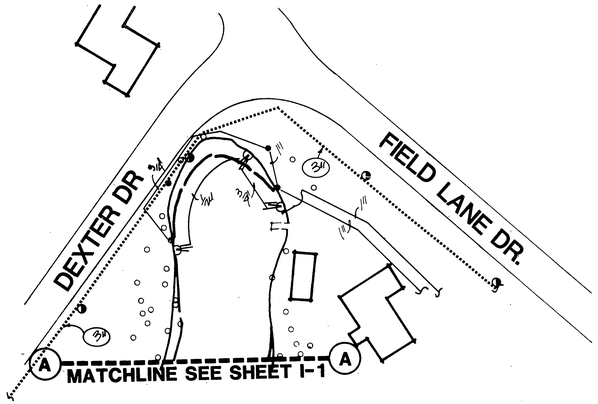

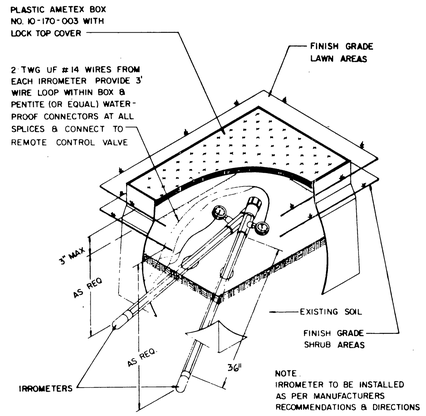

8 TYPICAL MOISTURE SENSOR DETAIL
NO SCALE NO. 135

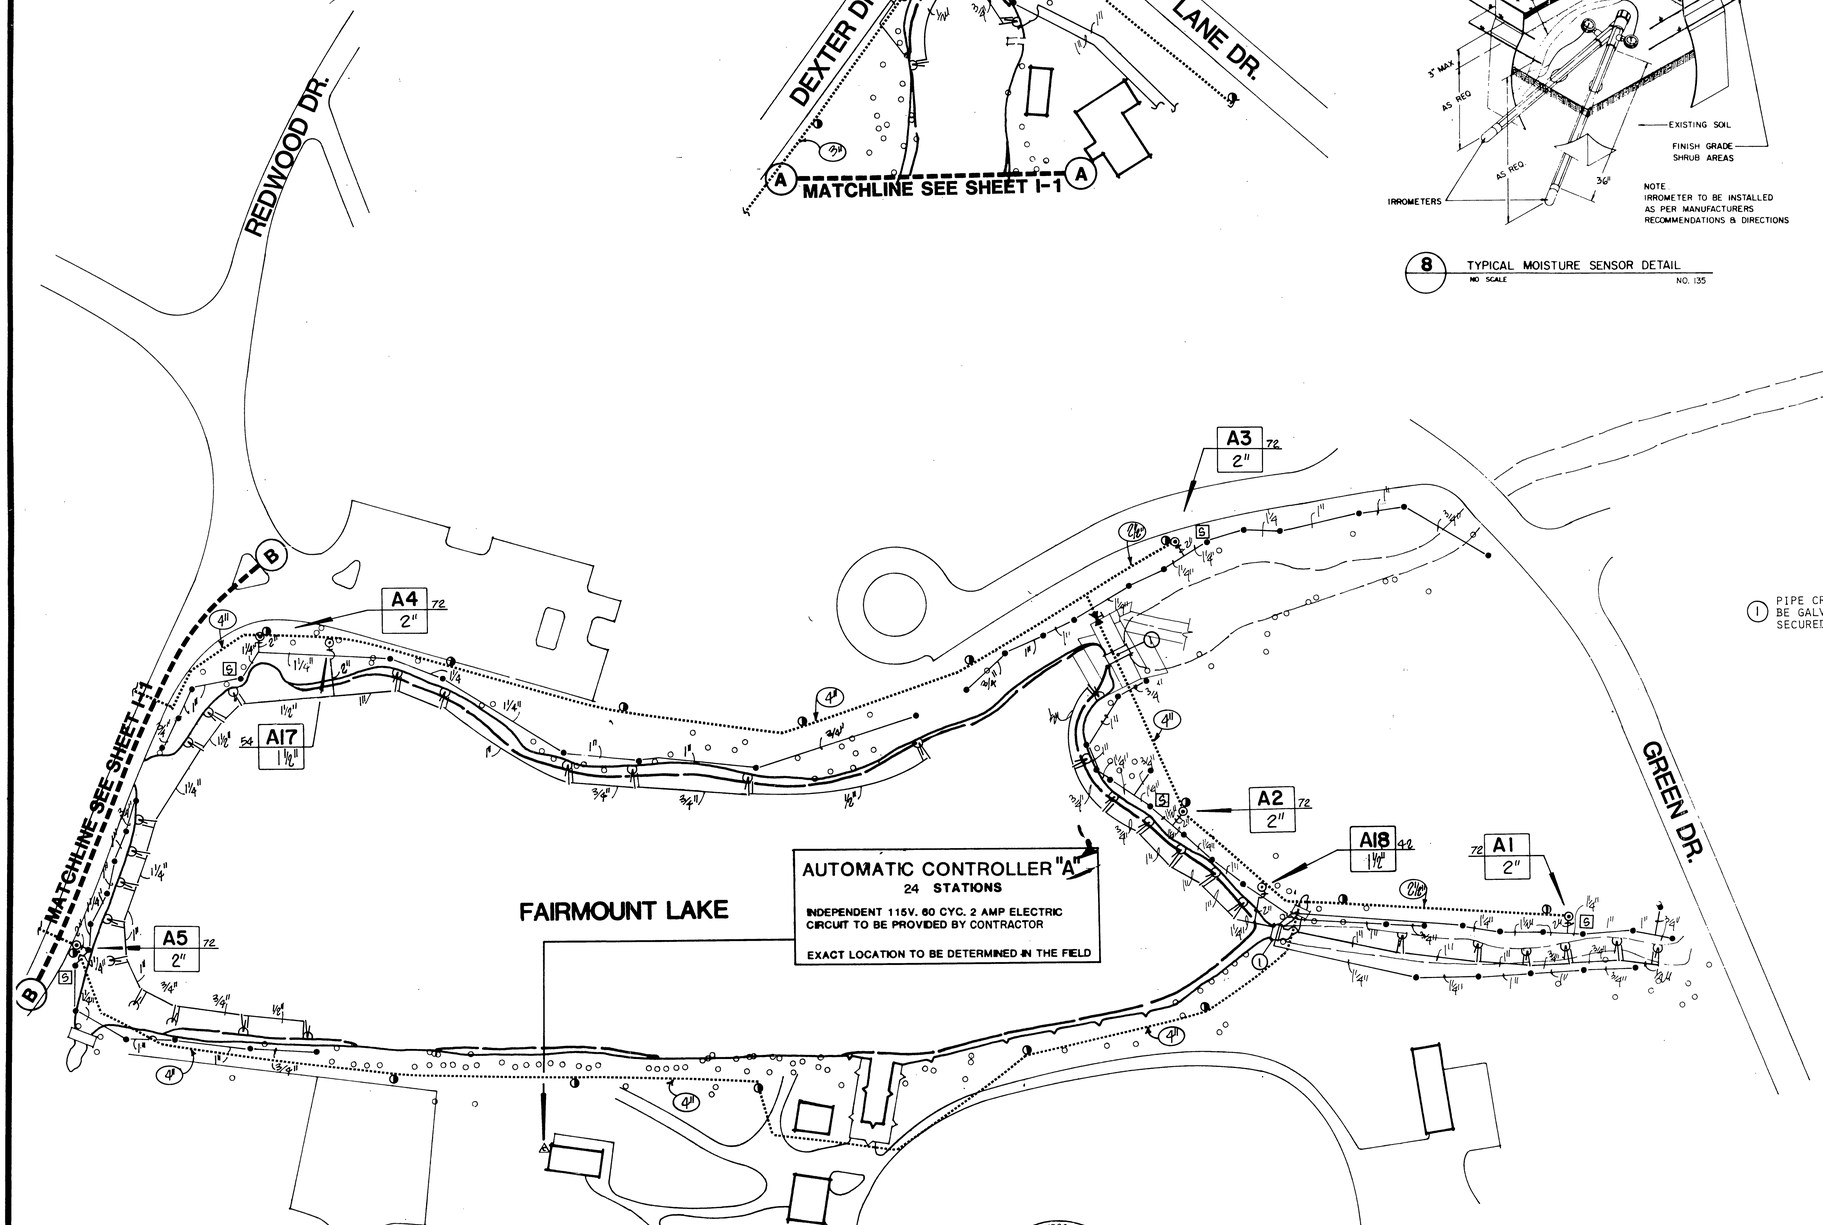

(1) PIPE CROSSING BRIDGE TO BE GALVANIZED STEEL SECURED UNDER BRIDGE.

SCALE: 1":60'

AIC
ASSOCIATED IRRIGATION CONSULTANTS
3094 SEPULVEDA BOULEVARD. LOS ANGELES CALIFORNIA 90025
(213) 477-6825

REGISTERED LANDSCAPE ARCHITECT WAYNE M. FLORIAN NO. 1782 STATE OF CALIFORNIA

FLORIAN MARTINEZ ASSOCIATES
LANDSCAPE ARCHITECTURE AND PLANNING
13132 NEWPORT AVENUE, SUITE 110
TUSTIN, CALIFORNIA 92680

MARK	REVISIONS	APPR	DATE

DESIGNED BY ____ DRAWN BY ____ CHECKED BY ____

CITY OF RIVERSIDE
PARK AND RECREATION DEPARTMENT

APPROVED BY	DATE	BY
PARK DEPARTMENT		

APPROVED BY: ____
DATE ____

FAIRMOUNT LAKES REHABILITATION
IRRIGATION PLAN

HORIZ. SCALE N.T.S. VERT. SCALE: 1" =

ACCOUNT NO. I•2
SHEET 20 OF 24
D-431

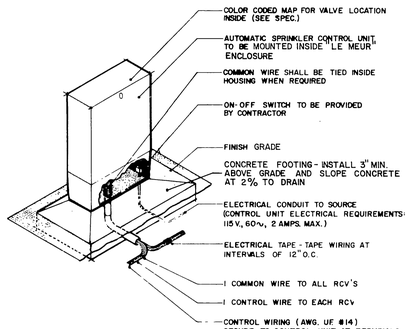

NOTE:
1. COMMON WIRE TO BE WHITE & CONTROL WIRE TO BE RED IN COLOR
2. NO SPLICES SHALL BE MADE BETWEEN CONTROLLER & REMOTE CONTROL VALVE
3. CONTROL WIRING SEQUENCE CORRESPONDS TO OPERATING SEQUENCE OF REMOTE CONTROL VALVES & AUTOMATIC SPRINKLER CONTROL UNIT STATION CONNECTION (SEQUENCE SHOWN ON DETAIL IS FOR REFERENCE ONLY SEE IRRIGATION PLAN FOR CORRECT VALVE SEQUENCE

1 TYPICAL AUTOMATIC SPRINKLER CONTROL ASSEMBLY WALL MOUNTED
NO SCALE 120-A

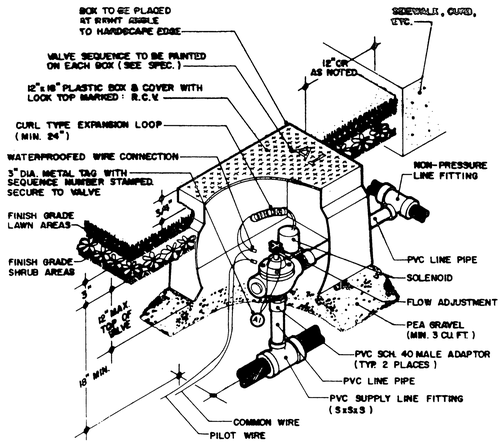

NOTE:
1) VALVES ARE TO BE INSTALLED IN SHRUB AREAS UNLESS OTHERWISE APPROVED.
2) WHEN MORE THAN ONE VALVE IS LOCATED IN THE SAME AREA, PROVIDE A SPACE A MIN. OF 3 FT. APART.
3) USE TEFLON TAPE ON ALL THREADED FITTINGS.

2 TYPICAL REMOTE CONTROL VALVE ASSEMBLY
NO SCALE INSTALLATION NOT PERTINENT TO VALVES A8 AND A19 JR-110-83

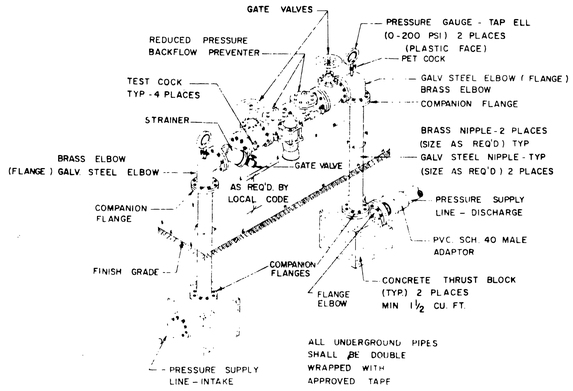

NOTE:
1. EQUIPMENT TO BE INSTALLED AT A MINIMUM OF 12" FROM WALLS, BUILDINGS ETC.
2. ALL ABOVE GROUND ASSEMBLY SHALL RECEIVE ONE (1) COAT RED LEAD PRIMER AND ONE (1) COAT PAINT AS SELECTED BY ARCHITECT
3. WHEN UNIT IS NEXT TO BUILDING, WALL, ETC., TEST COCKS ARE TO BE ON OUTSIDE

3 TYPICAL BACKFLOW PREVENTER ASSEMBLY
NO SCALE 2½" OR LARGER

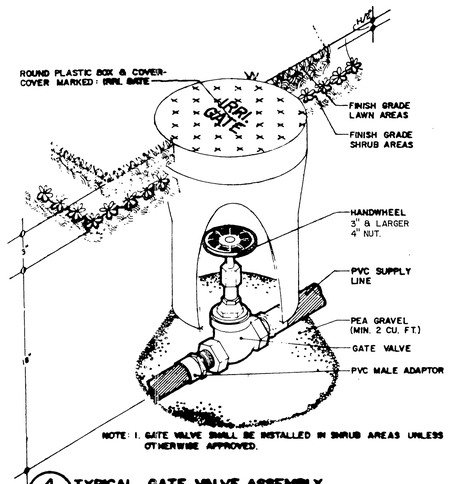

NOTE: 1. GATE VALVE SHALL BE INSTALLED IN SHRUB AREAS UNLESS OTHERWISE APPROVED.

4 TYPICAL GATE VALVE ASSEMBLY
NO SCALE 2 1/2" OR SIZE OR SMALLER

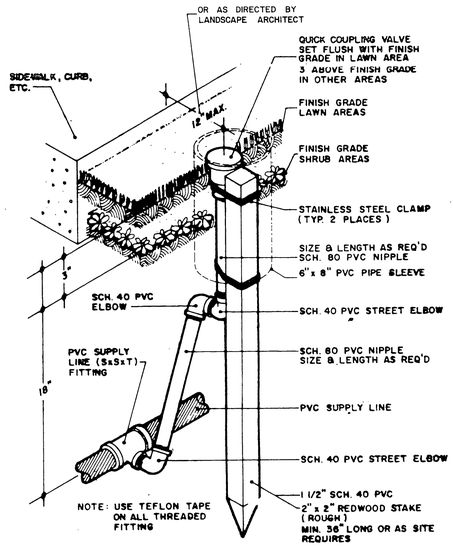

5 TYPICAL QUICK COUPLING VALVE ASSEMBLY
NO SCALE JR-103-83

NOTE: IF TREE IS LOCATED MORE THAN 20' AWAY FROM LAKE SHORE LINE BUBBLERS ARE TO BE INSTALLED TO ENCOMPASS TREE VERIFY WITH LANDSCAPE ARCHITECT BEFORE INSTALLING.

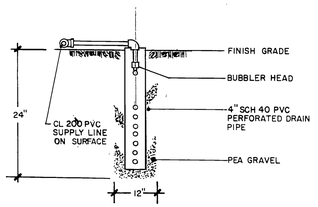

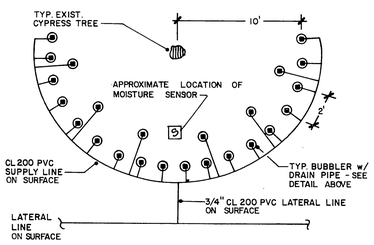

6 TYPICAL BUBBLER DETAIL

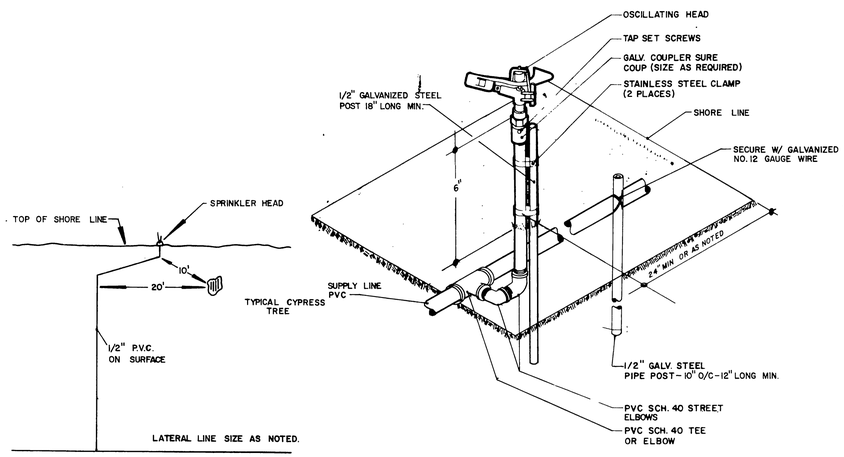

7 TYPICAL OSCILLATING HEAD ASSEMBLY & LOCATION

LEGEND

SYMBOLS	DESCRIPTION	MANUFACTURER & PART NO.	REFERENCE
P.O.C.	POINT OF CONNECTION		
2"	PRESSURE SUPPLY LINES & SIZE (2" & SMALLER)	SCHEDULE 40 P.V.C.	SPECIFICATION
4"	PRESSURE SUPPLY LINE & SIZE (2-1/2" & LARGER)	CLASS 200 P.V.C.	SPECIFICATION
1/2"	NON-PRESSURE LINES & SIZE ON SURFACE AS NOTED	CLASS 200 P.V.C.	SPECIFICATION
	DENOTES WIRE SLEEVE & SIZE	CLASS 200 P.V.C.	
A1 / 2"	CONTROLLER SEQUENCE GALLONS PER MINUTE REMOTE CONTROL VALVE SIZE		
	AUTOMATIC CONTROLLER	GRISWOLD NO. 2306-24 STA.(PED. MOUNT)	DETAIL NO. 1
	REMOTE CONTROL VALVES	GRSIWOLD NO. 2000 SERIES	DETAIL NO. 2
	QUICK COUPLING VALVES	RAIN BIRD NO. 44 LVC	DETAIL NO. 5
RP	BACKFLOW PREVENTION UNIT (BPU)	CLAYTON RP - 4"	DETAIL NO. 3
	BUBBLER HEADS	RAIN BIRD NO. 1401	DETAIL NO. 6
	GATE VALVES - LINE SIZE	NIBCO OR EQUAL	DETAIL NO. 4
	PART CIRCLE OSCILLATING HEAD	RAIN-BIRD NO. 25 PJ. SPECIAL 9/64 NOZZLE	DETAIL NO: 7
S	MOISTURE SENSOR UNIT	IRROMETER - TGA -	DETAIL NO. 8

AIC
ASSOCIATED IRRIGATION CONSULTANTS
2014 SEPULVEDA BOULEVARD. LOS ANGELES. CALIFORNIA 90025
(213) 477-6825

REGISTERED LANDSCAPE ARCHITECT WAYNE M. FLORIAN NO. 1220 STATE OF CALIFORNIA
Expiration Date: 12/31/83

FLORIAN MARTINEZ ASSOCIATES
LANDSCAPE ARCHITECTURE AND PLANNING
13132 NEWPORT AVENUE, SUITE 110
TUSTIN, CALIFORNIA 92680

MARK	REVISIONS	APPR	DATE

DESIGNED BY ____ DRAWN BY ____ CHECKED BY ____

CITY OF RIVERSIDE
PARK AND RECREATION DEPARTMENT

APPROVED BY	DATE	BY
PARK DEPARTMENT		

APPROVED BY: ____
DATE ____

FAIRMOUNT LAKES REHABILITATION
IRRIGATION DETAILS

HORIZ. SCALE N.T.S. VERT. SCALE: 1" =

ACCOUNT NO. 10x WE
I•3
SHEET 21 OF 24
D-431

DEXTER DR.

A MATCHLINE SEE SHEET F-2 A

BROWN LAKE

FIELD LANE DR.

LAKE EVANS

REDWOOD DR.

EXISTING CYPRESS TREES TYPICAL

B MATCHLINE SEE SHEET F-2 B

LEGEND

3 5 2 4 FISH HABITAT DETAIL REFERENCE, SEE SHT. F-3

NEW SHORELINE

NOTE:
ALLOW FOR A MINIMUM OF 3' CLEARANCE FOR BOATS OVER FISH HABITATS (TYP.)

SCALE: 1":60'

REGISTERED LANDSCAPE ARCHITECT WAYNE M. FLORIAN No. 1313 STATE OF CALIFORNIA

FLORIAN MARTINEZ ASSOCIATES
LANDSCAPE ARCHITECTURE AND PLANNING
13132 NEWPORT AVENUE, SUITE 110
TUSTIN, CALIFORNIA 92680

MARK	REVISIONS	APPR	DATE

DESIGNED BY ____ DRAWN BY ____ CHECKED BY ____

CITY OF RIVERSIDE
PARK AND RECREATION DEPARTMENT

APPROVED BY	DATE	BY
PARK DEPARTMENT		

APPROVED BY ____
DATE ____

FAIRMOUNT LAKES REHABILITATION

LAKE EVANS FISH HABITAT PLAN

HORIZ. SCALE N.T.S. VERT. SCALE: 1" =

ACCOUNT NO. 10X WE

F-1

SHEET 22 OF 24

D-431

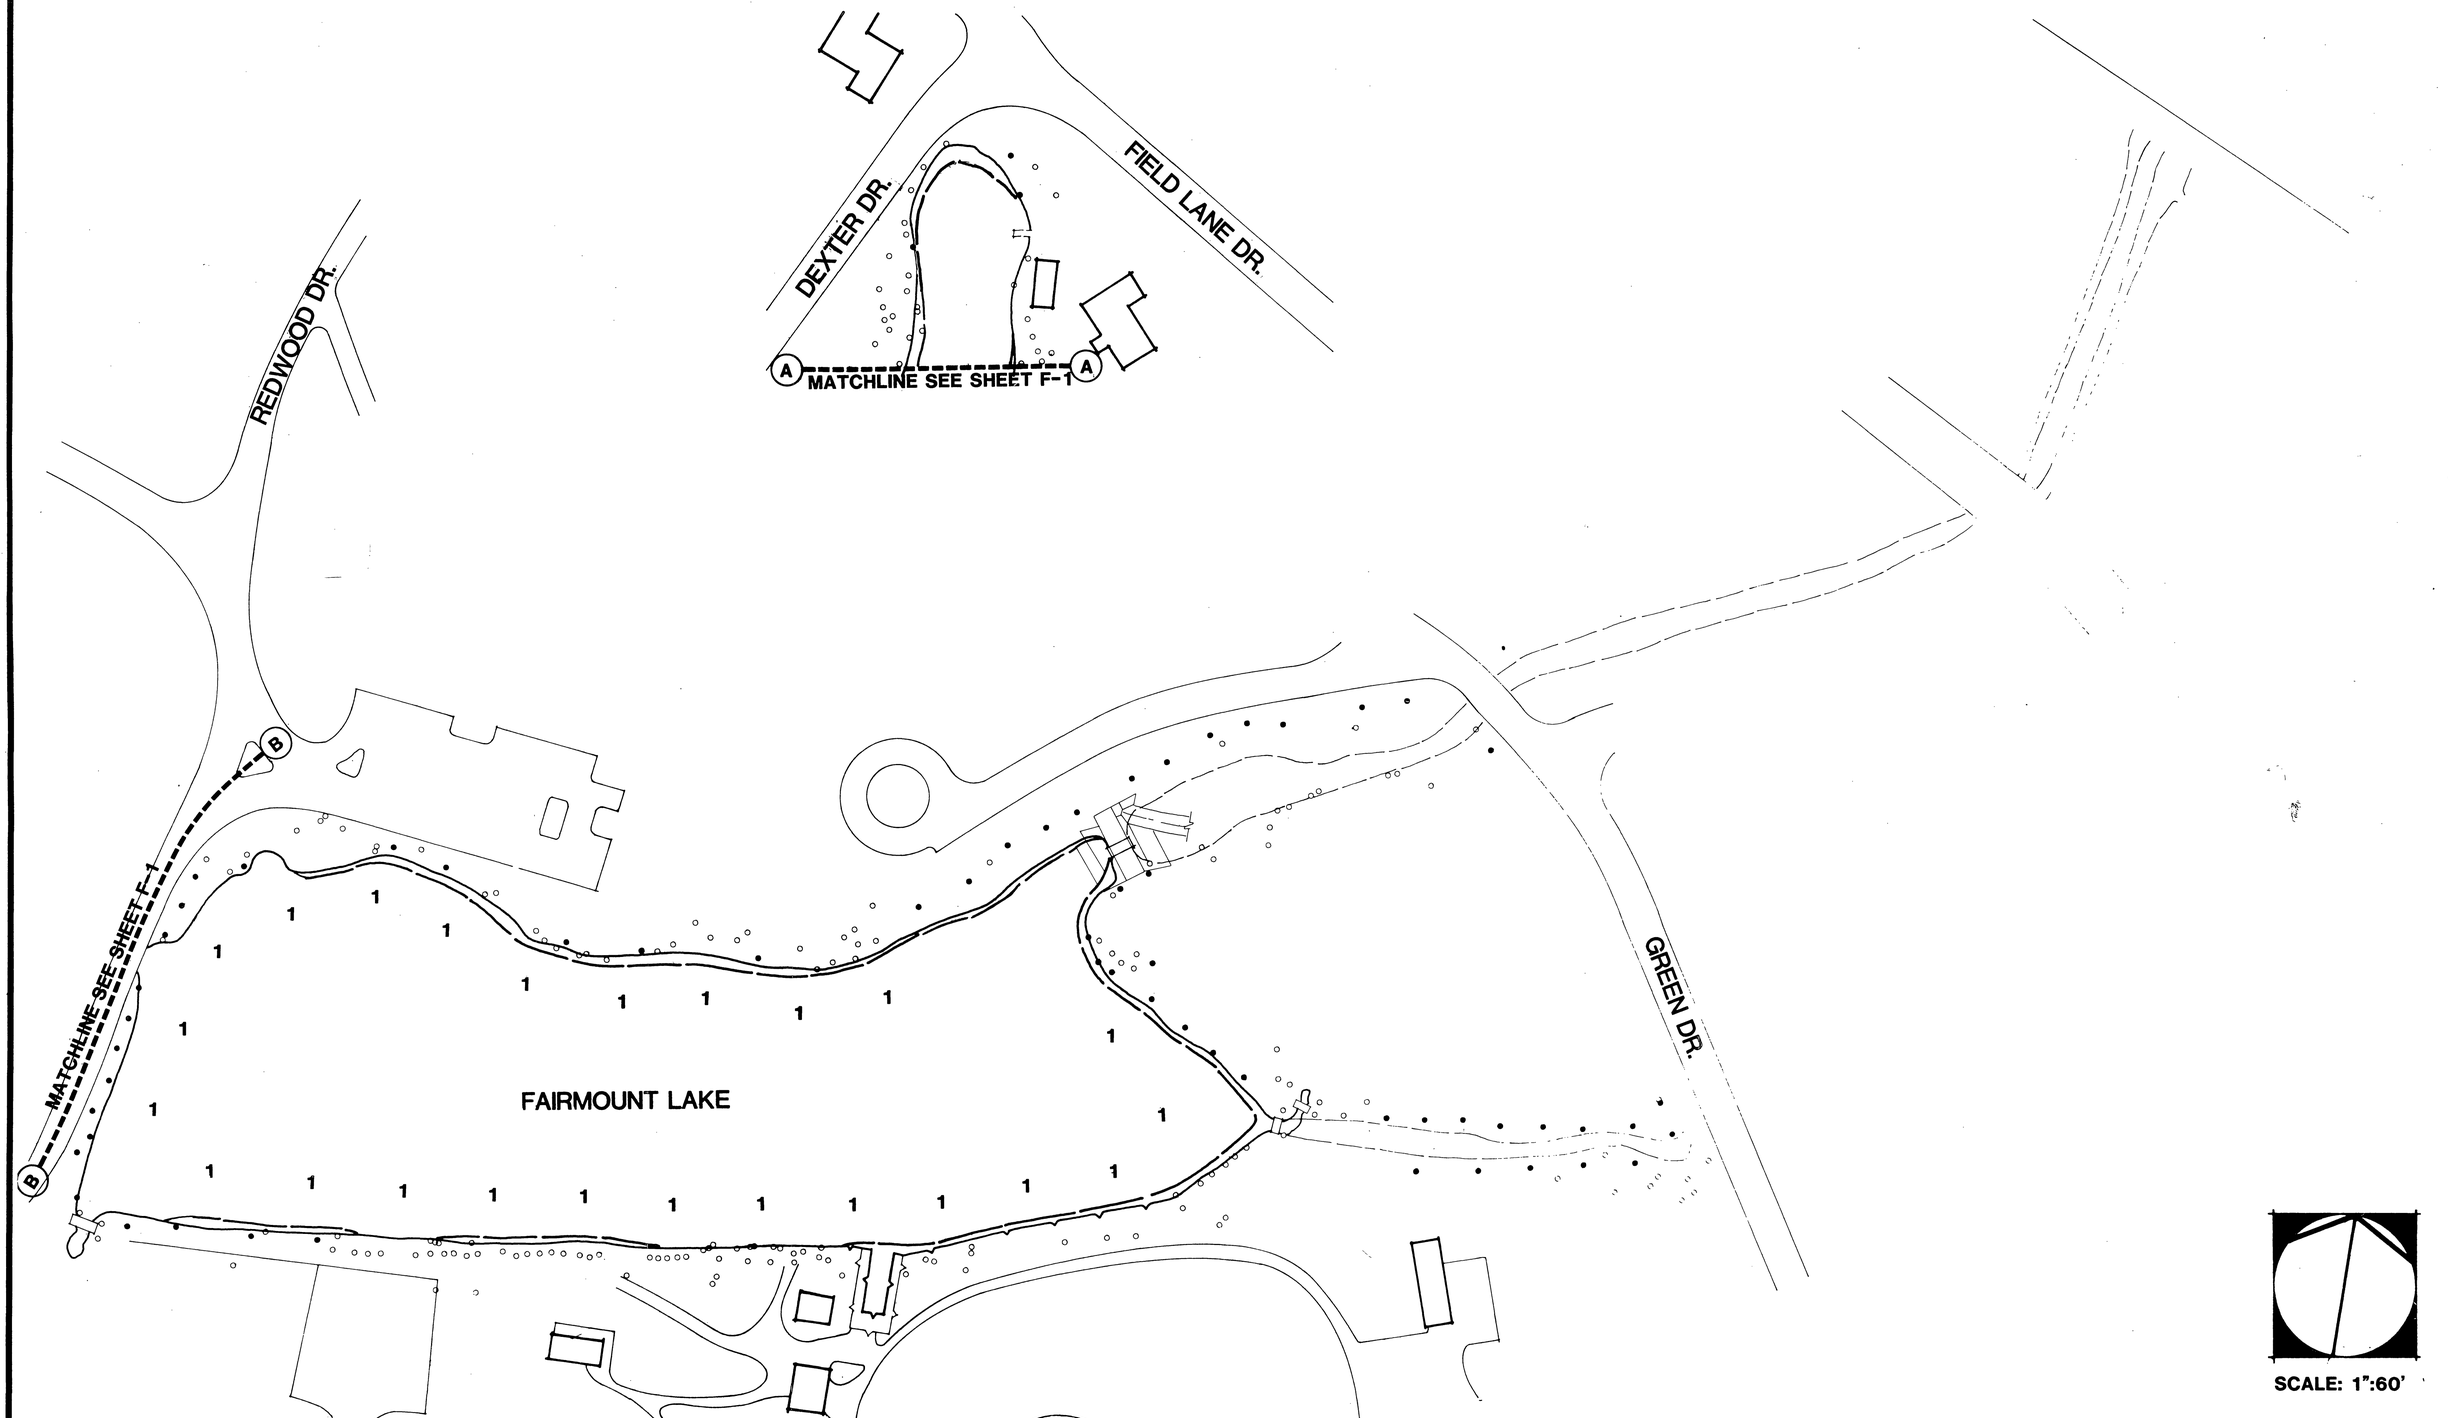

SCALE: 1":60'

REGISTERED LANDSCAPE ARCHITECT
WAYNE M. FLORIAN NO. 2107
12-20-82
DATE
STATE OF CALIFORNIA

FLORIAN MARTINEZ ASSOCIATES
LANDSCAPE ARCHITECTURE AND PLANNING
13132 NEWPORT AVENUE, SUITE 110
TUSTIN, CALIFORNIA 92680

MARK	REVISIONS	APPR	DATE

DESIGNED BY ____ DRAWN BY ____ CHECKED BY ____

CITY OF RIVERSIDE
PARK AND RECREATION DEPARTMENT

APPROVED BY	DATE	BY
PARK DEPARTMENT		

APPROVED BY: ____
DATE ____

FAIRMOUNT LAKES REHABILITATION

FAIRMOUNT LAKE FISH HABITAT PLAN

HORIZ. SCALE N.T.S. VERT. SCALE: 1" =

ACCOUNT NO. 10K WE

F•2

SHEET 23 OF 24

D-431

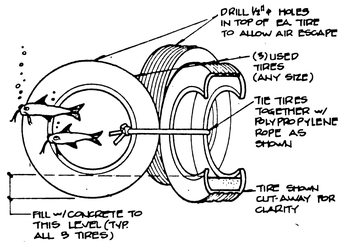

1 **3-STAR TIRE GROUP N.T.S.**

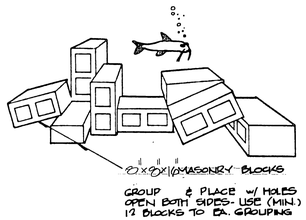

3 **BUILDING BLOCK HABITAT N.T.S.**

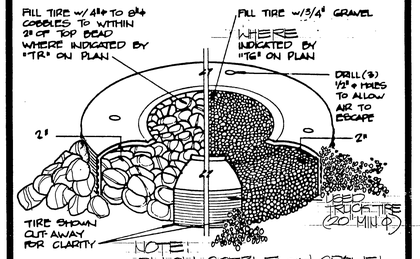

NOTE: ALLOW COBBLE and GRAVEL TO SPILL OVER RIM OF TIRE

2 **SINGLE TIRE HABITAT N.T.S.**

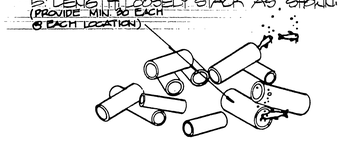

4 **PIPE HABITAT N.T.S.**

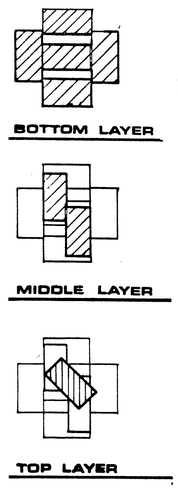

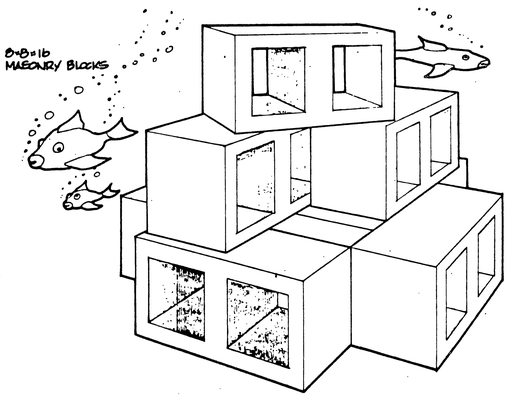

6 **3 LAYER BLOCK HABITAT N.T.S.**

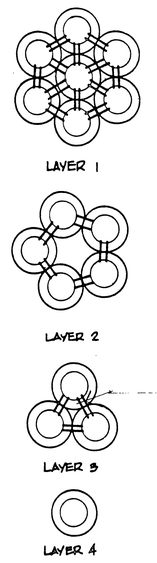

TIE TIRES TOGETHER W/ POLYPROPYLENE ROPE AS SHOWN, USING SQUARE KNOTS.

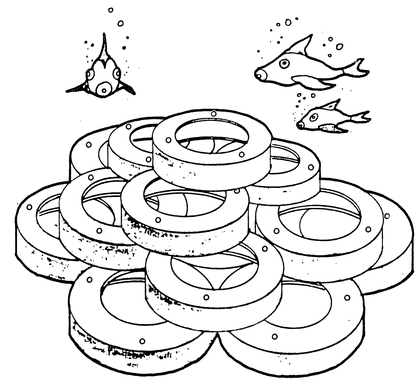

NOTE: TIE EACH LAYER OF TIRES TO THE NEXT W/ POLYPROPYLENE ROPE. MIN. 3 LOCATIONS EACH LAYER.

DRILL ½"ø HOLES TO ALLOW FOR AIR TO ESCAPE, 3 MIN EA. TIRE.

9 **LAYER REEF PYRAMID N.T.S.**

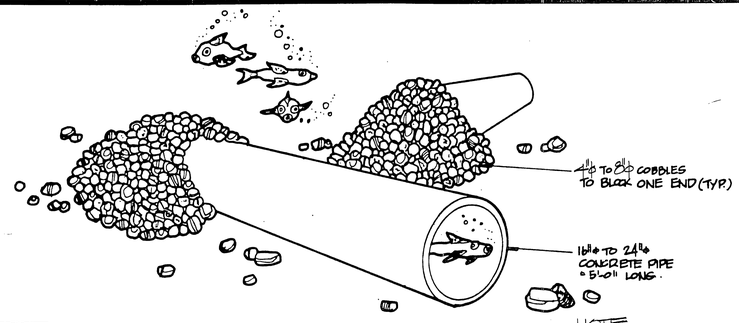

NOTE 1 PIPE PER LOCATION TYP.

5 **COBBLE & PIPE HABITAT N.T.S.**

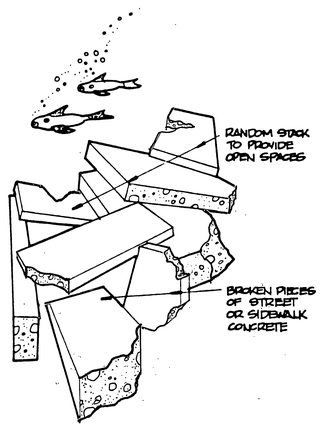

7 **BROKEN CONCRETE HABITAT N.T.S.**

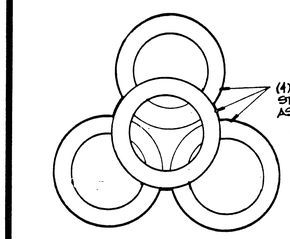

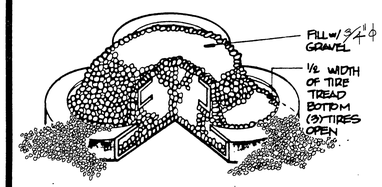

NOTE: ALLOW GRAVEL TO SPILL OVER RIMS OF TIRES

8 **2 LAYER PYRAMID N.T.S.**

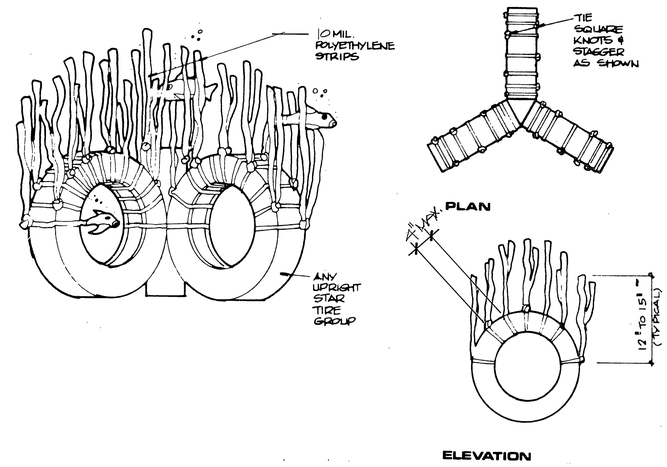

10 **ARTIFICIAL AQUATIC PLANT HABITAT N.T.S.**

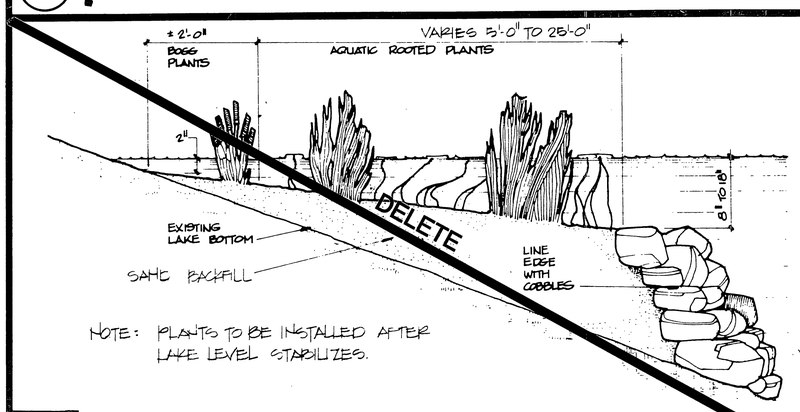

NOTE: PLANTS TO BE INSTALLED AFTER LAKE LEVEL STABILIZES.

11 **PLANTER BED N.T.S.**

12/31/91

FLORIAN MARTINEZ ASSOCIATES
LANDSCAPE ARCHITECTURE AND PLANNING
13132 NEWPORT AVENUE, SUITE 110
TUSTIN, CALIFORNIA 92680

MARK	REVISIONS	APPR.	DATE

DESIGNED BY ____ DRAWN BY ____ CHECKED BY ____

CITY OF RIVERSIDE
PARK AND RECREATION DEPARTMENT

APPROVED BY	DATE	BY
PARK DEPARTMENT		

APPROVED BY

DATE

FAIRMOUNT LAKES REHABILITATION
FISH HABITAT DETAILS

ACCOUNT NO. F•3

SHEET 24 OF 24

HORIZ. SCALE: 1" = NTS VERT. SCALE: 1" =

D-431

CITY OF RIVERSIDE

SCALE 1" = 30'

0 50 100 150 200 250 FEET

CONTOUR INTERVAL 1 FOOT
DATUM IS MEAN SEA LEVEL

JUL 2 1986
J.S. Dunkison Associates, Inc.

LAKE EVANS STOCKPILE

Date: 2-27-84

W.O. 85-9095 (E)

J. F. DAVIDSON ASSOCIATES
CIVIL ENGINEERS - SURVEYORS - PLANNERS
□ RIVERSIDE (714) 686-0844 ■ COLTON (714) 825-1082 □ PALM DESERT (619) 346-5691 □ TEMECULA (714) 676-5335

LAKE EVANS DREDGING STOCKPILE

TOPOGRAPHIC MAP

LEGEND

83 — INDICATES CONTOURS FROM SURVEY DATED APRIL 24, 1986

(83) — INDICATES CONTOURS FROM SURVEY DATED JUNE 24, 1985

VERTICAL TRANSITION AREA

BENCHMARK

FOUND PK NAIL IN EASTERLY CURB DEXTER DR. NEAR FP # 9342 J. PER C.R.F.B. 1003/37 AND J.F.D.F.B. 8934-1

ELEVATION: 792.13

SCALE 1" = 30'

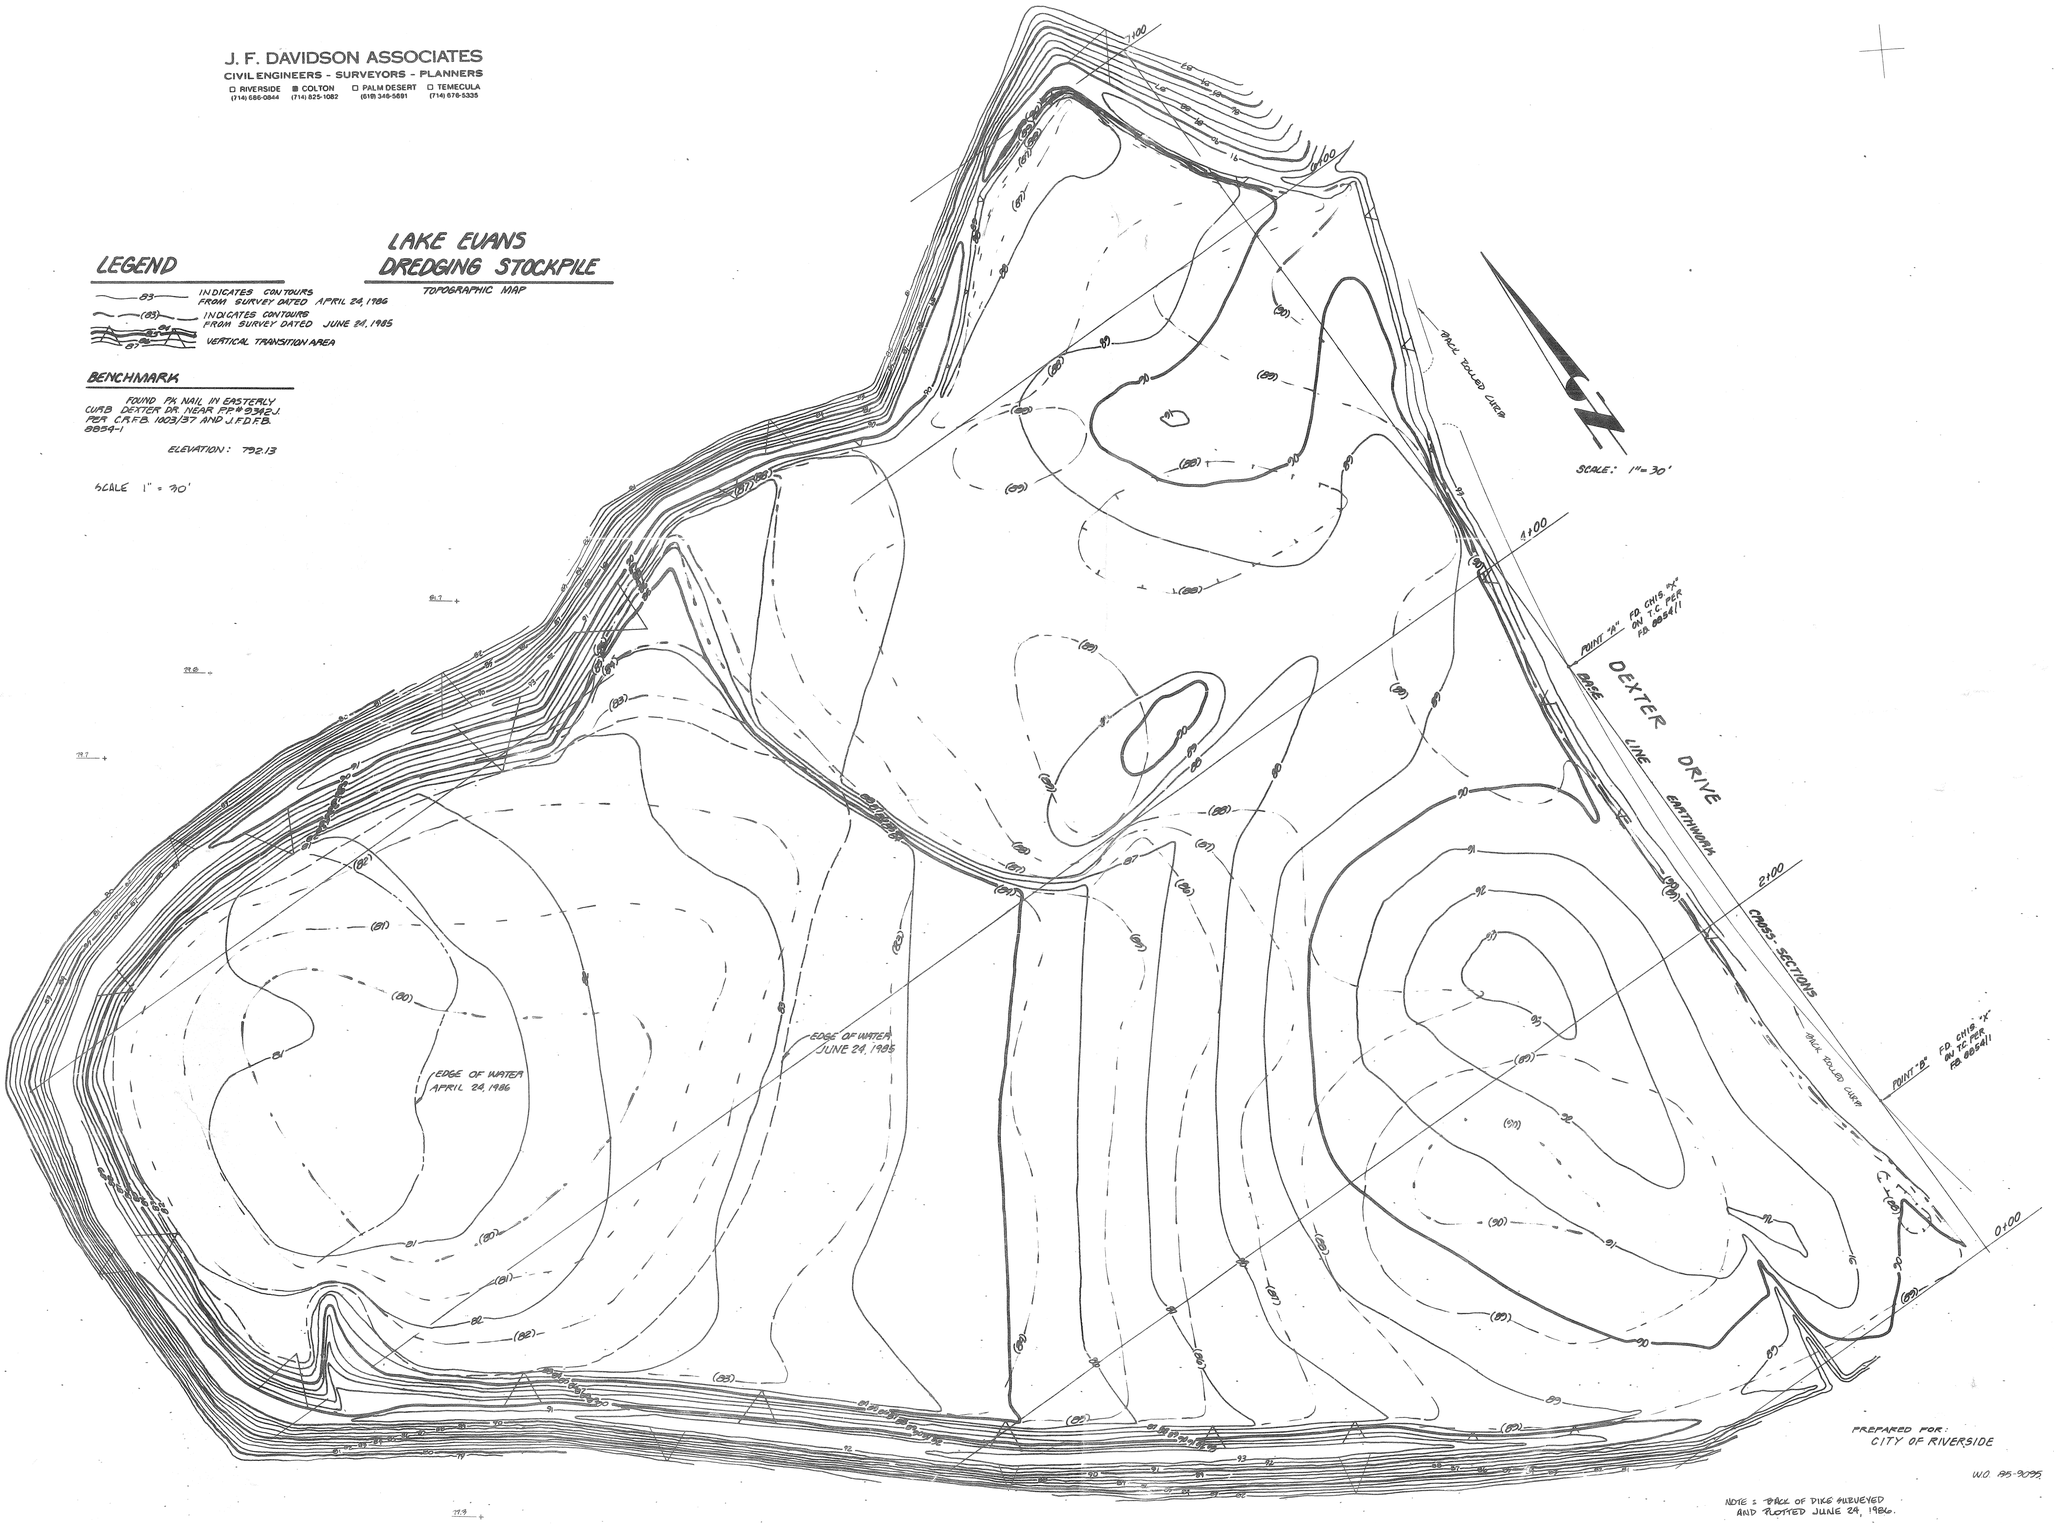

PREPARED FOR:
CITY OF RIVERSIDE

W.O. 85-9095

NOTE: BACK OF DIKE SURVEYED AND PLOTTED JUNE 29, 1986.

W.O. 85-9095

DRAWING NUMBER
FA-

PLAN HOLD CORPORATION • IRVINE, CALIFORNIA