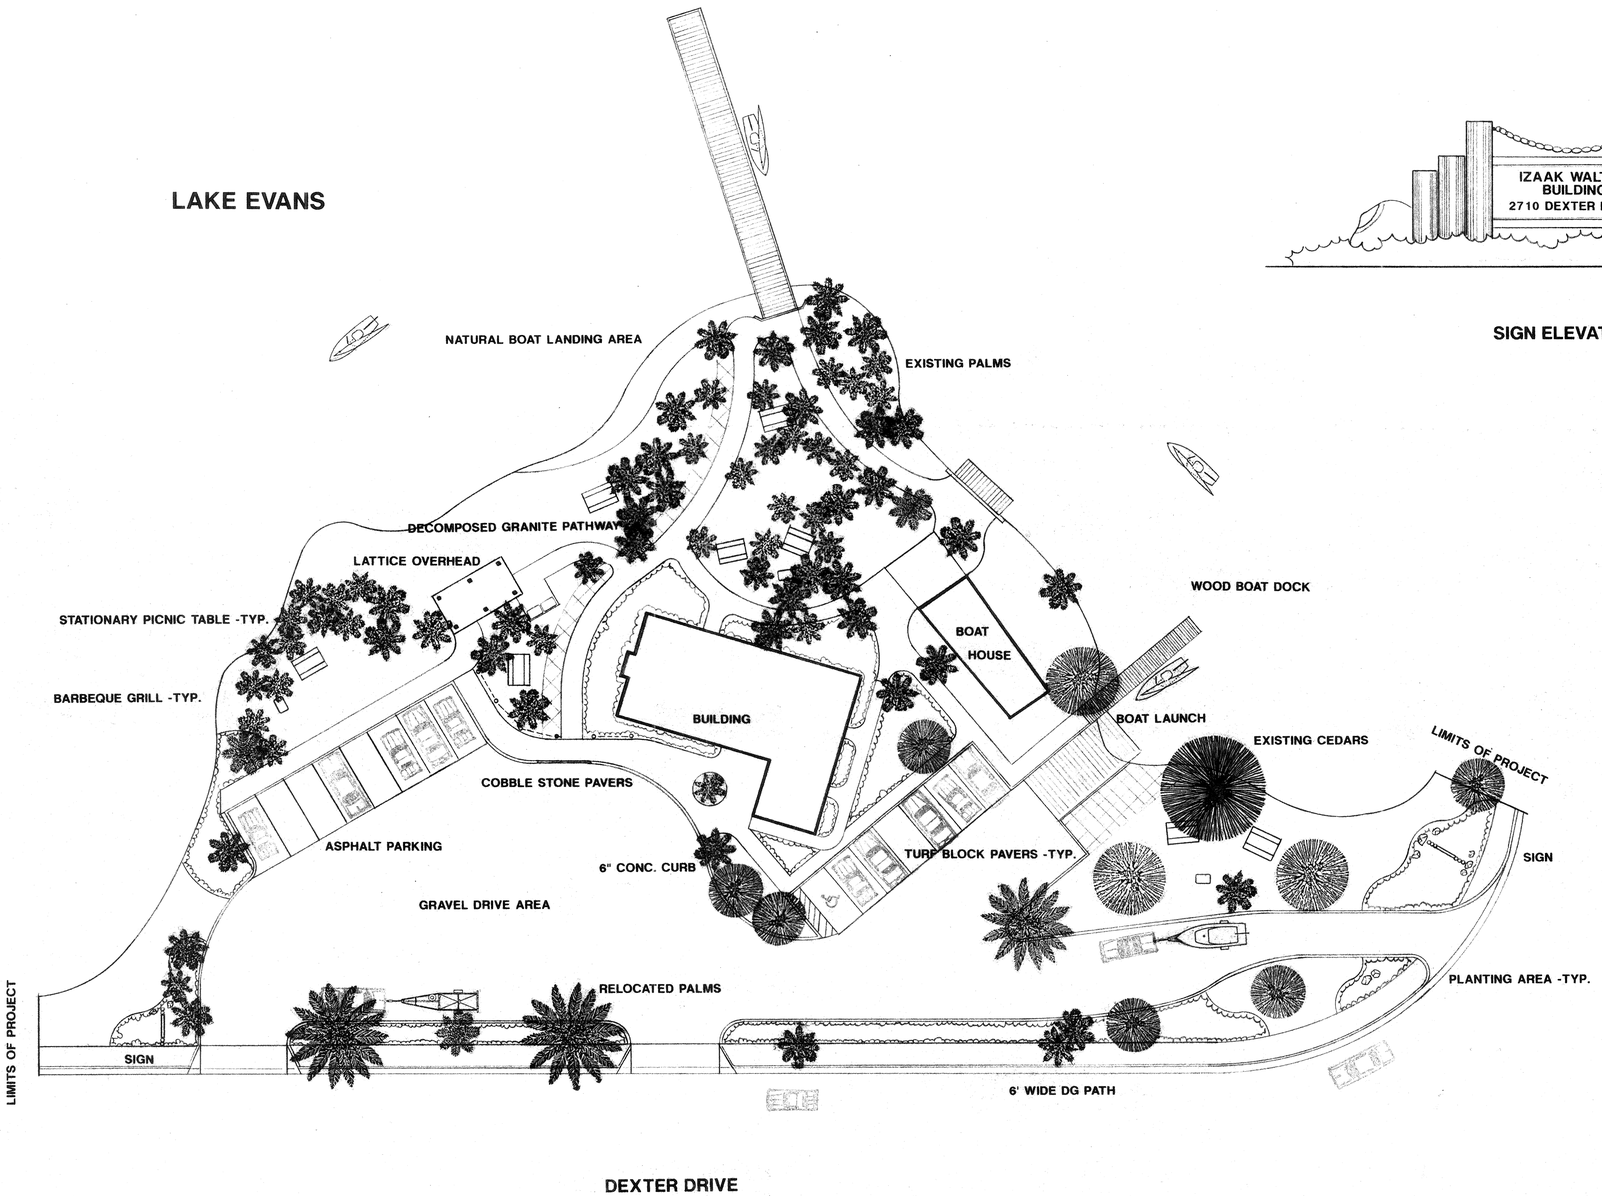

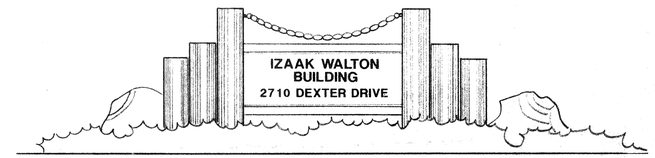

SIGN ELEVATION

A. James Montgomery & Associates Inc.
Landscape Architecture
4515 Central Avenue Suite 204
Riverside, California 92506
(714)788-6144

SCALE: 1"=20'-0"

Izaak Walton Building
2710 Dexter Drive
Riverside, California