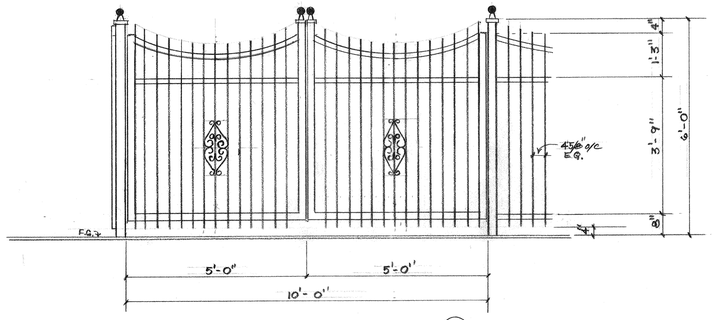

GATE - EAST & WEAST (4)

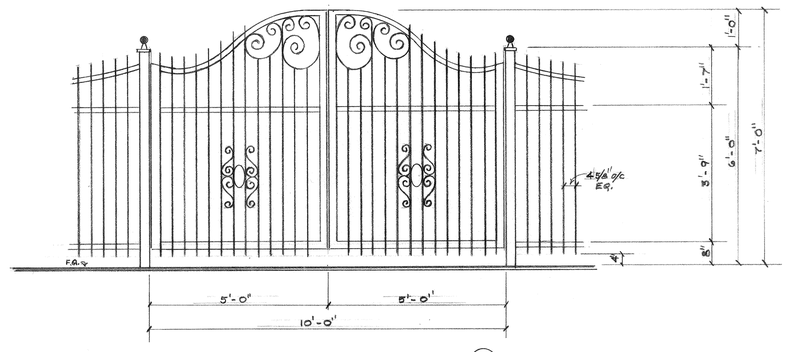

GATE-NORTH (3)

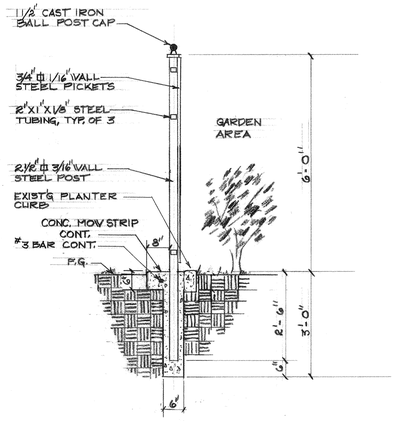

POST DETAIL (A)

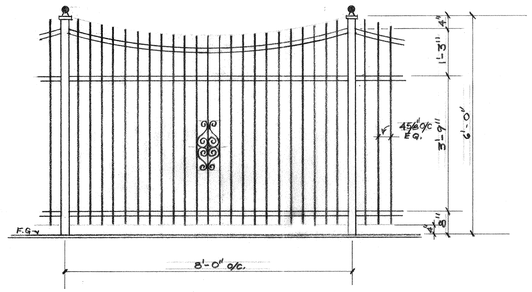

FENCE - TYPICAL (2)

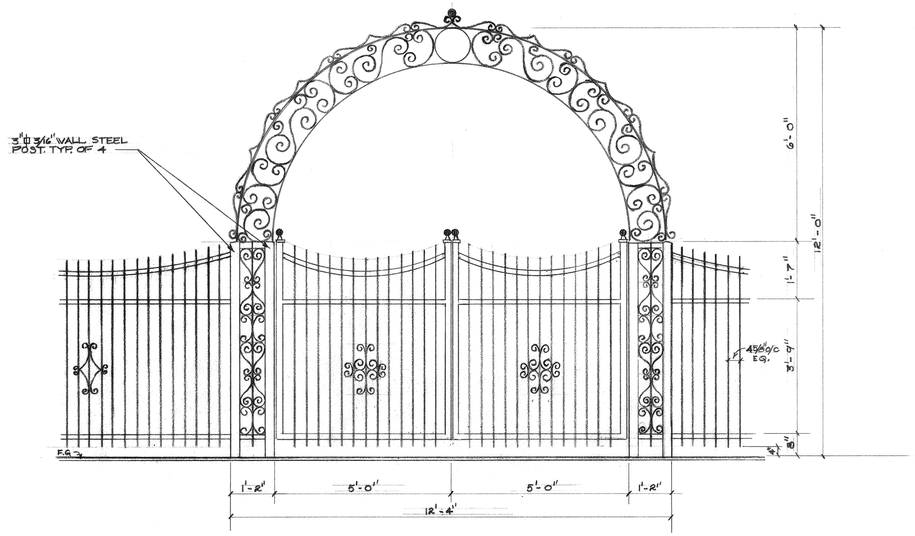

MAIN GATE - SOUTH (1)

REVISIONS	BY

BOB STEWART
DRAFTING & DESIGN
3630 JURUPA AVE.
RIVERSIDE CA. 92506
(909) 682-5400

ORNAMENTAL IRON FENCE
for
ROSE GARDEN at FAIRMOUNT PARK

CITY OF RIVERSIDE
PARKS & RECREATION DEPARTMENT

CONSTRUCTION

DRAWN	R. S.
CHECKED	
DATE	1-16-95
SCALE	1/2" = 1'-0"
JOB NO.	
SHEET	C-1
OF	2 SHEETS

PRINTED ON CLEARPRINT 1000H

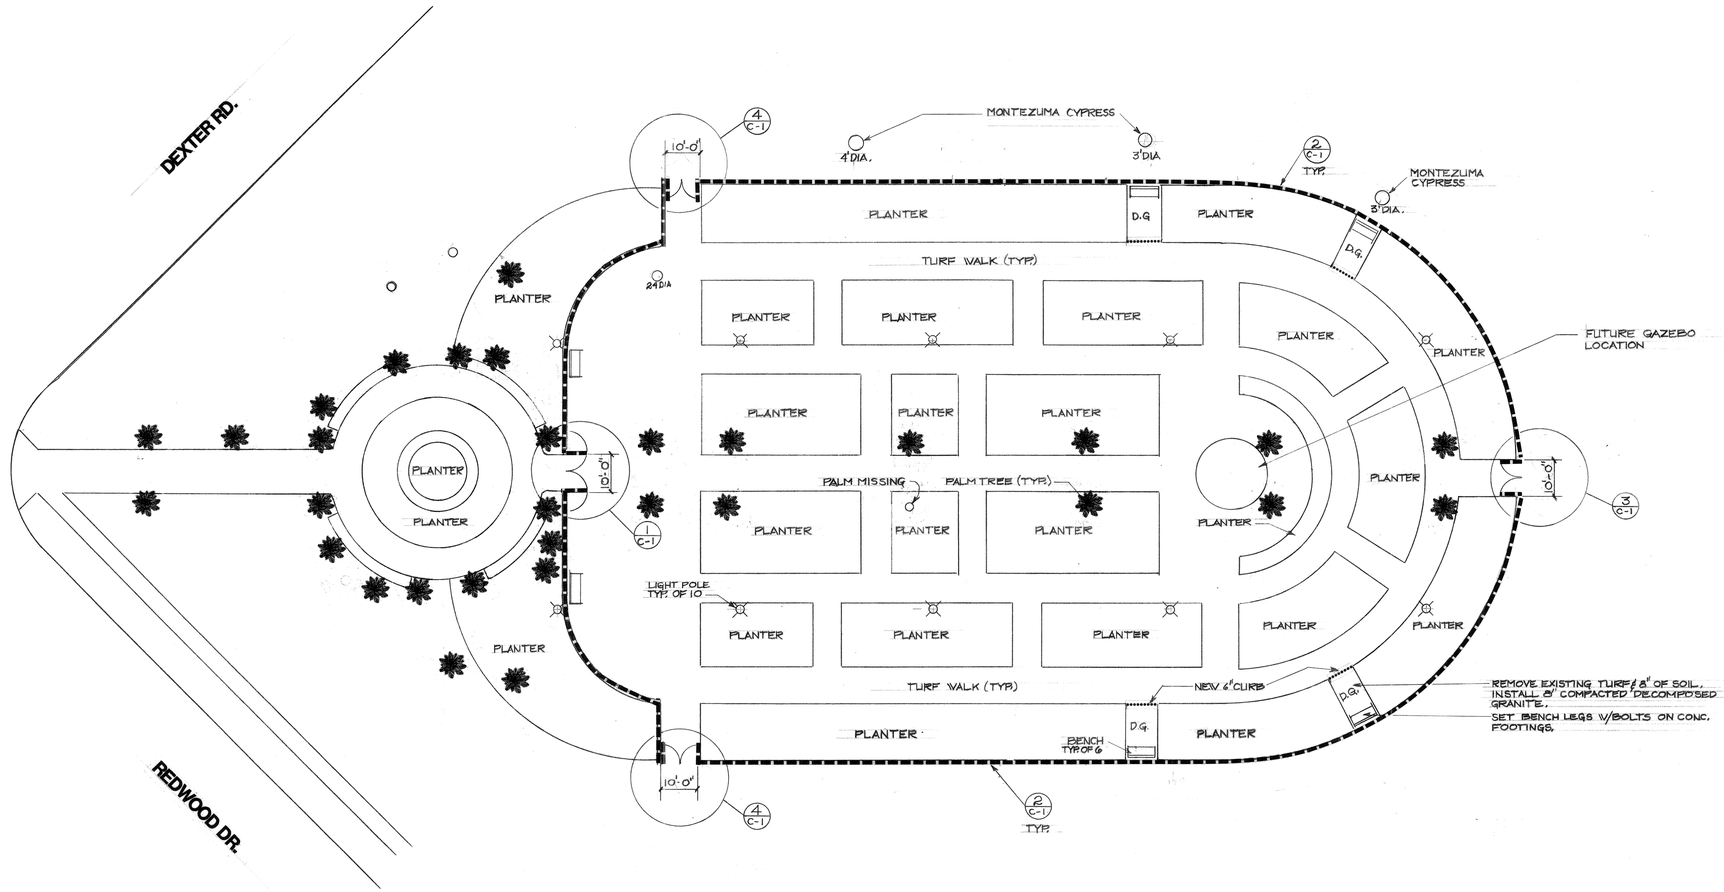

PROPOSED FENCE = 768' ±

SITE PLAN

PLAN NORTH

REVISIONS	BY

BOB STEWART
DRAFTING & DESIGN
3830 JURUPA AVE.
RIVERSIDE CA. 92506
(909) 682-5400

ORNAMENTAL IRON FENCE
for
ROSE GARDEN at FAIRMOUNT PARK

CITY OF RIVERSIDE
PARK & RECREATION DEPARTMENT

SITE PLAN
CONSTRUCTION

DRAWN	R.S.
CHECKED	
DATE	1-16-95
SCALE	1" = 20'
JOB NO.	
SHEET	C-2
OF	2 SHEETS

PRINTED ON CLEARPRINT 1000H