150023

± 435 L.F.




NOTES: CONTRACTOR SHALL PLOT HOLES FOR POST FOOTINGS AT WHERE UNDERGROUND EX. UTILITIES ARE SHOWN.

PICNIC AREA - SITE PLAN




FAIRMOUNT PARK - VICINITY MAP

**Fairmount Park**
**Decorative Iron Fence**

Plans to Accompany Specifications for Bid No. 5972


**City of Riverside**
**Park & Recreation Department**
3900 Main Street, Riverside, CA 92522
909/826-2000 FAX 909/826-2010


| revisions | by |
|---|---|
| | |
| | |
| | |
| | |
| | |

| | |
|---|---|
| date | 05/30/02 |
| design | |
| drawn | EL |
| check | JJ/. |
| acct. no. | |
| SHEET | 1 of 3 |

PLAN NO.
P-500105

150023




ROSE GARDEN AREA - SITE PLAN  sc: 1" = 20'-0"

NOTES: CONTRACTOR SHALL PLOT HOLES FOR POST FOOTINGS AT WHERE UNDERGROUND EX. UTILITIES ARE SHOWN.

**Fairmount Park**
**Decorative Iron Fence**

Plans to Accompany Specifications for Bid No. 5972

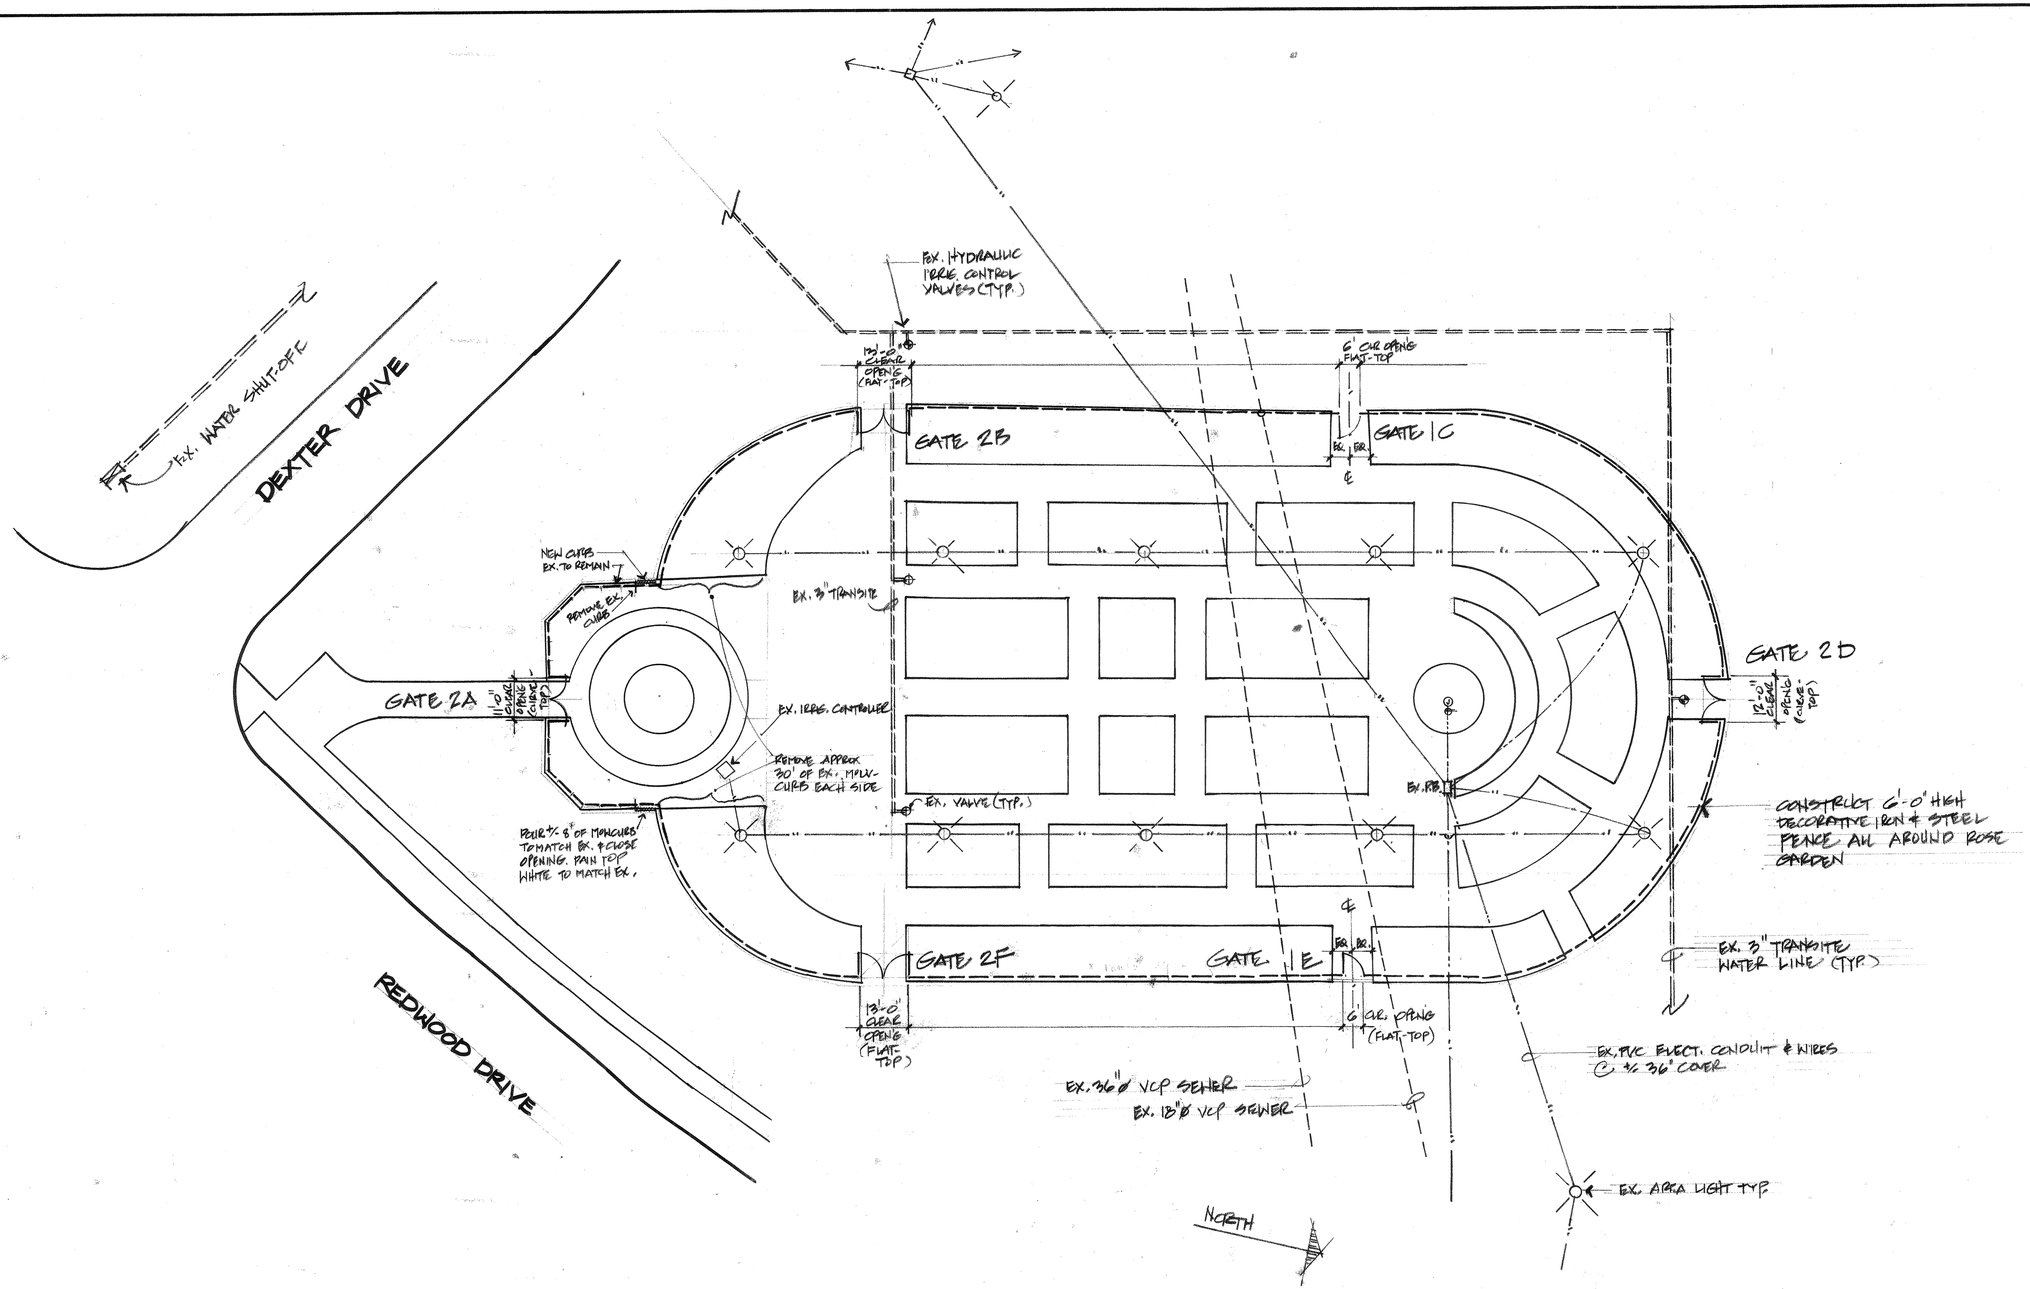
**City of Riverside**
**Park & Recreation Department**
3900 Main Street, Riverside, CA 92522
909/826-2000 FAX 909/826-2010


| revisions | by |
|---|---|
| | |

| | |
|---|---|
| date | 05/30/02 |
| design | |
| drawn | BJ |
| check | |
| acct. no. | |
| SHEET | 2 of 3 |

PLAN NO.
P-500105




Rose Garden Fence Panel | Scale 3/8" = 1' - 0" | G




R.G. Flat-Top Single Gate | Scale 3/8" = 1' - 0" | C




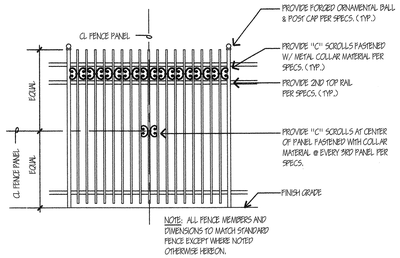


Std. & Decorative Lock Posts | Scale 3/4" = 1' - 0" | D

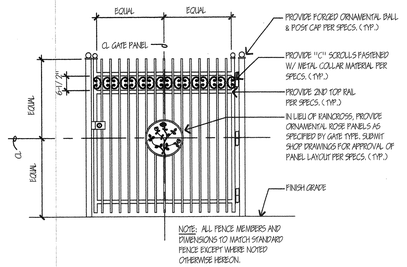


Raincross to Picket Connection | Scale 3/4" = 1' - 0" | I

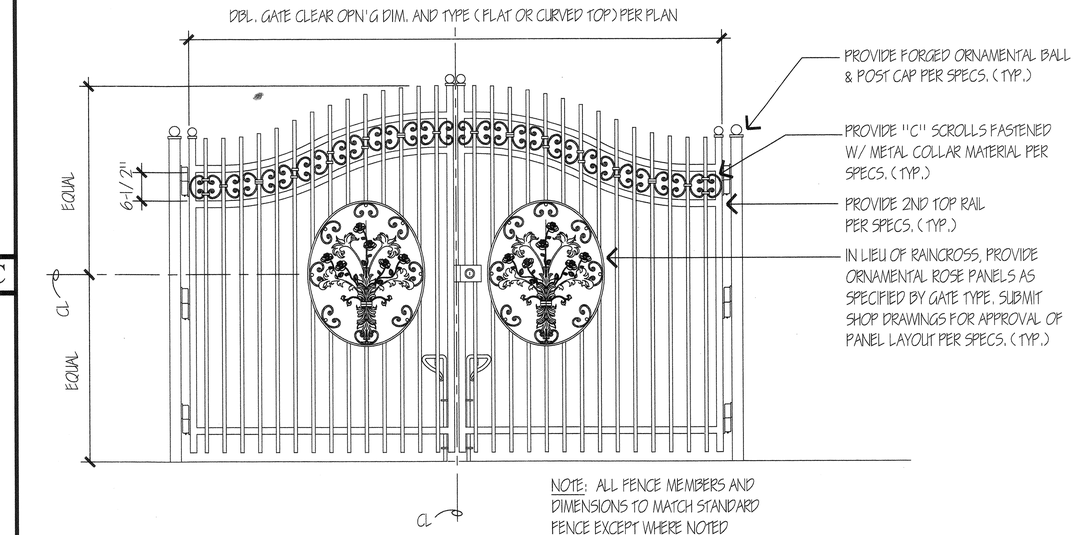


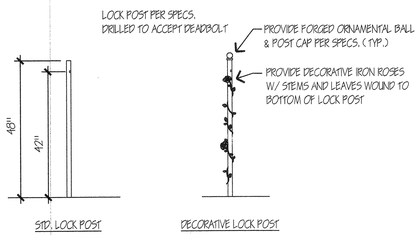Post Foundation (Typ.) | Scale 3/4" = 1' - 0" | E

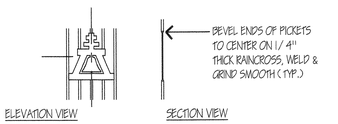


Rose Garden Curve-Top Double Gate (Flat-Top Similar) | Scale 3/4" = 1' - 0" | A

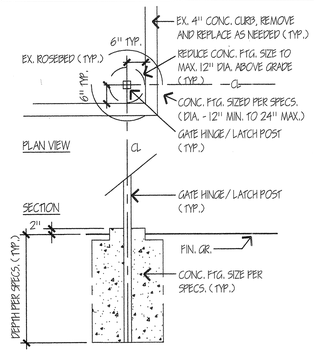


Standard Fence Panel | Scale 3/8" = 1' - 0" | J

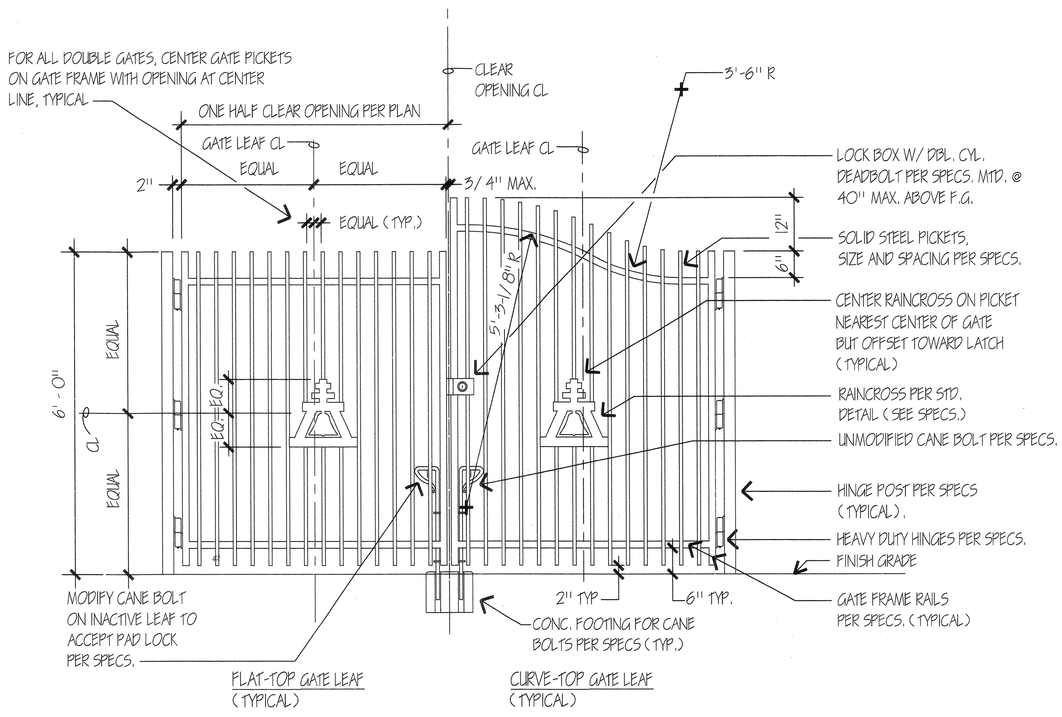


Standard Flat-Top Single Gate | Scale 3/8" = 1' - 0" | F

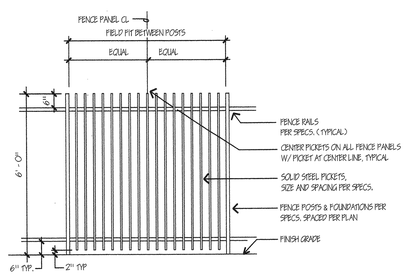


Standard Flat-Top and Curve-Top Double Gates | Scale 3/4" = 1' - 0" | B

# Fairmount Park
# Decorative Iron Fence

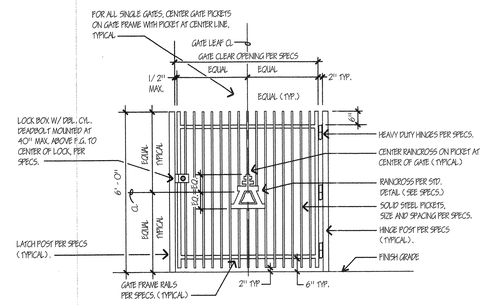Plans to Accompany Specifications for Bid No. 5972


City of Riverside
Park & Recreation Department
3900 Main Street, Riverside, CA 92522
909/826-2000 FAX 909/826-2010


| revisions | by |
|---|---|
| | |
| | |
| | |
| | |
| | |

| | |
|---|---|
| date | 05/30/02 |
| design | |
| drawn | BJ |
| check | |
| acct. no. | |
| SHEET | 3 of 3 |

PLAN NO.
P-500105